



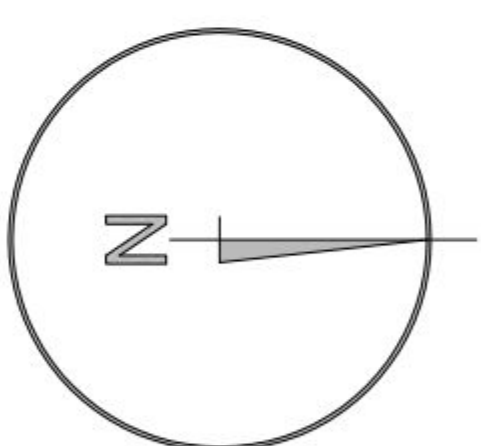

location plan 1:1250 @ A3

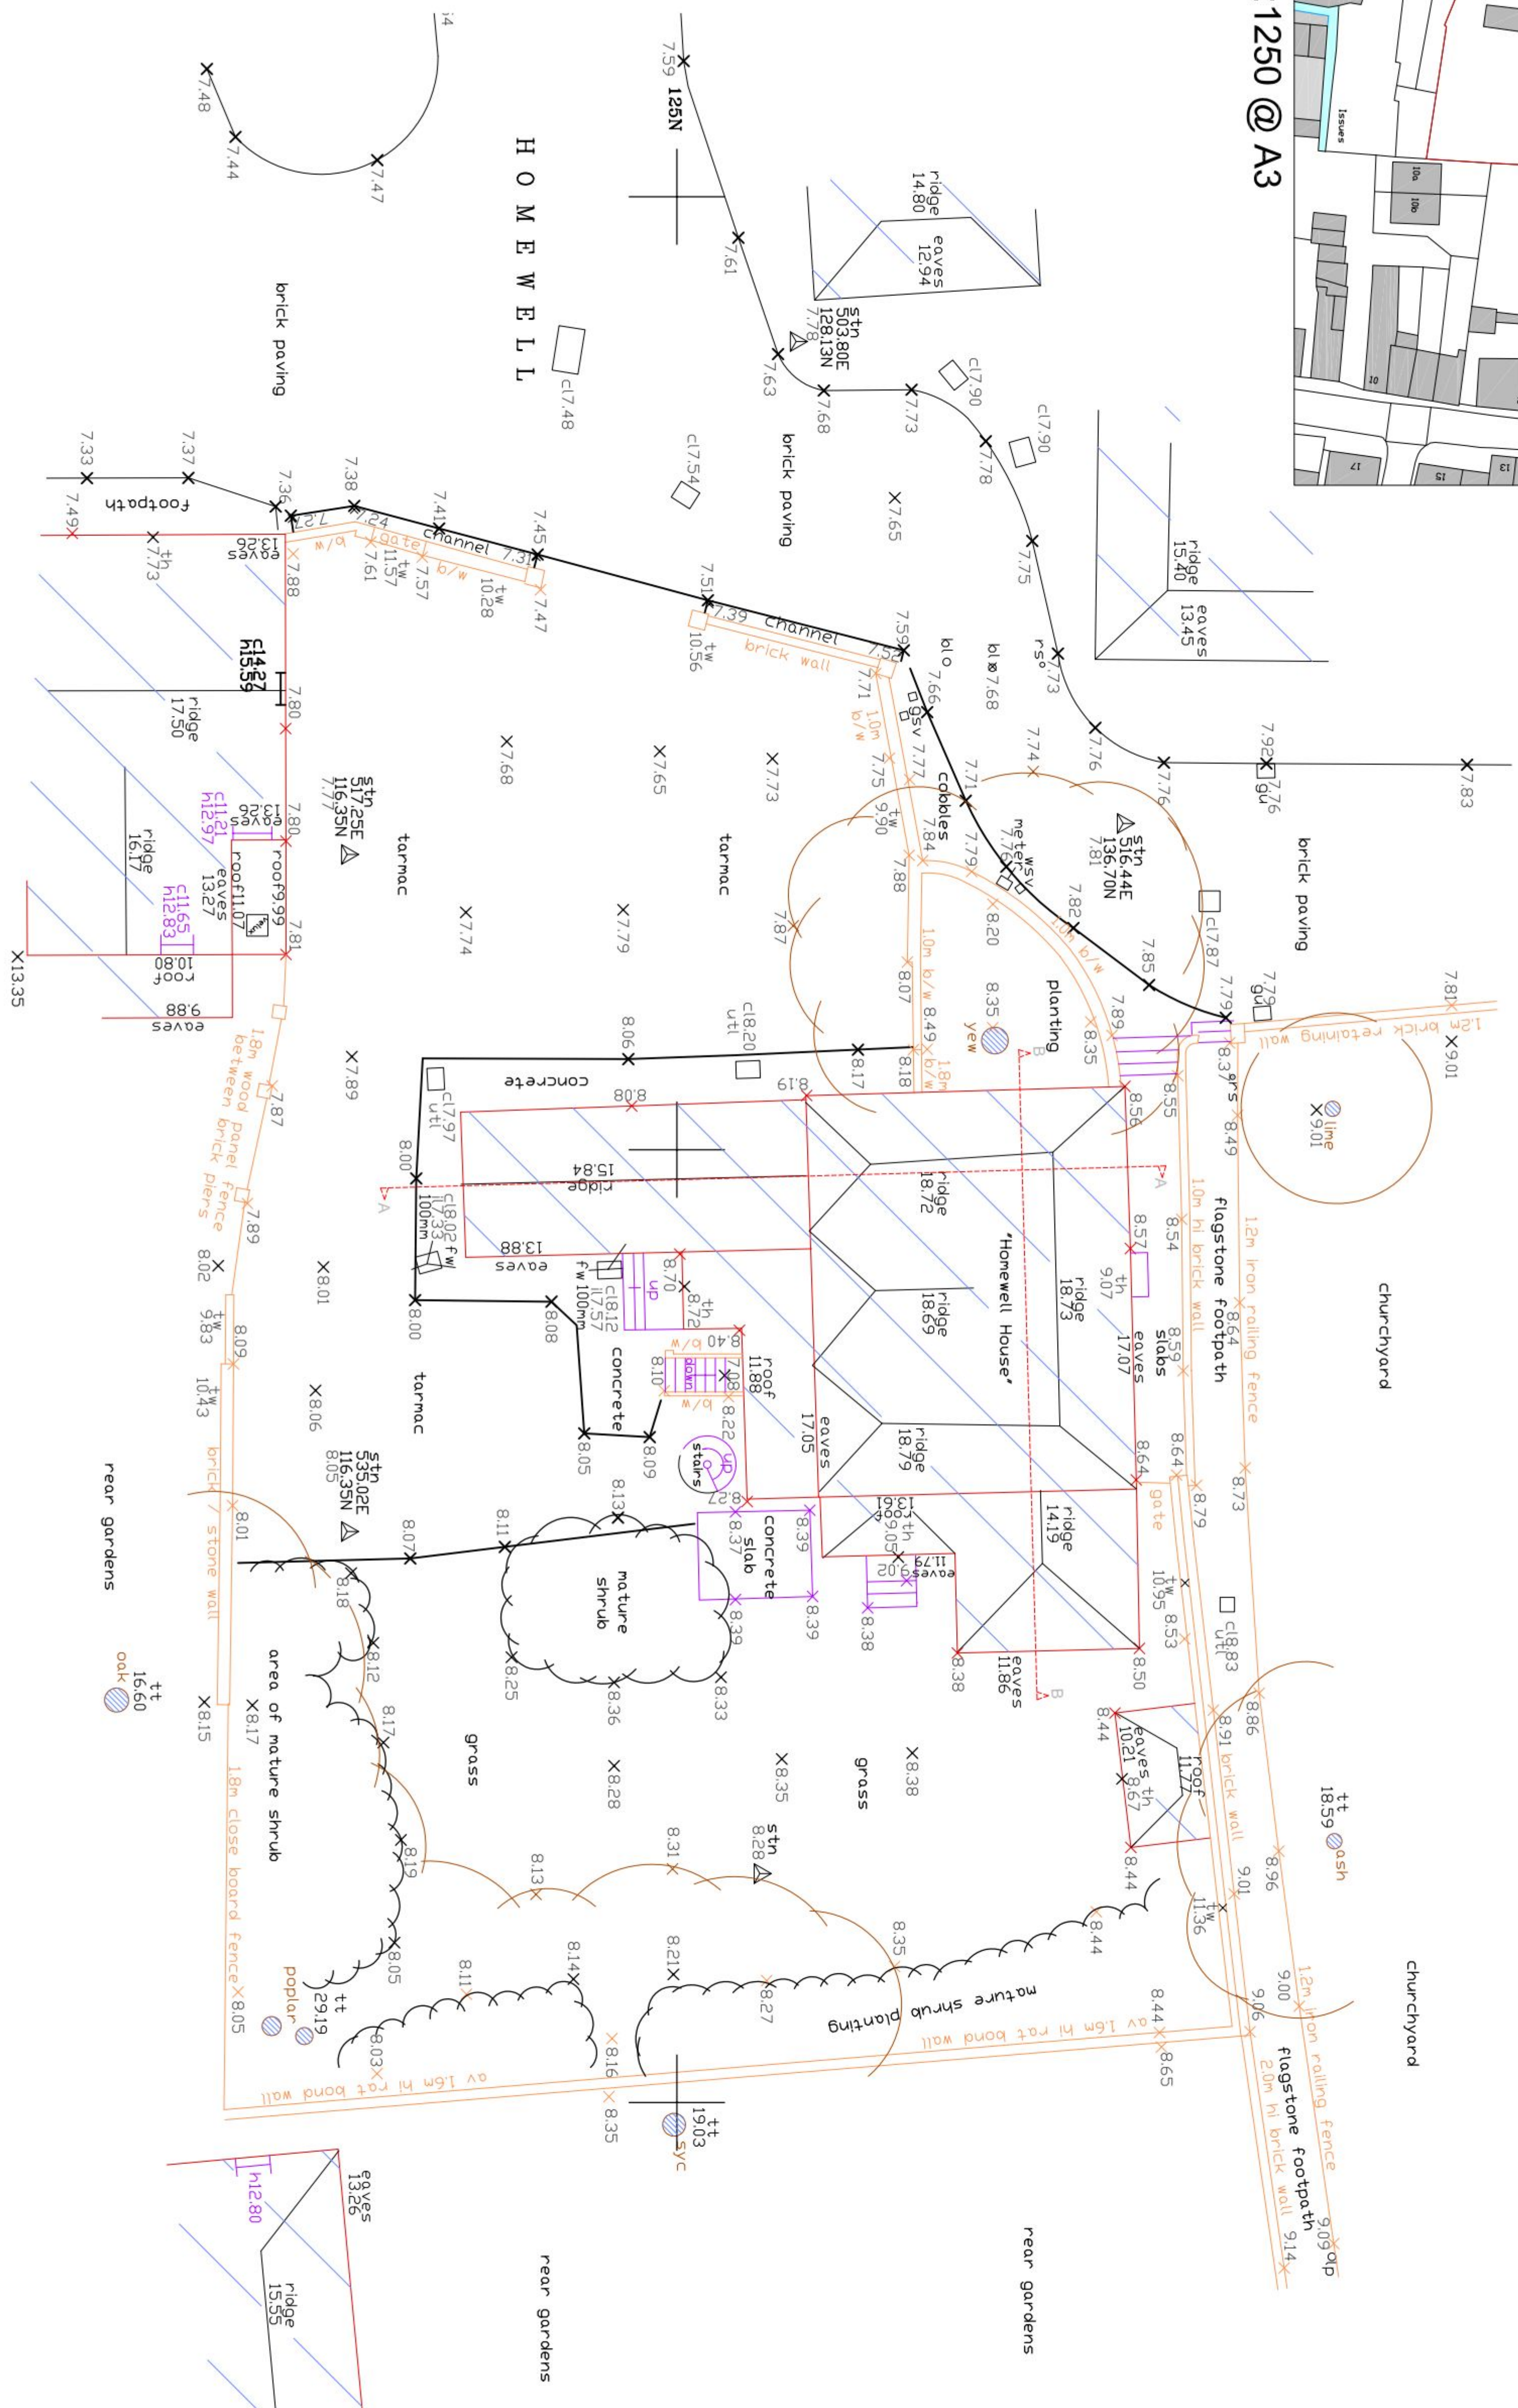

notes:

this drawing is the copyright of the **pdp architecture llp** and must not be reproduced in whole or part or used for the execution of works without their permission.

figured dimensions are to be used in preference to scaled dimensions.

no deviation from this drawing will be permitted without prior consent of the architect.

all drawings are prepared subject to a full measured and structural survey of the buildings and site.

all structural work is subject to the appointment of a structural engineer to confirm and agree the structural proposals.

os promap licence no. 100020449.

health & safety:
exceptional risks involving specific methods of construction or
exceptional maintenance issues:


NO SIGNIFICANT RISK

revision notes	scale width 50 mm @ a1 - 25 mm @ a3	date	drawn/checked
----------------	-------------------------------------	------	---------------

client



PLANNING

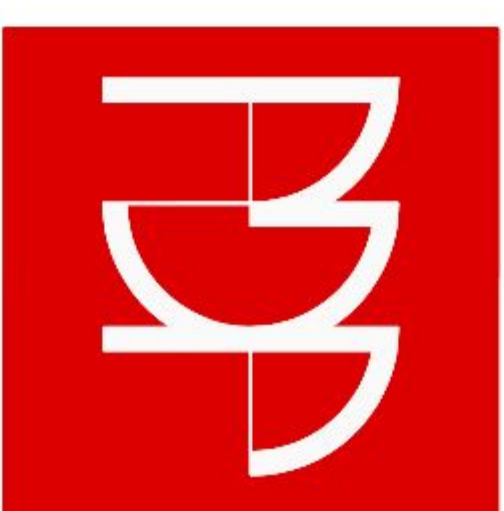

pdp architecture llp

chartered architects town planning
interior design consultants

2 beechworth road havant

hampshire po9 1a
tel 023 9248 1100

fax 023 9247 5050

email pdp@pdp-architects.co.uk
www.pdp-architects.co.uk

Homewell House

Havant

Site Survey

drawn	HM	checked	MBW
date	Feb '12	status	PLANNING
a1 scale	a3 scale		
1:100	1:200		27940-PD100