


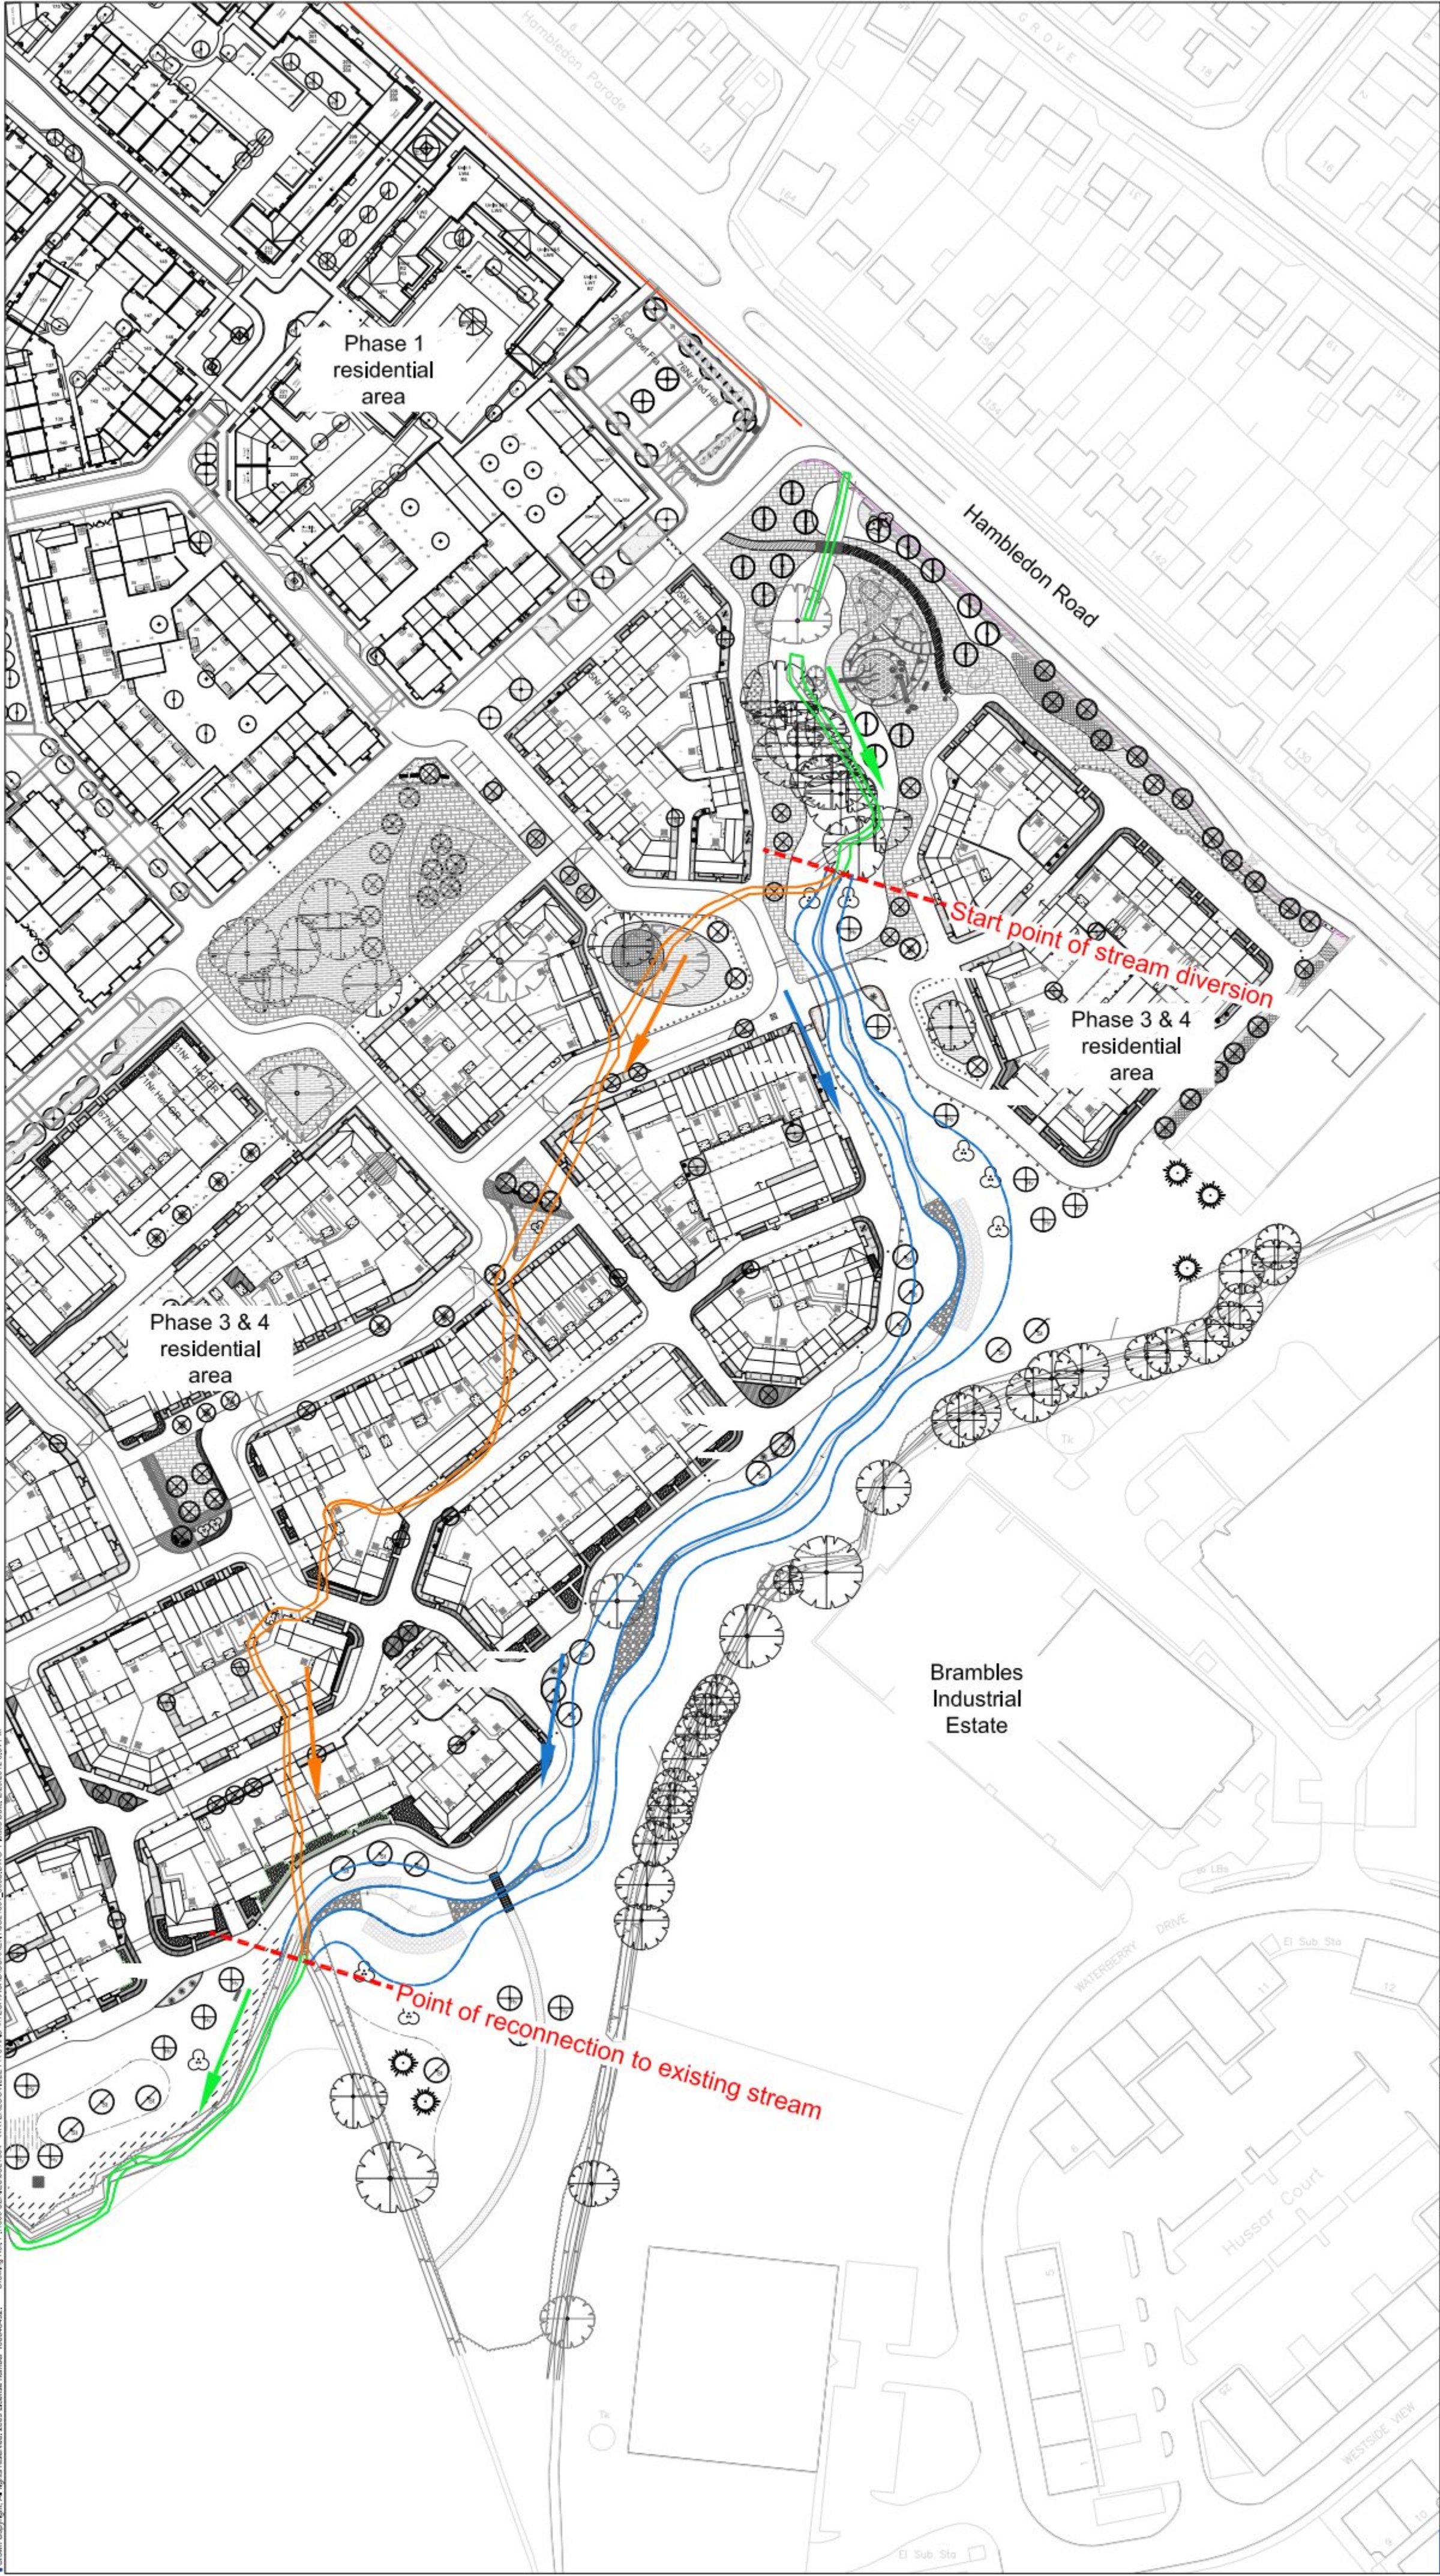

- Existing stream channel (retained)
- Existing stream channel (removed)
- Proposed diverted stream channel



Rev:	Date:	Amendment:	Name:	Checked:
Drawing Based Upon: JTW0372/600-02				
Status: FOR PLANNING				
Notes: Contractors are not to scale from this drawing. All dimensions to be checked on site and any discrepancies, ambiguities and/or omissions between this drawing and information given elsewhere must be reported to this office. If in doubt, ask.				
Client: Taylor Wimpeys Southern Counties				
Project: Old Park Farm, Waterlooville				
Title: Stream Corridor (Existing / Proposed channel)				
Date: 02/12 Scale: 1:1000 Paper Size: A2				
Drawn: - Checked: DC Job Ref: JSL 1864				
Drawing Number: 505 Rev: -				