



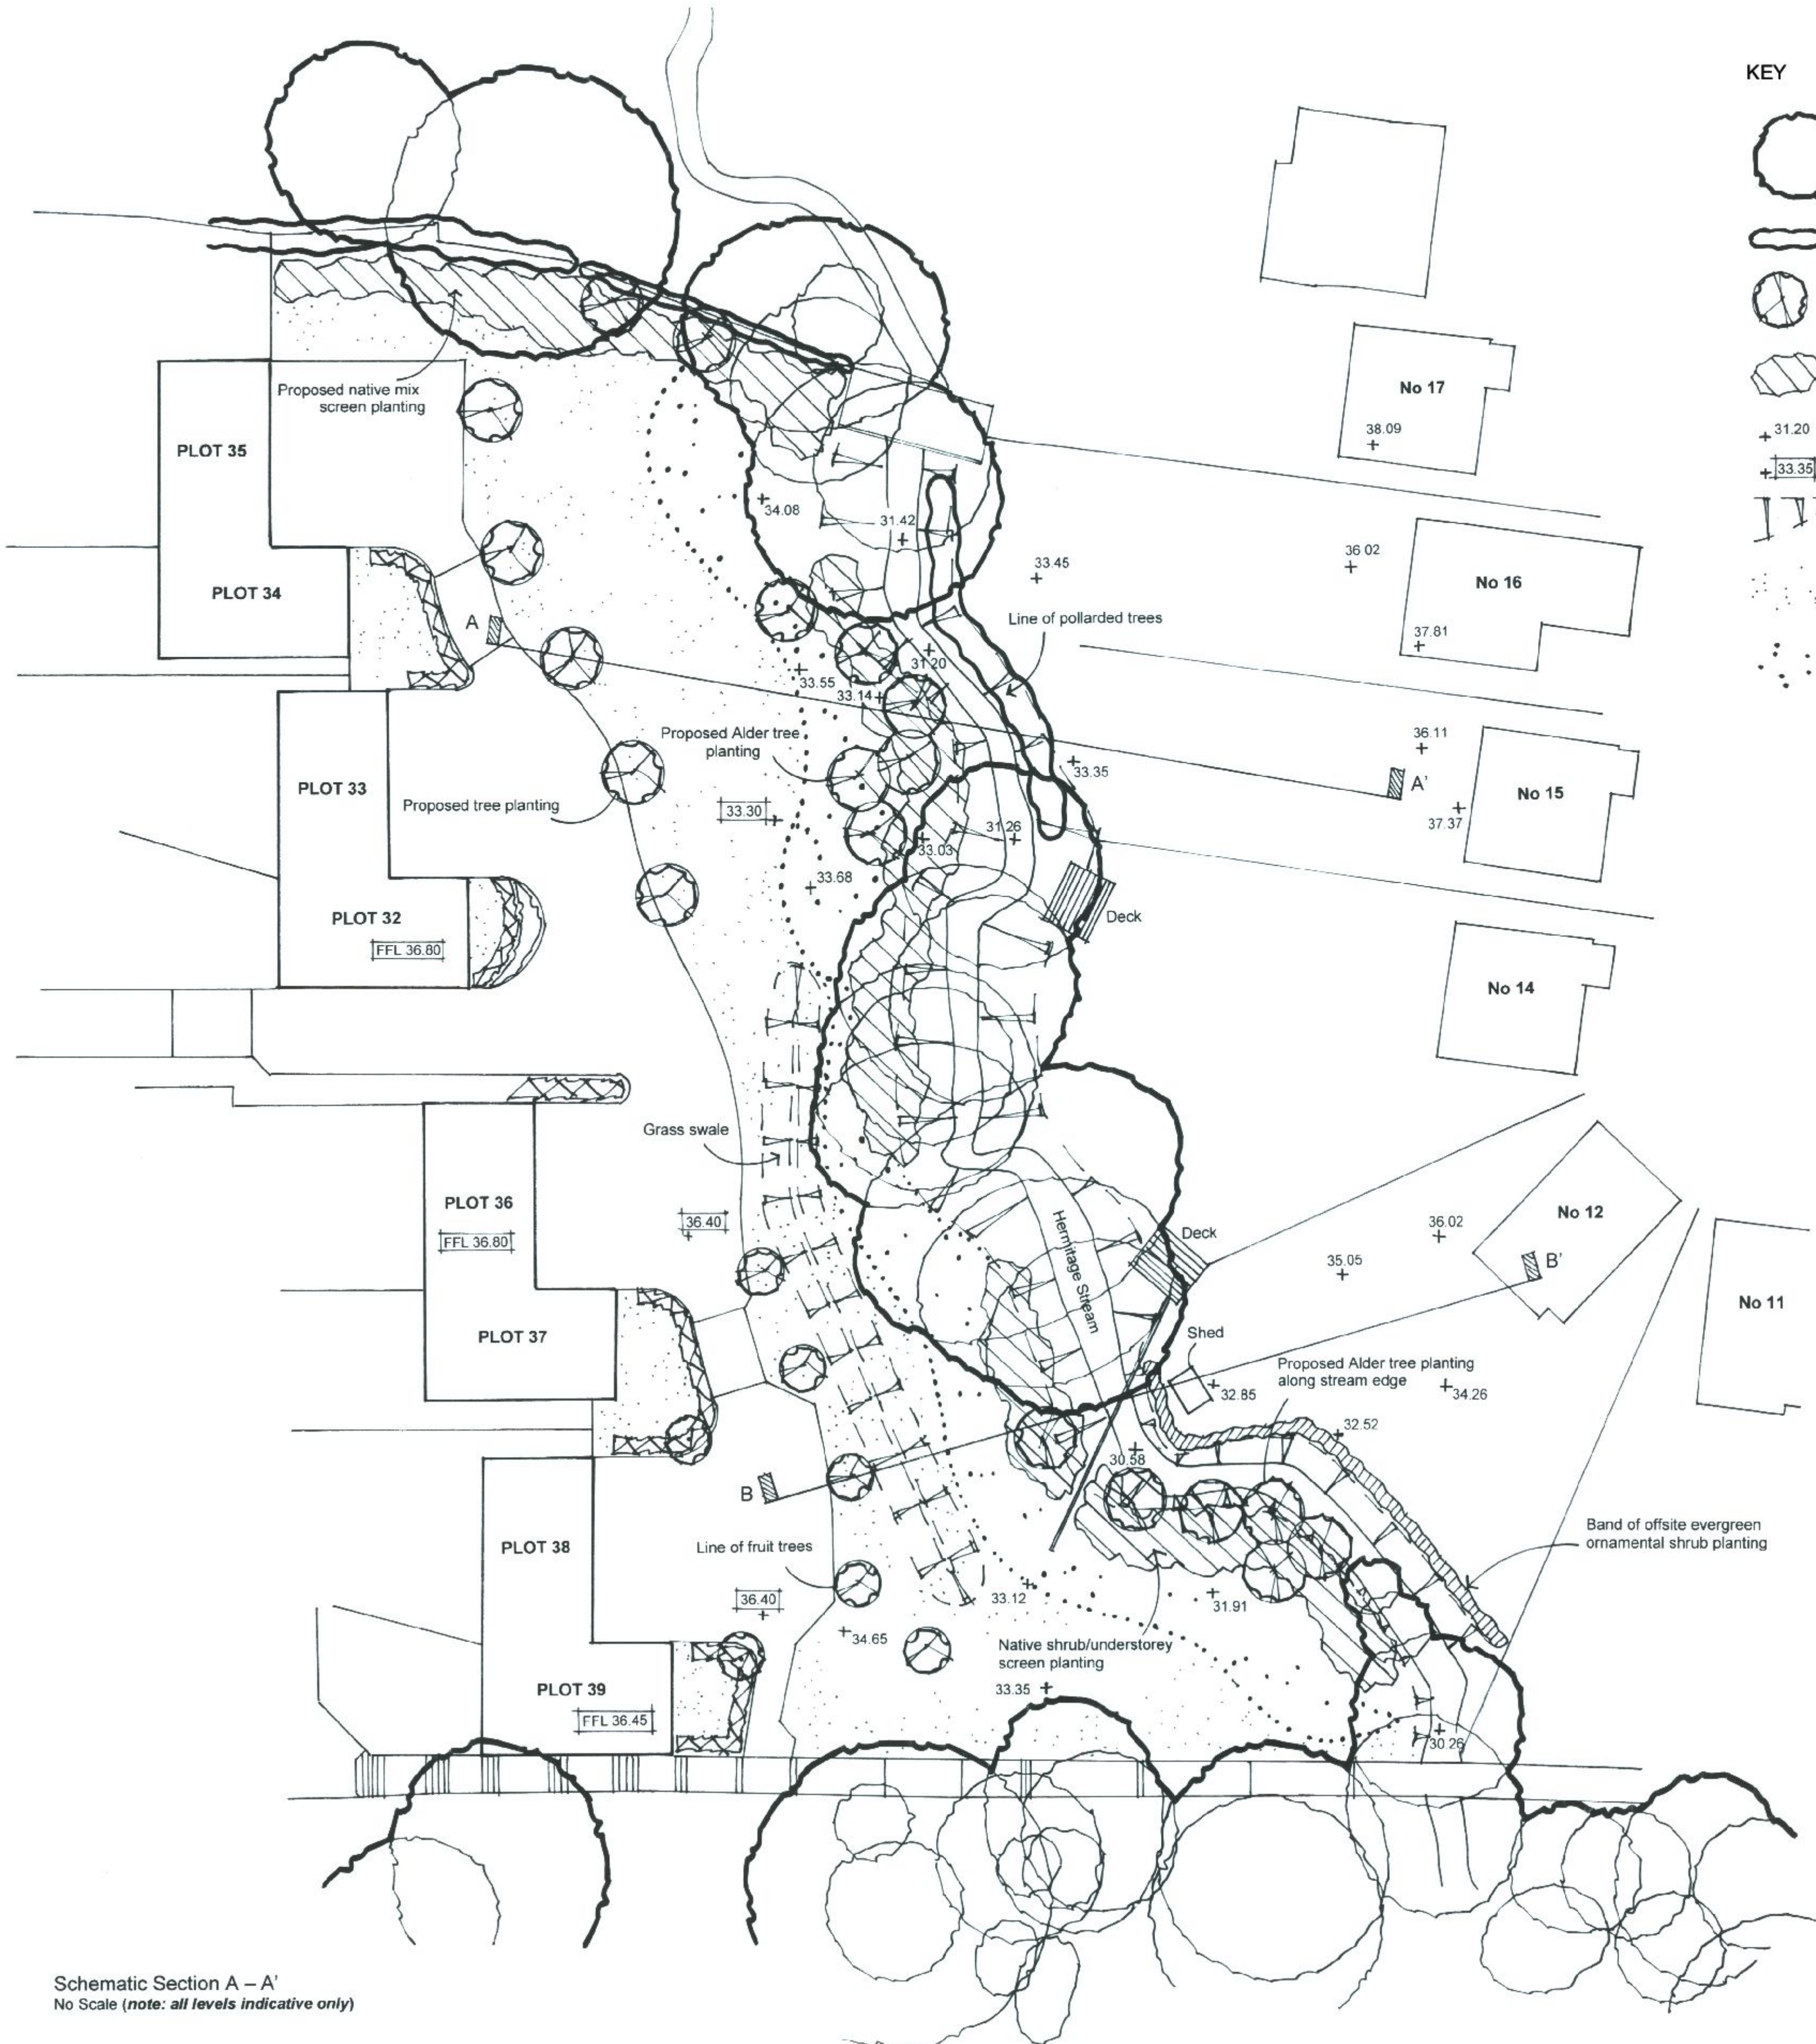


- KEY**
- Existing tree retained and protected
 - Existing hedge/pollarded trees retained
 - Proposed tree
 - Proposed native tree & shrub screen planting
 - Existing levels
 - Proposed level (Approx. only)
 - Bank
 - Mown grass
 - Wildflower grass

Schematic Section A – A'
No Scale (note: all levels indicative only)

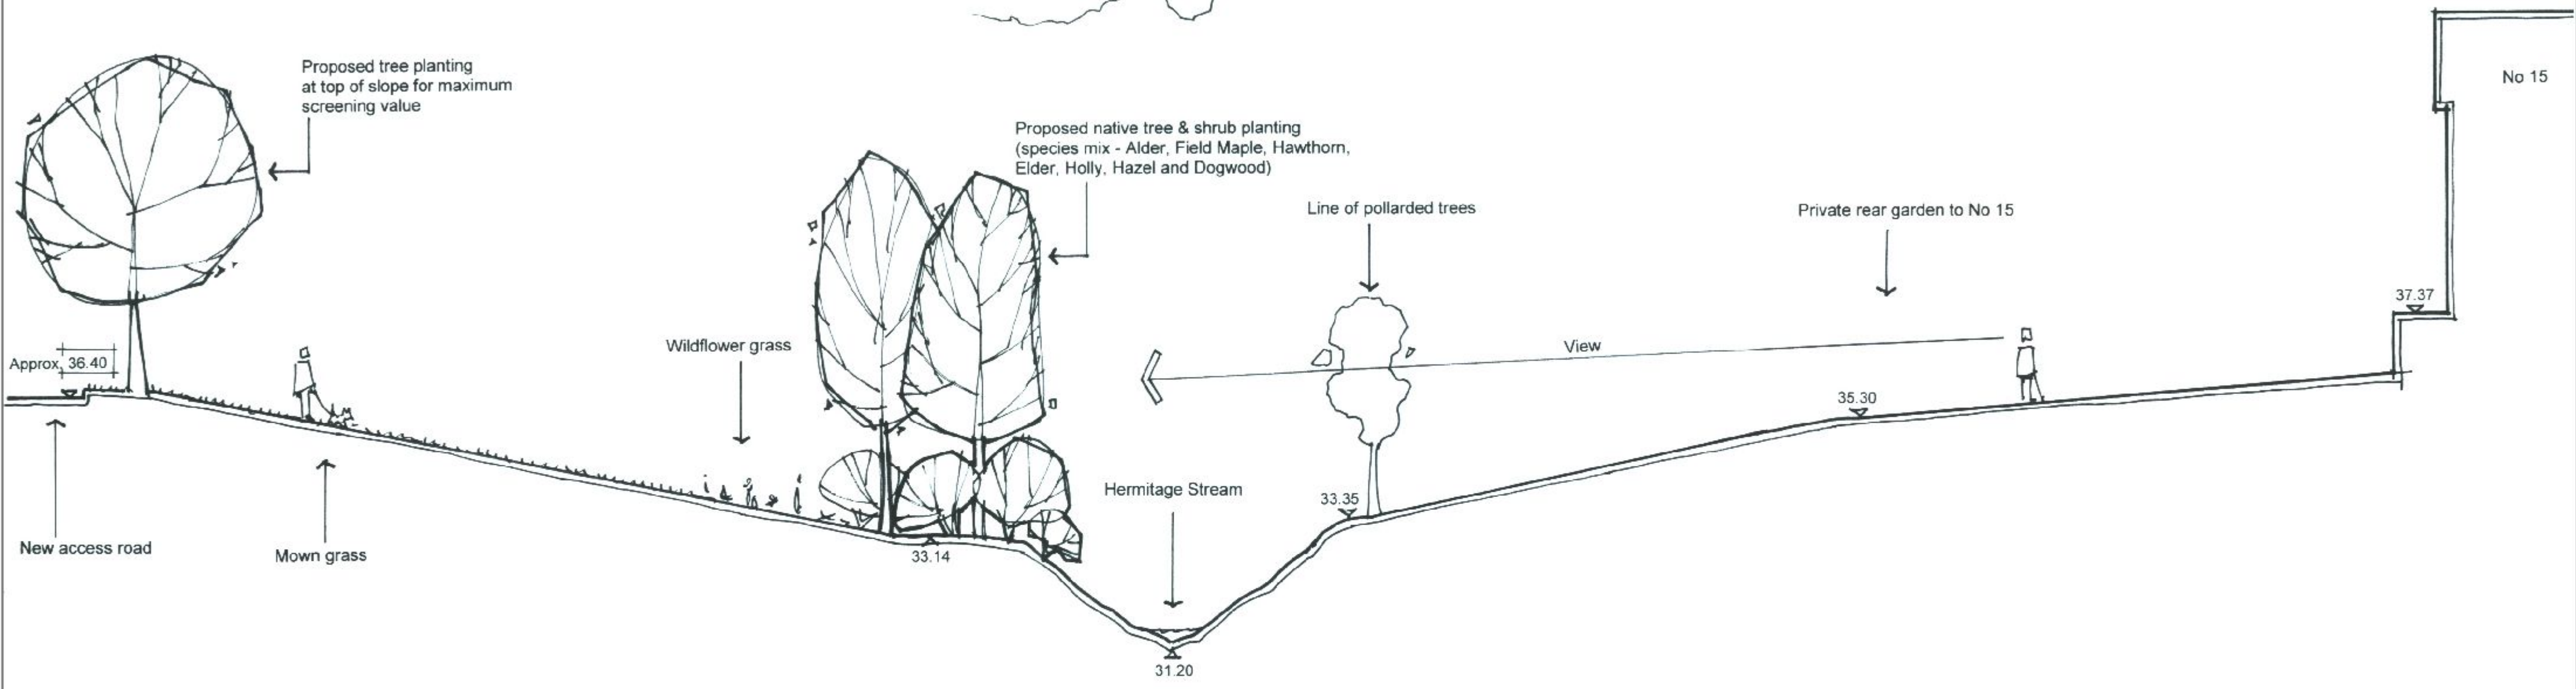

Schematic Section B – B'
No Scale

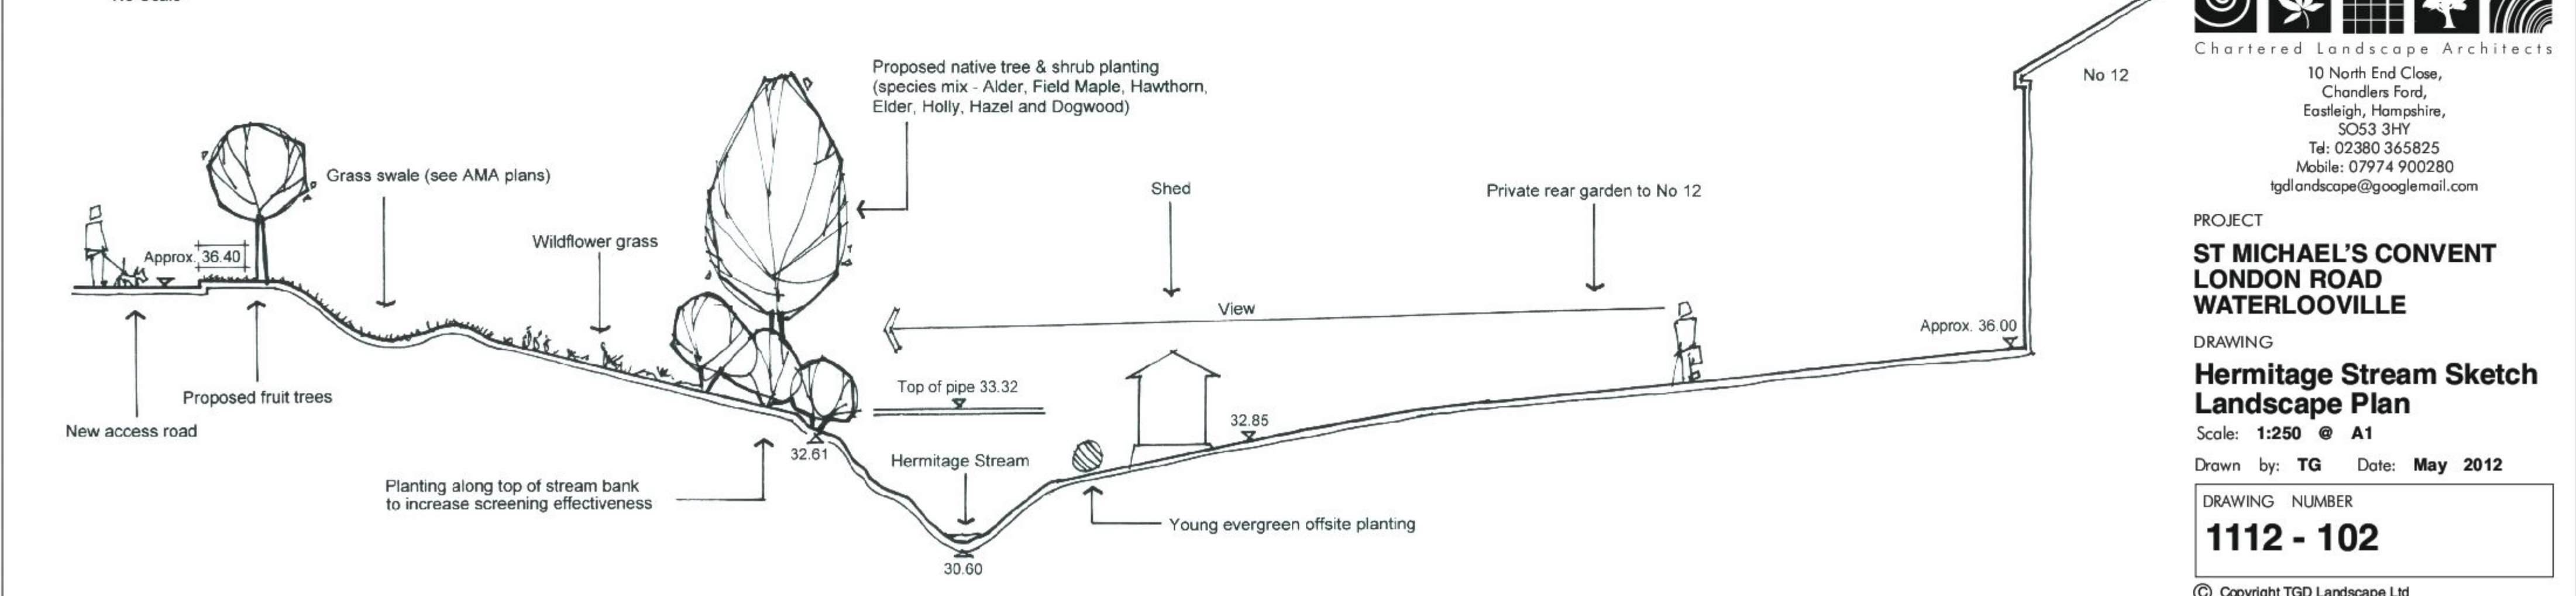

T G D Landscape Ltd
Chartered Landscape Architects
10 North End Close,
Chandlers Ford,
Eastleigh, Hampshire,
SO53 3HY
Tel: 02380 365825
Mobile: 07974 900280
tgdlandscape@googlemail.com

PROJECT
ST MICHAEL'S CONVENT
LONDON ROAD
WATERLOOVILLE

DRAWING
Hermitage Stream Sketch
Landscape Plan
Scale: 1:250 @ A1
Drawn by: **TG** Date: **May 2012**

DRAWING NUMBER
1112 - 102

© Copyright TGD Landscape Ltd