


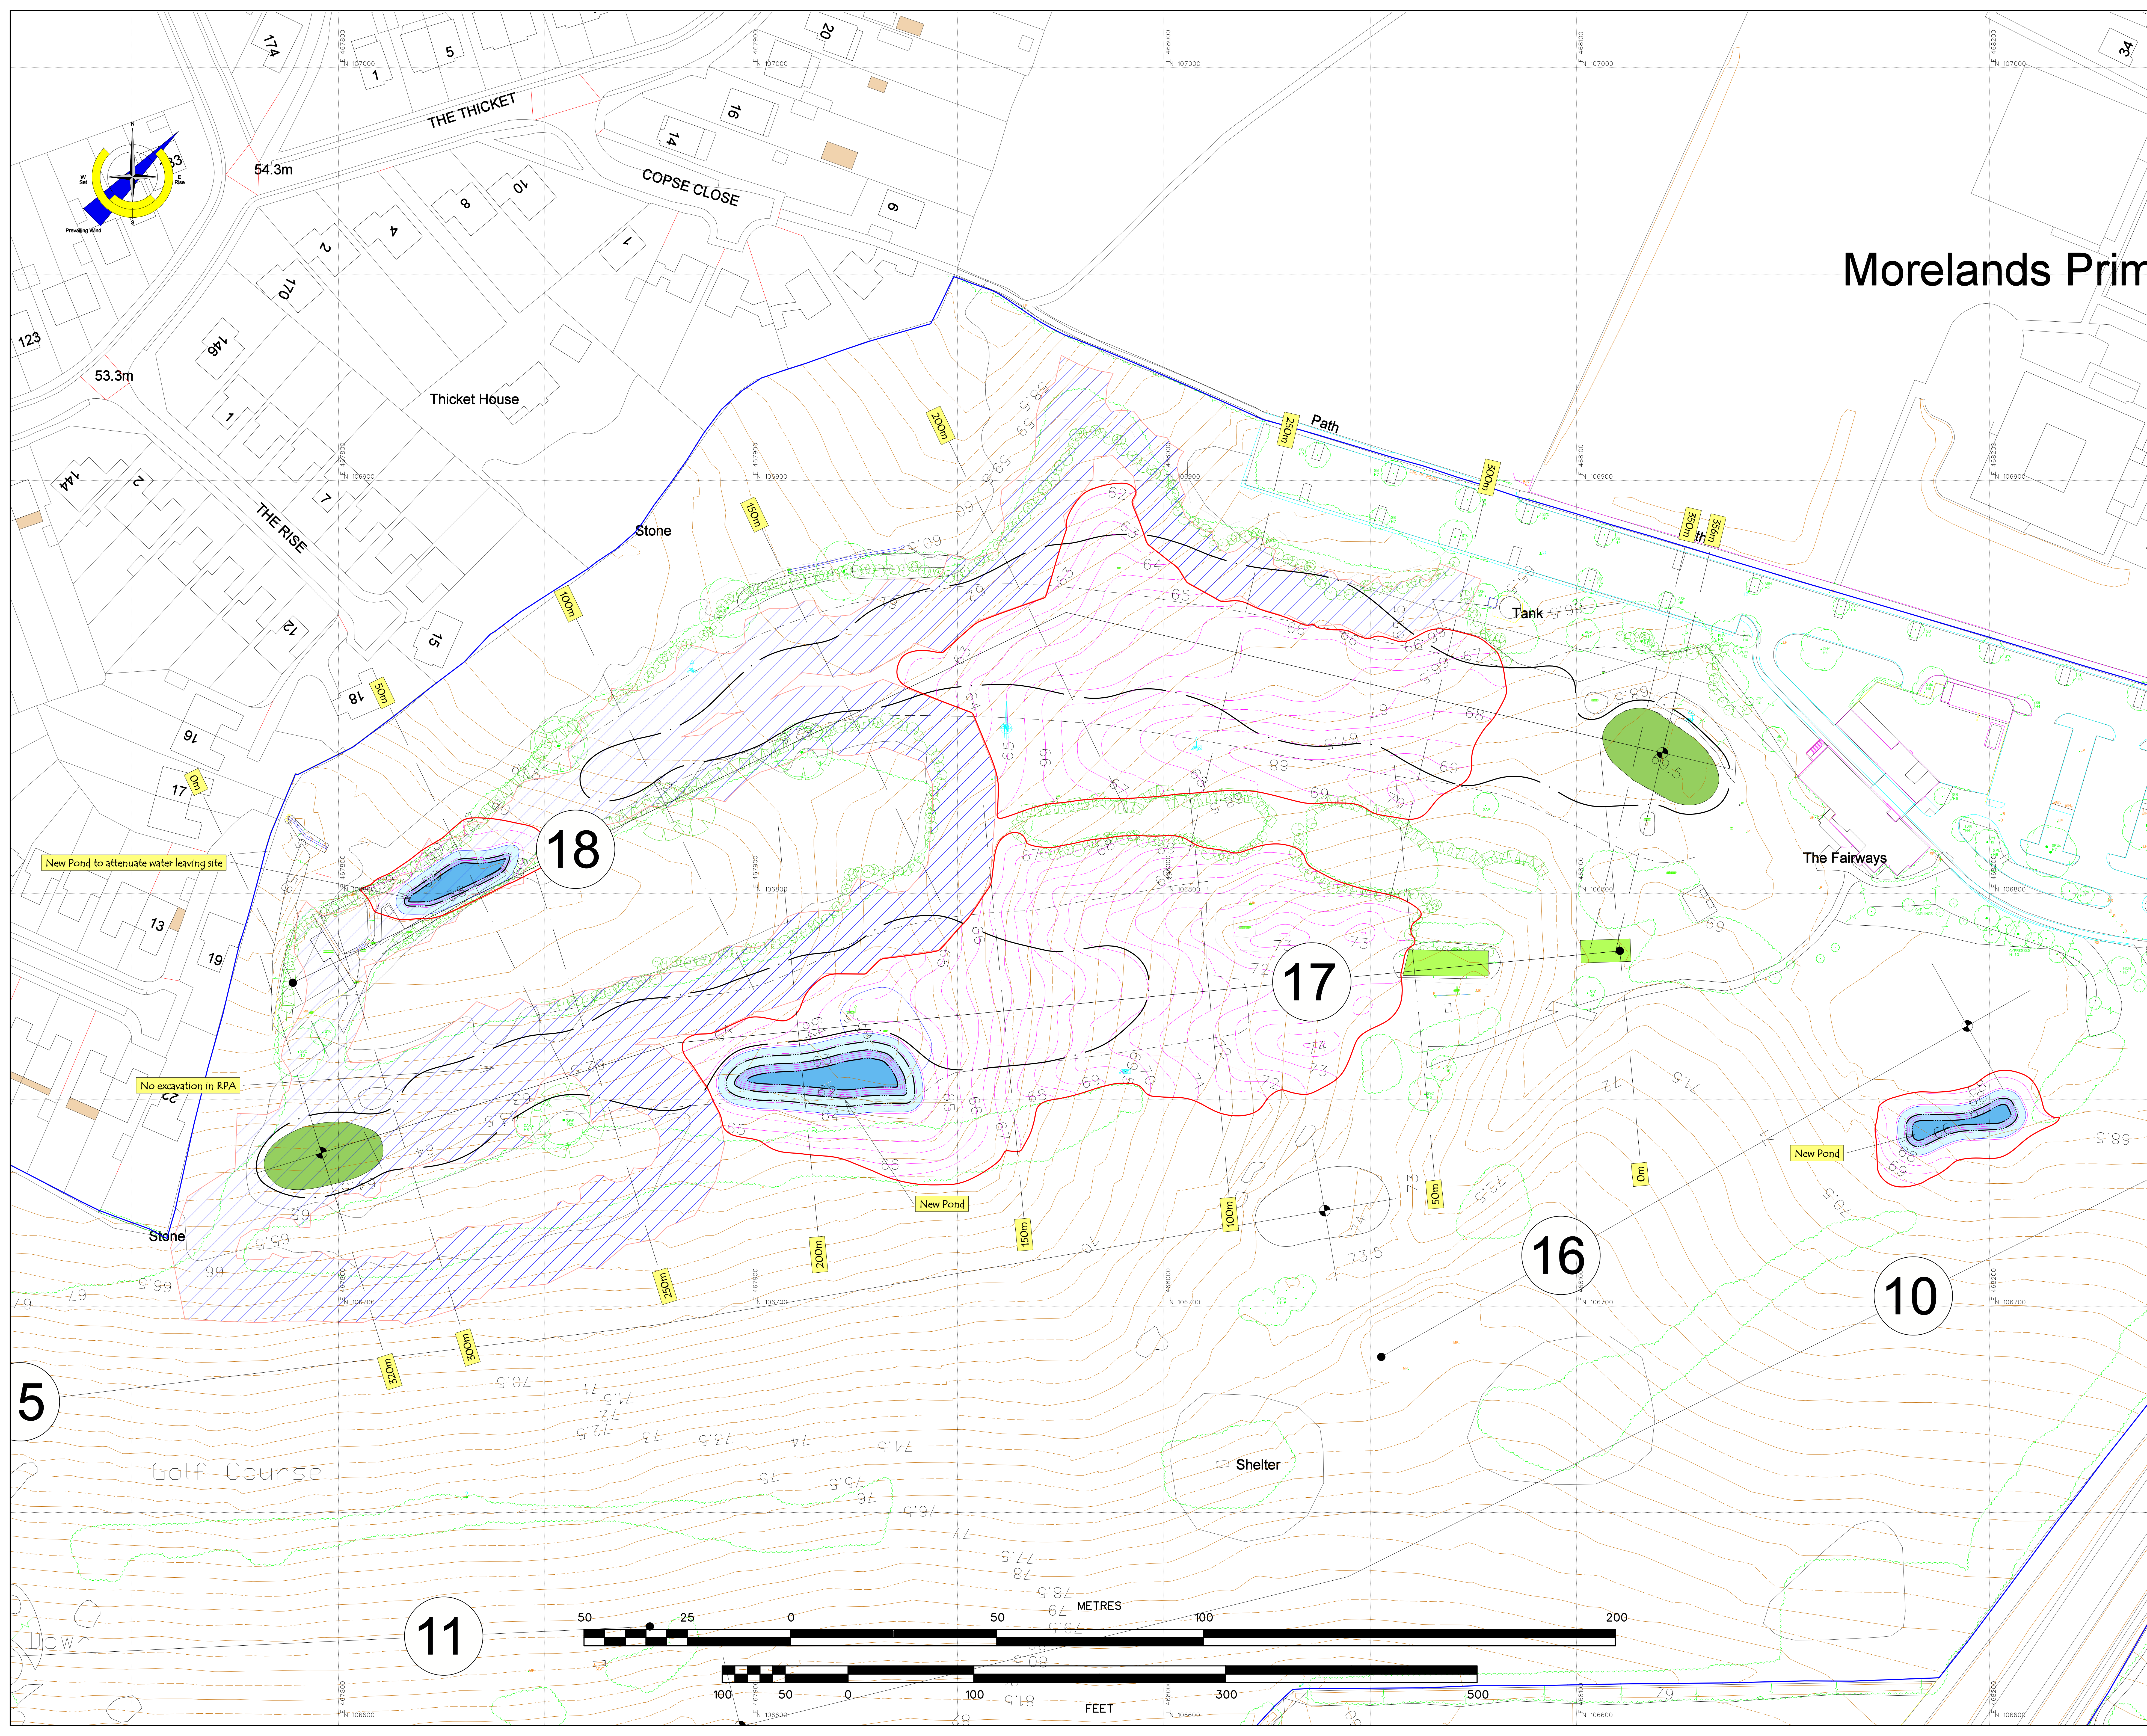

- Legend:
- Extent of ownership shown: [Blue outline]
  - Proposed working areas shown: [Red outline]
  - Existing 1m contour shown: [Orange line]
  - Existing 0.5m contour shown: [Orange line]
  - Proposed 1m contour shown: [Pink line]
  - Proposed 0.5m contour shown: [Pink line]
  - Root Protection Area shown: [Hatched area]
  - Golf Course fairway shown: [Green area]
  - Golf Course tee shown: [Green area]
  - Golf Course green shown: [Green area]

Revision History

| No. | Description | Date |
|-----|-------------|------|
|     |             |      |
|     |             |      |
|     |             |      |
|     |             |      |

Jonathan Gaunt  
Director - Golf Course Architects


The Workshop, Morelands Road, Richmond, Surrey, TW9 1LH, UK  
Mob: +44 (0) 7703 995441 Tel: +44 (0) 1879 851423 Fax: +44 (0) 1879 814966  
email: jonathan@gaunt-golf-design.com web: www.gaunt-golf-design.com

Client : Portsmouth Golf Club  
Project : Course Improvements

Drawing : Earthworks Plan ( Section 1 )  
See Plans GGD-206-2242/1A for sections and profiles

|              |                |             |               |
|--------------|----------------|-------------|---------------|
| Drawn By:    | J.C.G.         | Drawn Date: | 21st May 2013 |
| Scale:       | 1/500 @ A0     | Revised:    |               |
| Drawing No.: | GGD-206-2325/1 | Revision:   | 1 of 3        |

© The drawing and the design depicted are protected by copyright and may not be reproduced, copied or modified in any manner without prior written consent of Gaunt Golf Design Ltd.

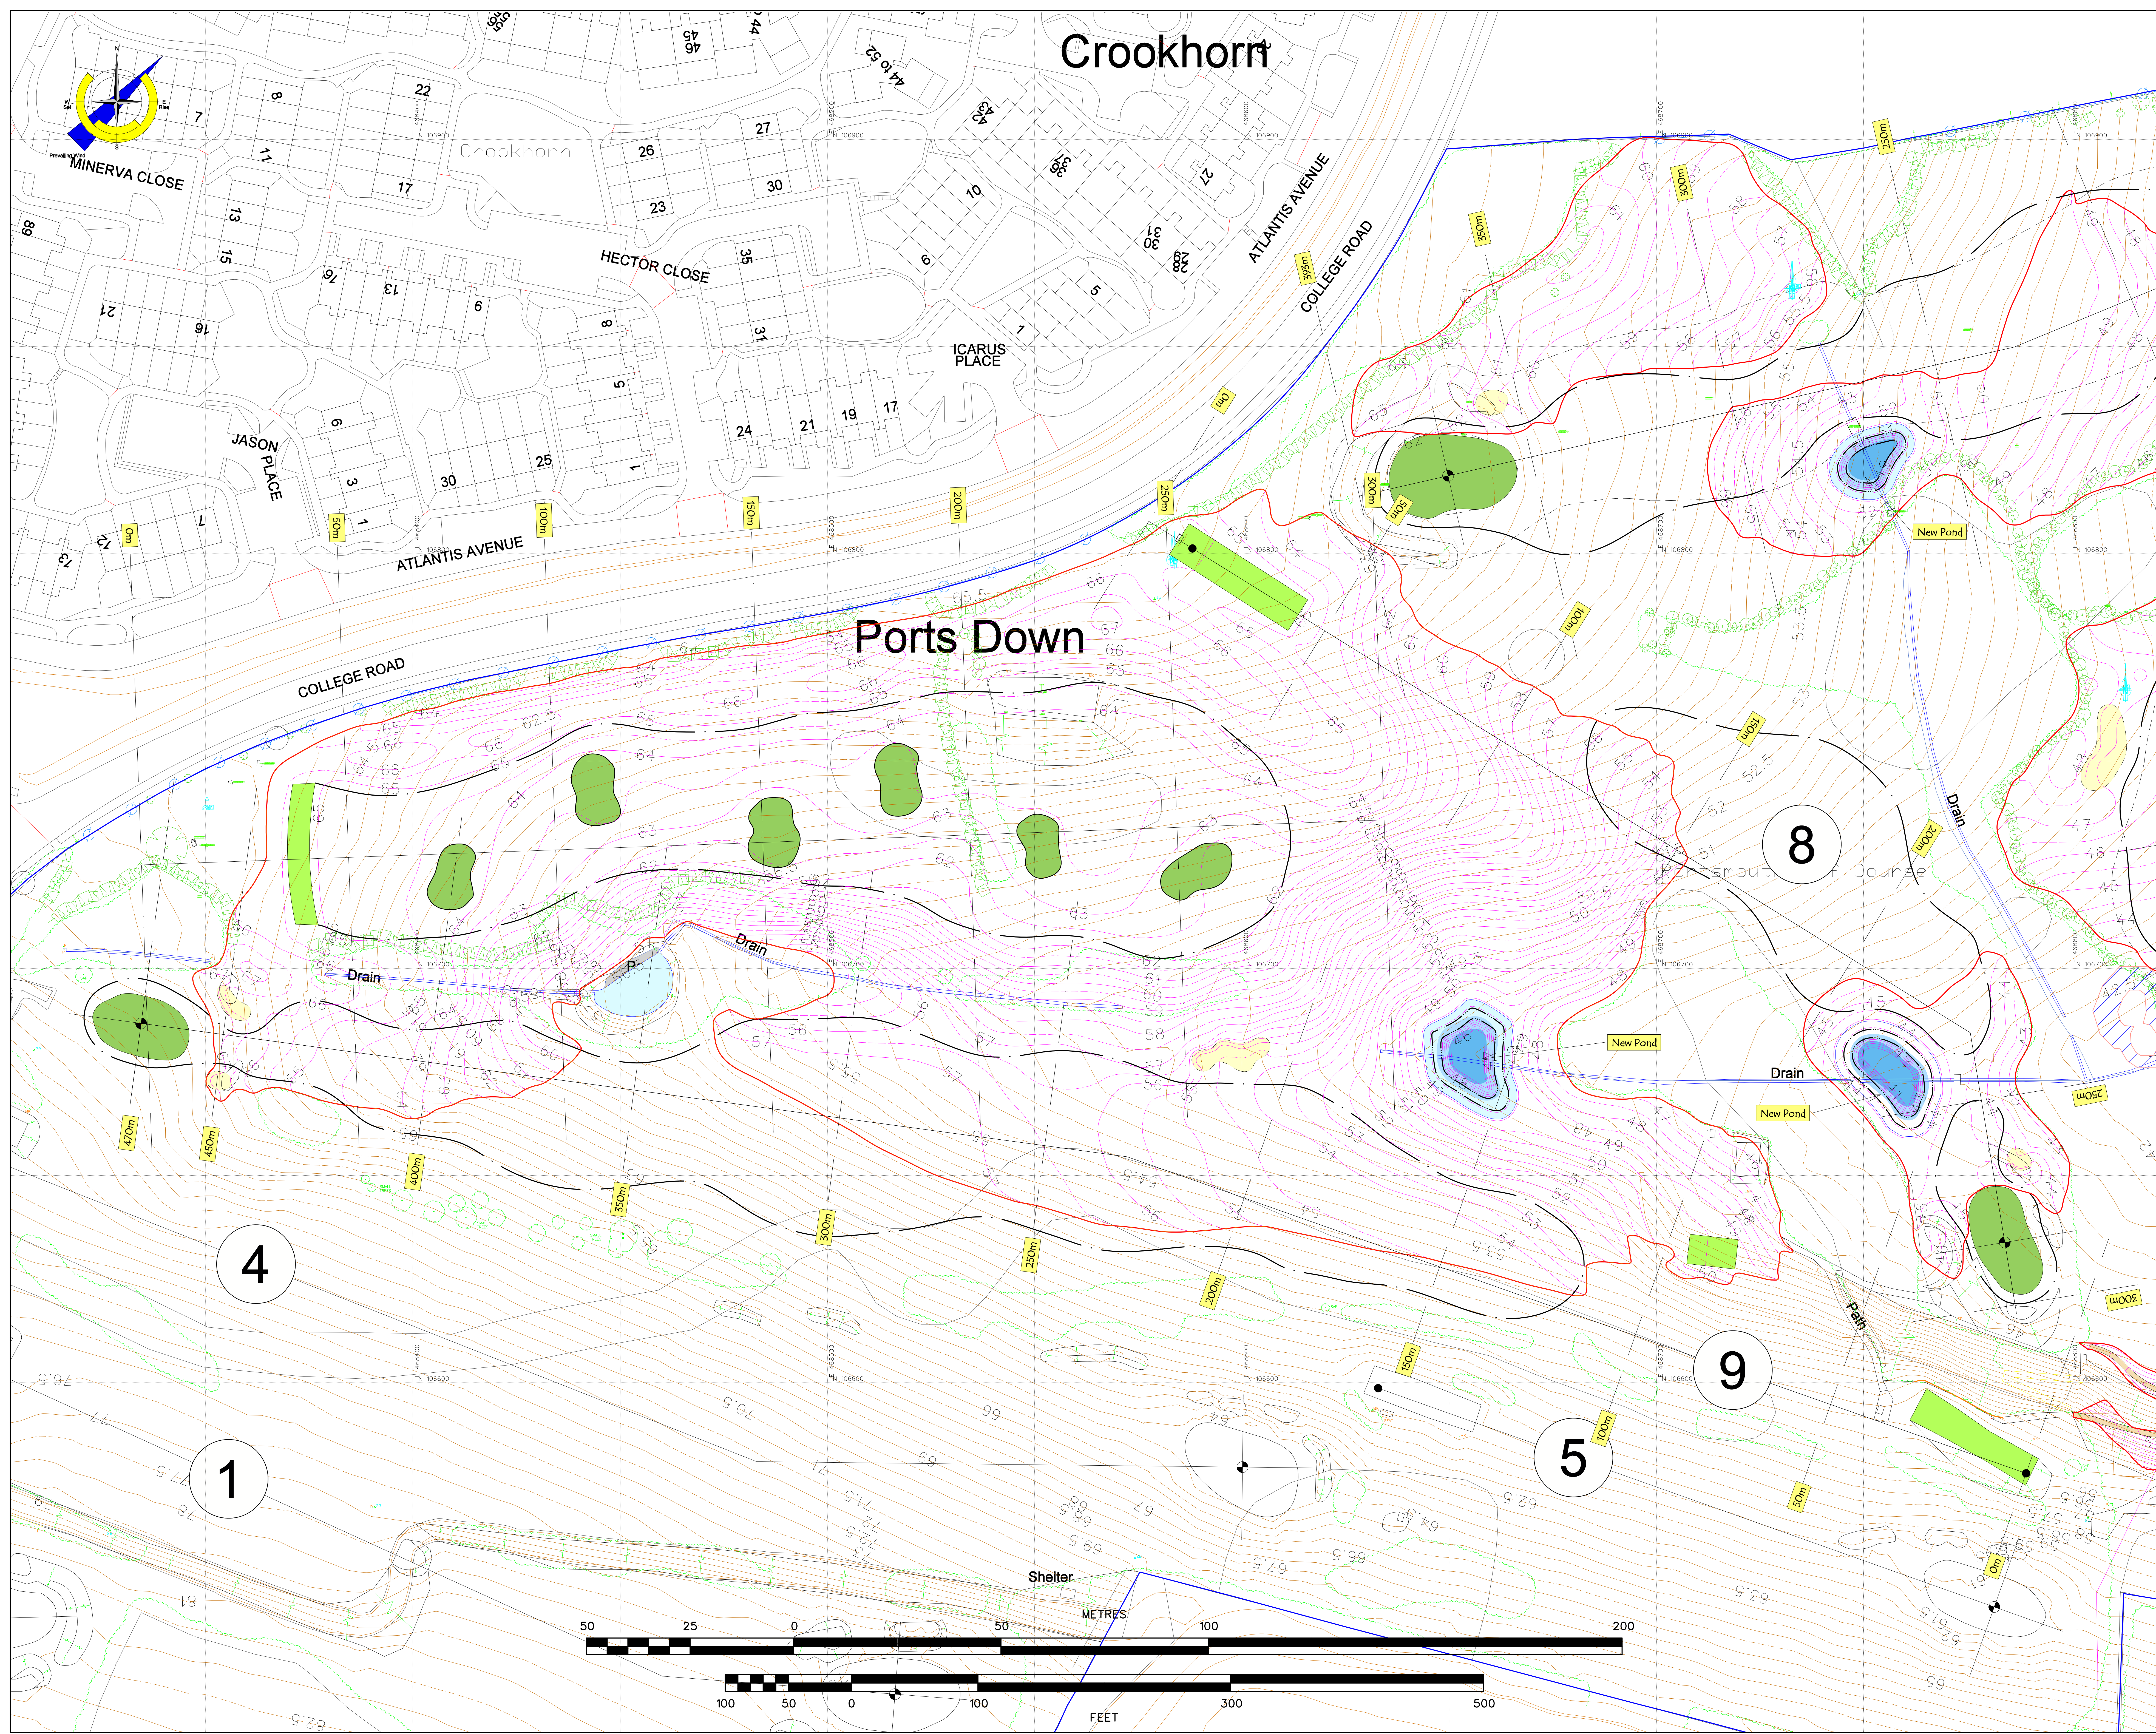

- Legend:
- Extent of ownership shown:
  - Proposed working areas shown:
  - Existing 1m contour shown:
  - Existing 0.5m contour shown:
  - Proposed 1m contour shown:
  - Proposed 0.5m contour shown:
  - Root Protection Area shown:
  - Golf Course fairway shown:
  - Golf Course tee shown:
  - Golf Course green shown:

Ordnance Survey, 1st Crown Copyright 2012. All rights reserved. Licence number: 1002020449



| Revision | Description | Date |
|----------|-------------|------|
|          |             |      |
|          |             |      |
Revision History

gaunt golf design  
international golf course architects

Jonathan Gaunt  
Director - Golf Course Architects

The Workshop, Marshes Road, Blandford, Dorset, DT11 1LE, UK  
Mob: +44 (0) 7703 395441 Tel: +44 (0) 1249 815423 Fax: +44 (0) 1249 814964  
email: jonathan@gaunt-golf-design.com web: www.gaunt-golf-design.com

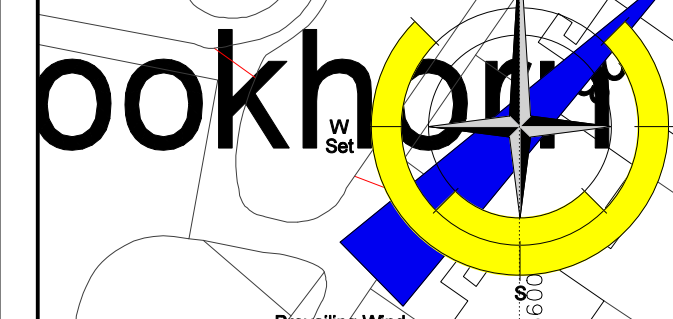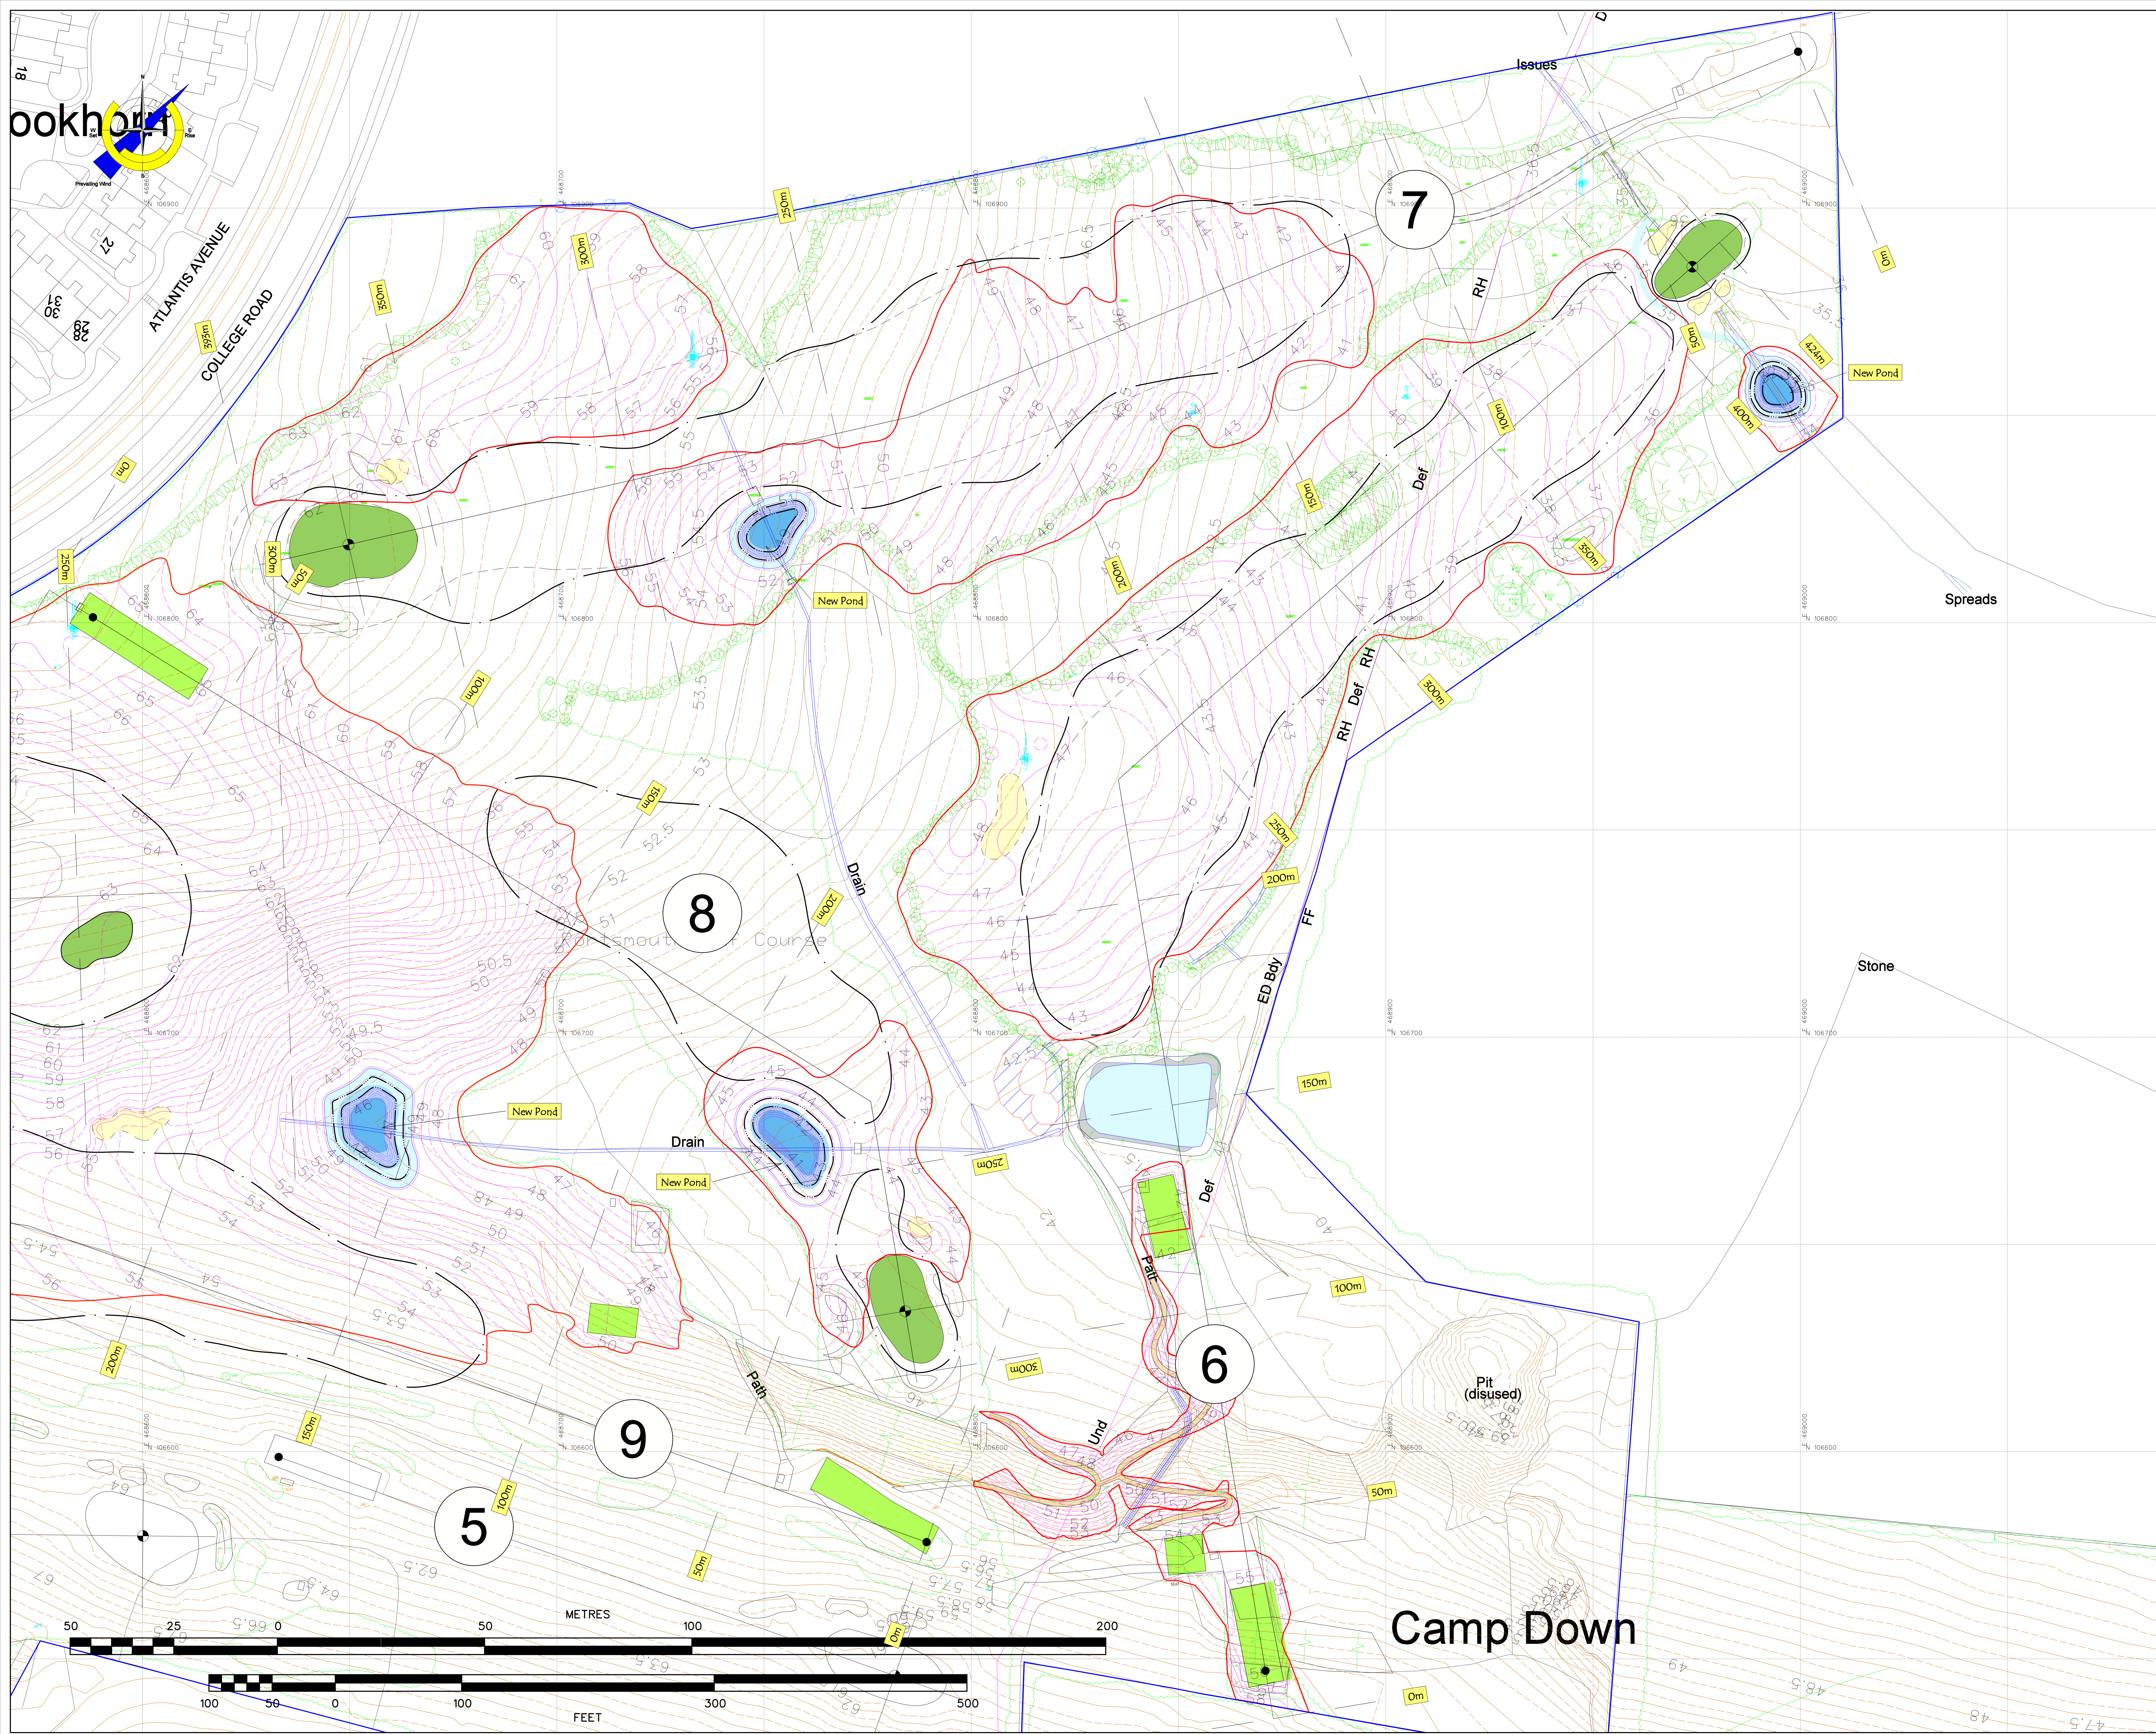

- Legend:
- Extent of ownership shown: [Blue line]
  - Proposed working areas shown: [Red line]
  - Existing 1m contour shown: [Brown line]
  - Existing 0.5m contour shown: [Brown line]
  - Proposed 1m contour shown: [Pink line]
  - Proposed 0.5m contour shown: [Pink line]
  - Root Protection Area shown: [Blue hatched area]
  - Golf Course fairway shown: [Green line]
  - Golf Course tee shown: [Green line]
  - Golf Course green shown: [Green line]

|                  |  |
|------------------|--|
| Revision History |  |
|                  |  |
|                  |  |
|   |                           |
|---|---------------------------|
| Client : Portsmouth Golf Club   |                           |
| Project : Course Improvements   |                           |
| Drawing : Earthworks Plan ( Section 3 )   |                           |
| See Plans GGP-206-2242/2A & 5A for sections and profiles   |                           |
| Drawn By: J.C.G.   | Drawn Date: 21st May 2013 |
| Scale : 1/500 @ A0   | Revised:                  |
| Drawing No.: GGP-206-2325/3   | Revision: 1 of 3          |
| © This drawing and the design depicted are protected by copyright and may not be reproduced, copied or otherwise used without prior written consent of Gaunt Golf Design Ltd. No liability will be accepted for any errors or omissions made in this plan. |                           |