

	project:	Ranelagh Road Havant				
	client:	Orchard Homes Ltd.				
	title: Tree Survey & Root Protection Plan					
	drwg BJH 01/02a	Scale: 1:500 @ A3	job 0458	date: December 2012	drawn by: bjh	


Bernie Harverson M.Arb.

3 foxcombe cottages • south hartling • west sussex • GU31 5PL
tel: 01730 825297 • mob: 07875 520881 • email: bernie.harverson@virgin.net • VAT Reg No. 881 5056 16

Key:

-  = Root Protection Area in accordance with BS5837 recommendations.
-  = The crown spread exceeds the recommended RPA – it will therefore be necessary to either increase the RPA to encompass the full crown or alternatively undertake facilitation pruning works

N.B. - these options are only applicable if the tree is to be retained.

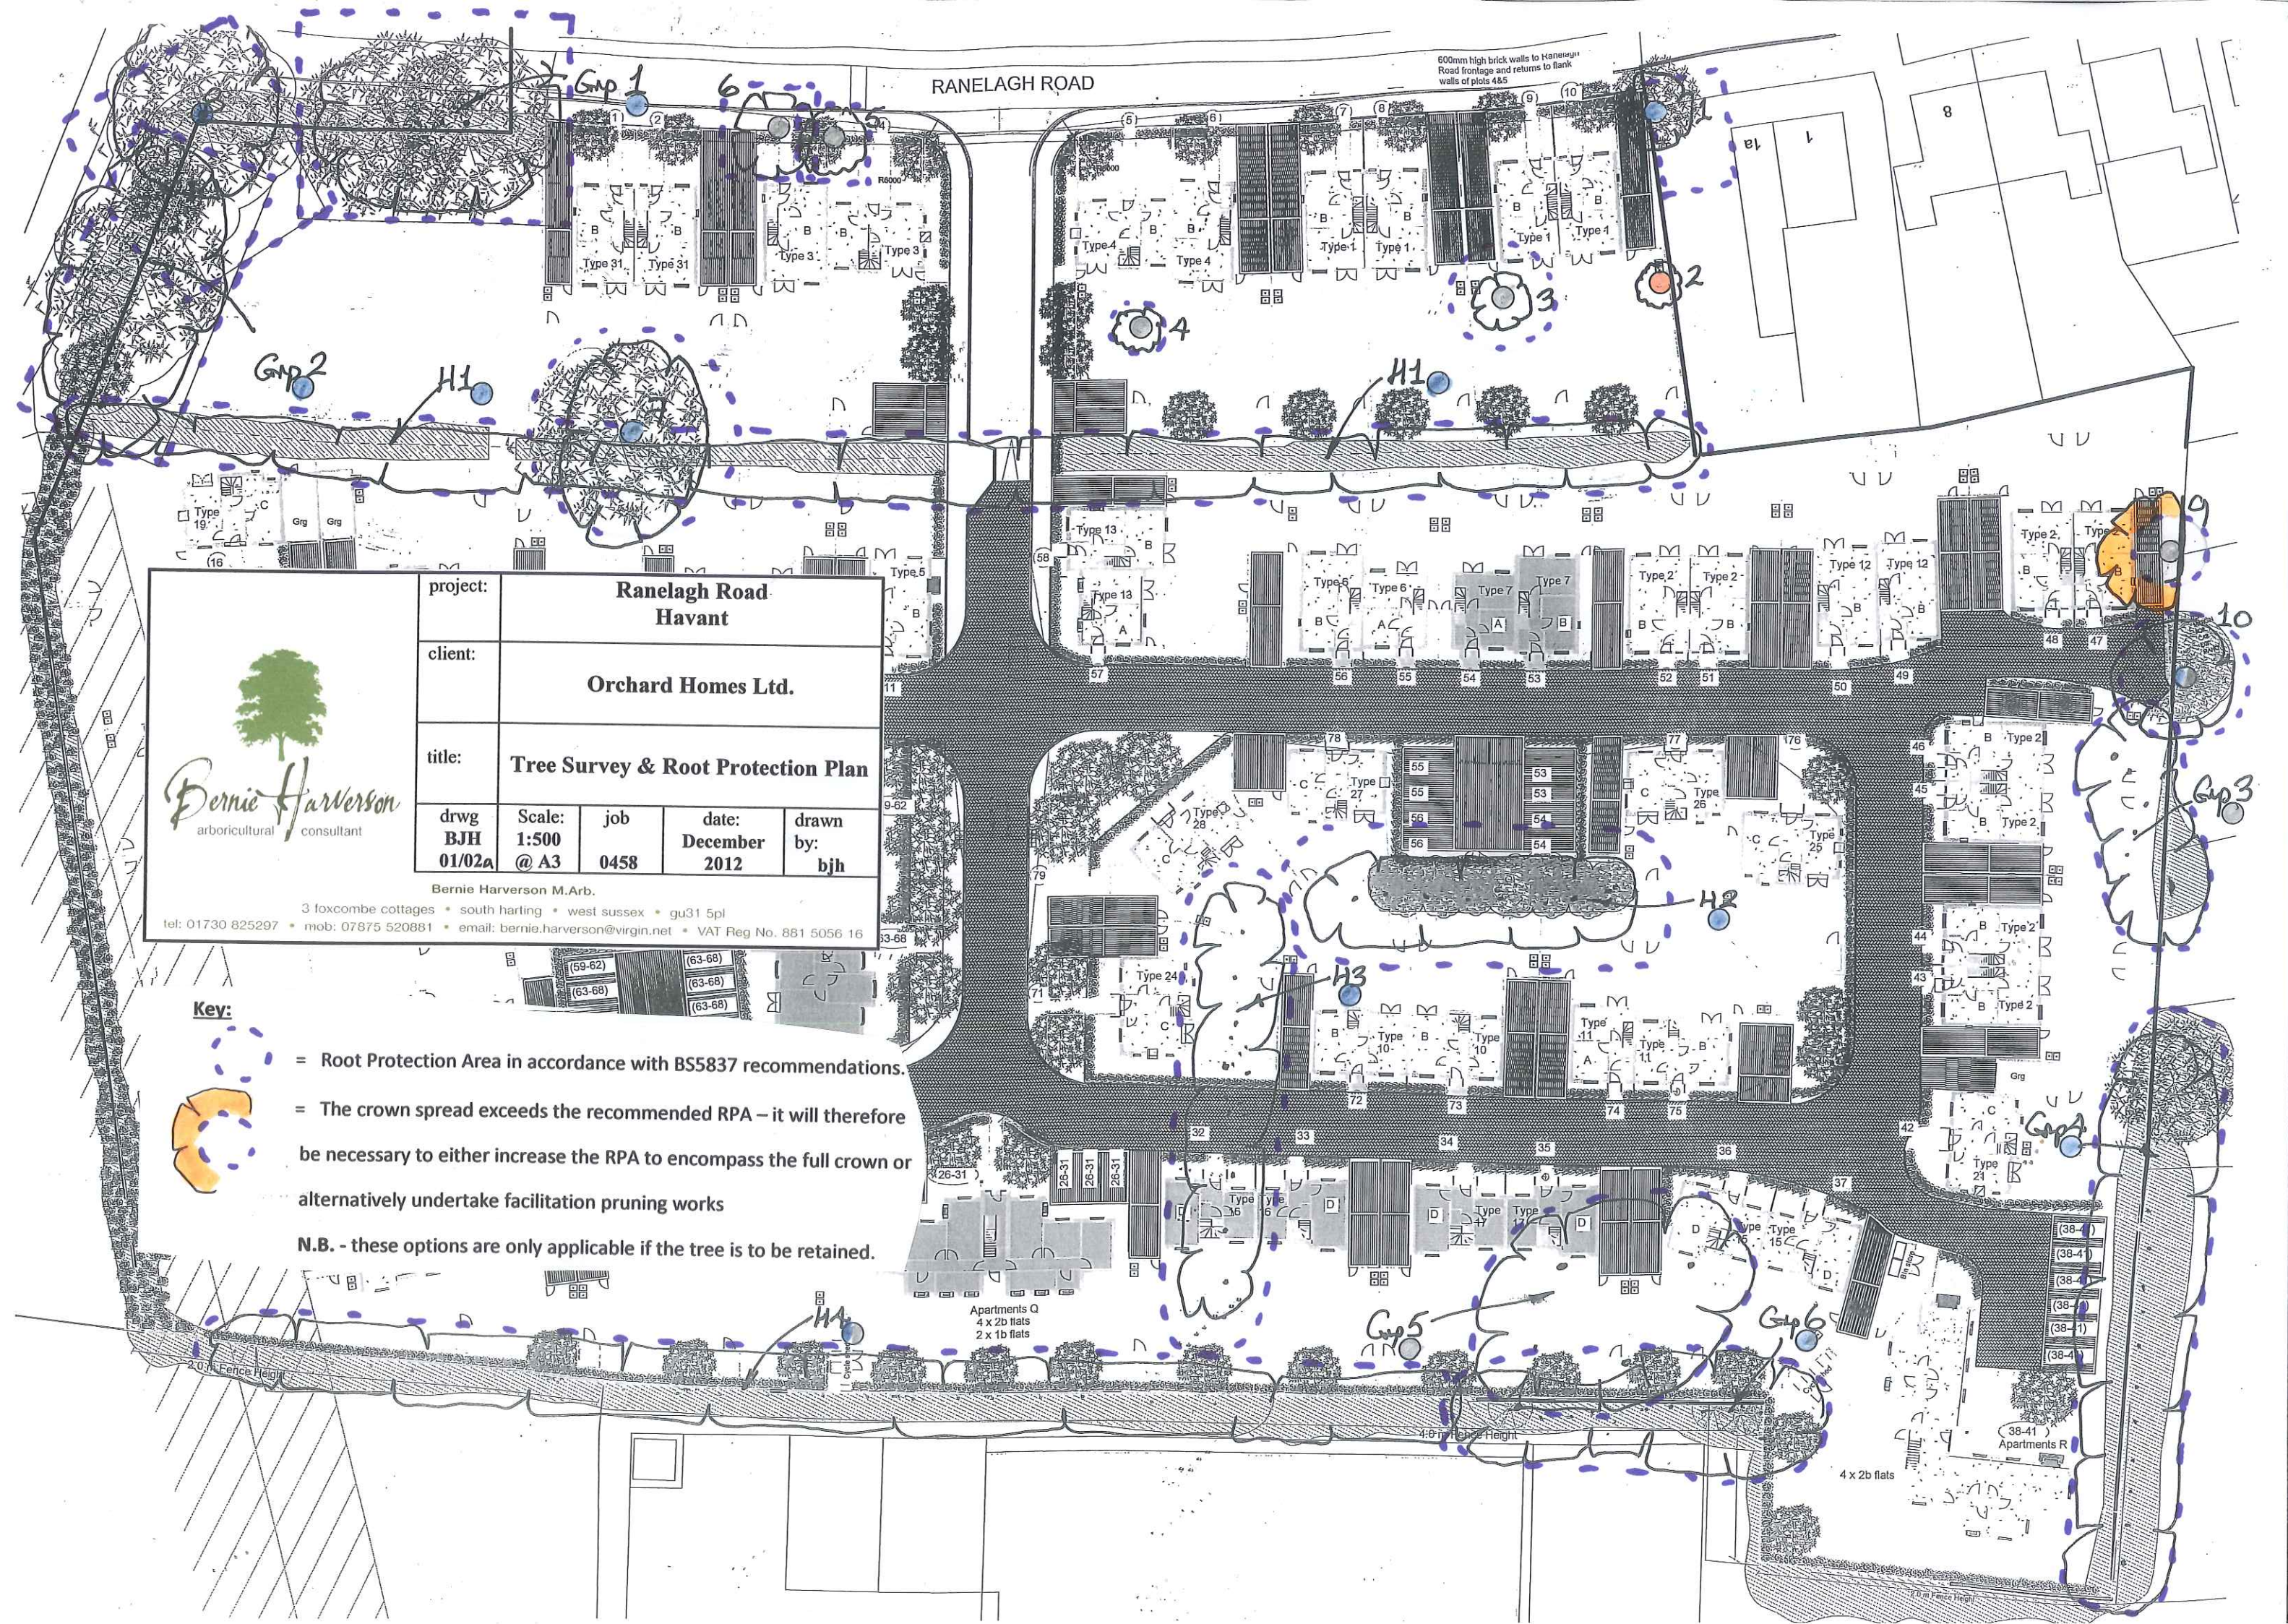



RANELAGH ROAD

600mm high brick walls to Ranelagh Road
Road frontage and returns to flank
walls of plots 4&5

project:		Ranelagh Road Havant			
client:		Orchard Homes Ltd.			
title:		Combined Tree Retentions & Removals & Tree Protection Plans			
drwg	Scale:	job	date:	drawn	
BJH	1:500	0458	December	by:	
03/04a	@ A3		2012	bjh	



Bernie Harverson M.Arb.

3 foxcombe cottages • south haring • west sussex • gu31 5pl
tel: 01730 825297 • mob: 07875 520881 • email: bernie.harverson@virgin.net • VAT Reg No. 881 5056 16

Key:

- = The setting out positions for the Protective Fencing in accordance with BS5837:2012
- = Arb Expert monitored 'Hand Digging' ONLY in these zones and then clean severance of roots to max.25mm diameter – followed by application of a porous surfacing detail
- = Trees to be retained
- = Trees to be removed
- = Extent of Pruning works recommended

Apartments Q
4 x 2b flats
2 x 1b flats

Apartments R
4 x 2b flats