




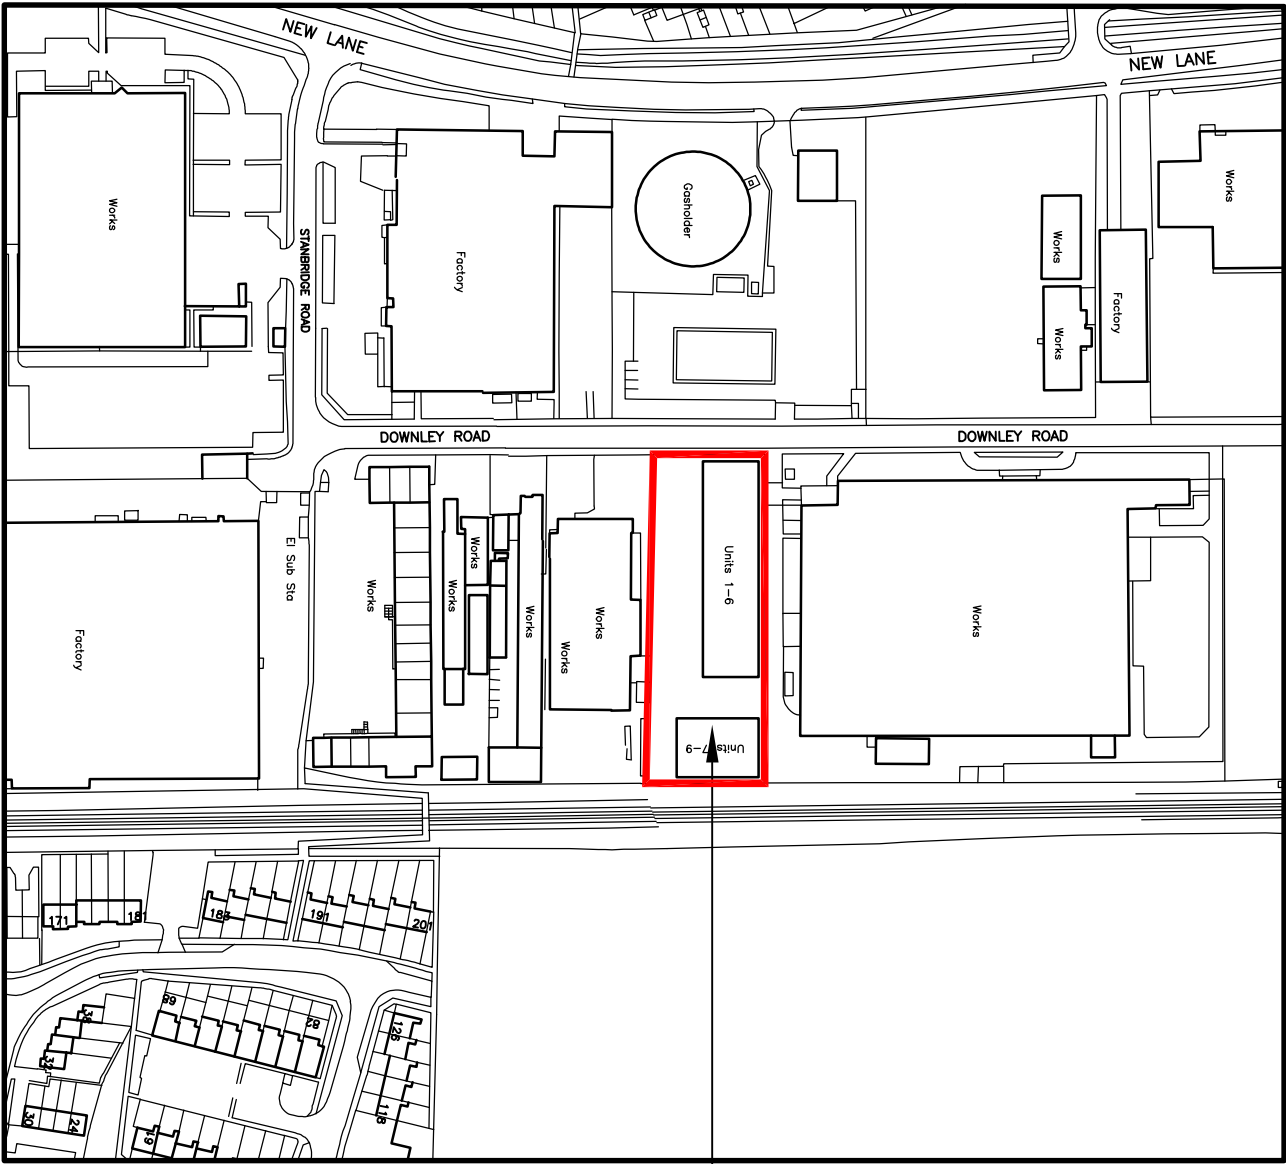

THE SITE.

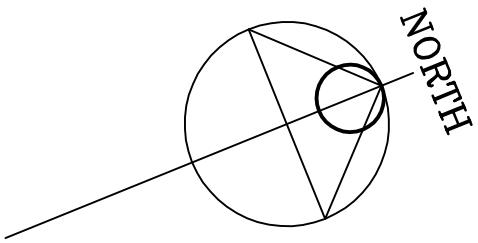

Location Plan 1:2500

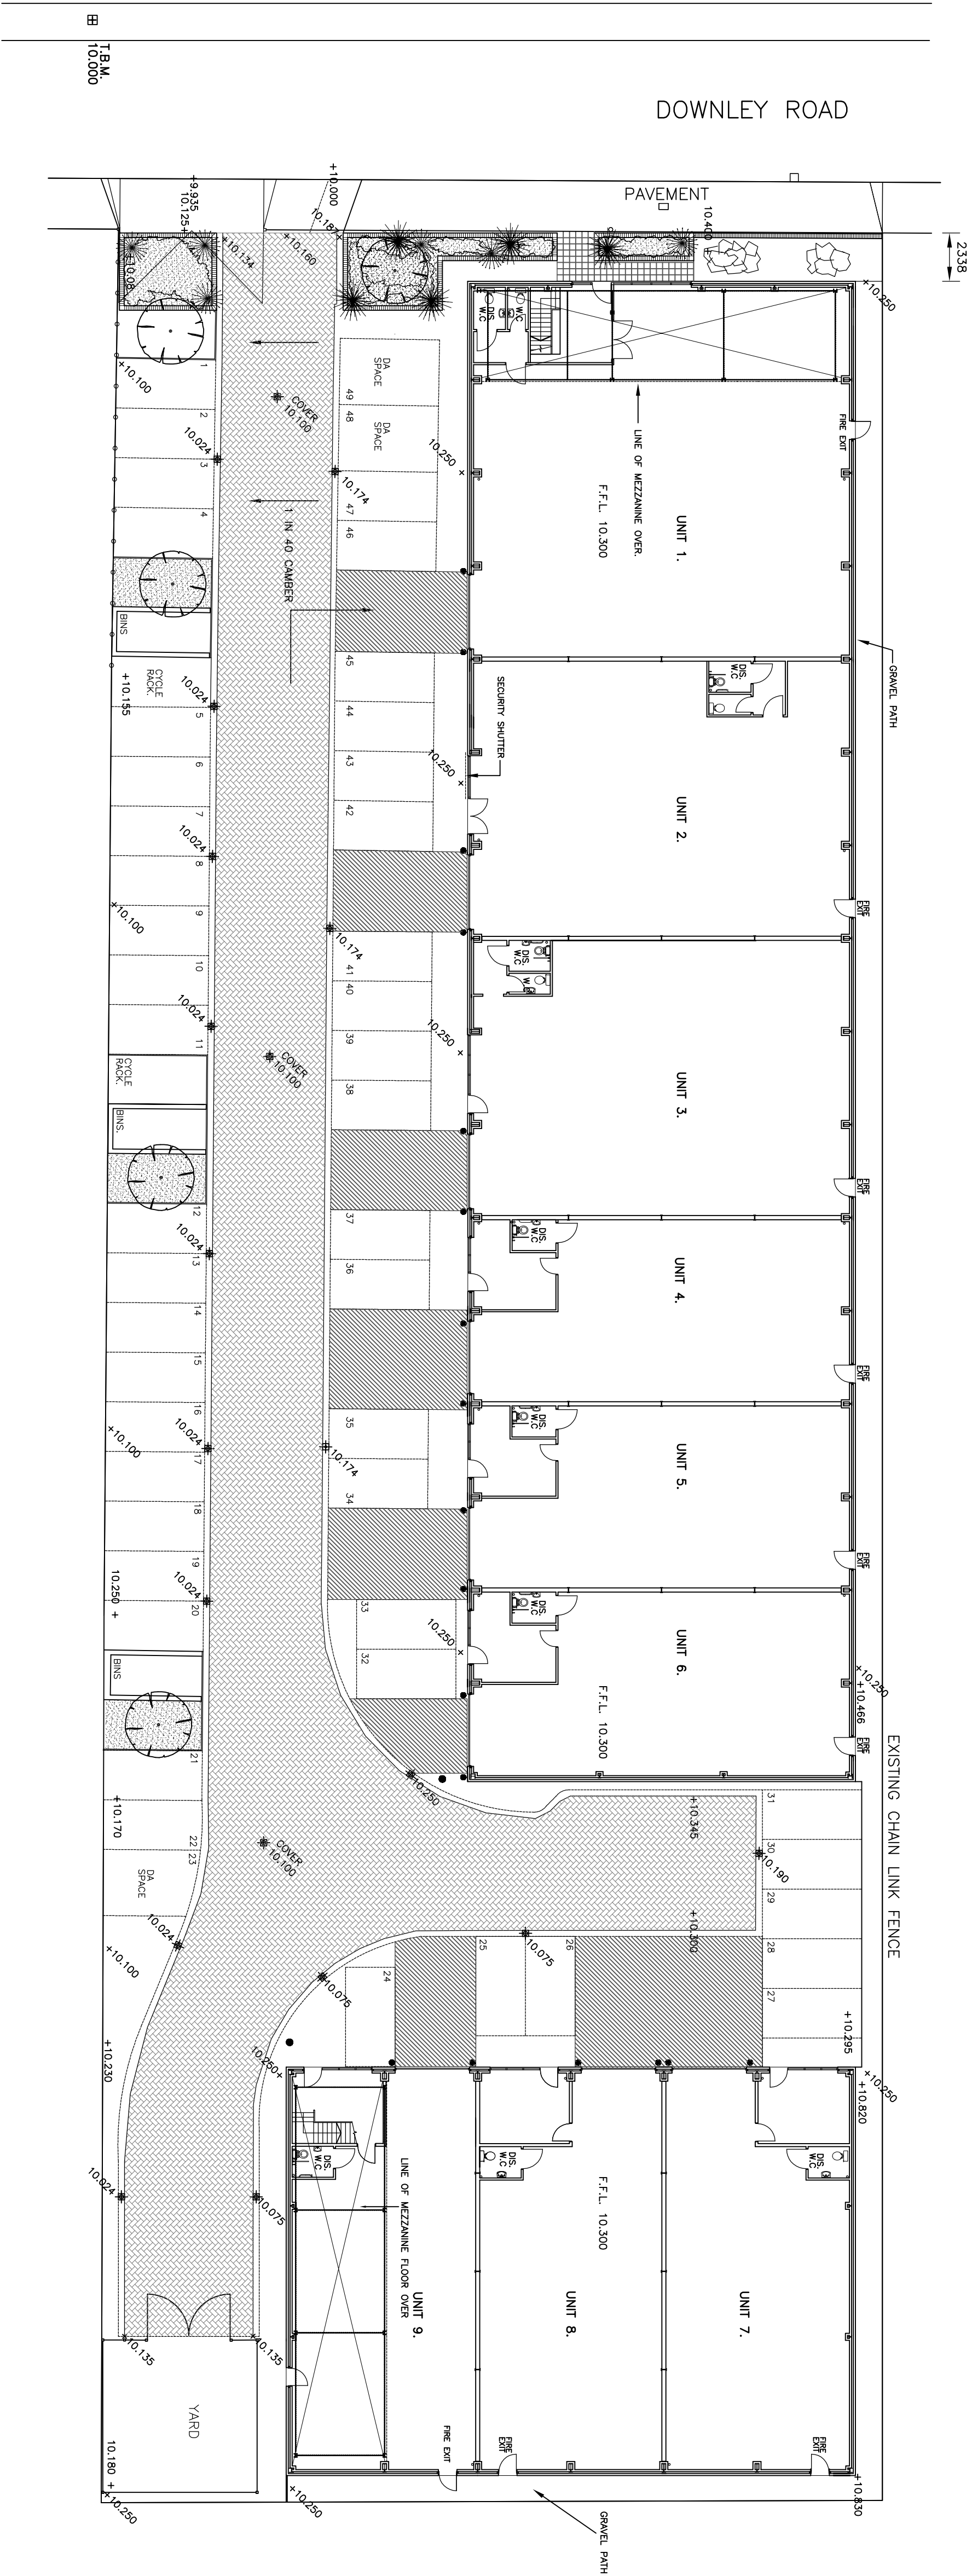

Site Plan 1:200

notes:

revisions:

revisions: