


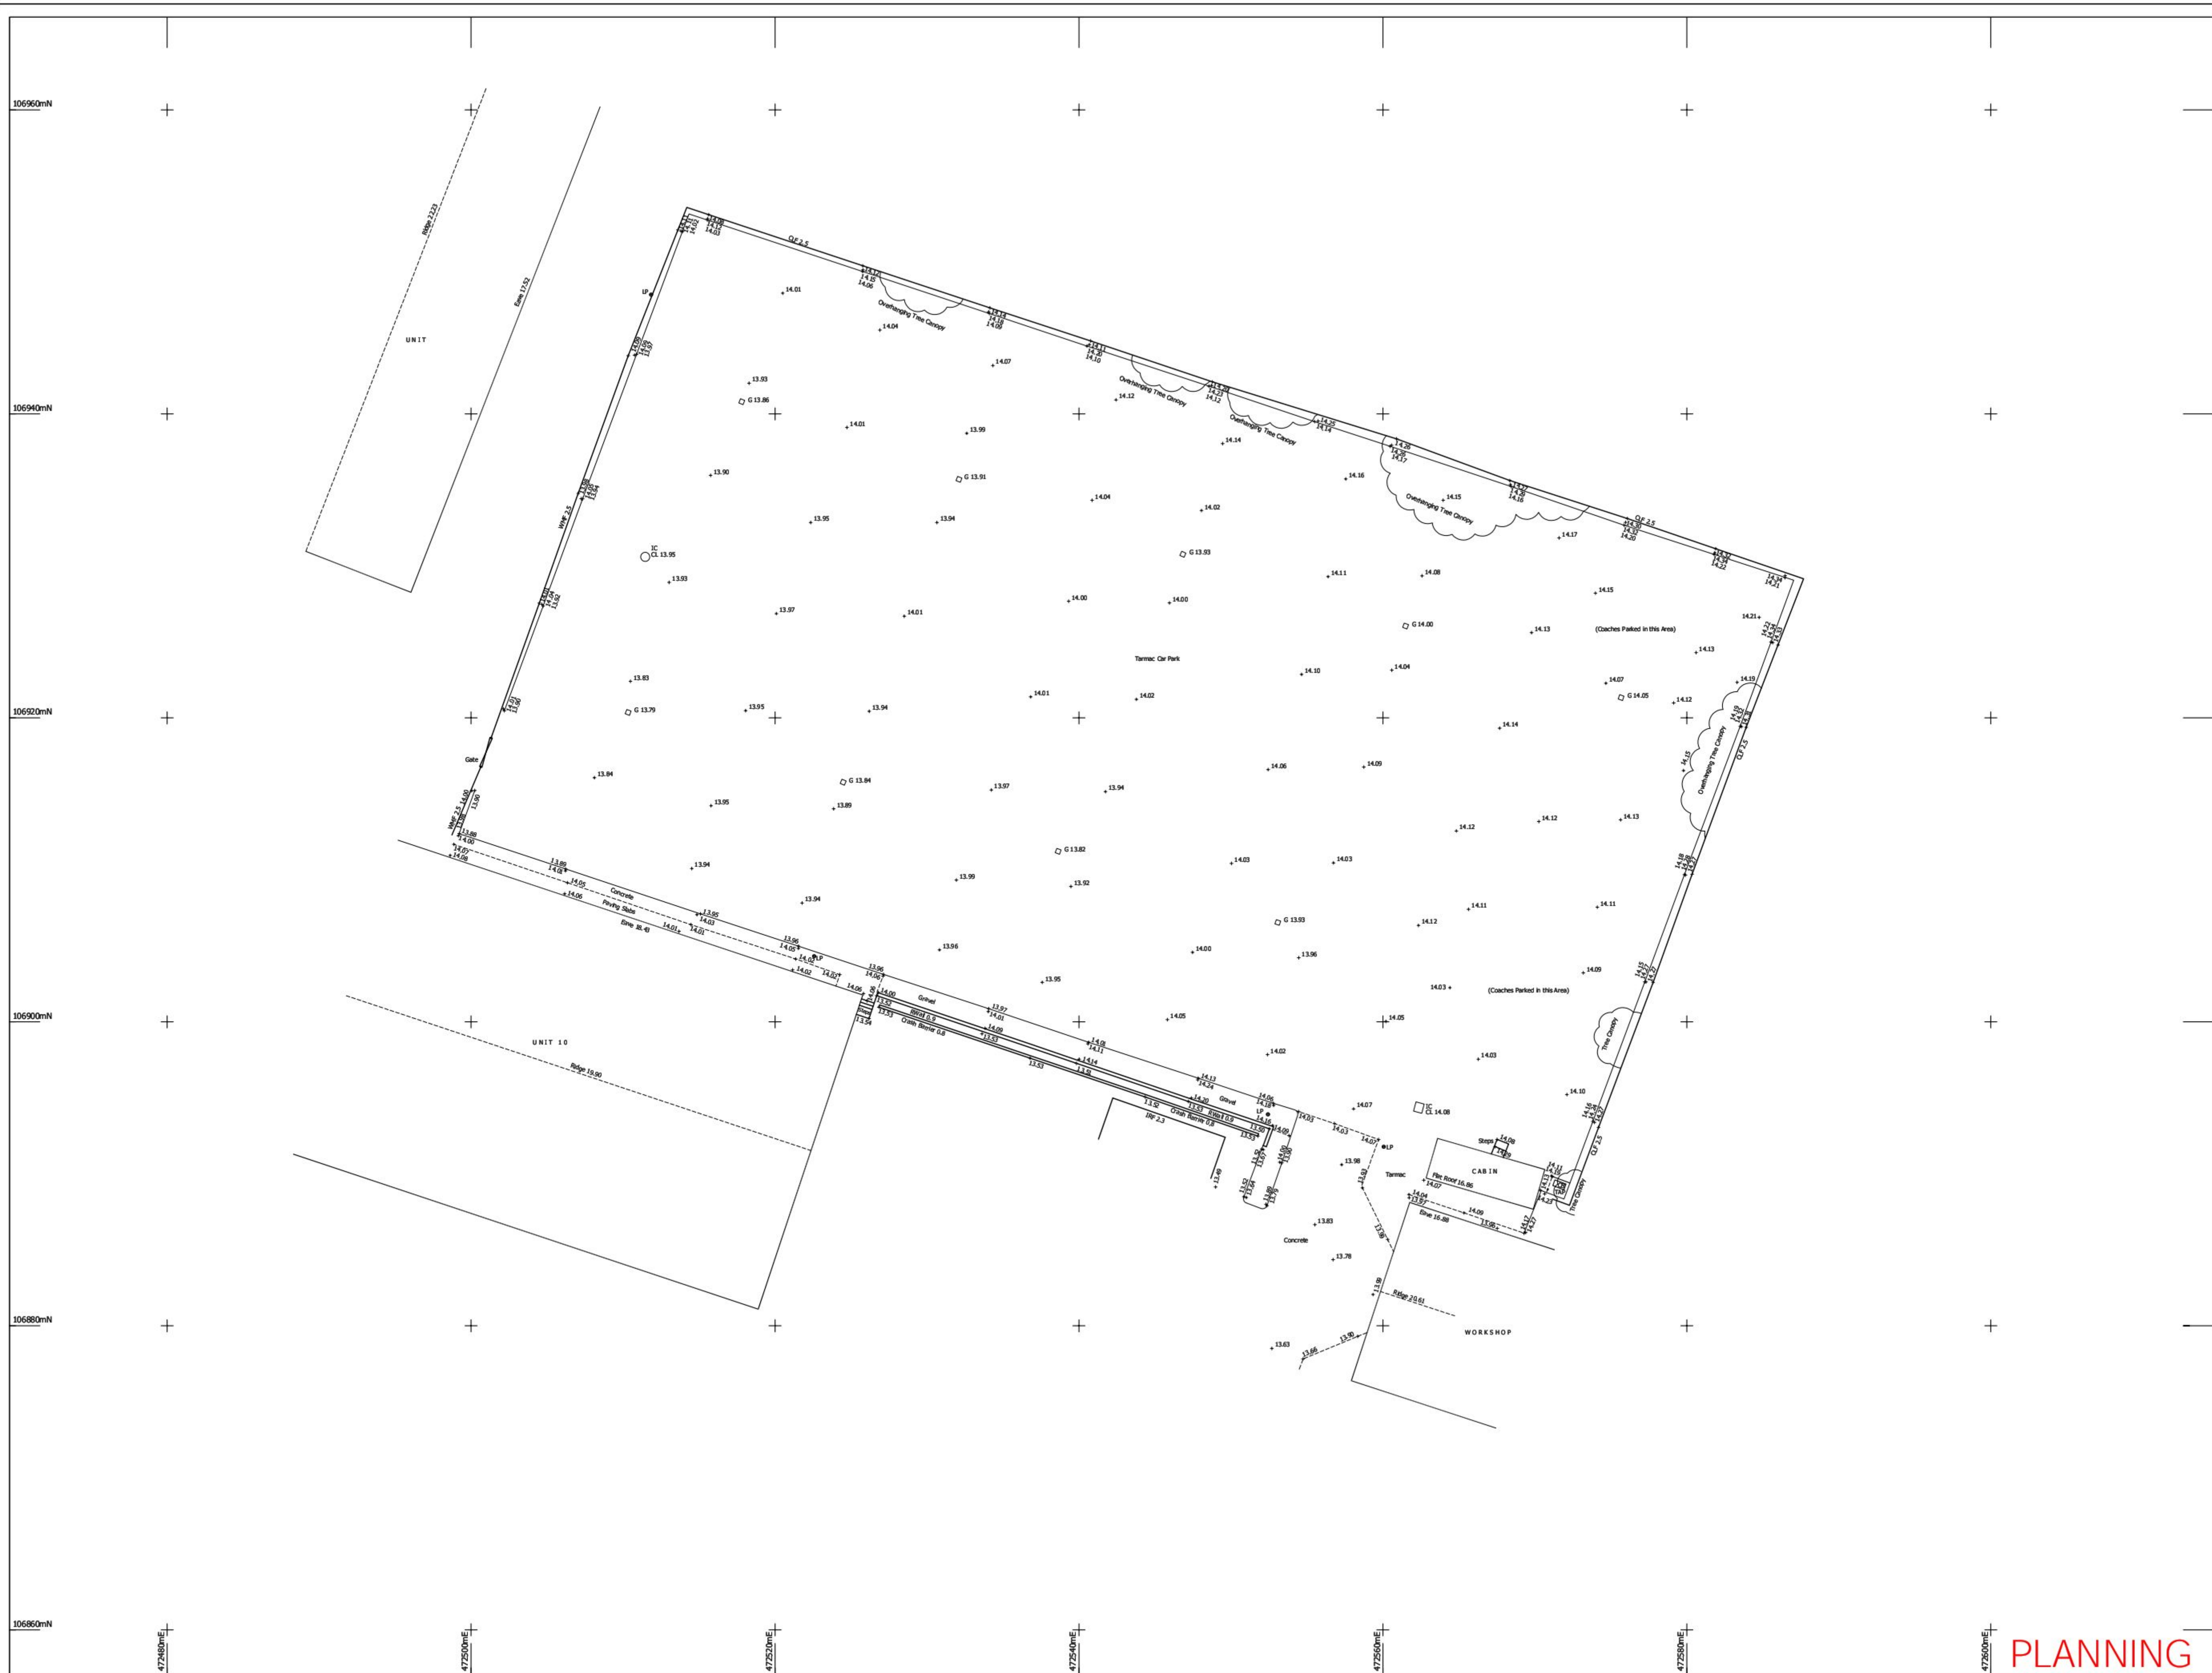

NOTES:

Drainage:
All drainage invert information has been obtained through visual inspection only, with no entry into manholes. Therefore the complete accuracy cannot be guaranteed. Where drainage is of critical importance we suggest the services of a specialist drainage expert be used.

Trees:
Every effort has been made to identify and detail all trees on site but where trees are of critical importance we suggest the use of a specialist such as an arborist. Tree spread and heights are indicative

GPS:
GPS levels and grid are obtained using industry standard guidelines and can vary according to the quality of the GPS network at the time of survey. Therefore all GPS detail is relative to the time and date of the survey.



Copyright:
This survey information is Copyright Encompass Surveys Ltd (2009).
All rights reserved.

LEGEND

TREE SPECIES INFORMATION

ALDER	ALD	LOCUST	LOC
ASH	ASH	LONDON PLANE	LPN
ASPEN	ASP	MAGNOLIA	MAG
BEECH	BCH	MAPLE	MPL
CEDEAR	CEA	OAK	OAK
CHERRY	CHY	PINE	PNE
CYPRESS	CYP	POPLAR	POP
FLM	FLM	PRUNUS	PRU
ELM	ELM	RHINODENDRONS	RDN
		RZT	RZWH
FRYTHORN	FRY	SILVER BIRCH	SWB
HAZEL	HAT	SORBUS	SOR
HOLLY	HLY	SWEET CHESTNUT	SCN
HORSE CHESTNUT	HCH	SYCAMORE	SYC
HORNBEAM	HBN	WALNUT	WNT
LABURNUM	LBN	WILLOW	WLW
LIME	LIM	YEW	YEW
		SPECIES UNKNOWN	SPU
		COPYRIGHT	COP

TREE ANNOTATIONS: Tree Species / Tree Boll Size / No of Bolls
Tree Height / Tree Canopy Spread

FENCE INFORMATION

MARRED WIRE FENCE	BWF	BASEMENT LEVEL	BL
CORRUGATED IRON FENCE	CBF	BEL LEVEL	BL
CLOSE BOARD FENCE	CBF	COVER LEVEL	CL
CHAIN LINK FENCE	CFL	DAMP PROOF COURSE	DPC
CHESTNUT PALING	CPR	FLOOR LEVEL	FL
CHISEL BARRIER	CMB	INVERT LEVEL	IL
HANDRAIL	HDL	OUTFALL LEVEL	OL
IRON RAILINGS	IRL	THRESHOLD LEVEL	TL
ARCH LAP FENCE	LLF	FOUL WATER	PW
SLICELANDED FENCE	MSF	SEWAGE WATER	SW
MALISADE FENCE	PSF	UNABLE TO LIFT	UTL
TICKET FENCE	PKF	WATER LEVEL	WL

SURFACE INFORMATION

BLACK WIRE FENCE	SWF	CONCRETE	Conc
PRELIS FENCING	TUF	BRICK PAVERS	BP
		FLOWERBED	FB
		PAVING SLABS	PS
		RETAINING WALL	RWall
		TACTILE PAVING	Tac

FEATURE INFORMATION

BOARD	BO	NOTICE BOARD	NB
BRITISH TELECOM BOX	BT	POST	P
BRITISH TELECOM IC	BTIC	RAIN WATER PIPE	RWP
BUS STOP	BS	RAISED FLOWBERIED	RFB
CABLE TELEVISION BOX	CTVB	ROAD SIGN	RS
CABLE TELEVISION IC	CTVIC	ROOFSIDE EYE	RE
CHARTING ROAD IC	CHRIC	SIRVISE MARKER POST	KMP
ELECTRICITY CABLE FTG	ELCP	SIRVISE PIPE	SVP
ELECTRICITY CABLE CONTROL BOX	ECB	STOP COCK	SC
ELECTRICITY POLE	EP	STOP VALVE	SV
FEED	FE	TELEGRAM POST	TP
INSPECTION COVER	IC	TELEPHONE DIAL BOX	TDB
LAMP POST	LP	TRAFFIC SIGNAL	TS
LETTER BOX	LB	TRAFFIC SIGNALS IC	TSC
LETTER BIN	LBIN	WATER METER	WM
WATER OUTLET	WO	WATER TAP	WT
WATER METER DATE	WMD		

Level Datum:
Levels are related to OS datum derived from GPS

Grid:
Grid is related to OS derived from GPS

Northpoint:



Encompass Surveys Ltd
Unit 2B
Deer Park Farm Industrial Estate
Knowle Lane
Fair Oak, Eastleigh
Hampshire SO50 7PZ

Tel: 023 80692002 Email: info@encompass-surveys.co.uk
Fax: 023 80697125 Website: encompass-surveys.co.uk

Client: Kenwood Ltd C/O Nigel Gunner

Survey Location:	Car Park Alterations Kenwood Industrial Estate New Lane/Havant
------------------	--

Survey type: Topographical	Scale: 1:200@A1
----------------------------	-----------------

Drawing ref:	ENC/29/05/2012	Date:	May 2012
Drawn/CA:	ATR/CU	Revised:	

Drawn/QA:	ATB/SJL	Revision: -
-----------	---------	-------------

PLANNING