


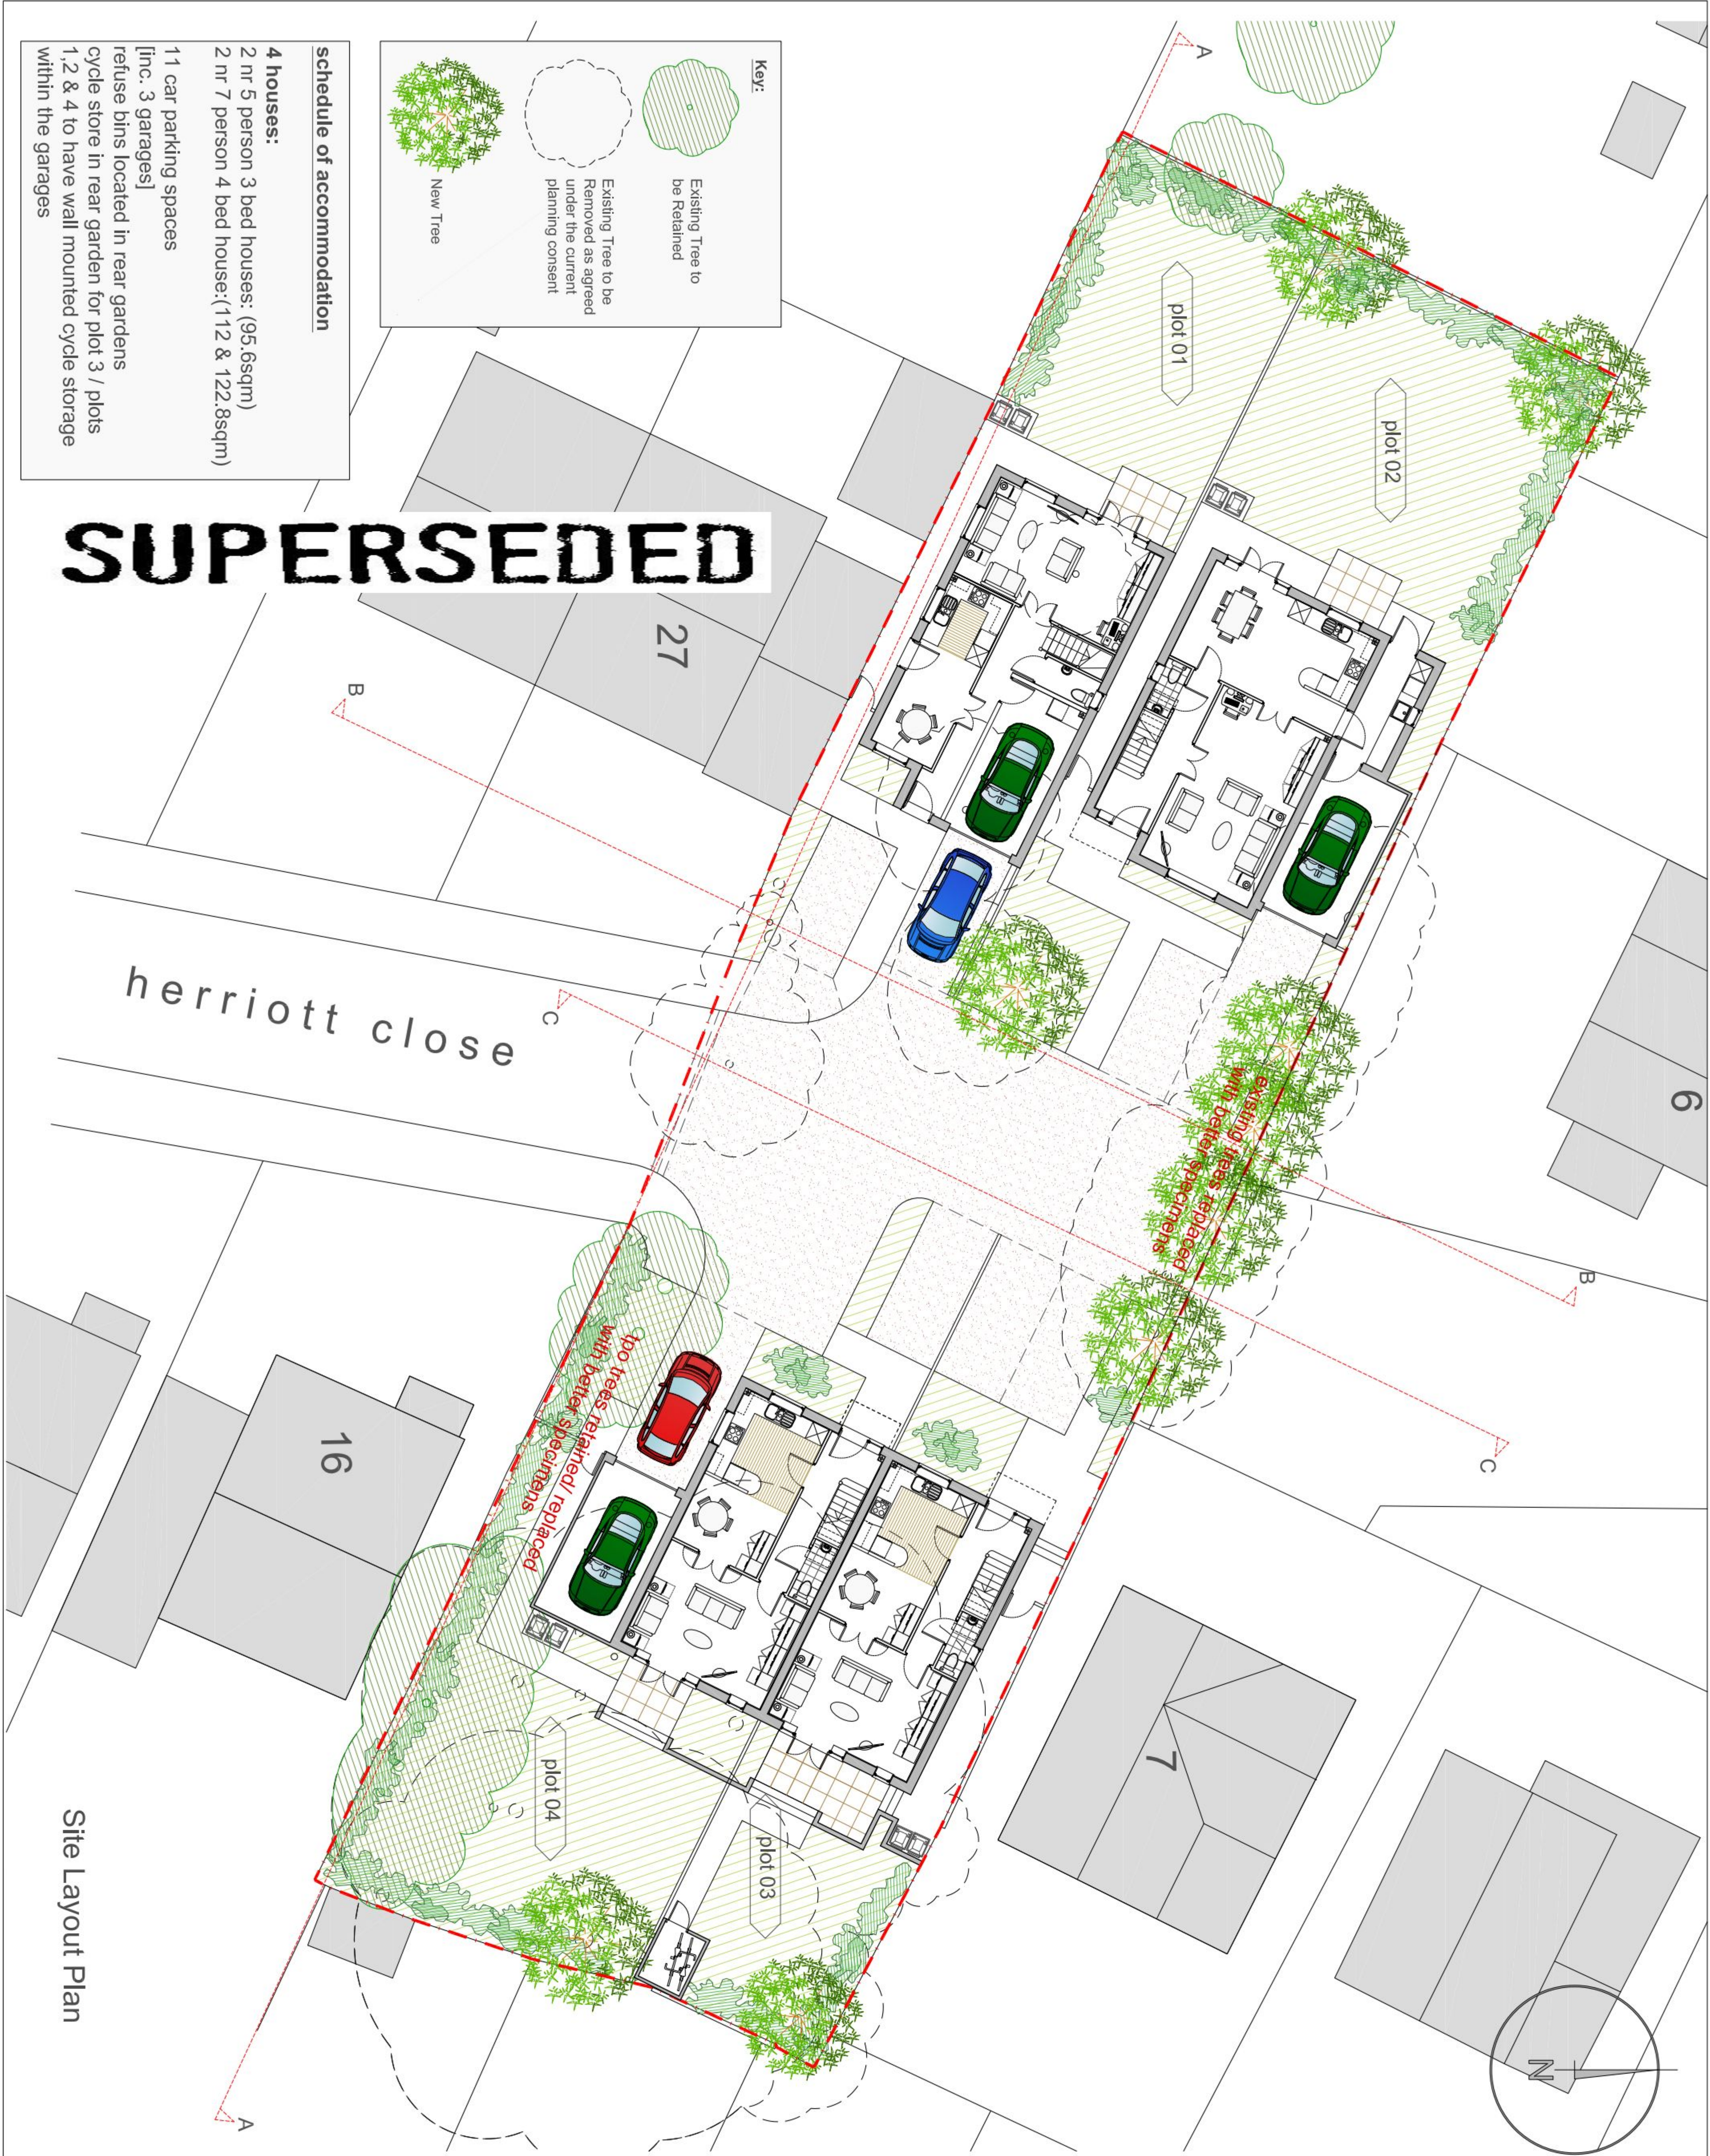

notes

this drawing is the copyright of the **pdp architecture llp** and must not be reproduced in whole or part or used for the execution of works without their permission.

all dimensions to be checked on site prior to commencement of construction works and the architect notified of any discrepancy.

figured dimensions are to be used in preference to scaled dimensions.

no deviation from this drawing will be permitted without prior consent of the architect.

all drawings are prepared subject to a full measured and structural survey of the buildings and site.

all structural work is subject to the appointment of a structural engineer to confirm and agree the structural proposals.

os promap licence no. 100020449.

health & safety

exceptional risks involving specific methods of construction or exceptional maintenance issues:

NO SIGNIFICANT RISK

revision	notes	date	drawn/checked
A	Revised following client comments	06-03-13 HM	HM
B	Revised following client comments	26-03-13 HM	MBW
C	Boundary revised / cycle storage added	15-05-13 HM	HM

client

Wilson House Developments Ltd

PLANNING

pdp architecture llp

chartered architects town planning
interior design consultants

2 beechworth road havant
hampshire po9 1ax
tel 023 9248 1100
fax 023 9247 5050
email pdp@pdp-architects.co.uk
www.pdp-architects.co.uk

drawn	checked	date	status
MAS/HM	MBW	Feb 2013	Planning

at scale a3 scale

1:100 1:200

27944-PD101 C

project

Proposed Development

Land to rear of
22 Frogmore Lane, Lovedean

detail

Site Layout Plan