


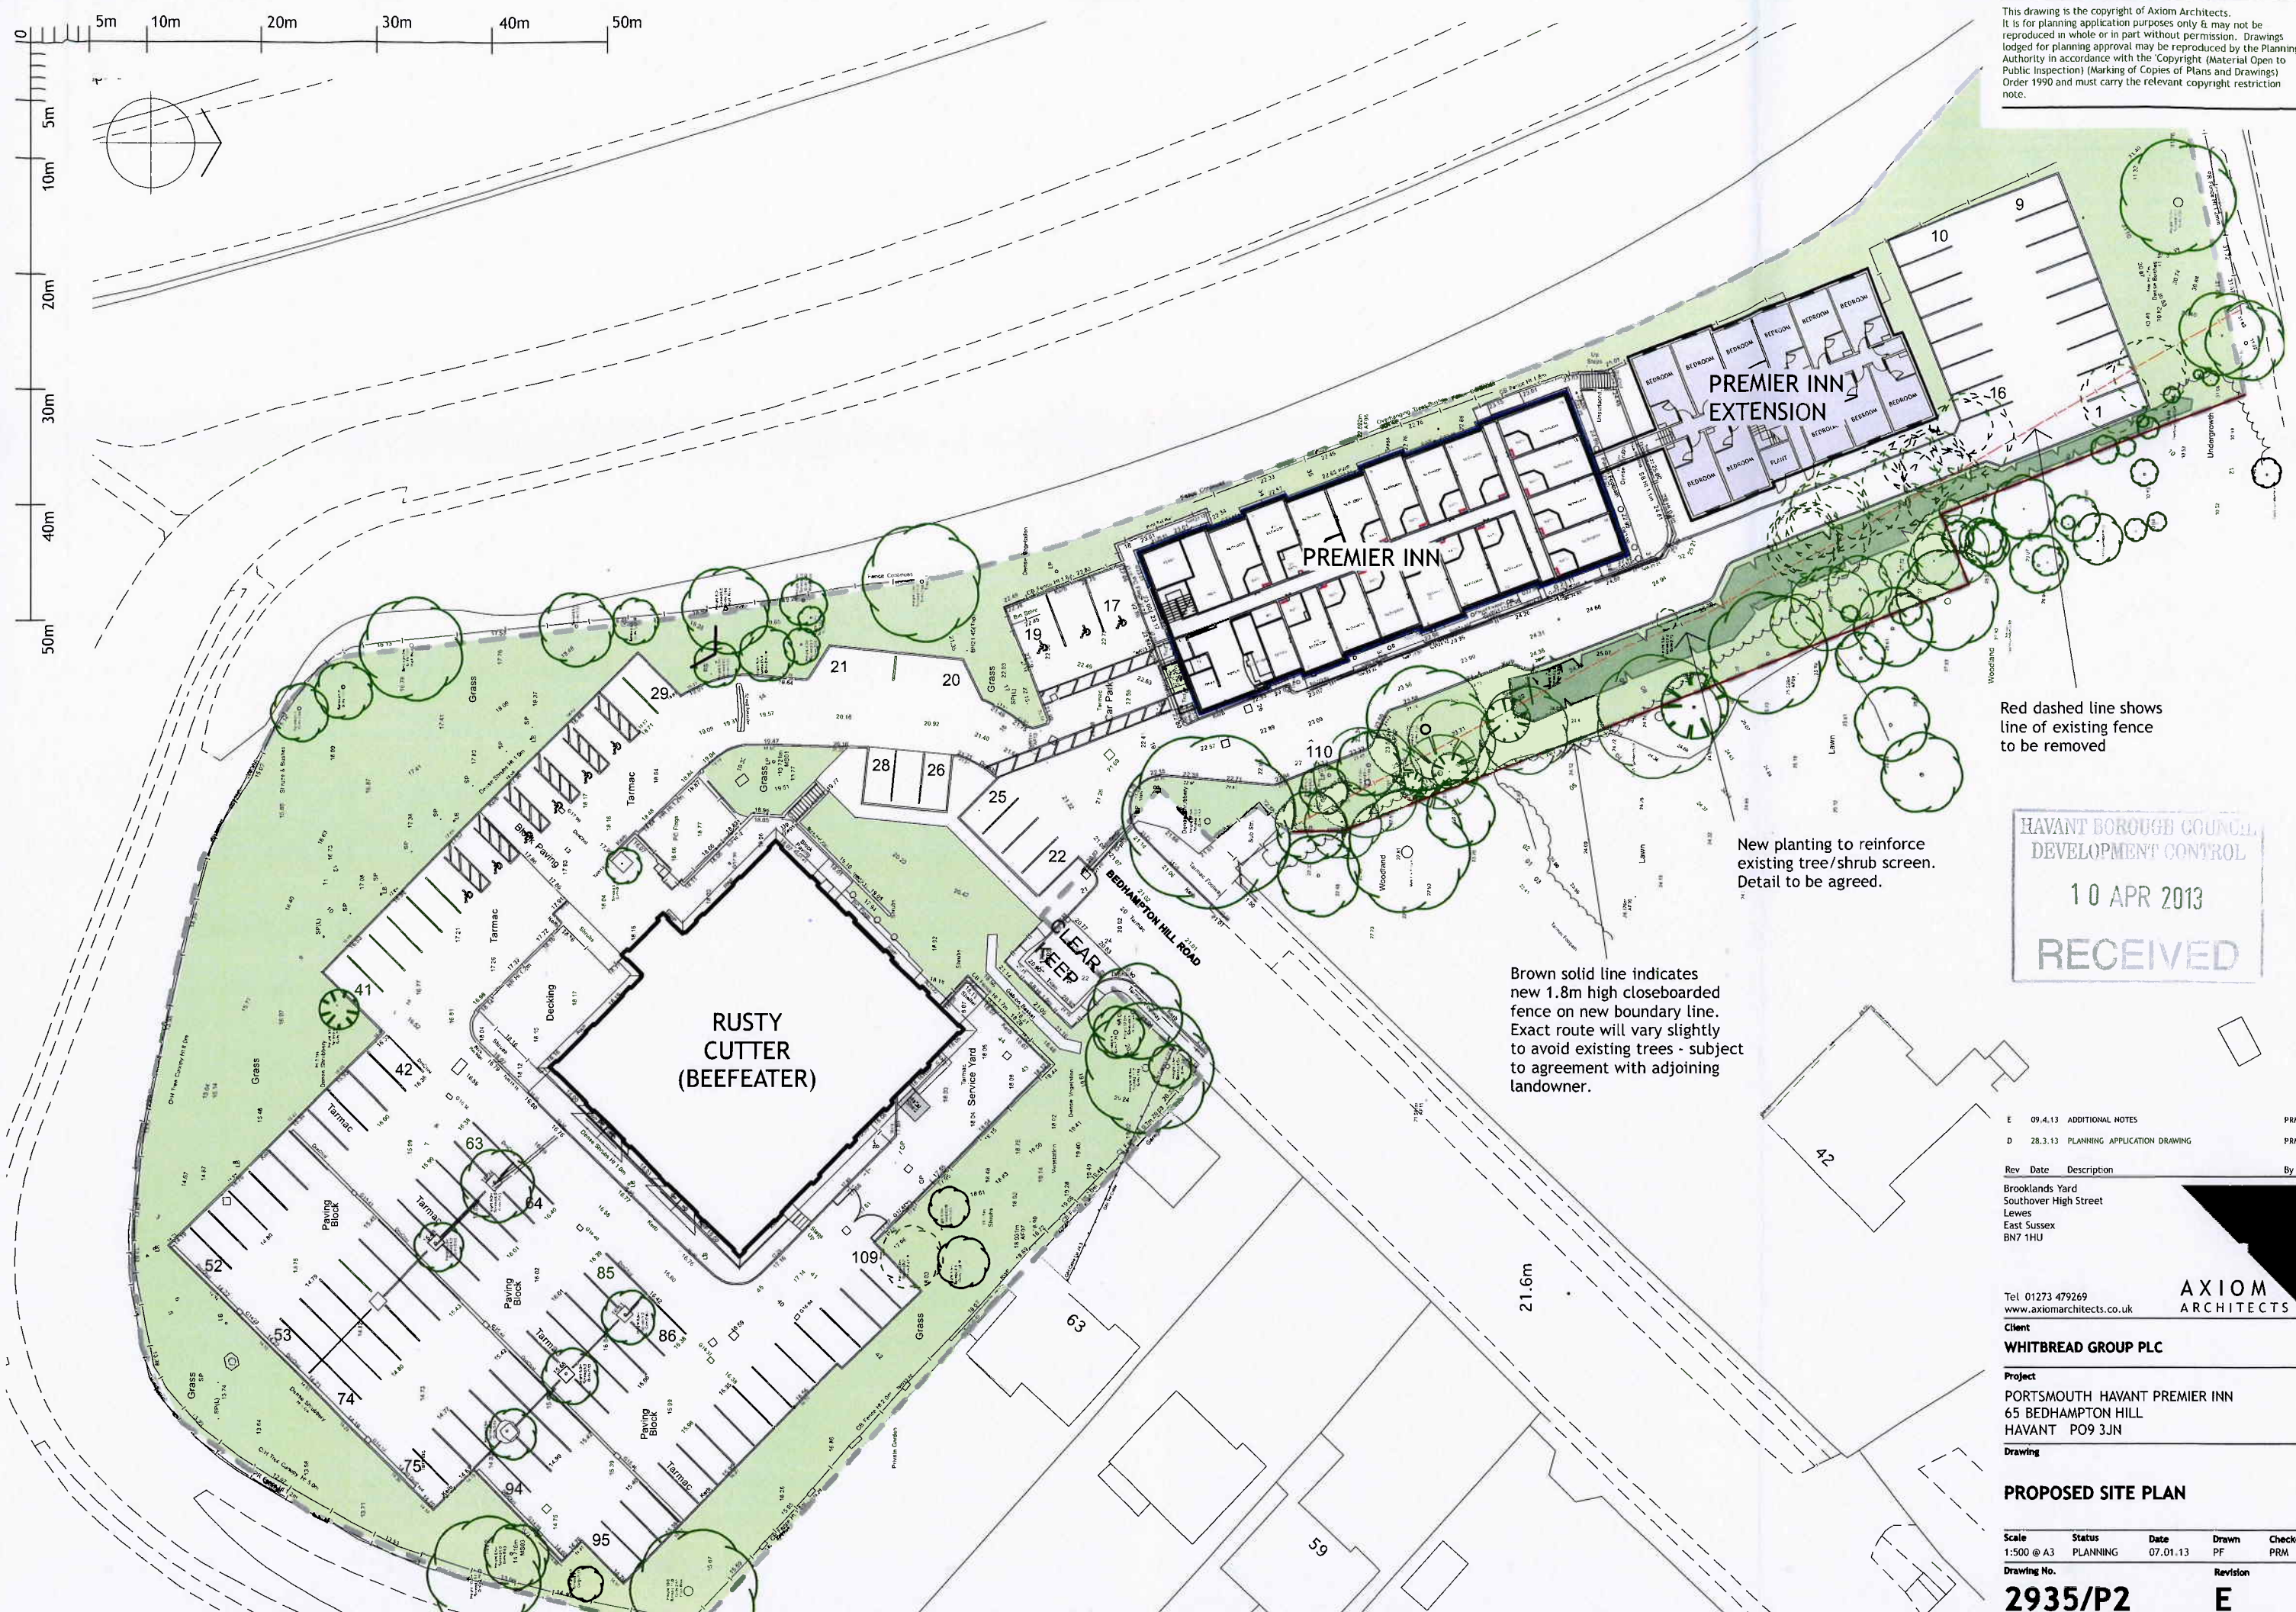

This drawing is the copyright of Axiom Architects. It is for planning application purposes only & may not be reproduced in whole or in part without permission. Drawings lodged for planning approval may be reproduced by the Planning Authority in accordance with the 'Copyright (Material Open to Public Inspection) (Marking of Copies of Plans and Drawings) Order 1990 and must carry the relevant copyright restriction note.

Red dashed line shows line of existing fence to be removed

New planting to reinforce existing tree/shrub screen. Detail to be agreed.

Brown solid line indicates new 1.8m high closeboarded fence on new boundary line. Exact route will vary slightly to avoid existing trees - subject to agreement with adjoining landowner.

HAVANT BOROUGH COUNCIL  
DEVELOPMENT CONTROL  
10 APR 2013  
RECEIVED

|     |         |                              |     |
|-----|---------|------------------------------|-----|
| Rev | Date    | Description                  | By  |
| E   | 09.4.13 | ADDITIONAL NOTES             | PRM |
| D   | 28.3.13 | PLANNING APPLICATION DRAWING | PRM |

Client  
**WHITBREAD GROUP PLC**

Project  
PORTSMOUTH HAVANT PREMIER INN  
65 BEDHAMPTON HILL  
HAVANT PO9 3JN

|             |          |          |       |         |
|-------------|----------|----------|-------|---------|
| Scale       | Status   | Date     | Drawn | Checked |
| 1:500 @ A3  | PLANNING | 07.01.13 | PF    | PRM     |
| Drawing No. | Revision |          |       |         |
| 2935/P2     | E        |          |       |         |