
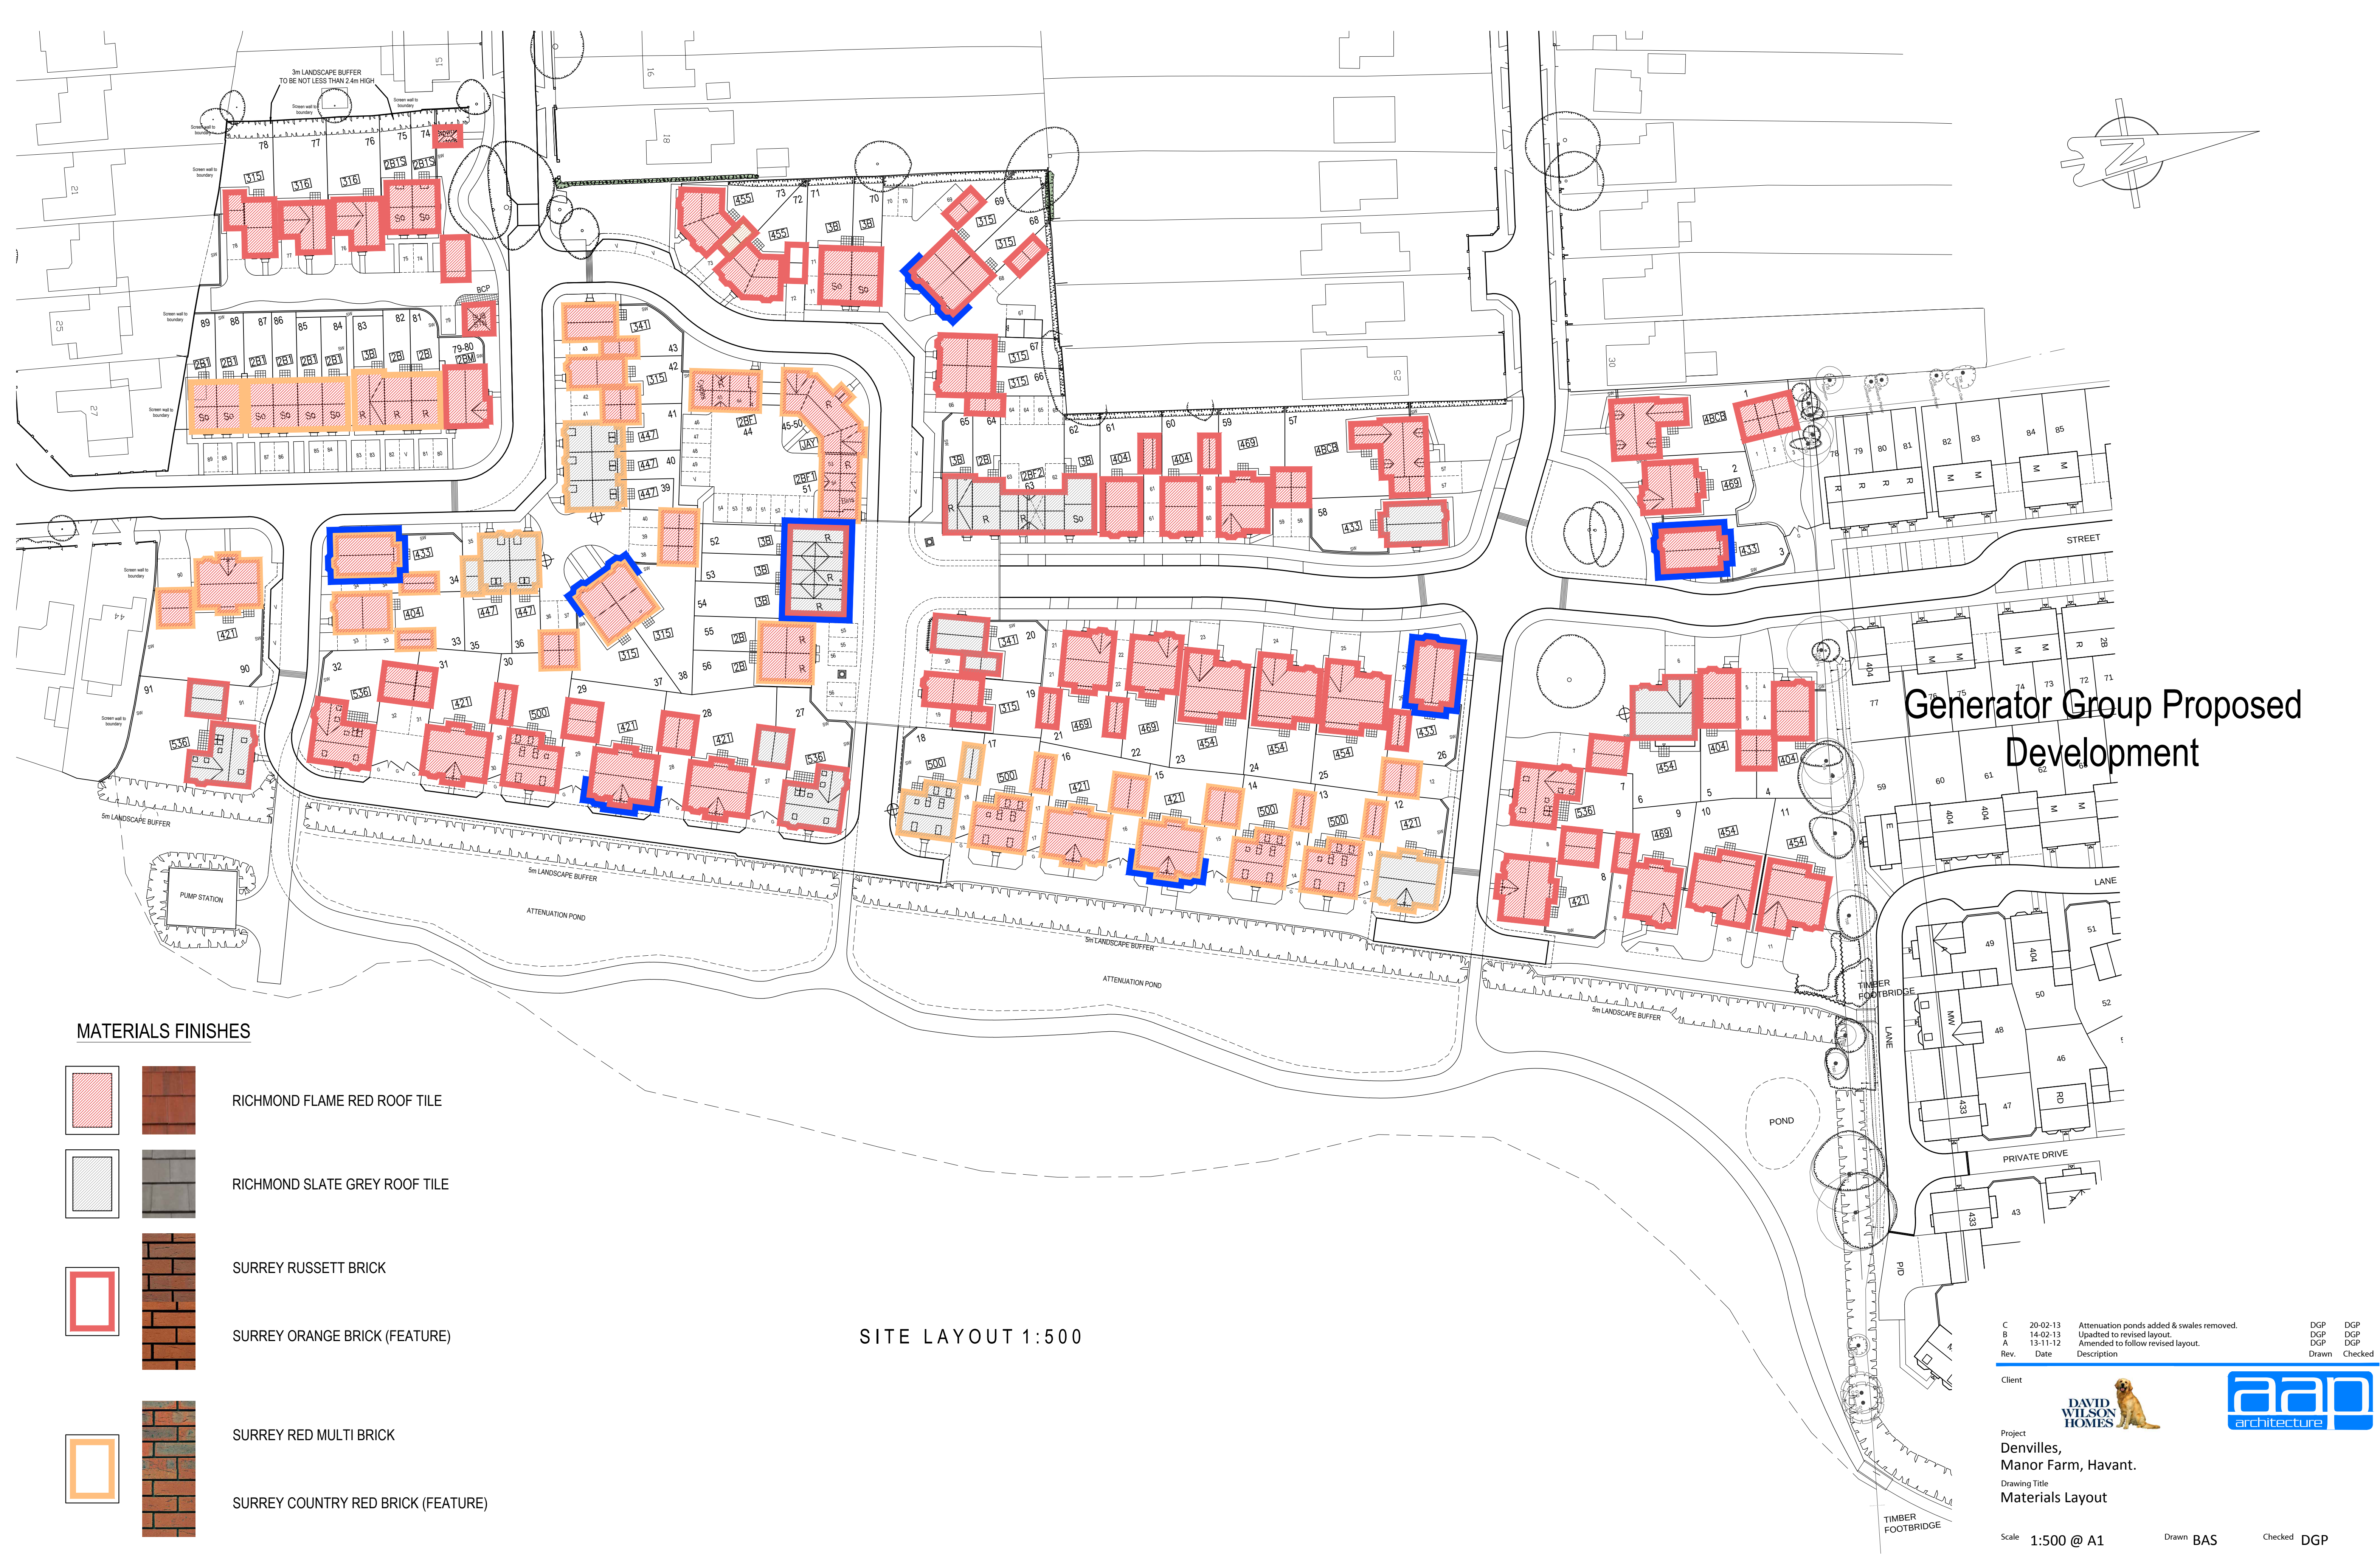
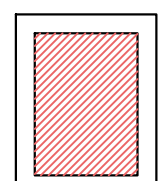
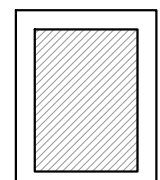
 
 


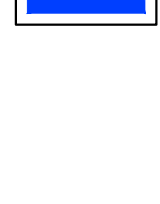

MATERIALS FINISHES

-   RICHMOND FLAME RED ROOF TILE
-   RICHMOND SLATE GREY ROOF TILE
-   SURREY RUSSETT BRICK
-   SURREY ORANGE BRICK (FEATURE)
-   SURREY RED MULTI BRICK
-   SURREY COUNTRY RED BRICK (FEATURE)
- MONOCOUCHE IVORY RENDER

SITE LAYOUT 1:500

Generator Group Proposed Development

C	20-02-13	Attenuation ponds added & swales removed.	DGP	DGP
B	14-02-13	Updated to revised layout.	DGP	DGP
A	13-11-12	Amended to follow revised layout.	DGP	DGP
Rev.	Date	Description	Drawn	Checked

Client

Project

Denvilles,
Manor Farm, Havant.

Drawing Title

Materials Layout



Scale 1:500 @ A1

Date October 2012

Dirg.No. P754/04

Drawn BAS

File P754-Planning

Rev. C

Checked DGP

Drawing Status

PLANNING

AAP Architecture Ltd, Unit A, Monument Business Centre, Monument Way East, Woking,
Surrey GU21 5LY. Tel: 01483 727345 Fax: 01483 727375
Web: www.aap-arc.co.uk E-mail: projects@aap-arc.co.uk

This drawing is the copyright of AAP Architecture Ltd.