



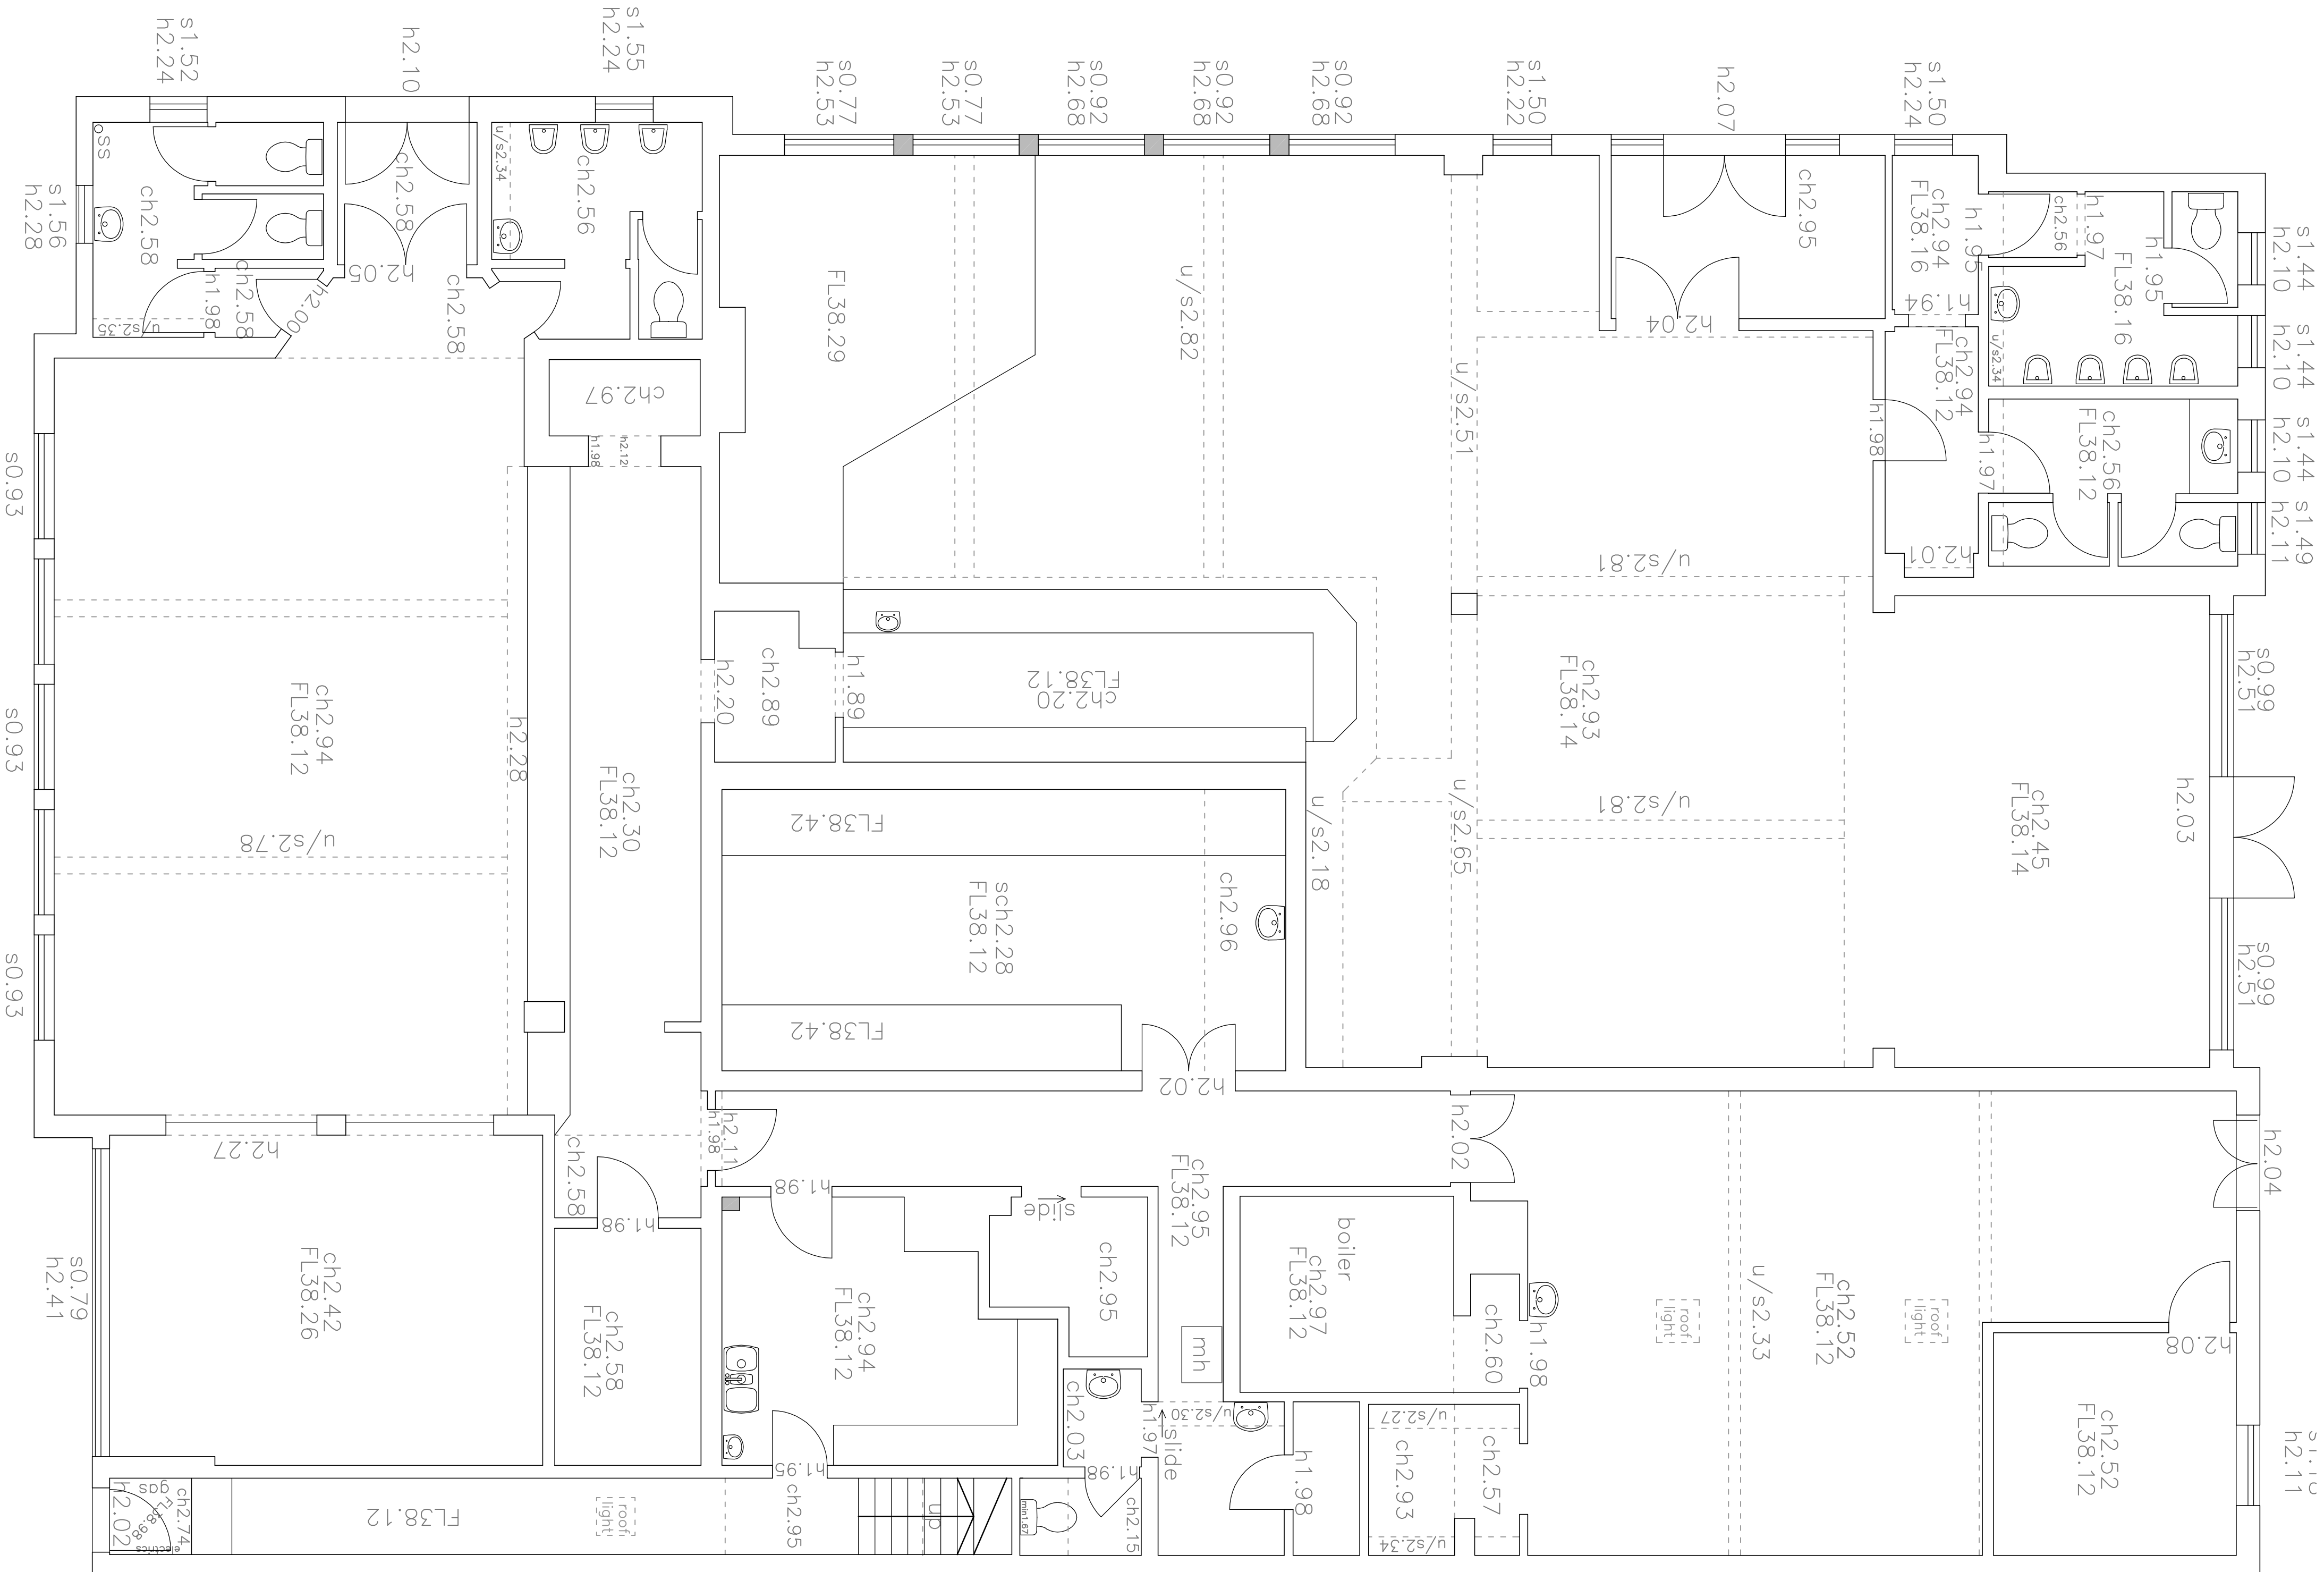

EXISTING PLAN

SCALE 1:50

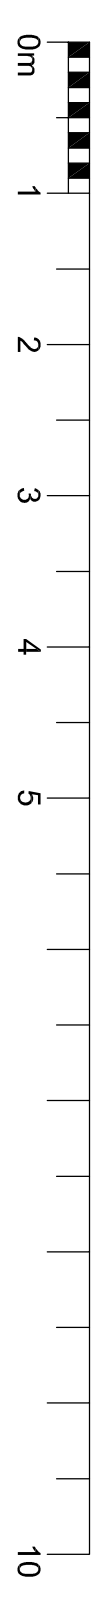

© THE CONTENTS OF THIS DRAWING REMAIN THE SOLE PROPERTY OF WELLFIELD ASSOCIATES AND MUST NOT BE COPIED OR REPRODUCED WITHOUT PRIOR PERMISSION.	
FULL SURVEY NOT CARRIED OUT. DRAWING PRODUCED USING INFORMATION SUPPLIED BY THE CLIENT	
Wellfield Associates	80 High Street, Hoddeigh, Essex, SS7 2PB Tel: 01702 551123 Fax: 01702 558530 mail@wellfieldassociates.co.uk
project	
PROPOSED ONE STOP THE FOX INN PROSPECT LANE HAVANT	
EXISTING PLAN	
date	drawn
FEB 13	C.J.J.
scale	drg no.
1:50 @A1	2095.01