

B.	JUNE 2011	Client amendments
A	JUNE 2012	CLIENT AMENDMENTS
	Date	Revision

THORNS-YOUNG
ARCHITECTURAL

Client
Ms L Mullins

Job Title

30 Avondale
Waterlooville

HAVANT BOROUGH
COUNCIL
19 JUL 2012
RECEIVED

proposed plans

Scale 1:100 1:50


Date MAY 2012

Drawn by RE

5070 · 12 · 2

1. ~~A~~

ARCHITECTURAL 594 x 841mm A

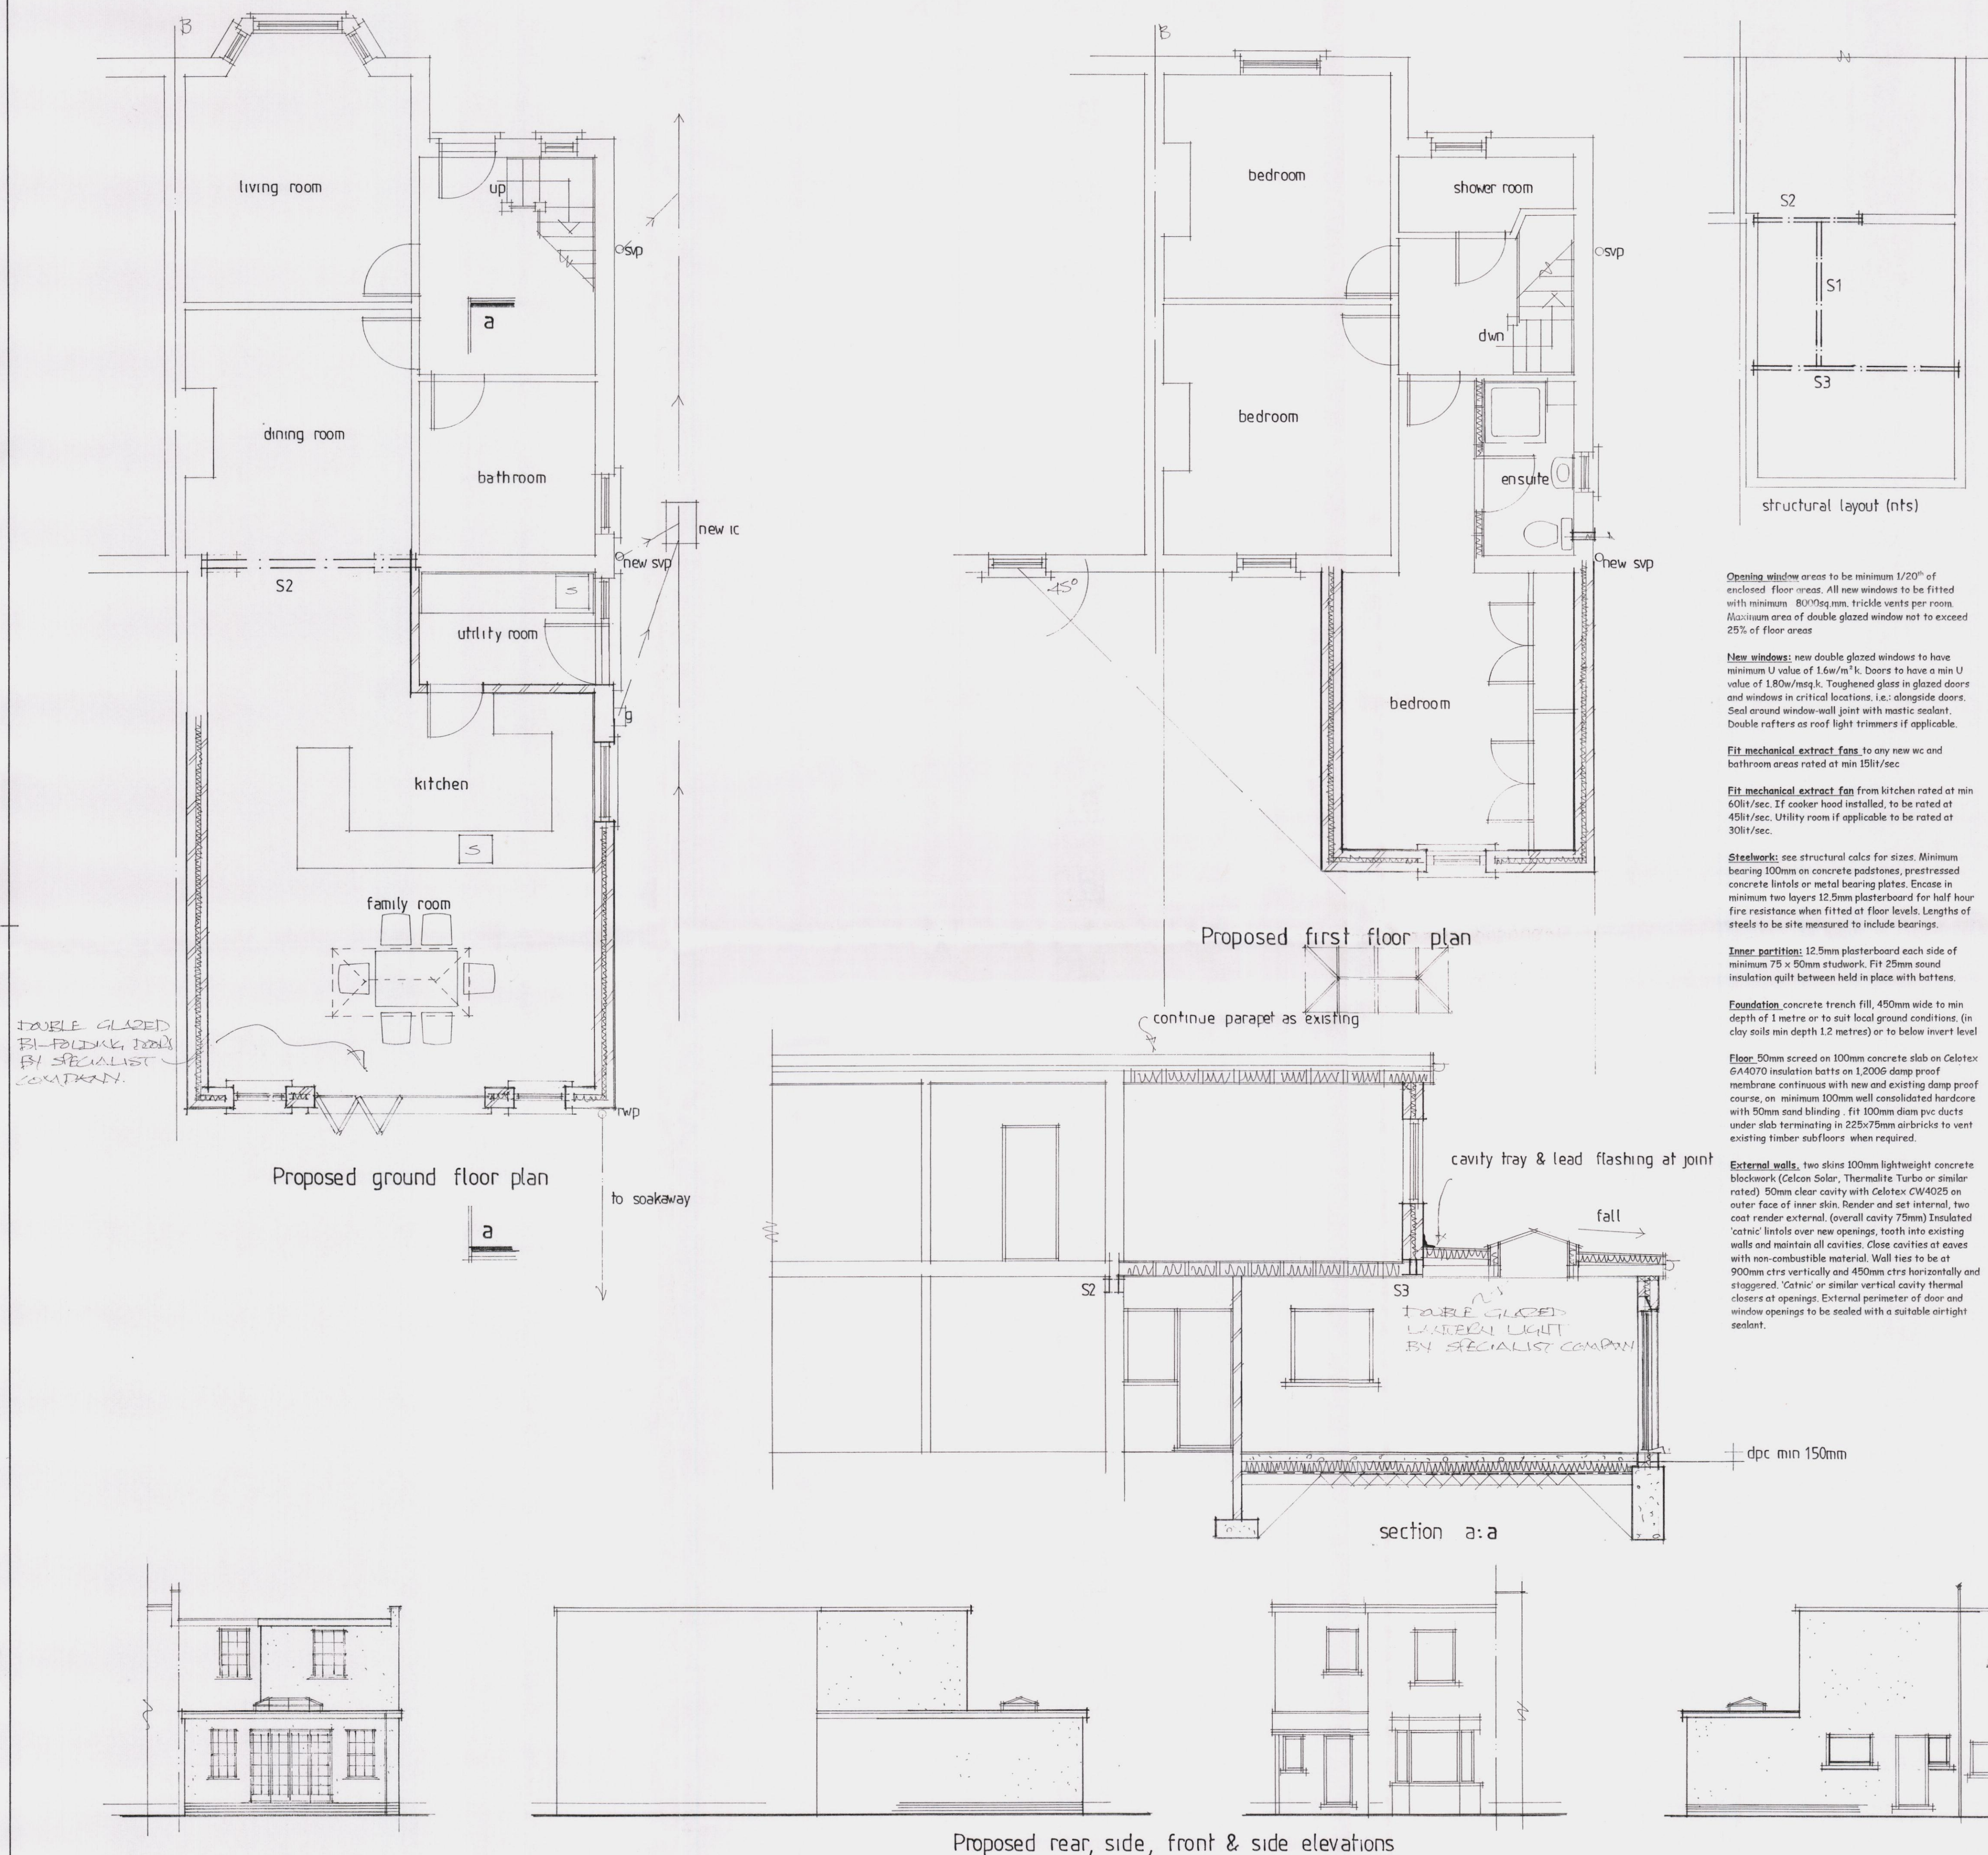

MERCURY GRAPHICS 537451