Rev D

Drawing Number 5113005/TP/PD/004

Status P


DO NOT SCALE

A2

0 10 50

File: P_5113005_TP_PD_004 rev0.dwg

Date: Feb 04, 2013 - 4:24pm Plotted by: dimm3215

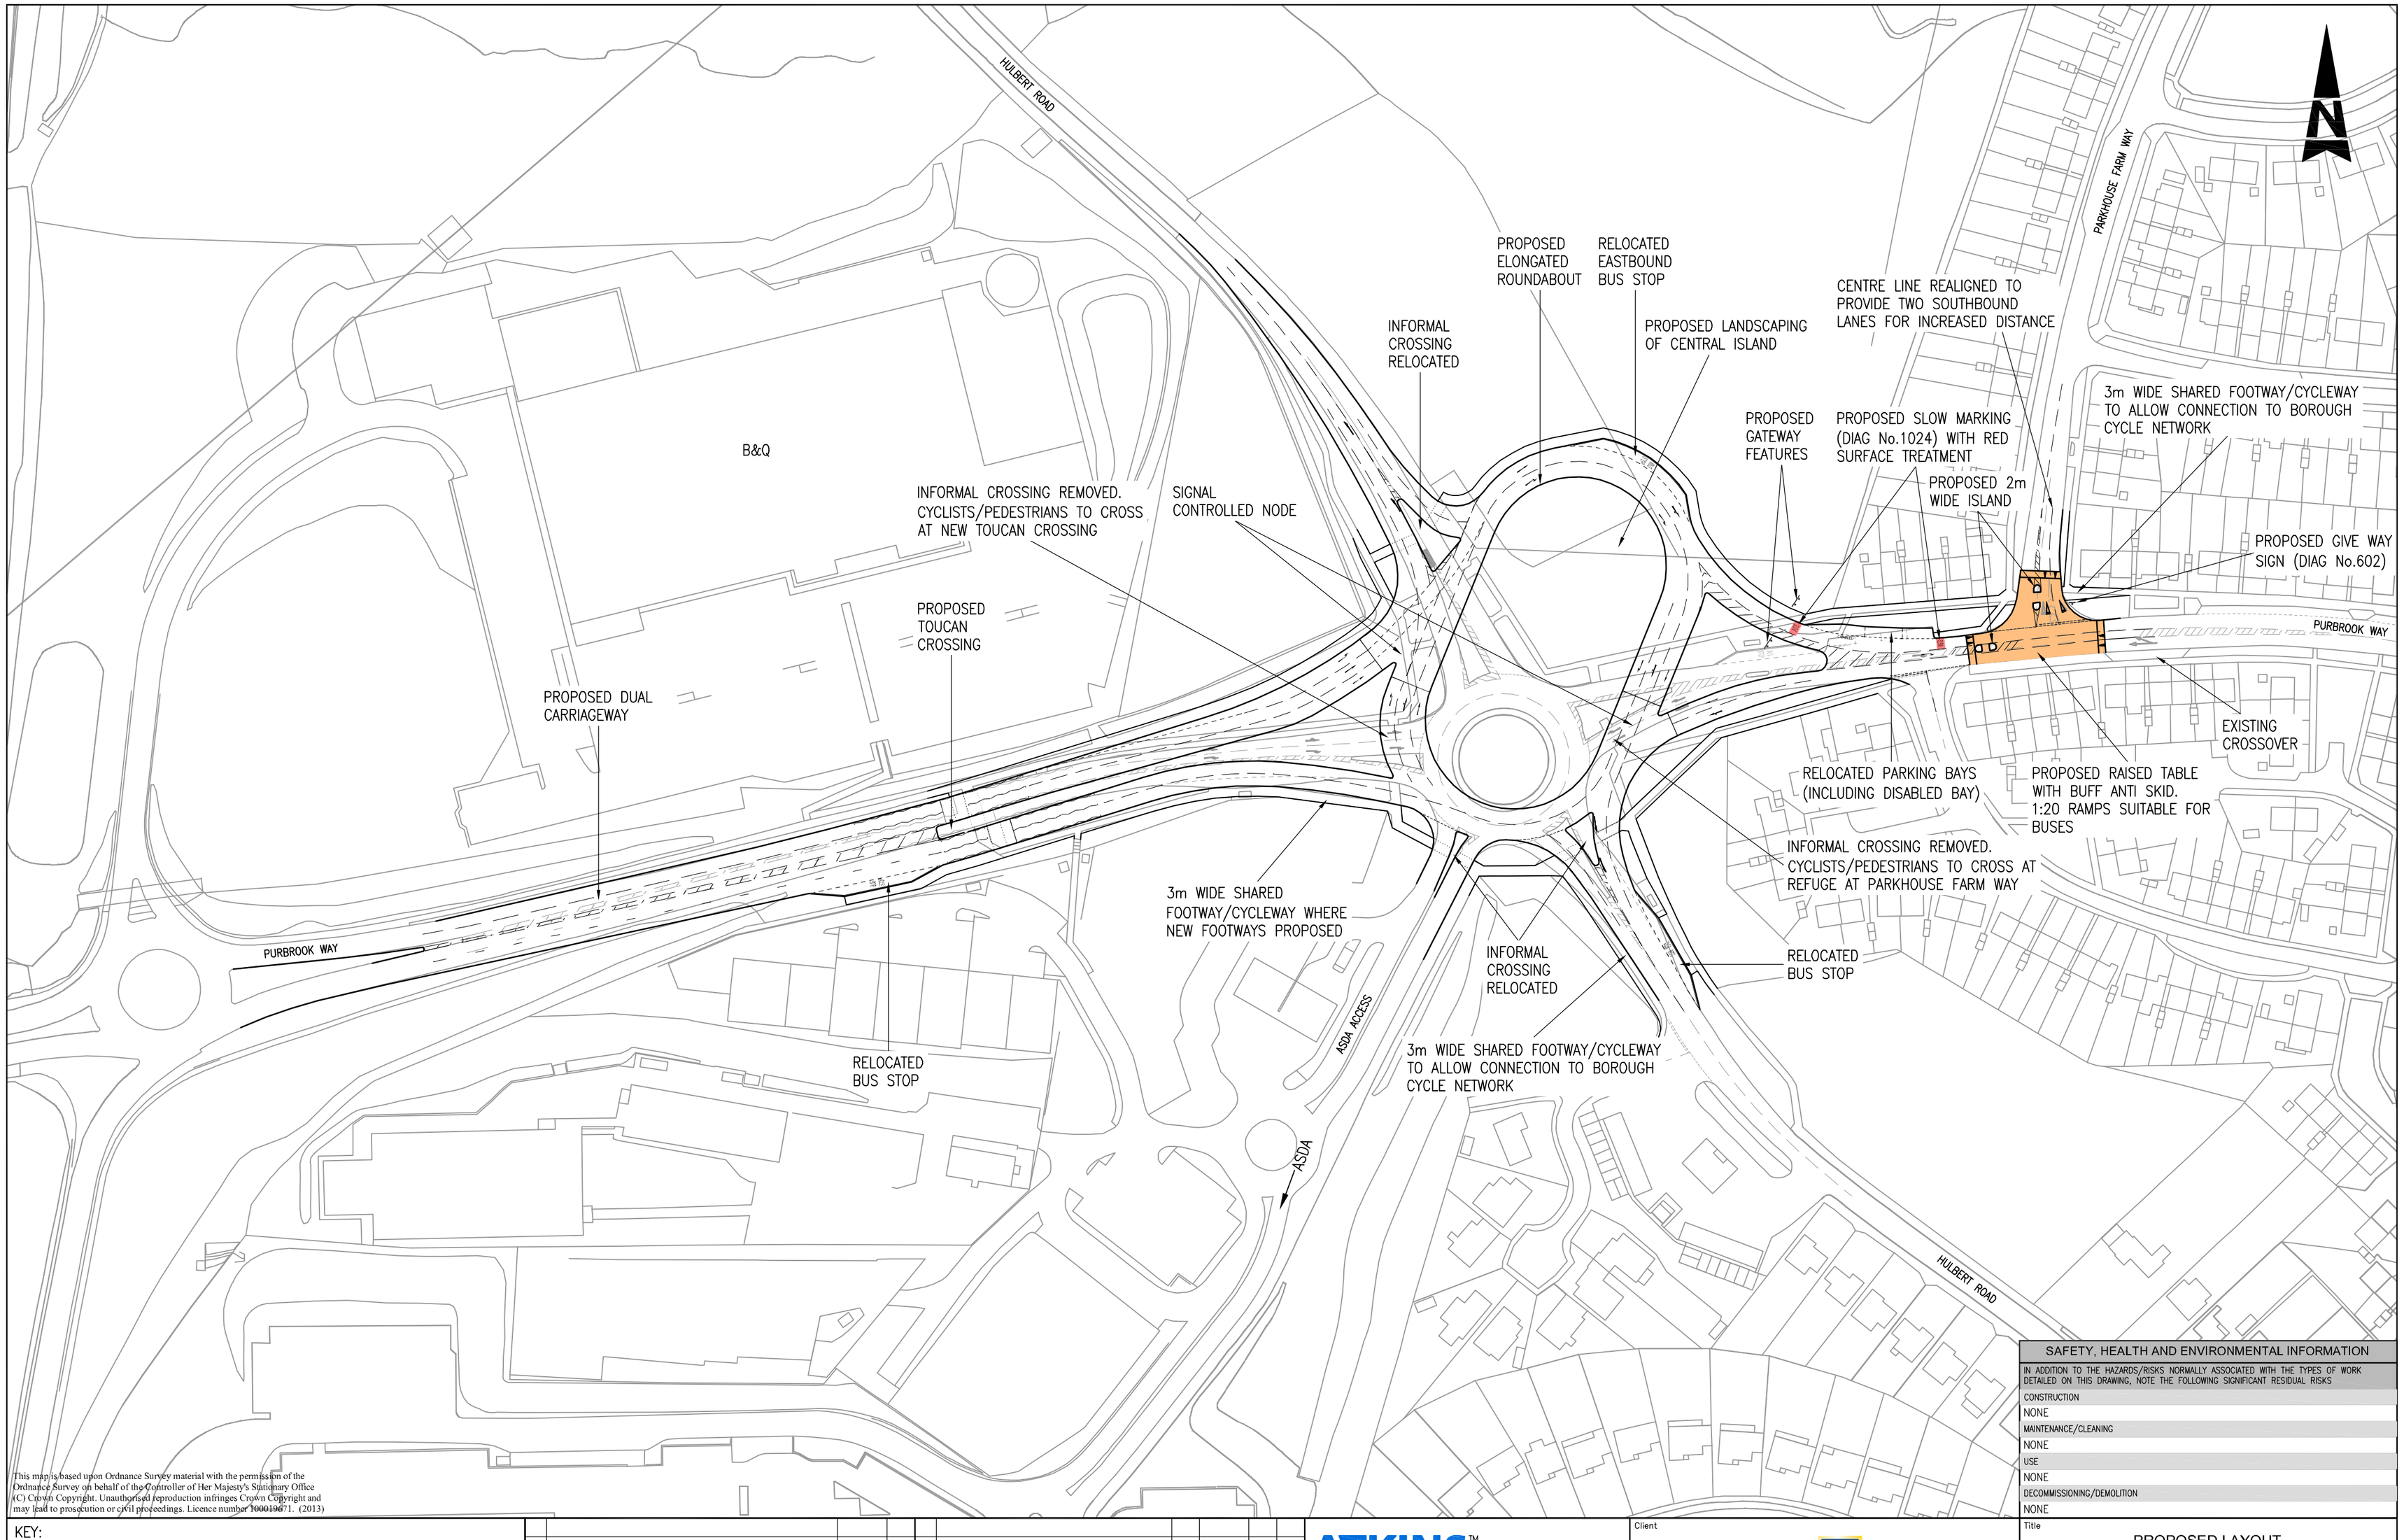

This map is based upon Ordnance Survey material with the permission of the Ordnance Survey on behalf of the Controller of Her Majesty's Stationary Office (C) Crown Copyright. Unauthorised reproduction infringes Crown Copyright and may lead to prosecution or civil proceedings. Licence number 100019671. (2013)

KEY:

PROPOSED RAISED JUNCTION

PROPOSED RED SURFACE TREATMENT

Stat	Purpose of Issue	Date	Auth	Rev	Description	By	Date	Chk'd	Auth
P	FOR INFORMATION	04.02.13	SS	D	REALIGNED PURBROOK WAY EAST KERB	SD	04.02.13	JM	SS
P	FOR INFORMATION	15.01.13	SS	C	PROPOSED SIGN RELOCATION	MBW	15.01.13	JM	SS
P	FOR INFORMATION	11.01.13	SS	B	MINOR JUNCTION AMENDMENTS	MBW	11.01.13	JM	SS
P	FOR INFORMATION	–	–	A	ORIGINAL ISSUE	PS	08.01.13	JM	–

ATKINS™

Atkins Limited
Consulting Engineers,
Woodcote Grove
Ashley Road
Epsom, Surrey, England,
KT18 5BW
Tel: (01372) 726140
Fax: (01372) 740055
www.atkinsglobal.com

©

Client: Hampshire County Council / Portsmouth City Council

Project: ASDA ROUNDABOUT

Title: PROPOSED LAYOUT PREFERRED OPTION PRELIMINARY DESIGN

Sheet Size	Original Scale	Designed/Drawn	Checked	Authorised
A2	1:1250	SD / PS Date 11.12	JM Date 08.01.13	SS Date 11.01.13

Status P | Drawing Number 5113005/TP/PD/004 | Rev D

SAFETY, HEALTH AND ENVIRONMENTAL INFORMATION

IN ADDITION TO THE HAZARDS/RISKS NORMALLY ASSOCIATED WITH THE TYPES OF WORK DETAILED ON THIS DRAWING, NOTE THE FOLLOWING SIGNIFICANT RESIDUAL RISKS

CONSTRUCTION
NONE
MAINTENANCE/CLEANING
NONE
USE
NONE
DECOMMISSIONING/DEMOLITION
NONE

P:\GBEMB\TP\HB\PROJECTS\5113005 – ASDA Roundabout – MALY9417\04 Technical\ACAD\OUT\P_5113005_TP_PD_004 rev0.dwg