
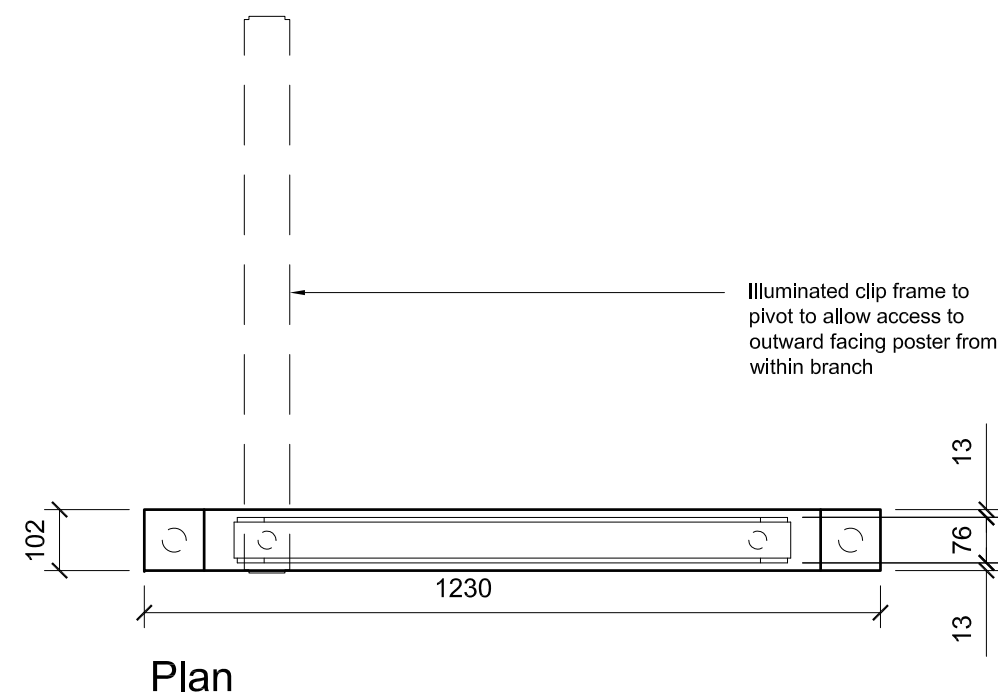


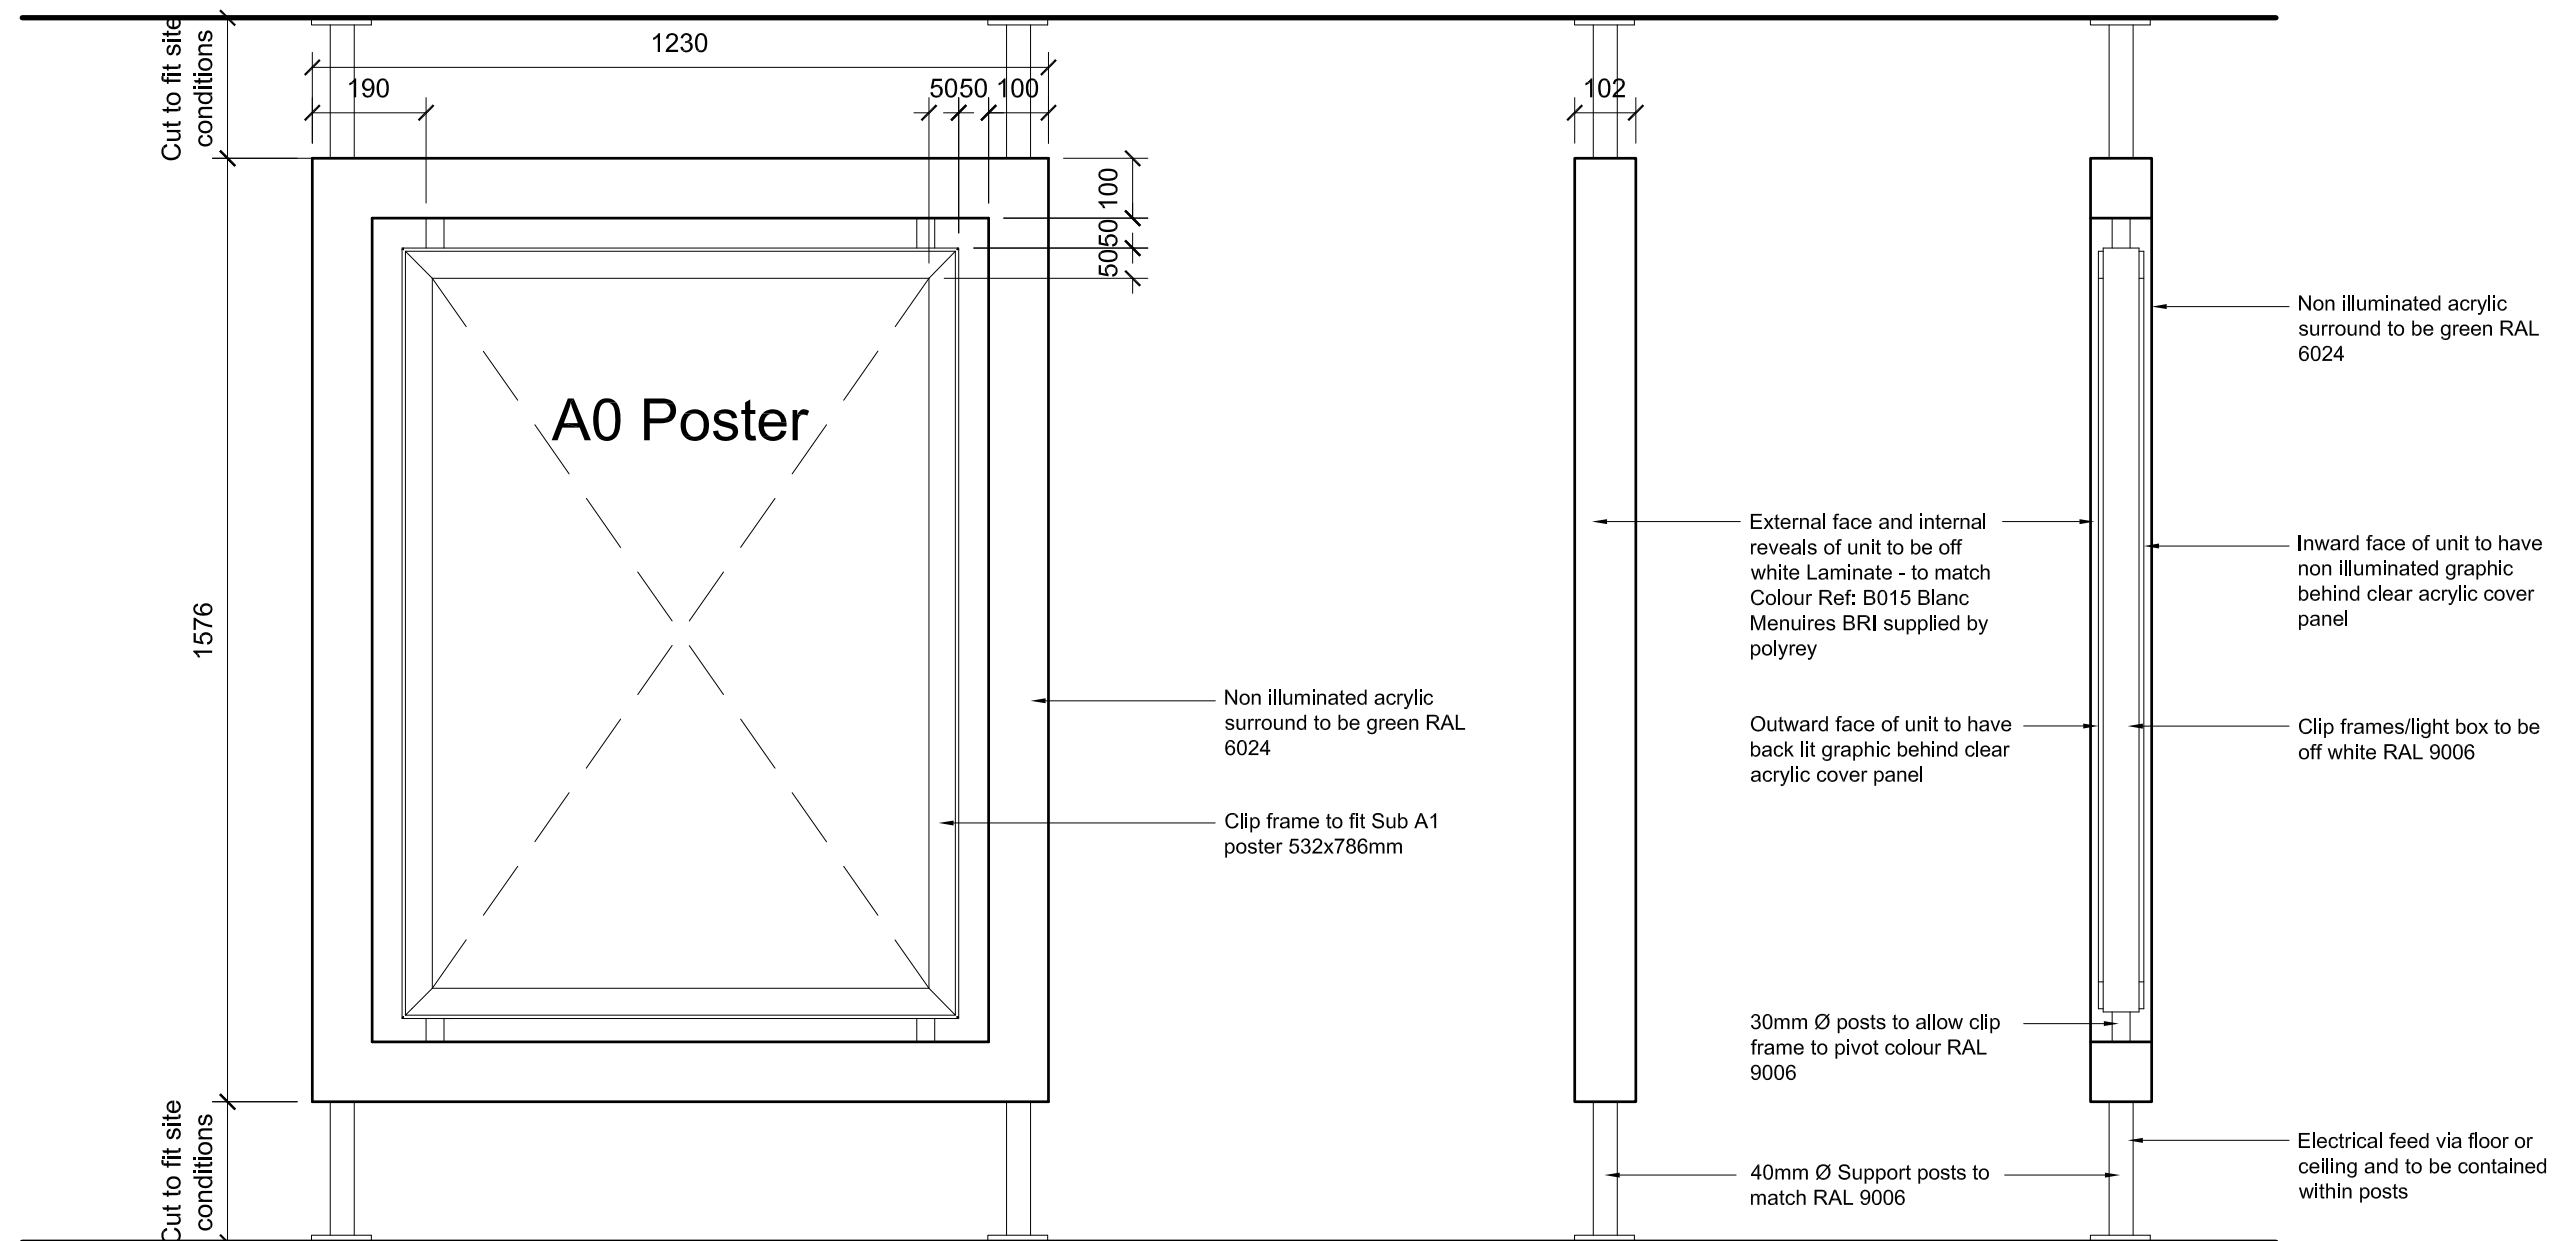

REV	DATE	INIT	REVISIONS

 Lloyds TSB		
Group Property Management		
Lloyds TSB Bank plc, Group Property Management PO Box 112, Canons House, Canons Way Bristol, BS99 7LB		
THIS DRAWING IS TO BE READ IN CONJUNCTION WITH THE PROJECT SPECIFICATION. ANY DISCREPANCIES MUST BE REPORTED TO THE C.A. THIS DRAWING IS IN MILLIMETRES. WORK TO FIGURED DIMENSIONS ONLY. DO NOT SCALE.		
DRAWING No.	REV	
60 2205	-	
DATE	SCALE	DRAWN
24/11/08	NTS	GPM
DESCRIPTION		
Fixed Frame Hinged Lightbox Window Merchandising unit A0 Portrait		
-		