


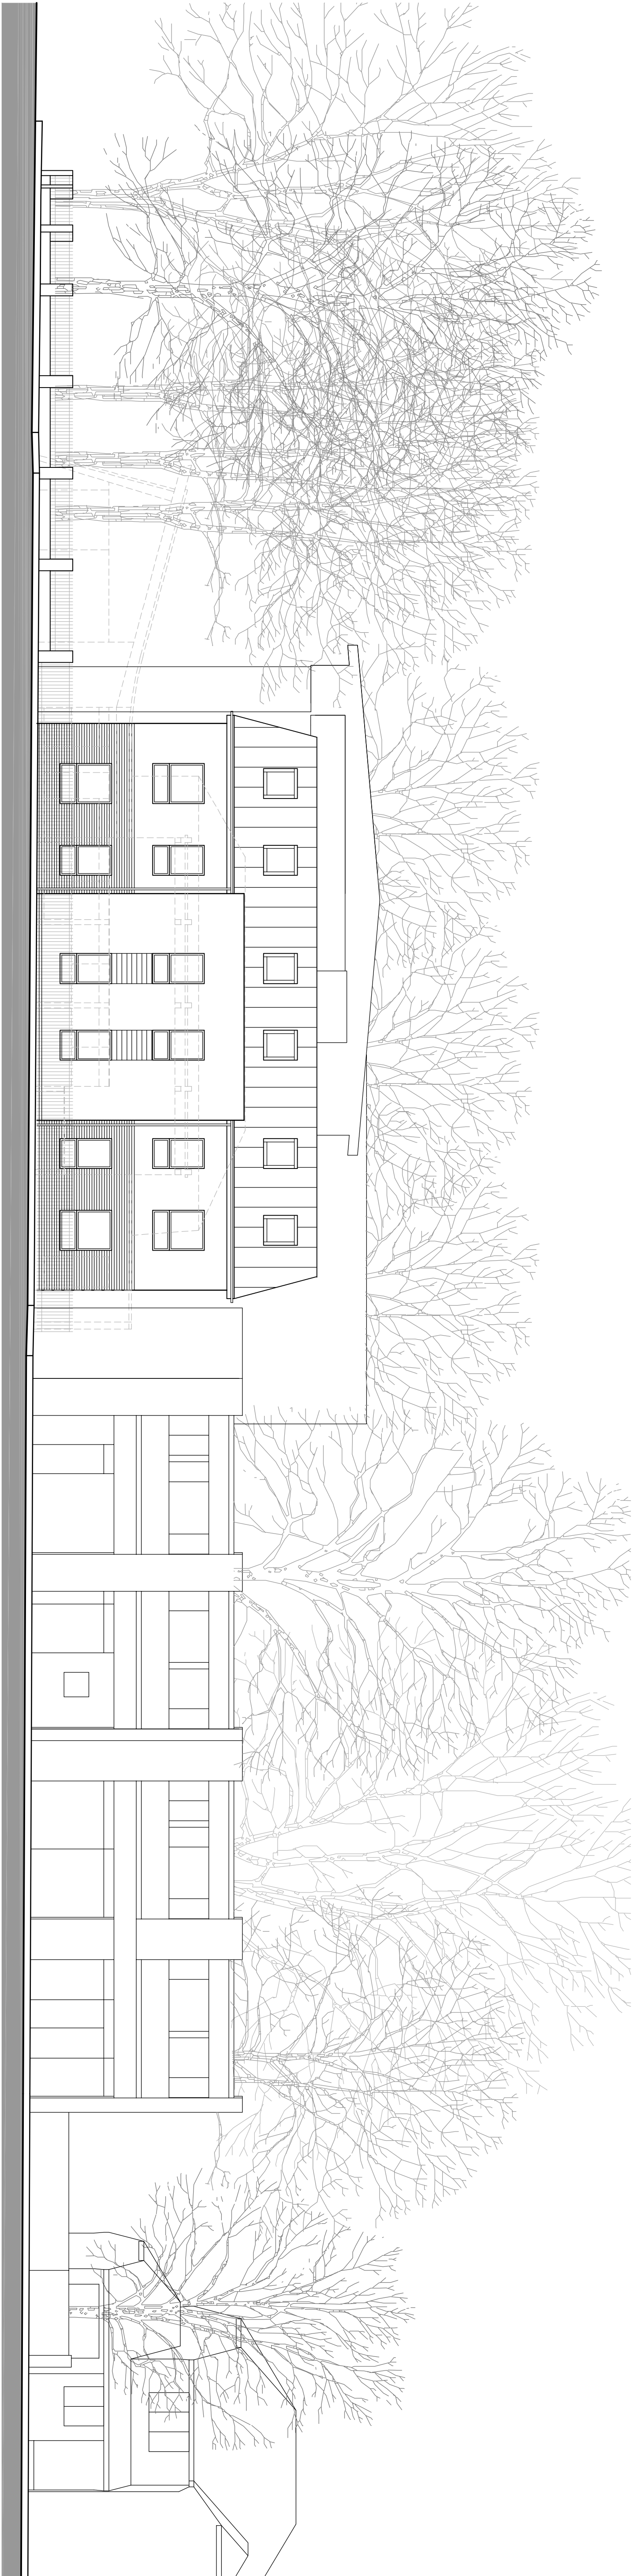

GENERAL NOTES:

1. THIS DRAWING IS TO BE READ IN CONJUNCTION WITH THE OTHER RELEVANT CONSULTANTS DRAWINGS.
2. ALL WORKS ARE TO BE COMPLETED IN ACCORDANCE WITH THE CURRENT BUILDING REGULATIONS.
3. REFER TO A SEPARATE DOCUMENT FOR THE DESIGNERS RISK ASSESSMENT.
4. ALL WORKS OR MATERIALS INDICATED ON THIS DRAWING ARE TO BE TO THE LATEST RELEVANT BRITISH STANDARDS AND CARRIED OUT IN ACCORDANCE WITH THE BRITISH STANDARDS CODES OF PRACTICE OR RECOGNIZED NATIONAL AND INTERNATIONAL ASSOCIATION RECOMMENDATIONS AND PUBLICATIONS.

P4	03.08.12	MINOR ALTERS TO GROUND FLOOR WINDOW POSITIONS / CYCLE STORE.	TH	
P3	13.07.12	INFORMATION ONLY	TH	
P2	20.06.12	INFORMATION ONLY	JCB	
P1	15.6.12	INFORMATION ONLY	JCB	
Revision	Date	Description	Drawn	Checked

PLC Architects
Brinkersmeare House
Queens Crescent, Southsea
Portsmouth PO5 3HT
Hampshire England
Tel: (023) 927 55 333
Fax: (023) 927 55 222
Email: admin@plcarchitects.com
ARCHITECTS Web: www.plcarchitects.com

Client:
158 Hart Plain Avenue Ltd

Project:
Proposed Residential Development
158 Hart Plain Avenue
Covlepton

Drawing Title :
Proposed Context Elevations

Drawn By	Date	Checked By	Date	Approved By	Date
JCB	Jun 12				

Drawing No.	Revision	Scale
12-1862-102	P4	1:100 @ A1

PLC ARCHITECTS © COPYRIGHT RESERVED 2012
NOT TO BE REPRODUCED OR TRANSMITTED IN ANY FORM OR BY ANY MEANS
WITHOUT PERMISSION IN WRITING FROM PLC ARCHITECTS