

All dimensions to be checked on site prior to commencement of any construction works. Figured dimensions are to be used in preference to scaled dimensions.

Key.



NOTES

Key.


*** Denotes windows that are to be modified on site as follows.**

All existing upper casements to be removed and replaced by fixed glazing. All new glazing to be rebated into the existing casement section using 28mm wide double glazed units.


Key.

Λ Denotes windows that are to be replaced.


Windows to be replaced shall match the existing size and style as existing, using double glazed softwood windows.

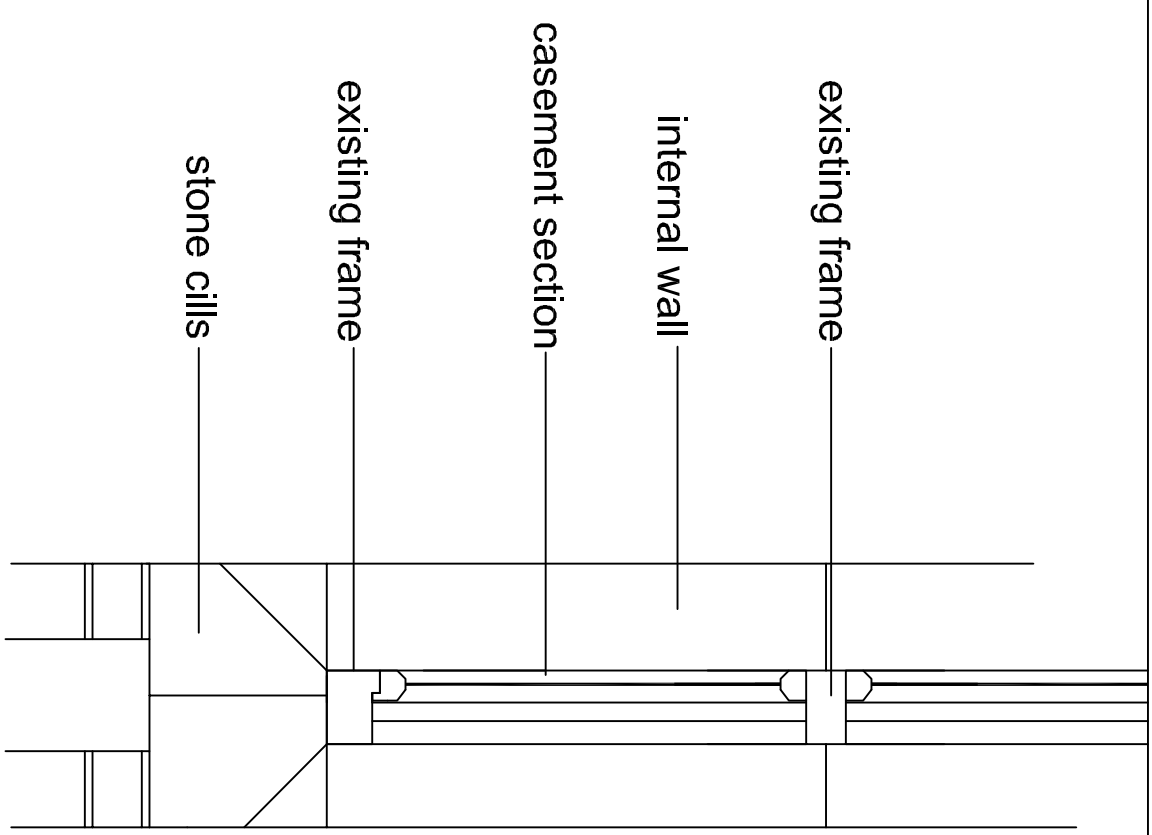


Existing window typical section

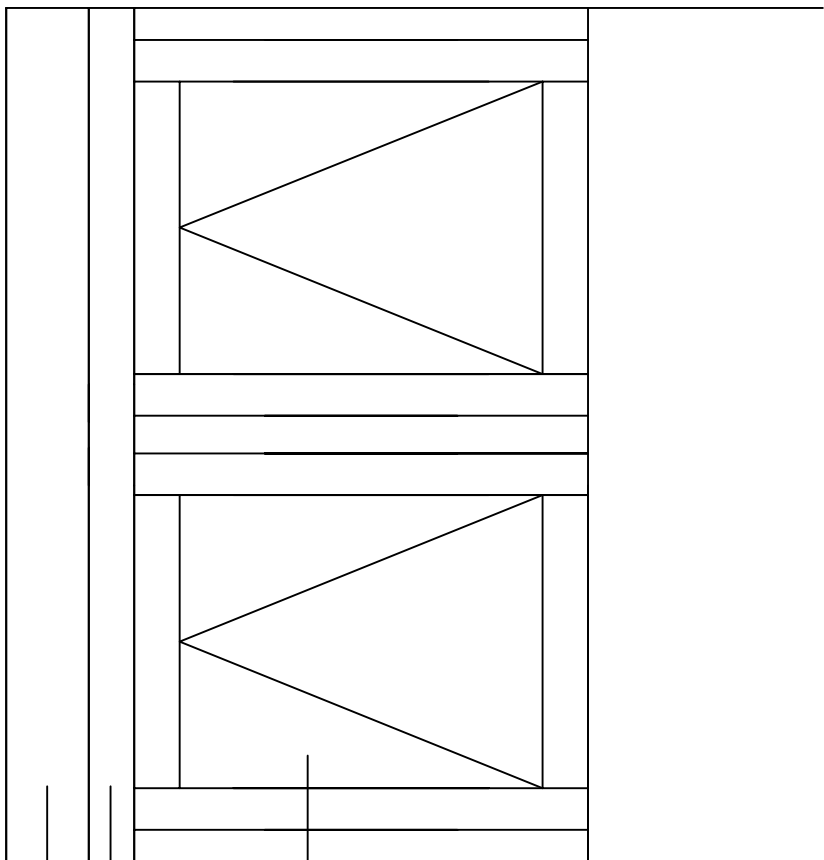


Existing window typical cill elevation

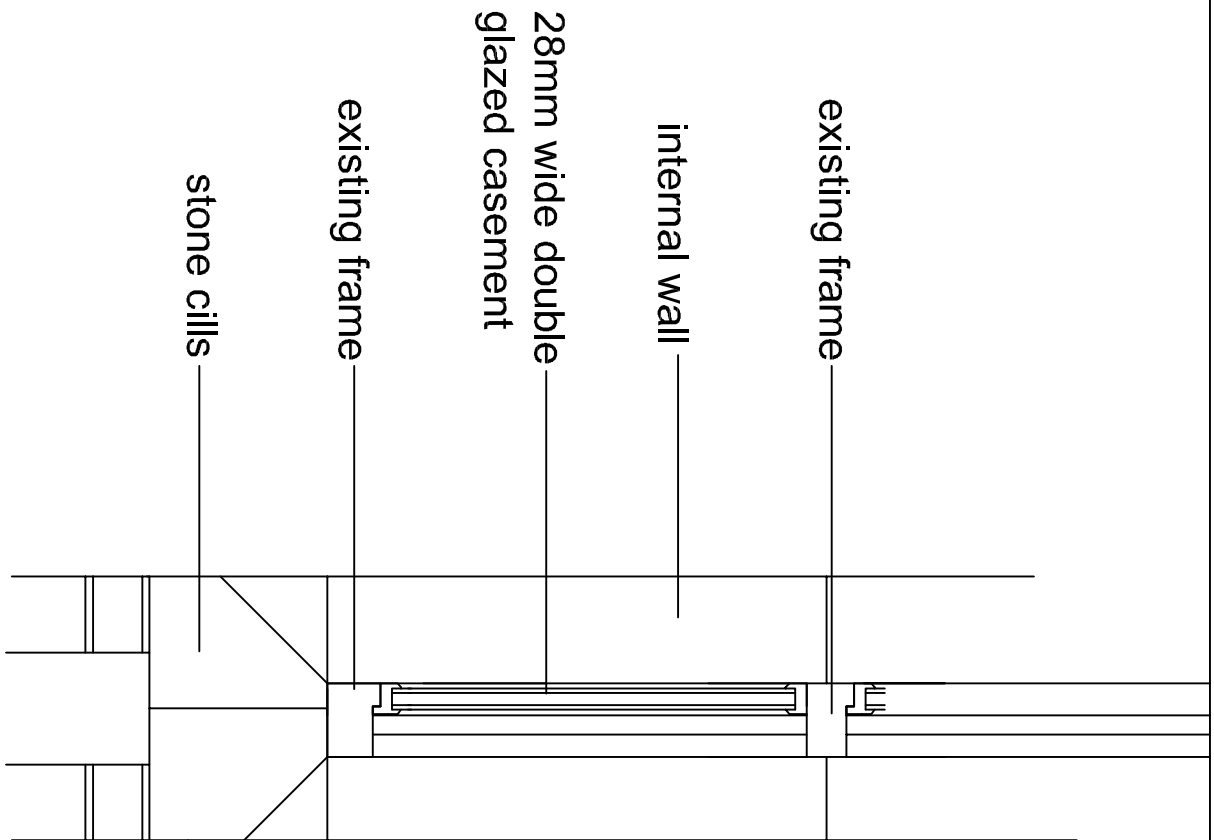

Proposed window typical section

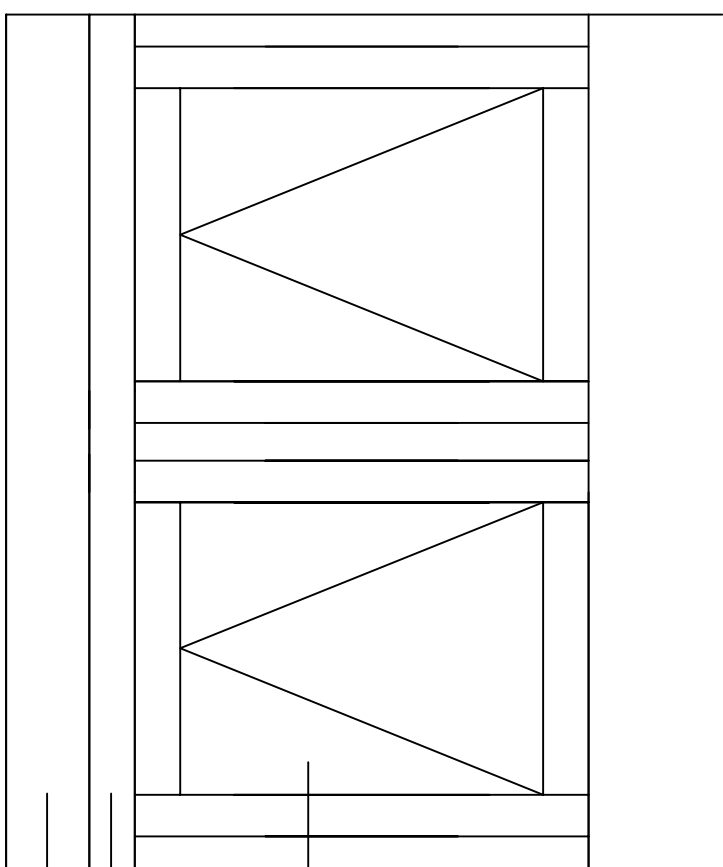

Proposed window typical cill elevation

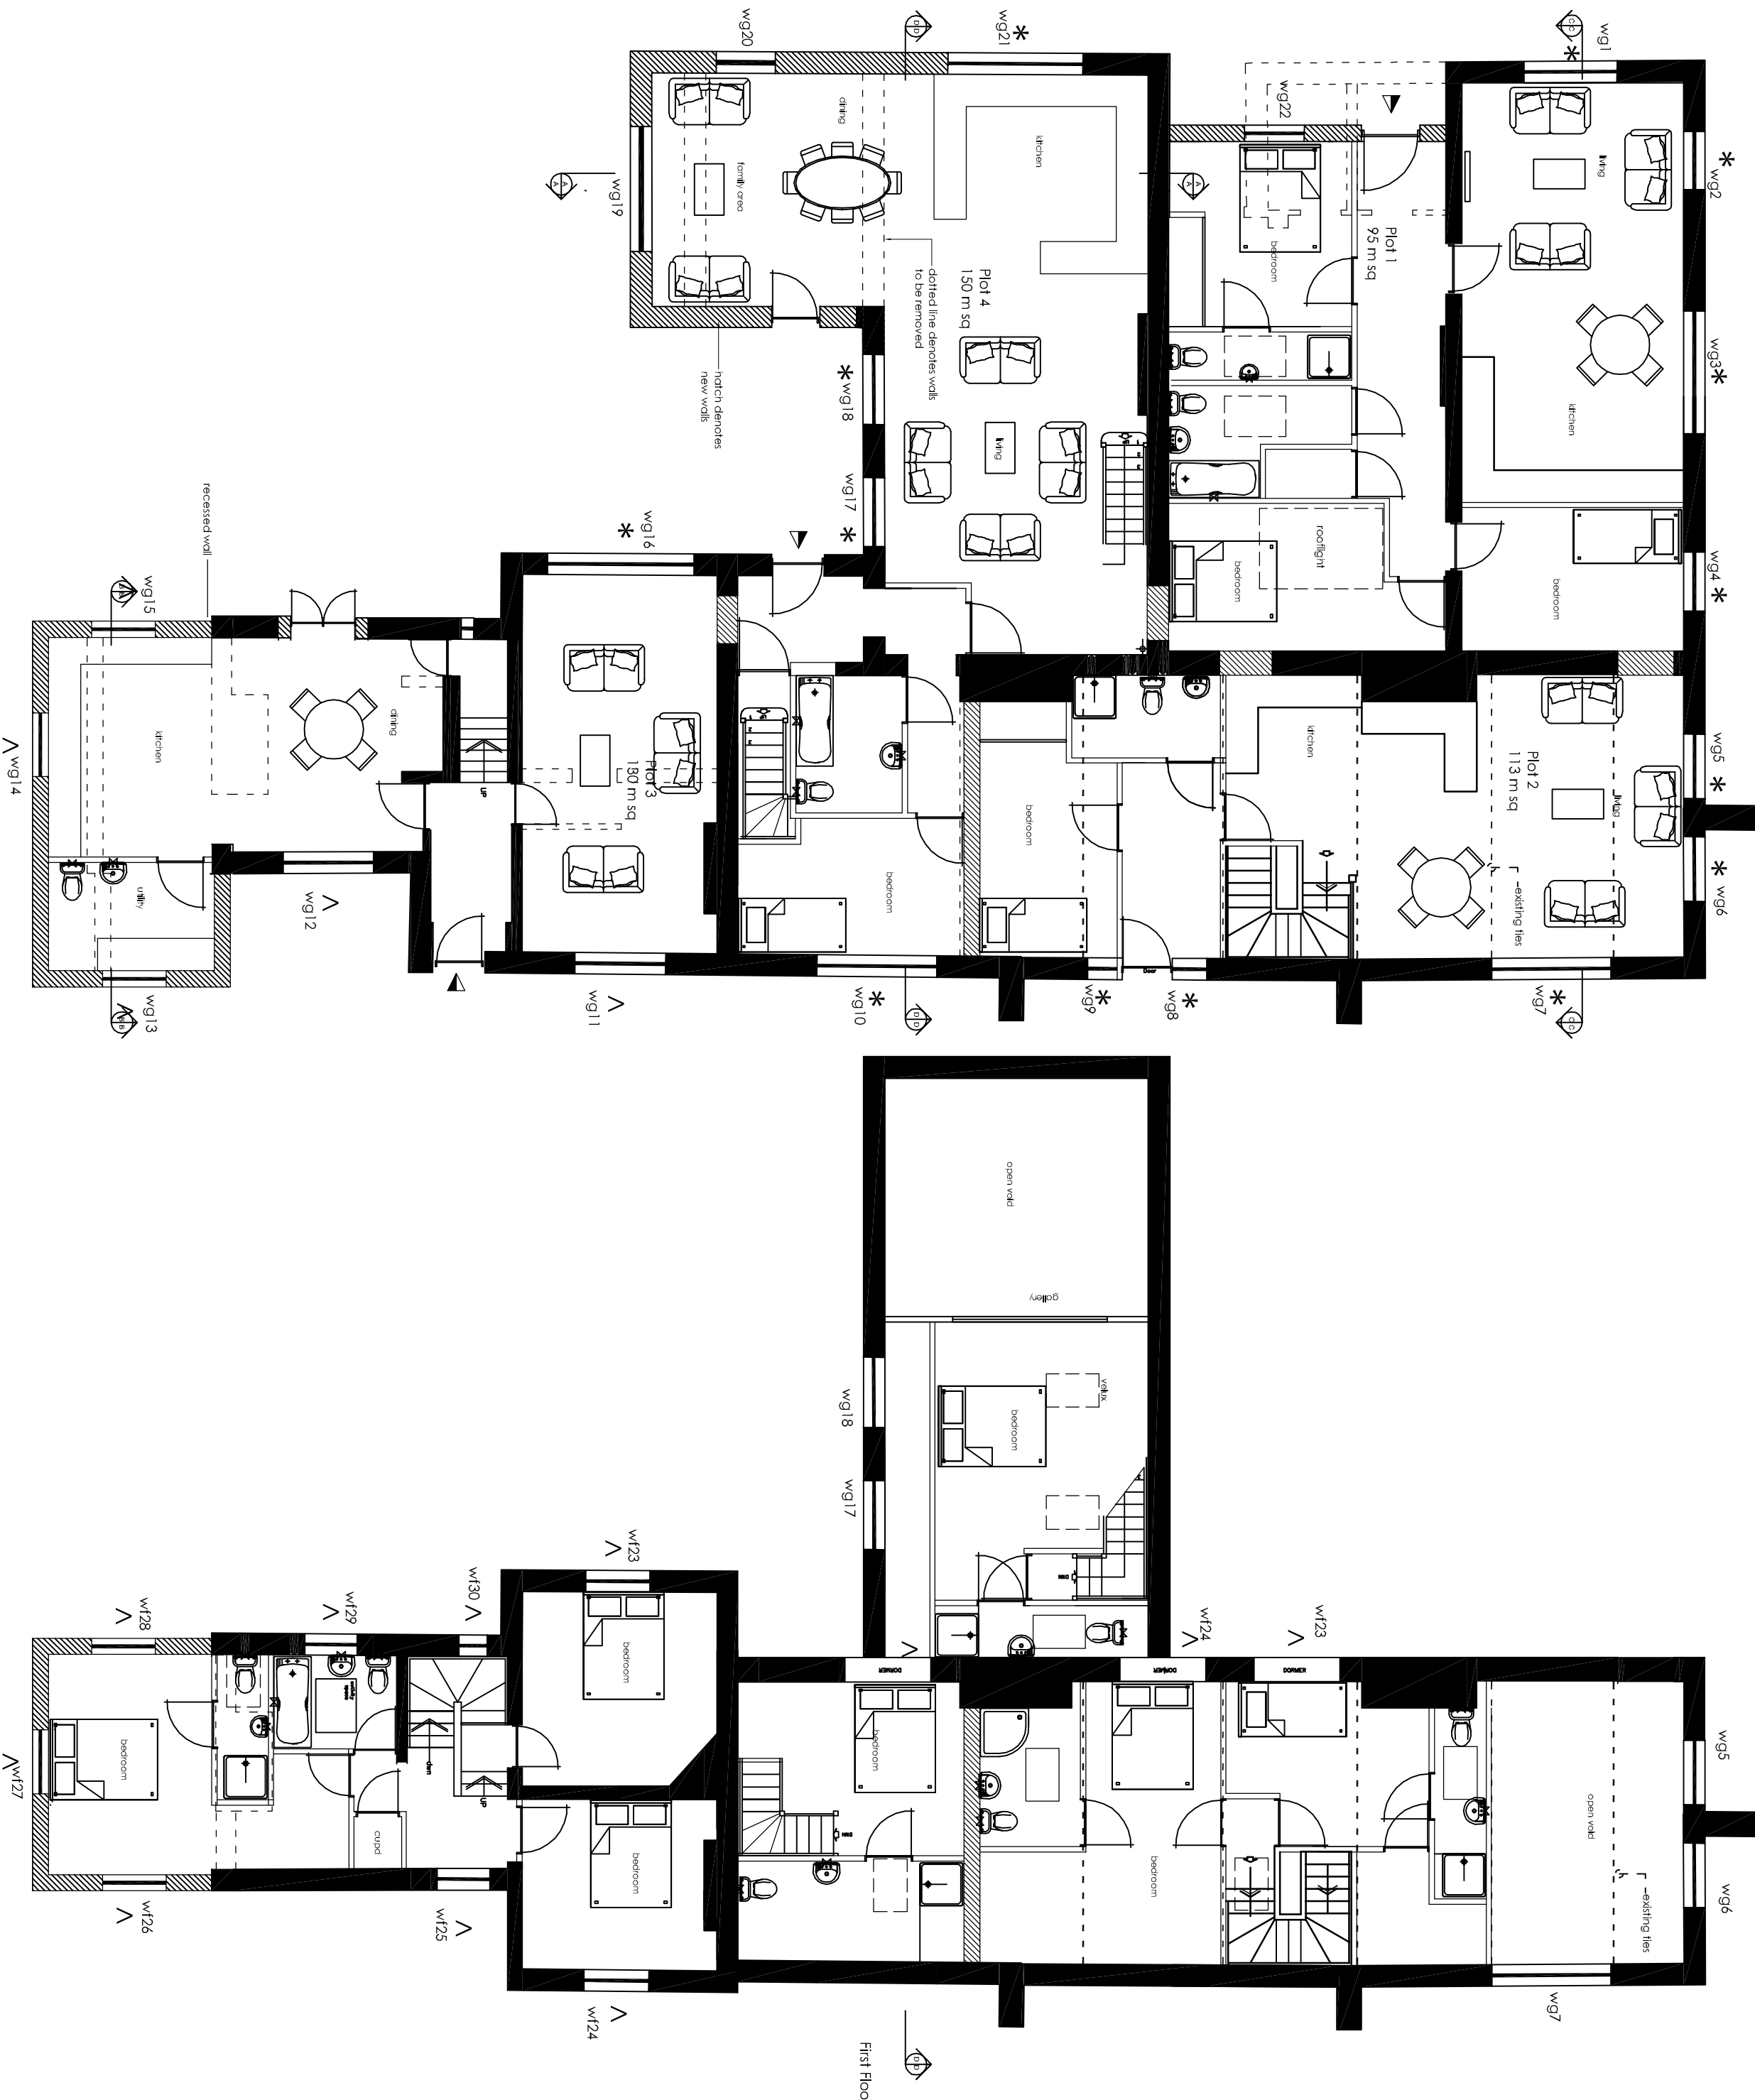

Windows Existing & Proposed:

Chris Flint Associates Ltd
CHARTERED SURVEYORS - PROJECT MANAGERS
DEVELOPMENT CONSULTANTS

Drawn By	Date	Checked By	Date	Approved By	Date
CF	25/02/13				

Drawing No.	Revision:	Scale:
CFA FULL 01a		1:20_50

PLANNING