


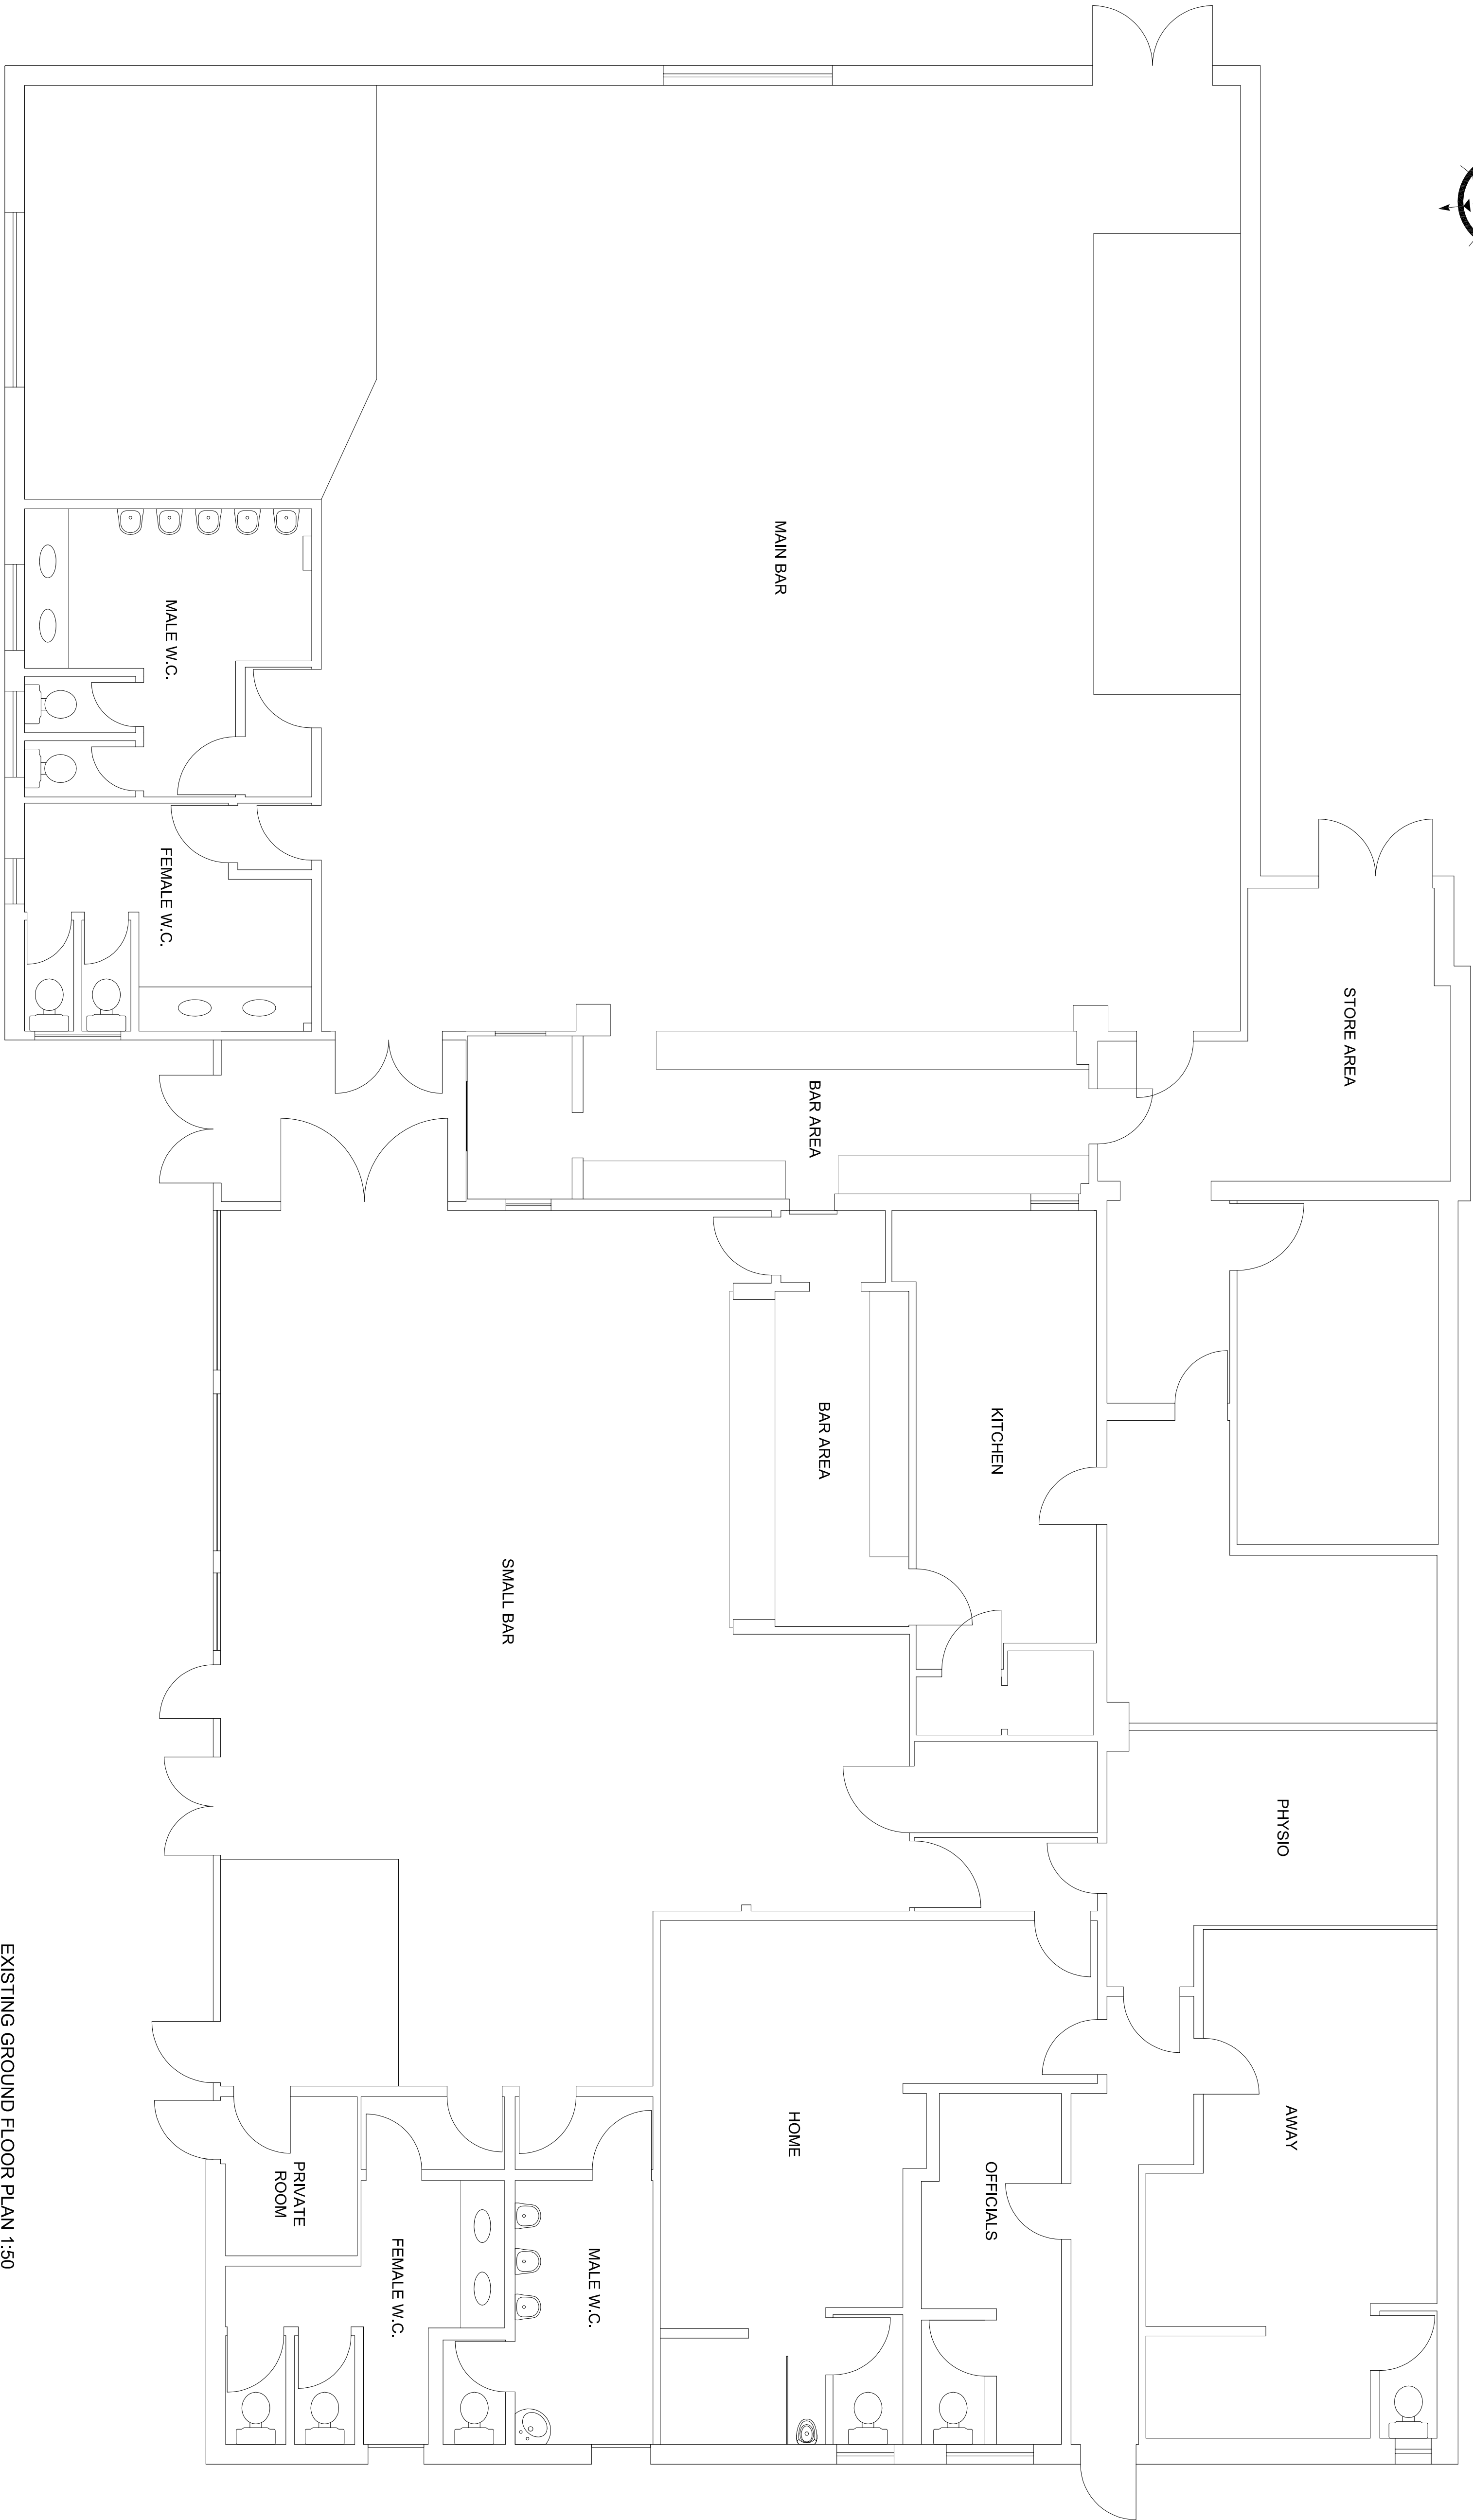

A vertical scale bar labeled "METRES" and "SCALE BAR 1:50". The scale ranges from 0 to 5 metres, with markings at every metre. The bar is divided into alternating white and grey segments.

For both pricing and construction purposes Structural, Mechanical and Electrical Engineers designs, calculations and sizes etc are to take preference over the layout drawings. Any discrepancies are to be brought to the immediate attention of The Martin Ralph Group.

11 Dragon House
Hussar Court
Brambles Business Park
Portsmouth
Hampshire
PO7 7SF

www.martinralph.co.uk
Info@martinralph.co.uk

T. 023 9225 7711
F. 023 9225 7712