


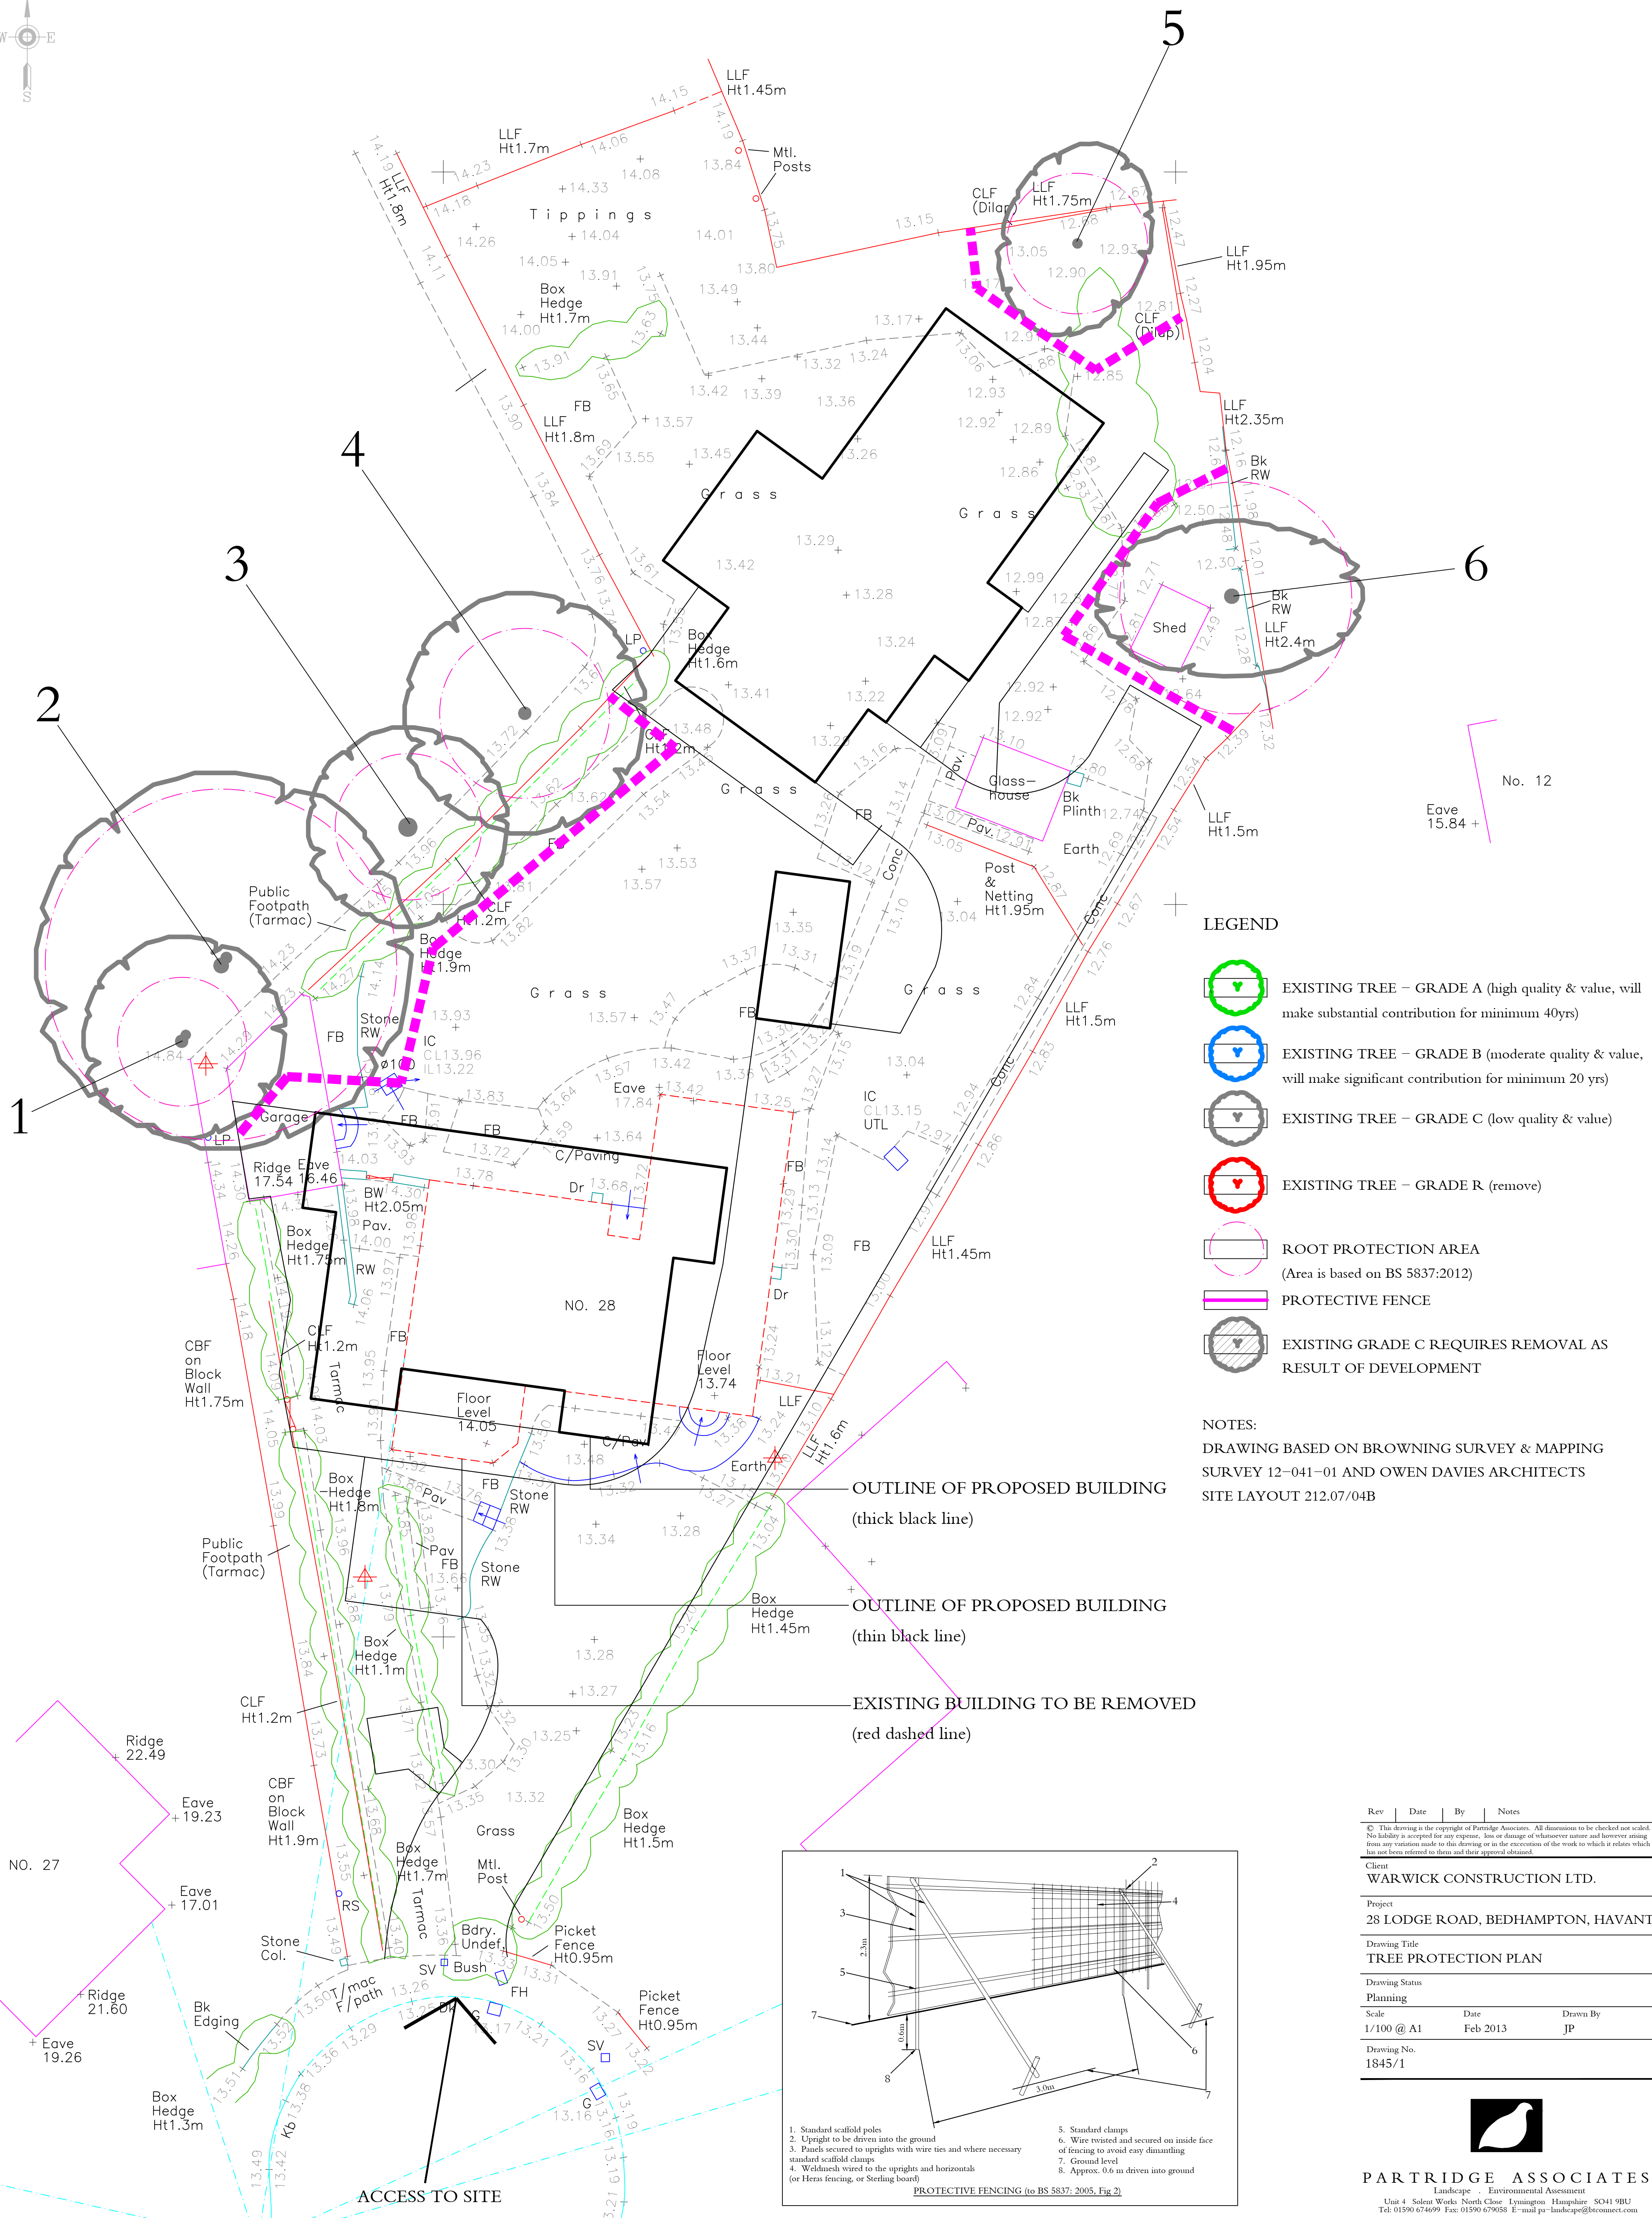

Rev	Date	By	Notes
© This drawing is the copyright of Partridge Associates. All dimensions to be checked not scaled. No liability is accepted for any expense, loss or damage of whatsoever nature and however arising from any variation made to this drawing or in the execution of the work to which it relates which has not been referred to them and their approval obtained.			
Client WARWICK CONSTRUCTION LTD.			
Project 28 LODGE ROAD, BEDHAMPTON, SALVANT			
Drawing Title TREE PROTECTION PLAN			
Drawing Status Planning			
Scale	Date	Drawn By	
1/100 @ A1	Feb 2013	JP	
Drawing No. 1845/1			



PARTRIDGE ASSOCIATES
Landscape . Environmental Assessment
Unit 4 Solent Works North Close Lymington Hampshire SO41 9BU
Tel: 01590 674699 Fax: 01590 679058 E-mail pa-landscape@btconnect.com