


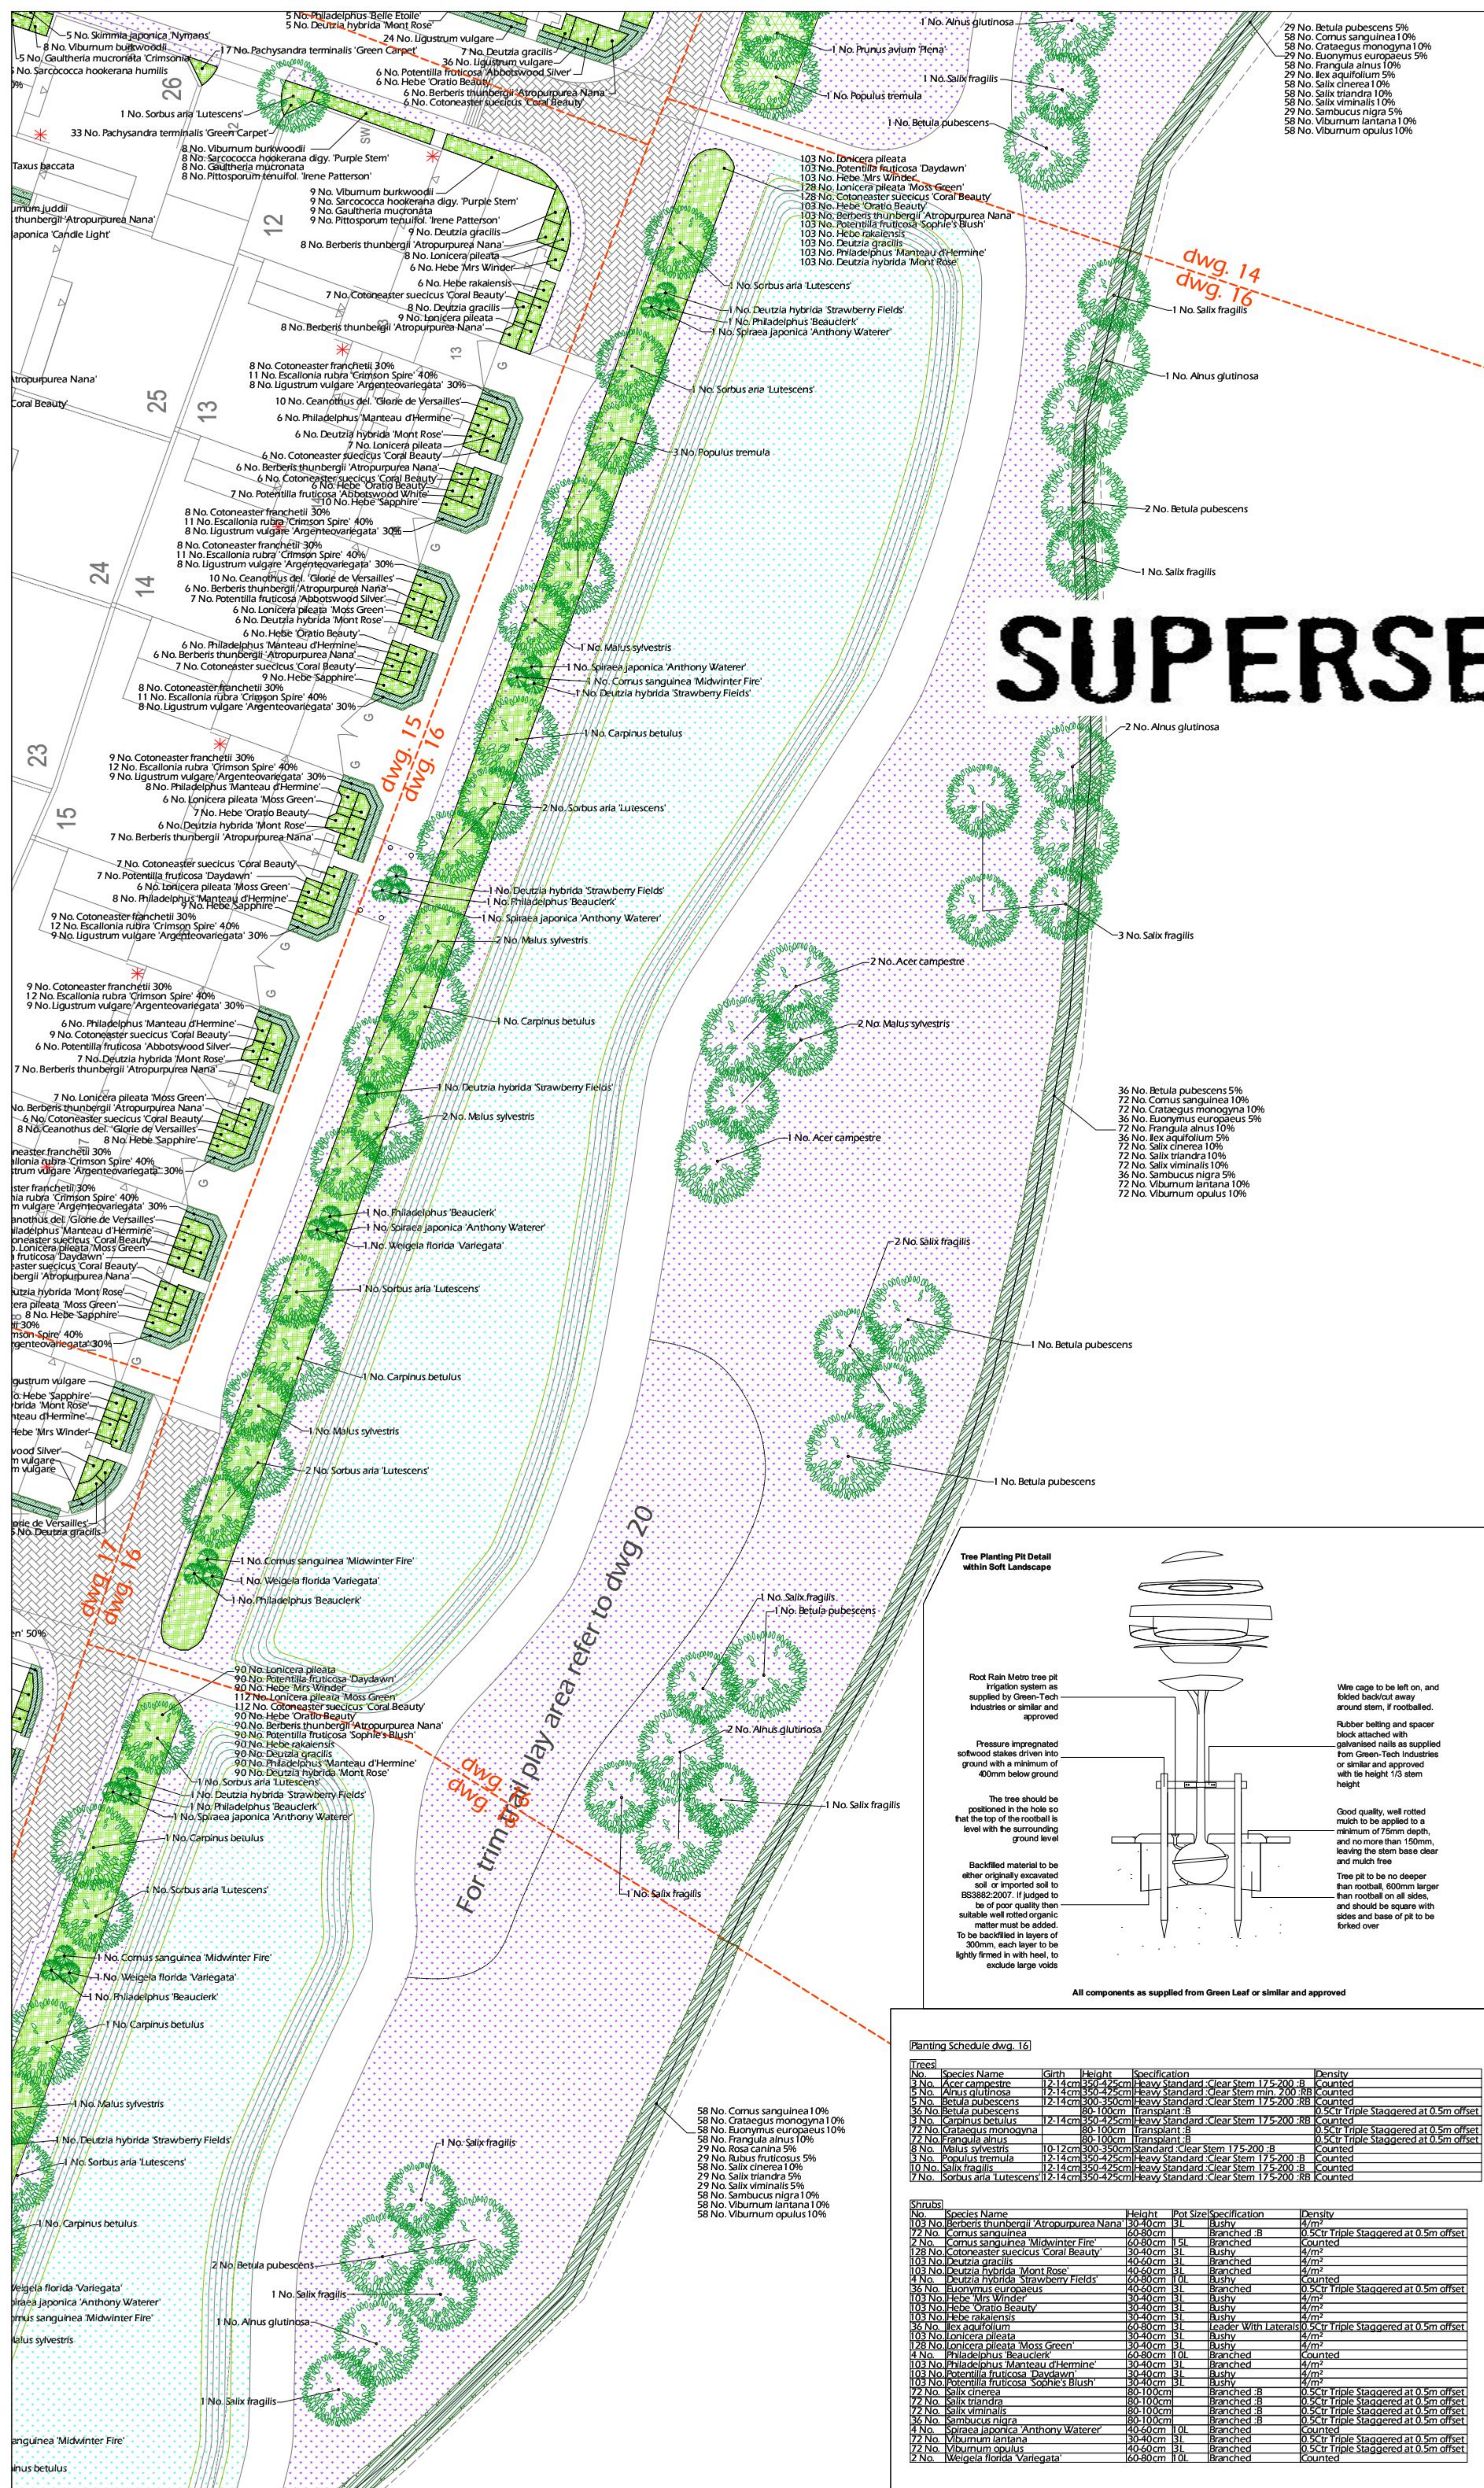


SUPERSEDED

SPECIFICATION
Forestry Commission Practice note 8.
All native species should be of local stock. Native trees and shrubs certified as British Native plant stock.
All planting stock should comply with the Horticultural Trade Association National Plant specification.
All planting preparation, handling, planting & maintenance should be in accordance with CPSE Code for Handling and Establishing plants.
All trees and shrubs to comply with BS 3936 Part 1 1992, planted to BS 4043:1989 and BS 4428:1989.
All works generally, to comply with the written Soft Landscape Specification.
Topsoil incorporated into planting beds to be gently mounded towards the centre of each bed to allow for settlement.
On completion of planting the whole area of the shrub bed shall be mulched with 75mm consolidated thickness of medium textured decorative grade natural pine bark having first been prepared in accordance with the specification.
Free standing hedges shall have a 3 strand galvanised wire and tanalised softwood timber post fence, to BS 1722-2:2000, erected along a line between the two rows of hedge plants.
All existing trees and hedges to be protected in accordance with BS5837:2012 for the duration of the construction period.

NOTE: DO NOT SCALE FROM DRAWING

- Legend**
- Existing trees to be retained and protected during construction
 - Proposed tree planting within soft landscape, see details
 - Proposed specimen shrub planting to receive short angular staking on half standards with expandable tree ties. Irrigation tubing to root system of Amelanchier specimens as required
 - Proposed shrub planting to receive 75mm bark mulch after planting operations. Mulch to be planted in groups of 5-7m, of each species
 - Proposed native shrub mix to receive 75mm bark mulch after planting operations. Shrubs to be planted in groups of 7-10m, of each species
 - Proposed ornamental hedge planting to be planted in a double staggered row 500mm apart and at 500mm centres in each row. To be maintained at 1.8m height and 1.8m adjacent to plot boundaries
 - Proposed mixed native hedge planting to be planted in a triple staggered row 500mm apart and at 500mm centres in each row. To be maintained at 1.8m height
 - Proposed grassland areas to be seeded with good quality grass seed mix with 20% locally sourced wildflower mix
 - Damp lateral willow and grass mix: WFG 9 Wetland and Pond area wildflower and grass mix from BSH.
 - Cut lines

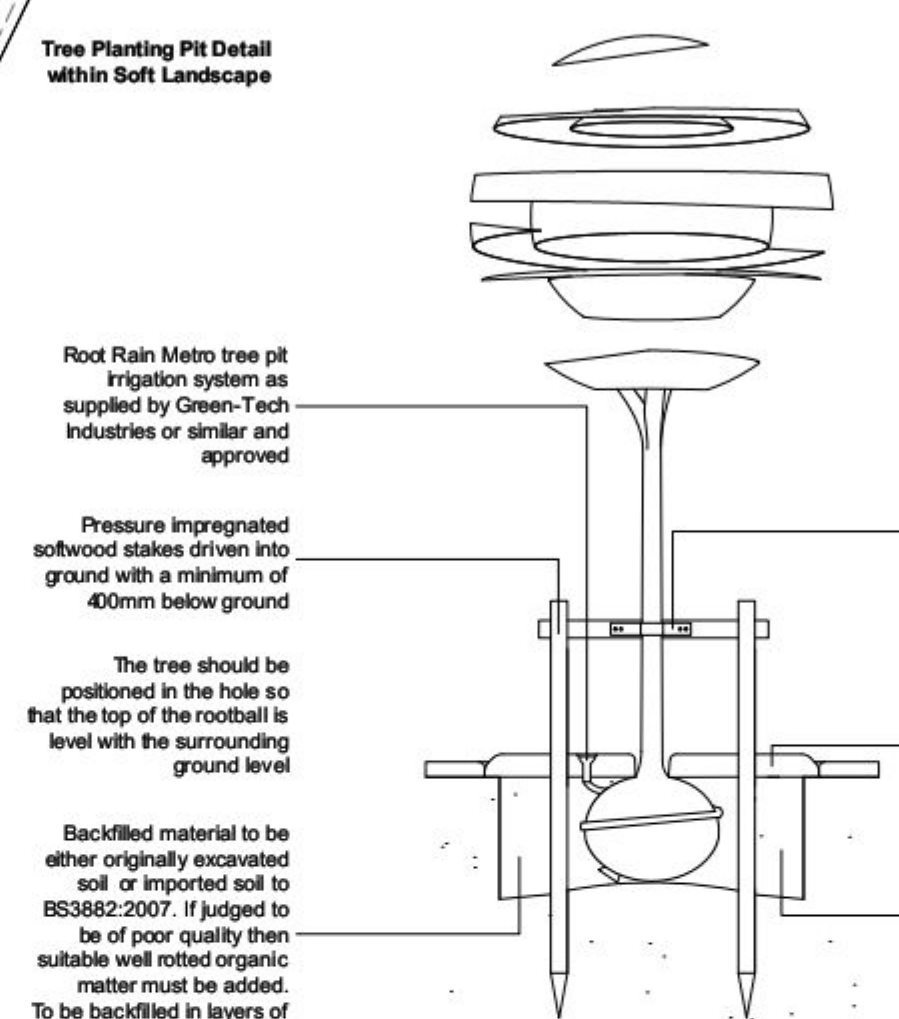

Planting Schedule dwg. 16

Trees						
No.	Species Name	Girth	Height	Specification	Density	
3	No. Acer campestre	12-14cm	350-425cm	Heavy Standard Clear Stem 175-200 RB	Counted	
5	No. Alnus glutinosa	12-14cm	350-425cm	Heavy Standard Clear Stem min. 200 RB	Counted	
5	No. Betula pubescens	12-14cm	300-350cm	Heavy Standard Clear Stem 175-200 RB	Counted	
36	No. Betula pubescens	80-100cm	Transplant B		0.5C Triple Staggered at 0.5m offset	
3	No. Carpinus betulus	12-14cm	350-425cm	Heavy Standard Clear Stem 175-200 RB	Counted	
72	No. Crataegus monogyna	80-100cm	Transplant B		0.5C Triple Staggered at 0.5m offset	
72	No. Fraxinus alnus	10-12cm	300-350cm	Standard Clear Stem 175-200 RB	Counted	
3	No. Malus sylvestris	12-14cm	350-425cm	Heavy Standard Clear Stem 175-200 RB	Counted	
3	No. Populus tremula	12-14cm	350-425cm	Heavy Standard Clear Stem 175-200 RB	Counted	
10	No. Salix fragilis	12-14cm	350-425cm	Heavy Standard Clear Stem 175-200 RB	Counted	
7	No. Sorbus aria 'Lutescens'	12-14cm	350-425cm	Heavy Standard Clear Stem 175-200 RB	Counted	
Shrubs						
No.	Species Name	Height	Pot Size	Specification	Density	
103	No. Berberis thunbergii 'Atropurpurea Nana'	30-40cm	3L	Bushy	4/m ²	
7	No. Cornus sanguinea	60-80cm	1.5L	Branches	0.5C Triple Staggered at 0.5m offset	
7	No. Cornus sanguinea 'Midwinter Fire'	60-80cm	1.5L	Branches	Counted	
128	No. Cotoneaster suecicus 'Coral Beauty'	30-40cm	3L	Bushy	4/m ²	
103	No. Deutzia gracilis	40-60cm	3L	Branches	4/m ²	
103	No. Deutzia hybrida 'Mont Rose'	40-60cm	3L	Branches	4/m ²	
4	No. Deutzia hybrida 'Strawberry Fields'	60-80cm	1.0L	Bushy	Counted	
36	No. Euonymus europaeus	40-60cm	3L	Branches	0.5C Triple Staggered at 0.5m offset	
36	No. Hebe 'Mrs Winder'	30-40cm	3L	Bushy	4/m ²	
103	No. Hebe 'Oratio Beauty'	30-40cm	3L	Bushy	4/m ²	
103	No. Hebe rakaiensis	30-40cm	3L	Bushy	4/m ²	
103	No. Ilex aquifolium	60-80cm	3L	Leader With Lateral	0.5C Triple Staggered at 0.5m offset	
103	No. Ionicera pileata	30-40cm	3L	Bushy	4/m ²	
72	No. Ionicera pileata 'Moss Green'	30-40cm	3L	Bushy	4/m ²	
4	No. Philadelphus 'Beaucerk'	60-80cm	1.0L	Branches	Counted	
103	No. Philadelphus 'Manteau d'Hermine'	30-40cm	3L	Bushy	4/m ²	
103	No. Potentilla fruticosa 'Daydawn'	30-40cm	3L	Bushy	4/m ²	
103	No. Potentilla fruticosa 'Sophie's Blush'	30-40cm	3L	Bushy	4/m ²	
72	No. Salix cinerea	80-100cm	Branches	0.5C Triple Staggered at 0.5m offset	Counted	
72	No. Salix triandra	80-100cm	Branches	0.5C Triple Staggered at 0.5m offset	Counted	
72	No. Salix viminalis	80-100cm	Branches	0.5C Triple Staggered at 0.5m offset	Counted	
36	No. Sambucus nigra	80-100cm	Branches	0.5C Triple Staggered at 0.5m offset	Counted	
4	No. Spiraea japonica 'Anthony Waterer'	40-60cm	1.0L	Branches	Counted	
72	No. Viburnum lantana	30-40cm	3L	Branches	0.5C Triple Staggered at 0.5m offset	Counted
72	No. Viburnum opulus	40-60cm	3L	Branches	0.5C Triple Staggered at 0.5m offset	Counted
7	No. Weigela florida 'Variegata'	60-80cm	1.0L	Branches	Counted	

ACD
Ecology
Arboriculture
Landscape Architecture

ACD Landscape Architects & ACD Ecology
Rothbourne Rail Business Centre, Grange Lane, Malmesbury,
Wiltshire, SN16 0ES
Tel: 01666 825646 Fax: 01666 824654

ACD Arboriculture
Tanners, Lower Street, Halesmere, Surrey,
GU27 2PE
Tel: 01483 425714 Fax: 01428 641090

ACD (Landscape Architects) Southampton
12 Southgate Street, Winchester, Hampshire, SO2 9EF
Tel: 01962 855604
www.acdlandscape.co.uk

Space to live
David Wilson Homes

scheme: Manor Farm, Denvilles
Havant

client: David Wilson Homes

drawing: Landscape Proposals

date: November 2012

scale: 1:200@A1

drawing no: BSH 17581 16A

drawn: AK checked: AW

Copyright of ACD Landscape Architects Ltd. All rights reserved. In Chapter IV of the Copyright, Designs and Patents Act 1988 have been generally asserted: 2012. Copyright of this plan remains with ACD until all fees have been paid in full.