



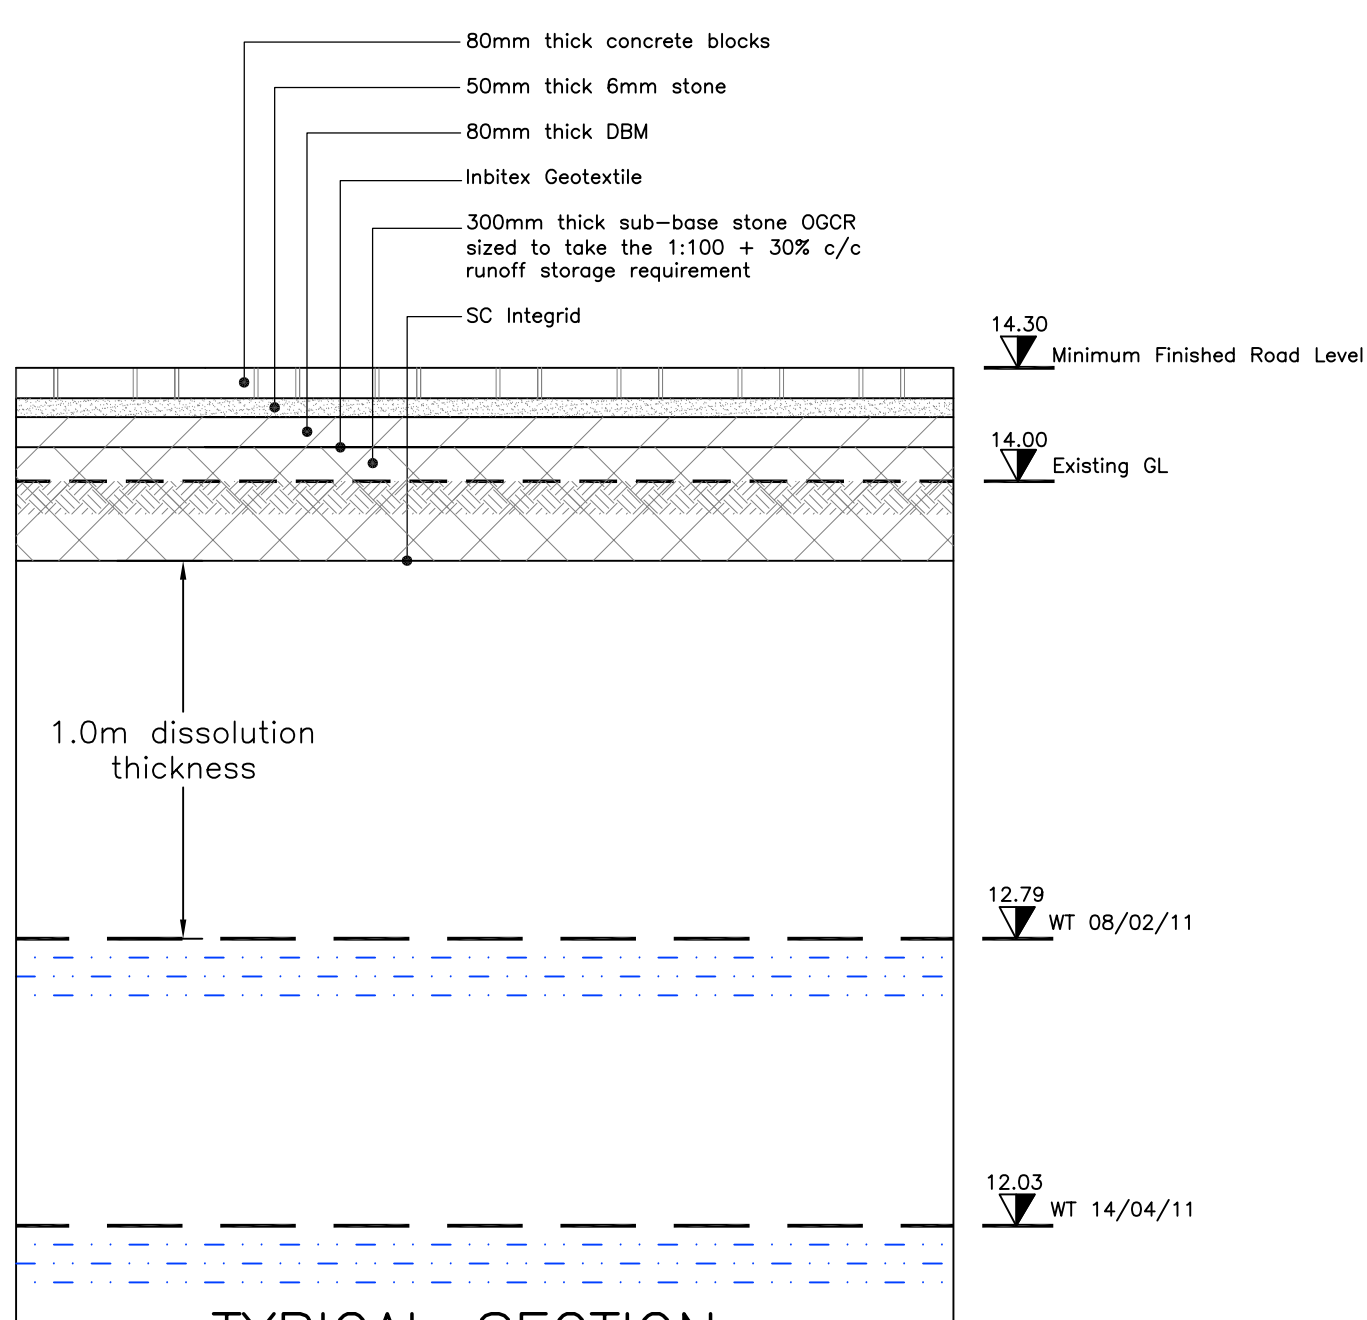


TYPICAL SECTION
THROUGH BOREHOLE 2
Scale 1:20

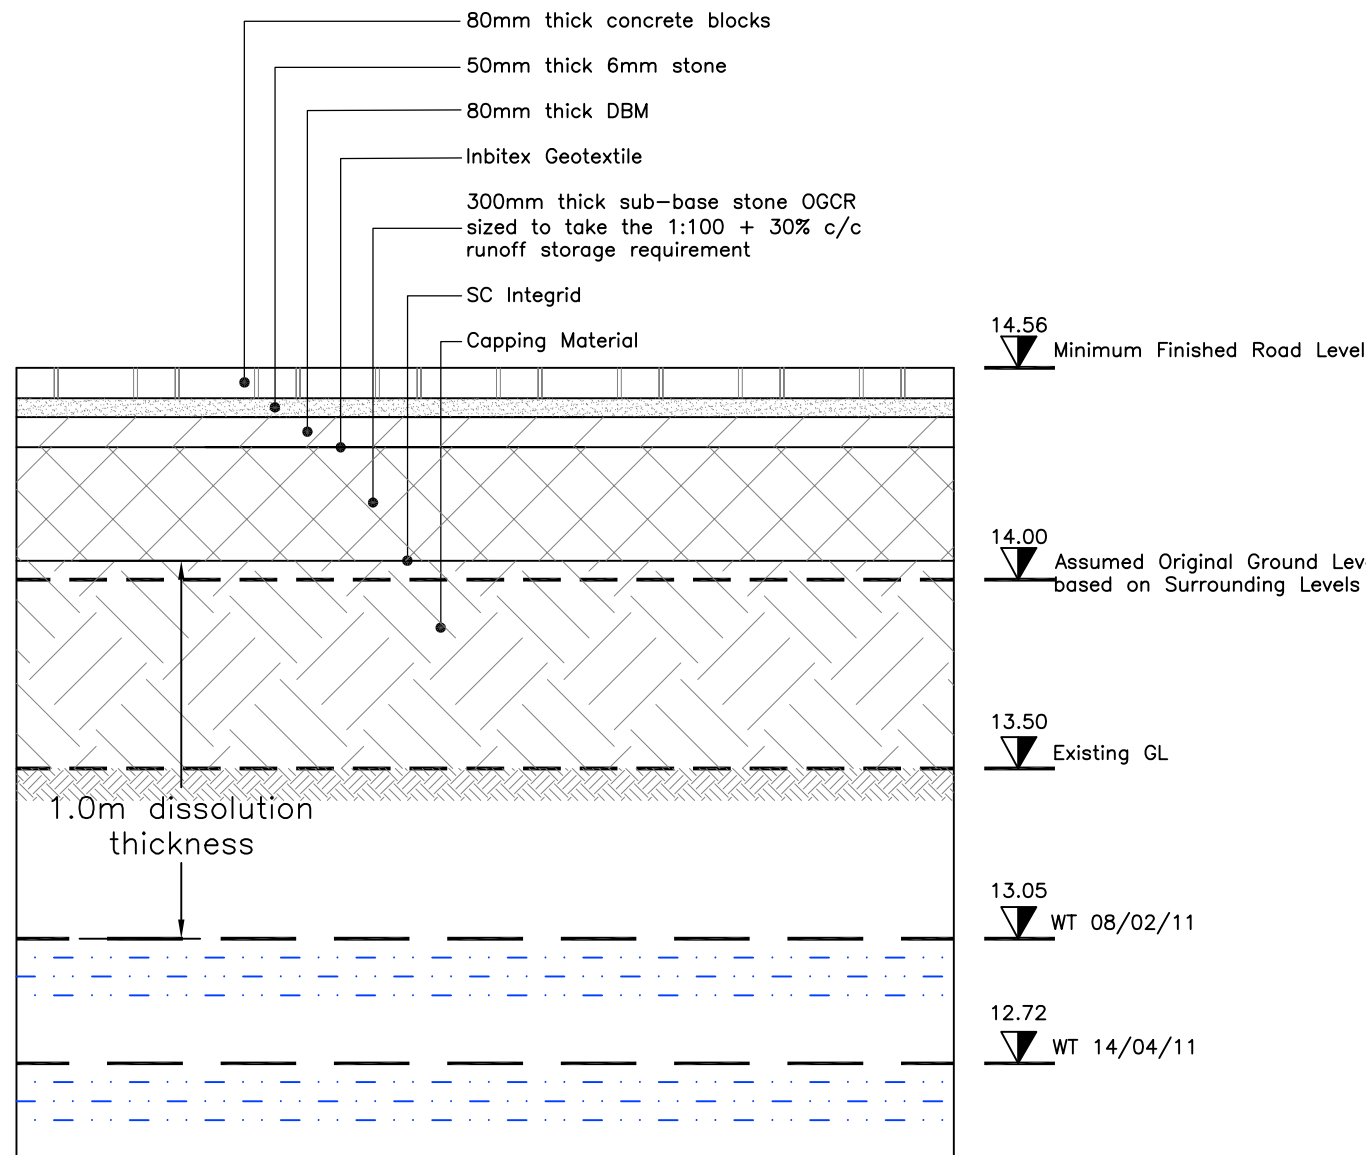


TYPICAL SECTION
THROUGH BOREHOLE 4
Scale 1:20


N.B. Borehole located in the low part of site in the area of the former brick works within fill material therefore water table possibly perched hence increased depth of cover required

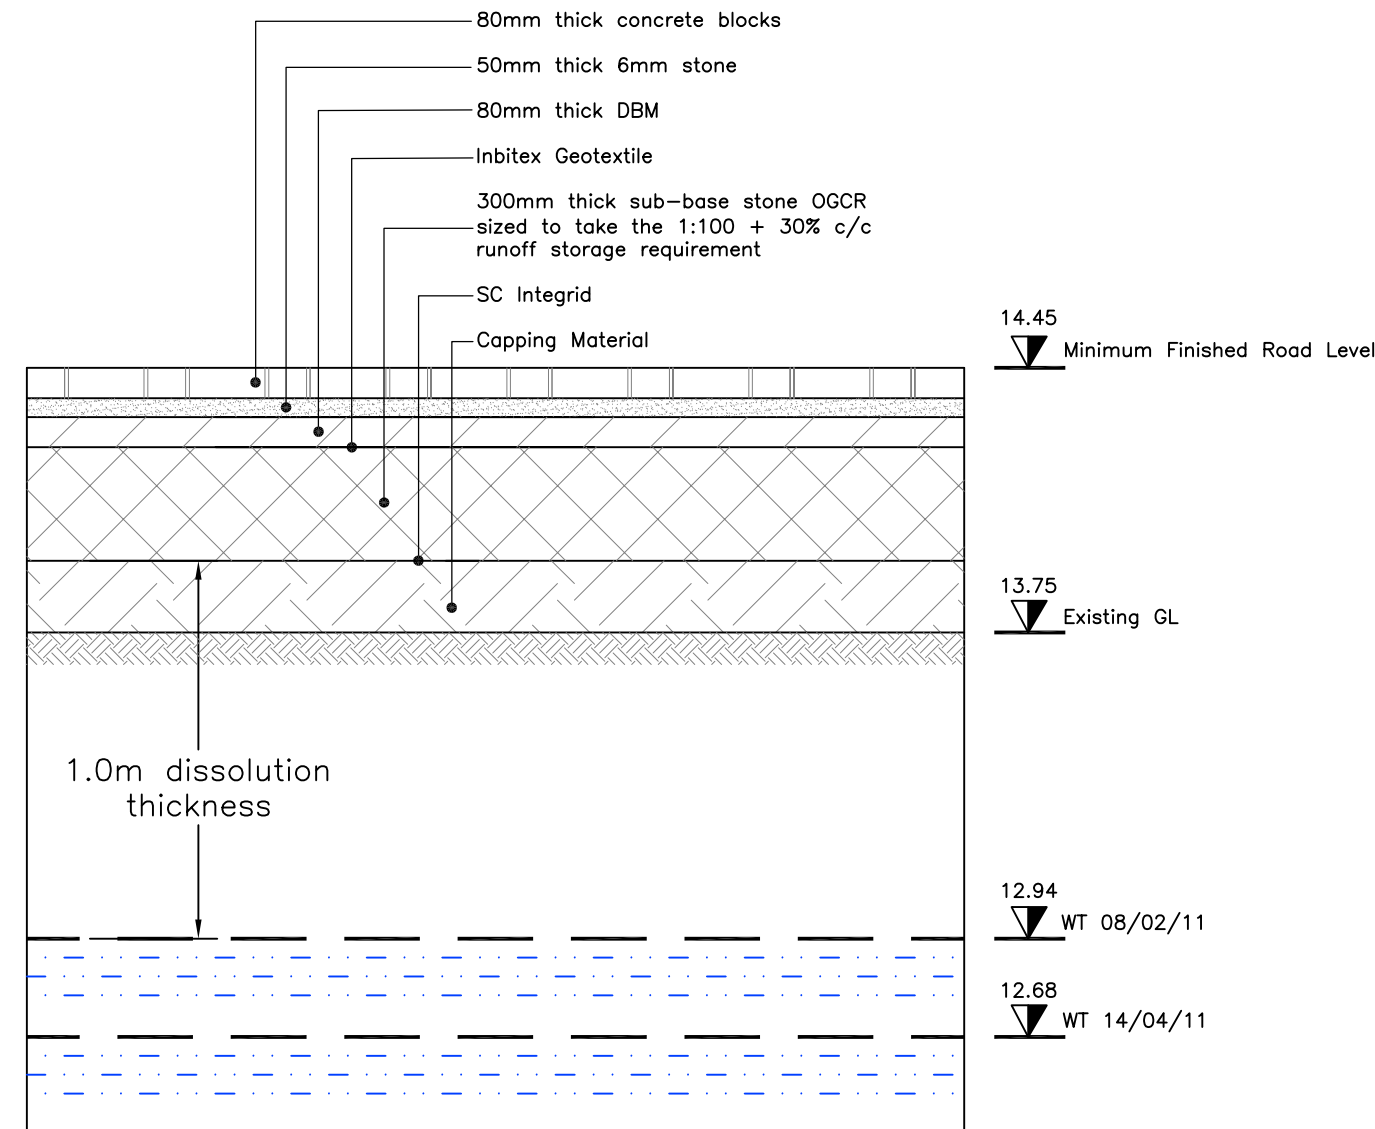

TYPICAL SECTION
THROUGH BOREHOLE 5
Scale 1:20

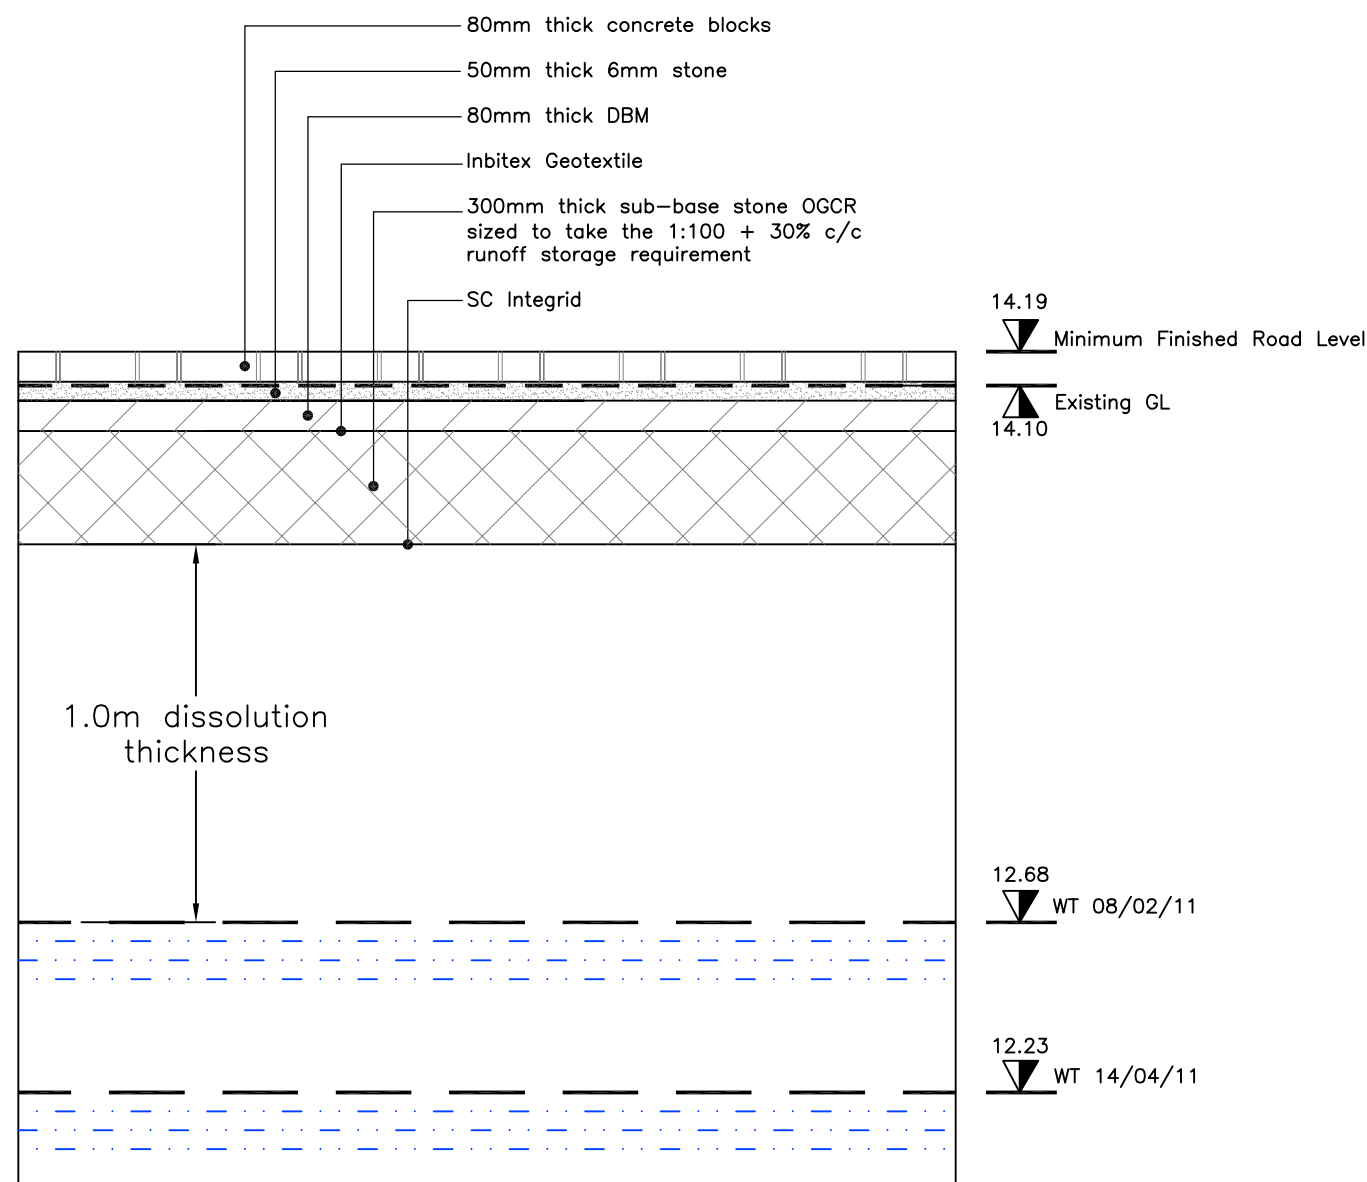

TYPICAL SECTION
THROUGH BOREHOLE 6
Scale 1:20

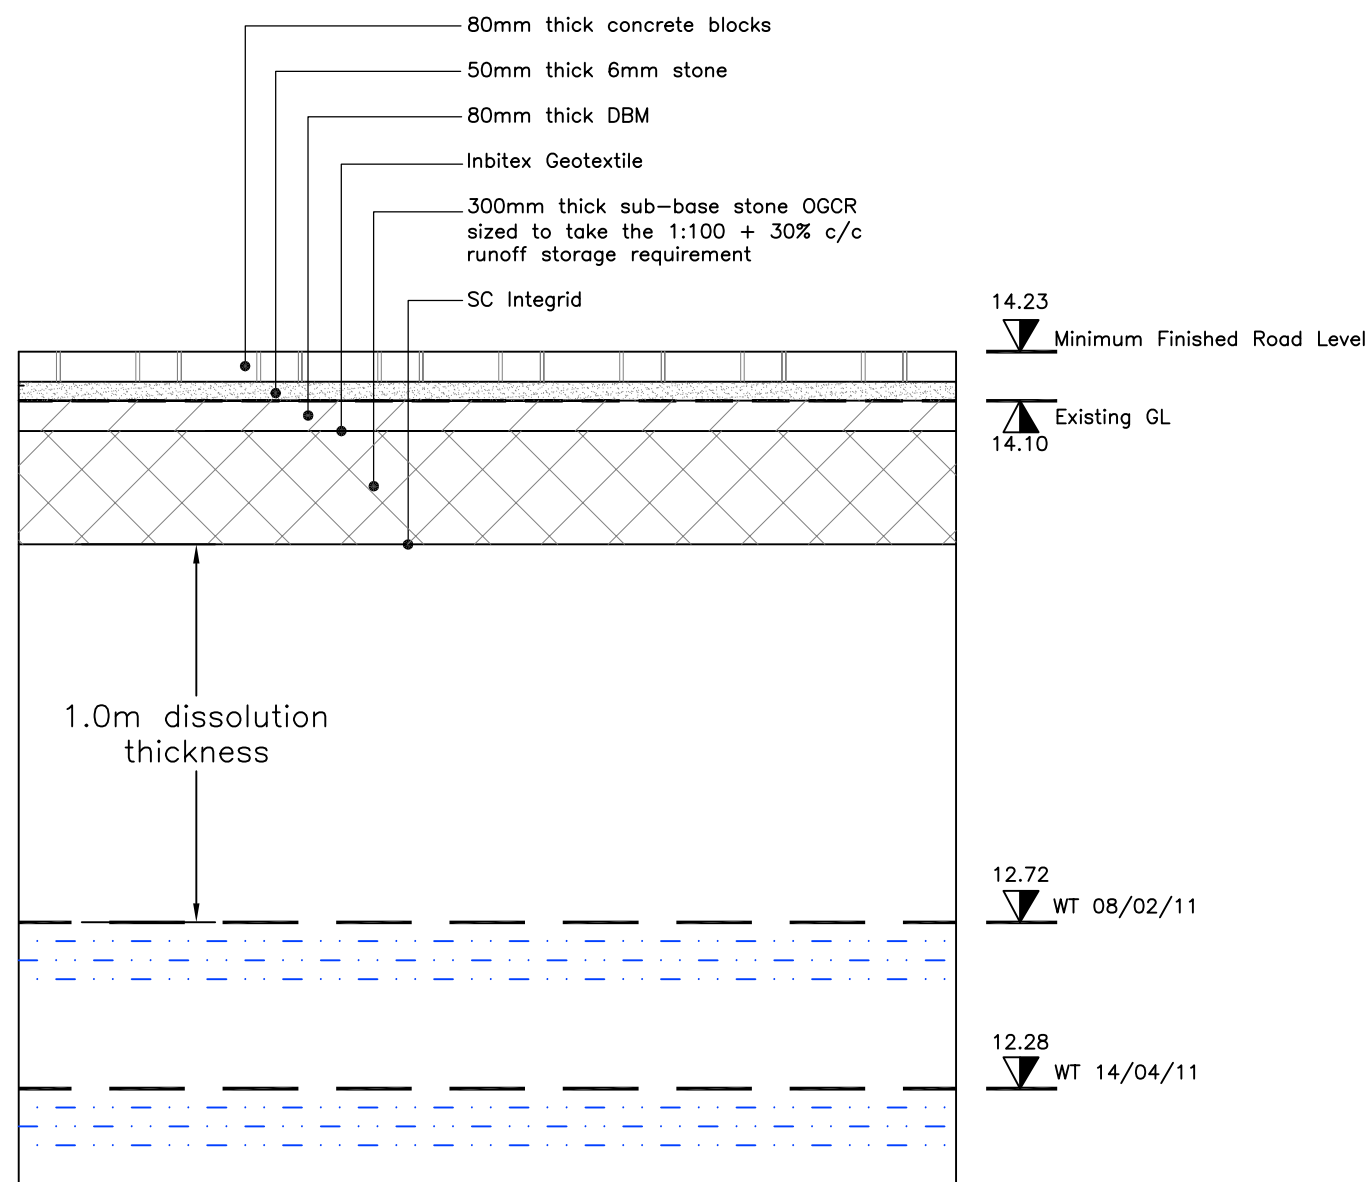

TYPICAL SECTION
THROUGH BOREHOLE 9
Scale 1:20

BOREHOLE LOGS			
BOREHOLE REF	APPROX GL	WL 08.02.11	WL 14.04.11
BH2	14.00mAOD	12.79m	12.03m
BH4	13.50mAOD	13.05m	12.72m
BH5	13.60mAOD	12.94m	12.68m
BH6	14.10mAOD	12.68m	12.23m
BH9	14.10mAOD	12.72m	12.28m

REV. No.	DATE	DESCRIPTION	INITIALS
Client			MJA CONSULTING CIVIL AND STRUCTURAL ENGINEERS 58-62 Ock Street, Abingdon Oxon, OX14 5BZ Tel: 01235 555173 Fax: 01235 523226 
Project			
Manor Farm Copseys			
Title Borehole sections & water table results in permeable road areas			Scale 1:20 @ A2
			Checked
			Date Nov' 12
			Drawn JK
			Drawing No. 4527:P22
			Rev