
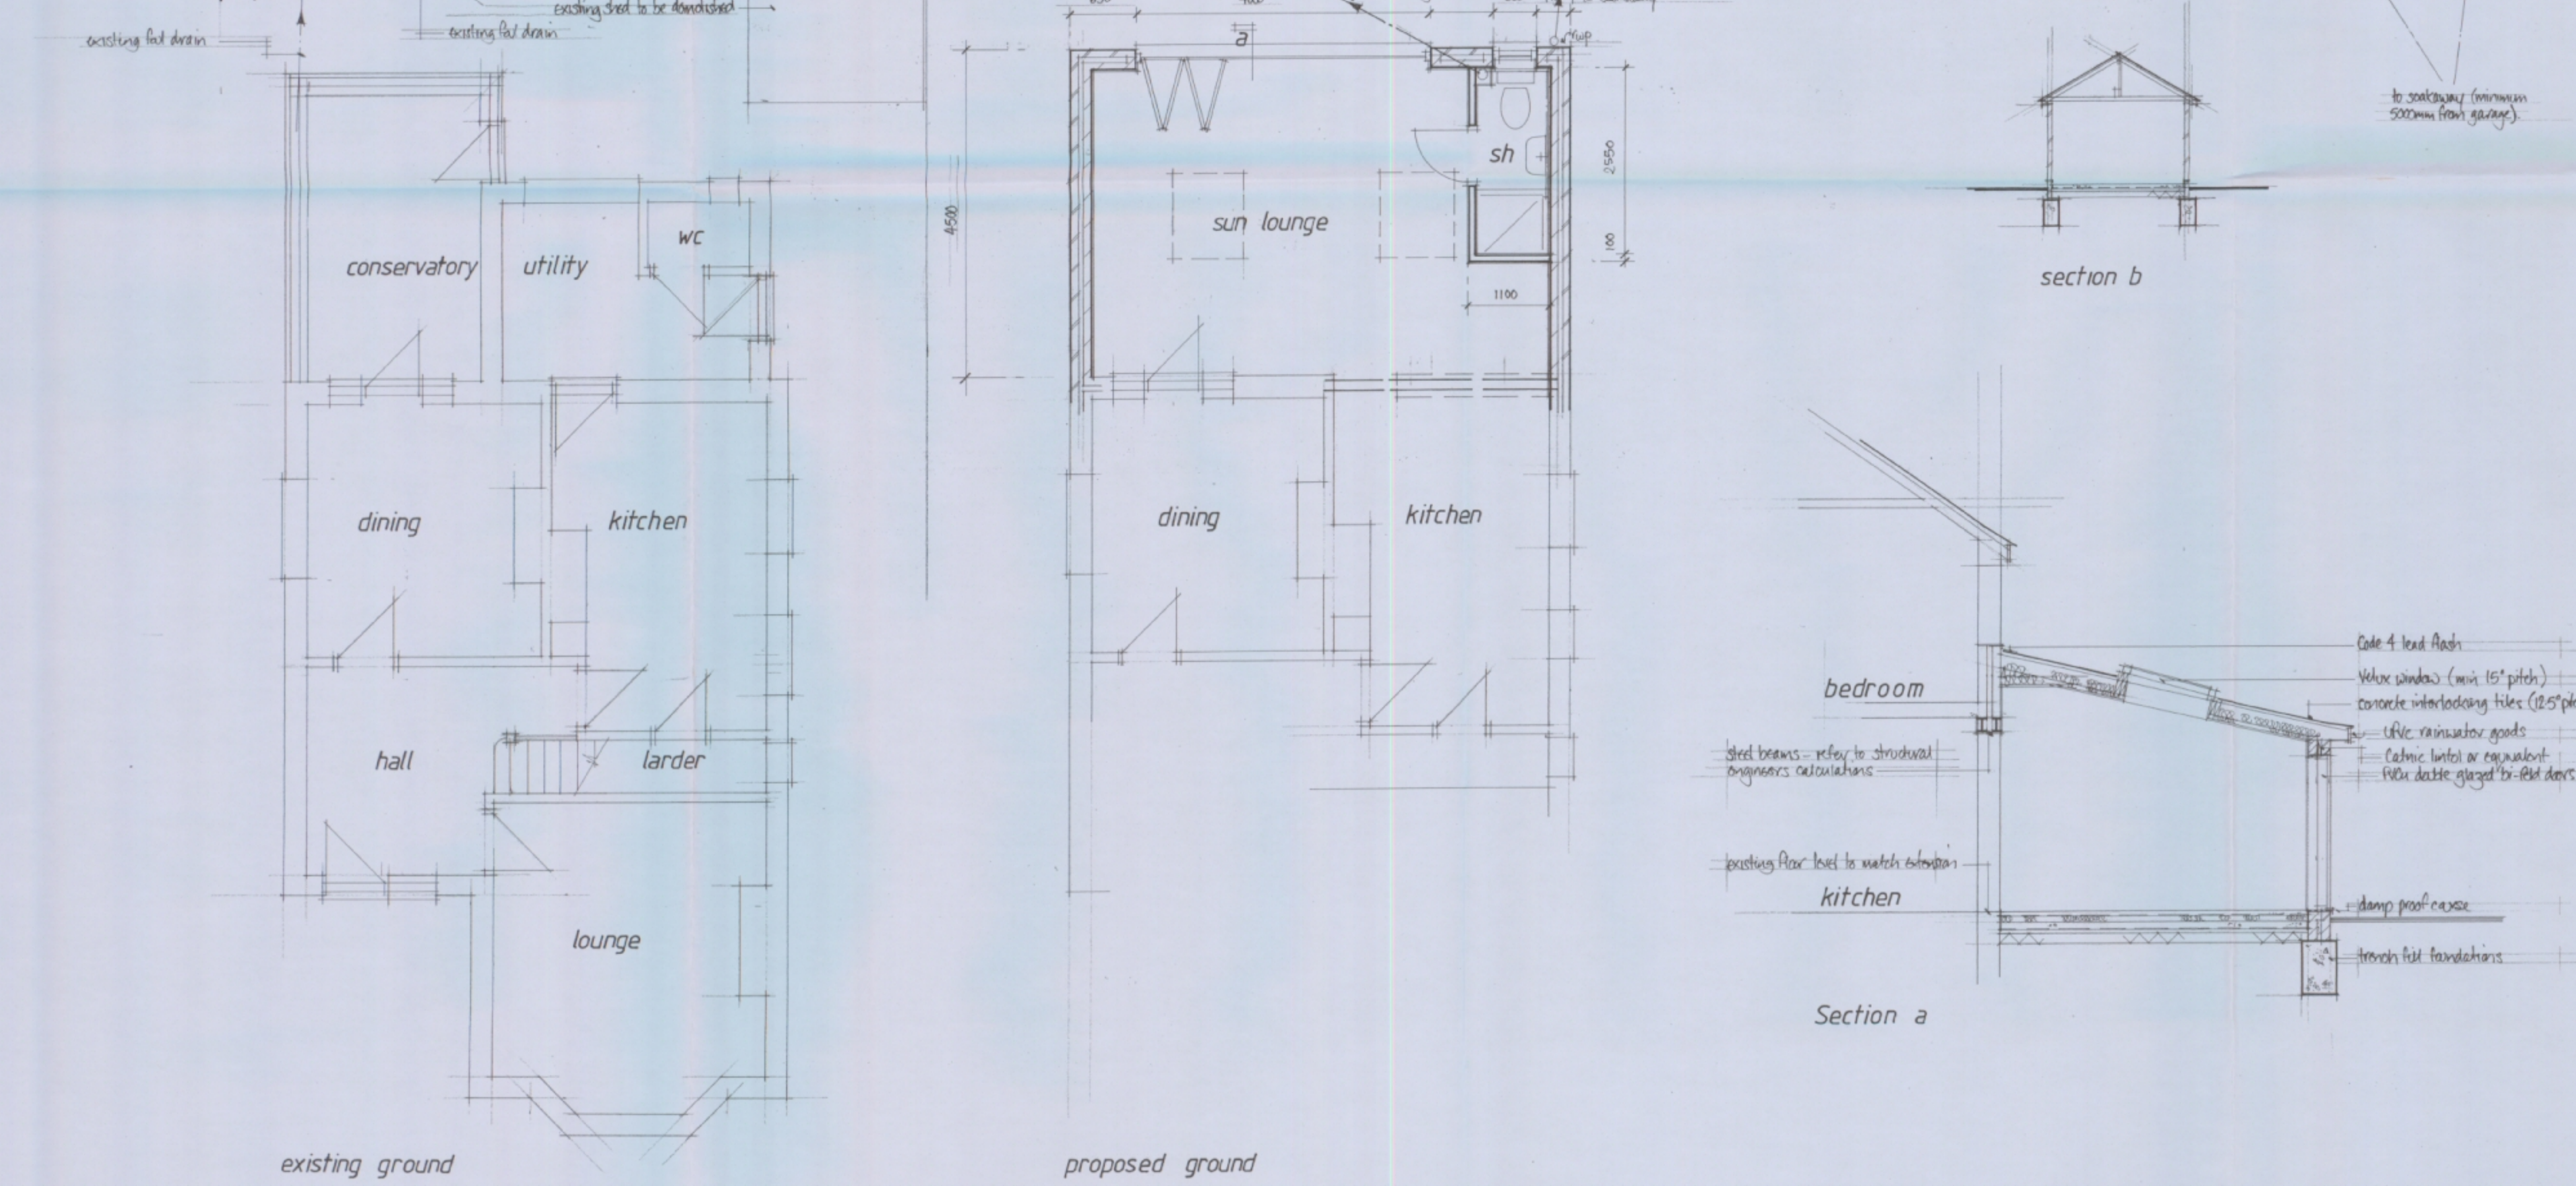
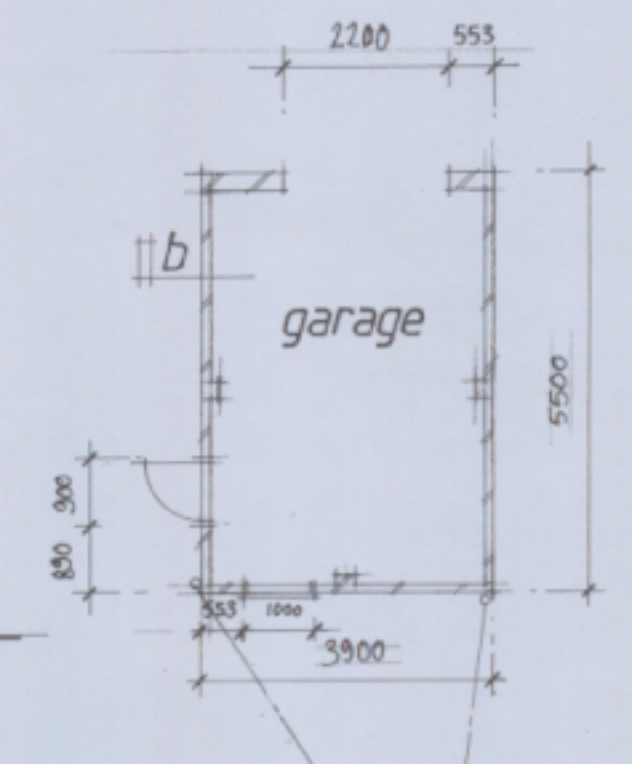
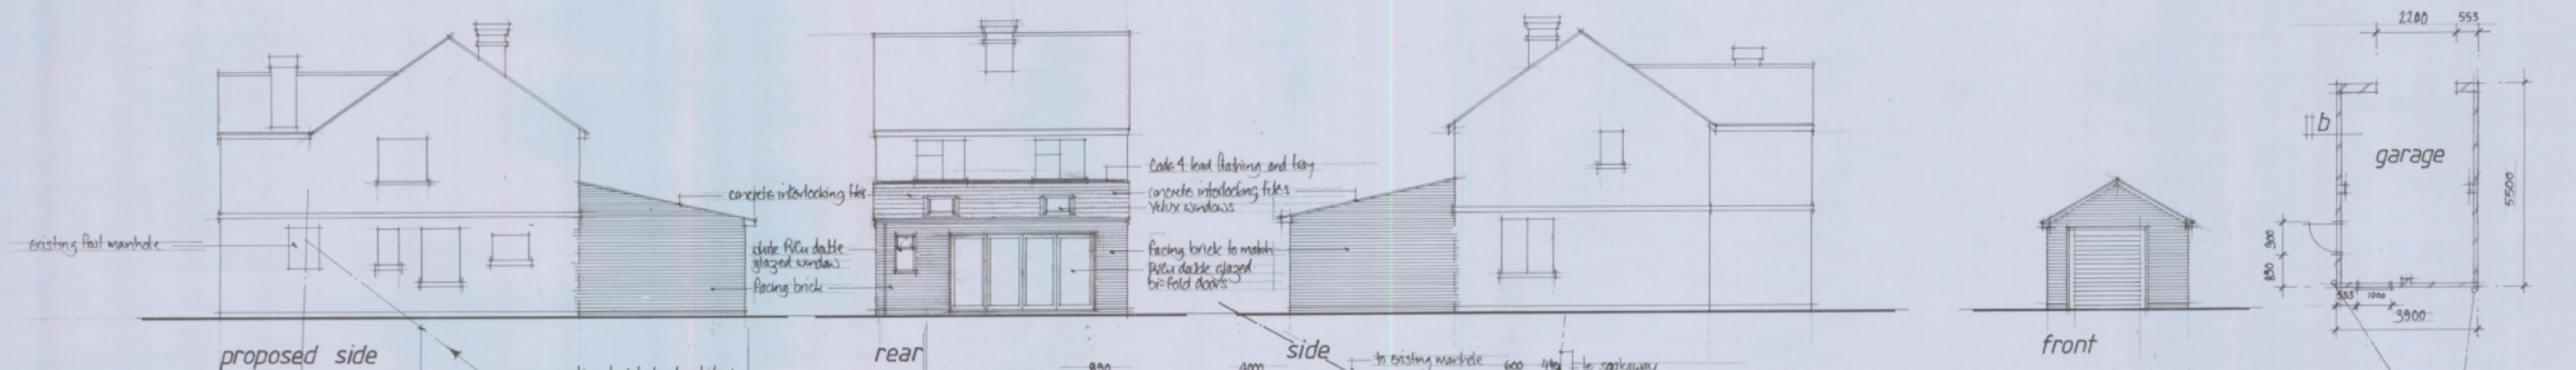


Notes:
All dimensions must be checked on site and not
relied on from this drawing.

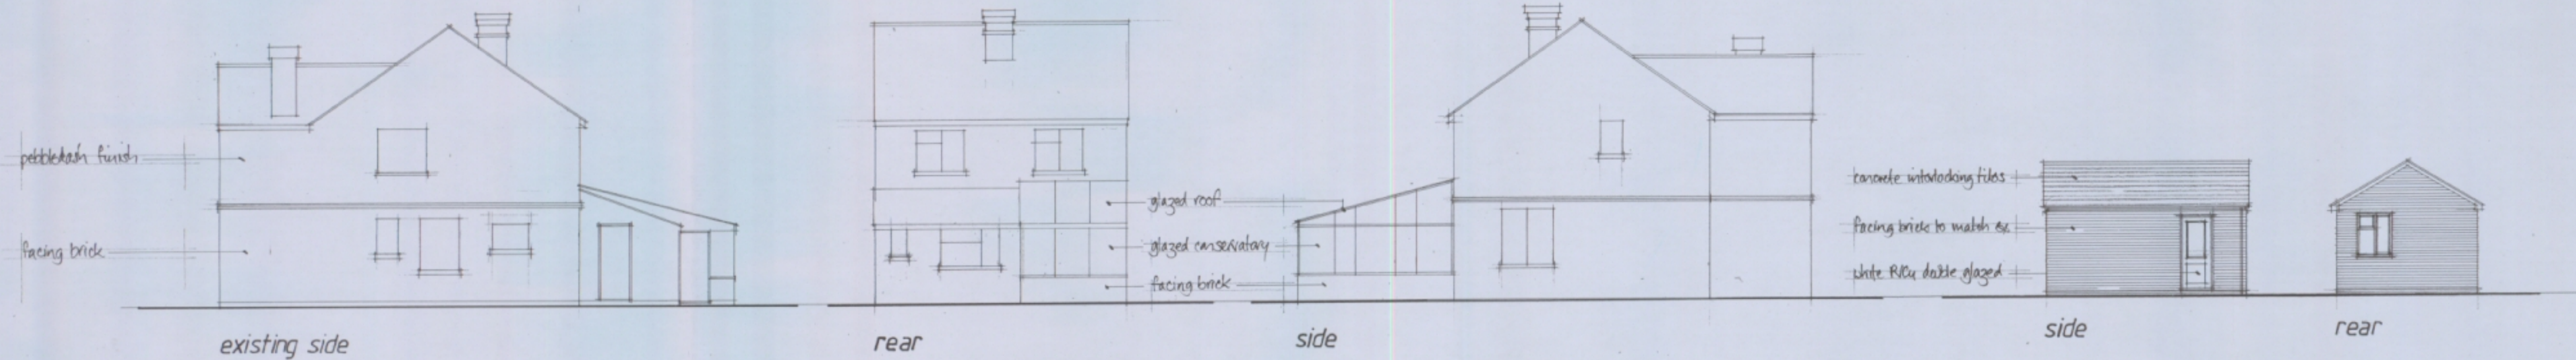

A	Date	Revisions

Client
Job Title
Proposed single storey
rear extension and
detached garage

Drawing Title
14 Orchard Road
Havant
HANTBORG COUNCIL
18 FEB 2011
RECEIVED

Scale 1:50 1:100
Date feb 11
Drawn by
Rev. 14 / 01