


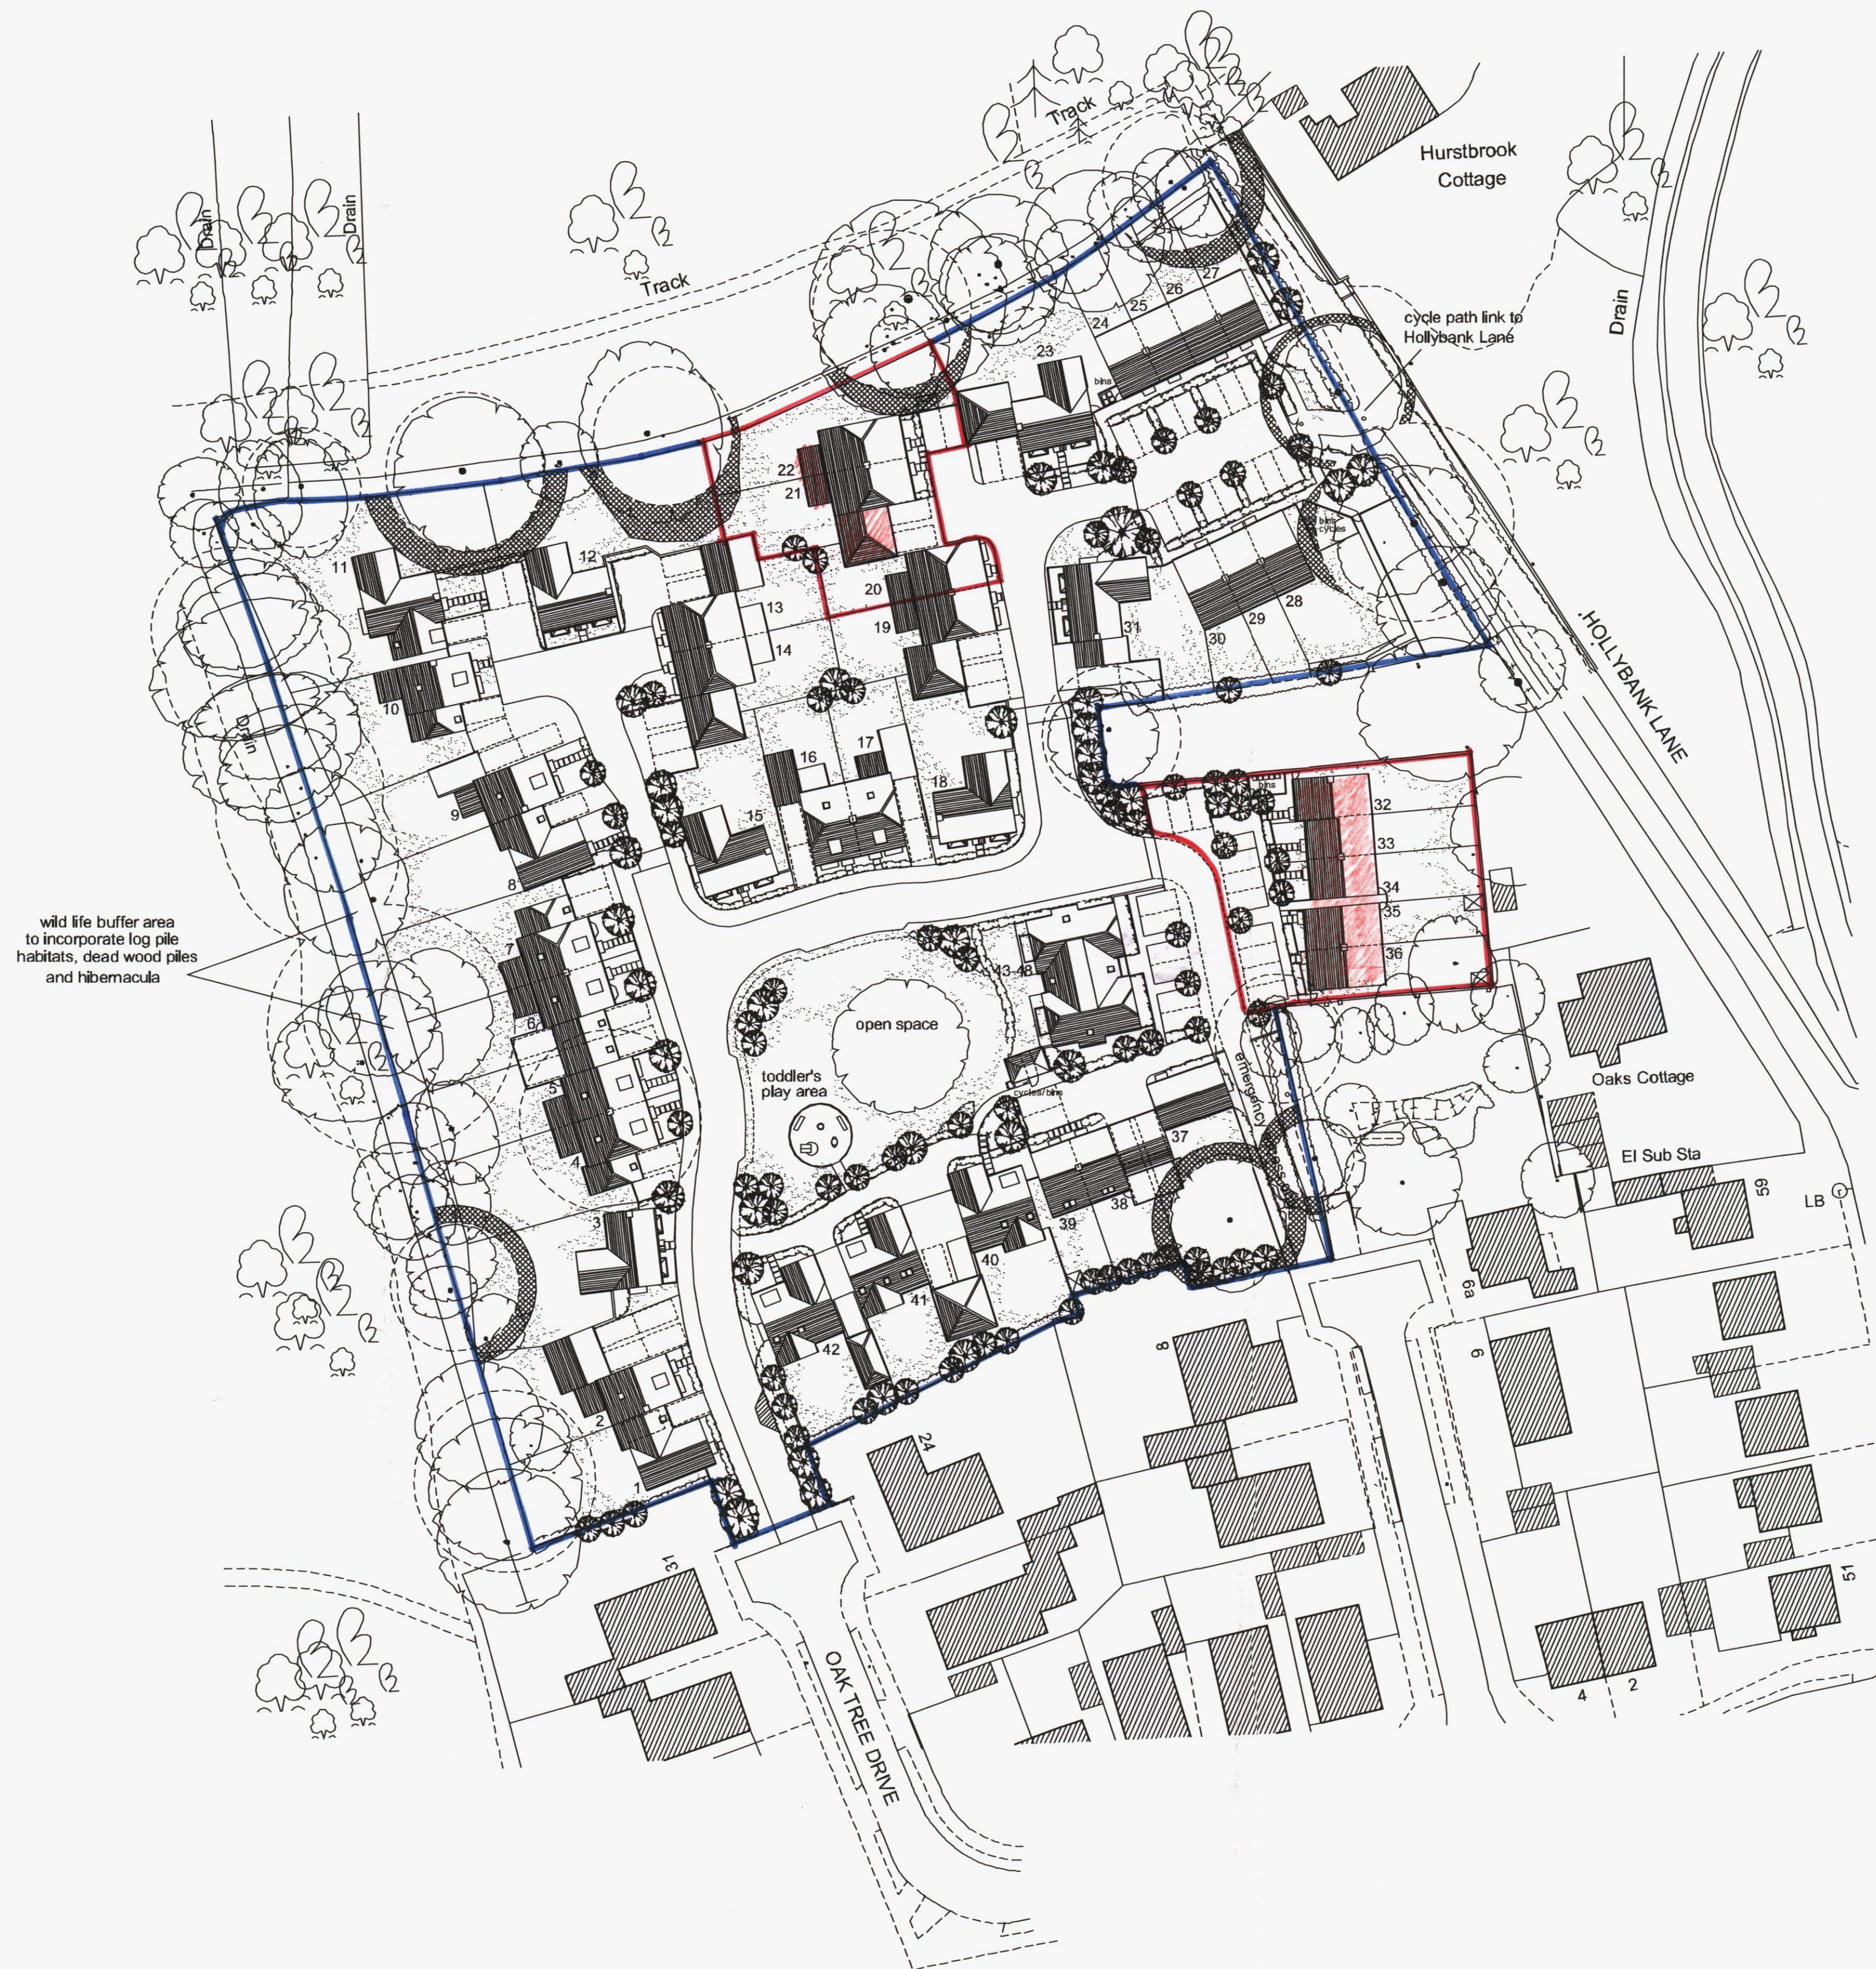

HAVANT BOROUGH
COUNCIL
09 NOV 2012
RECEIVED

Key

- existing trees retained
- root protection areas
- estimated area affected by shading
- indicative planting

OAKTREE DRIVE,
EMSWORTH

Site layout

Nov 09

1:500

290138

P01H



Rochester House,
Brynham Road,
Farnham,
Dorset, GU10 2HH
Telephone: 01863 861281



0 5 10 15 20 25 50