



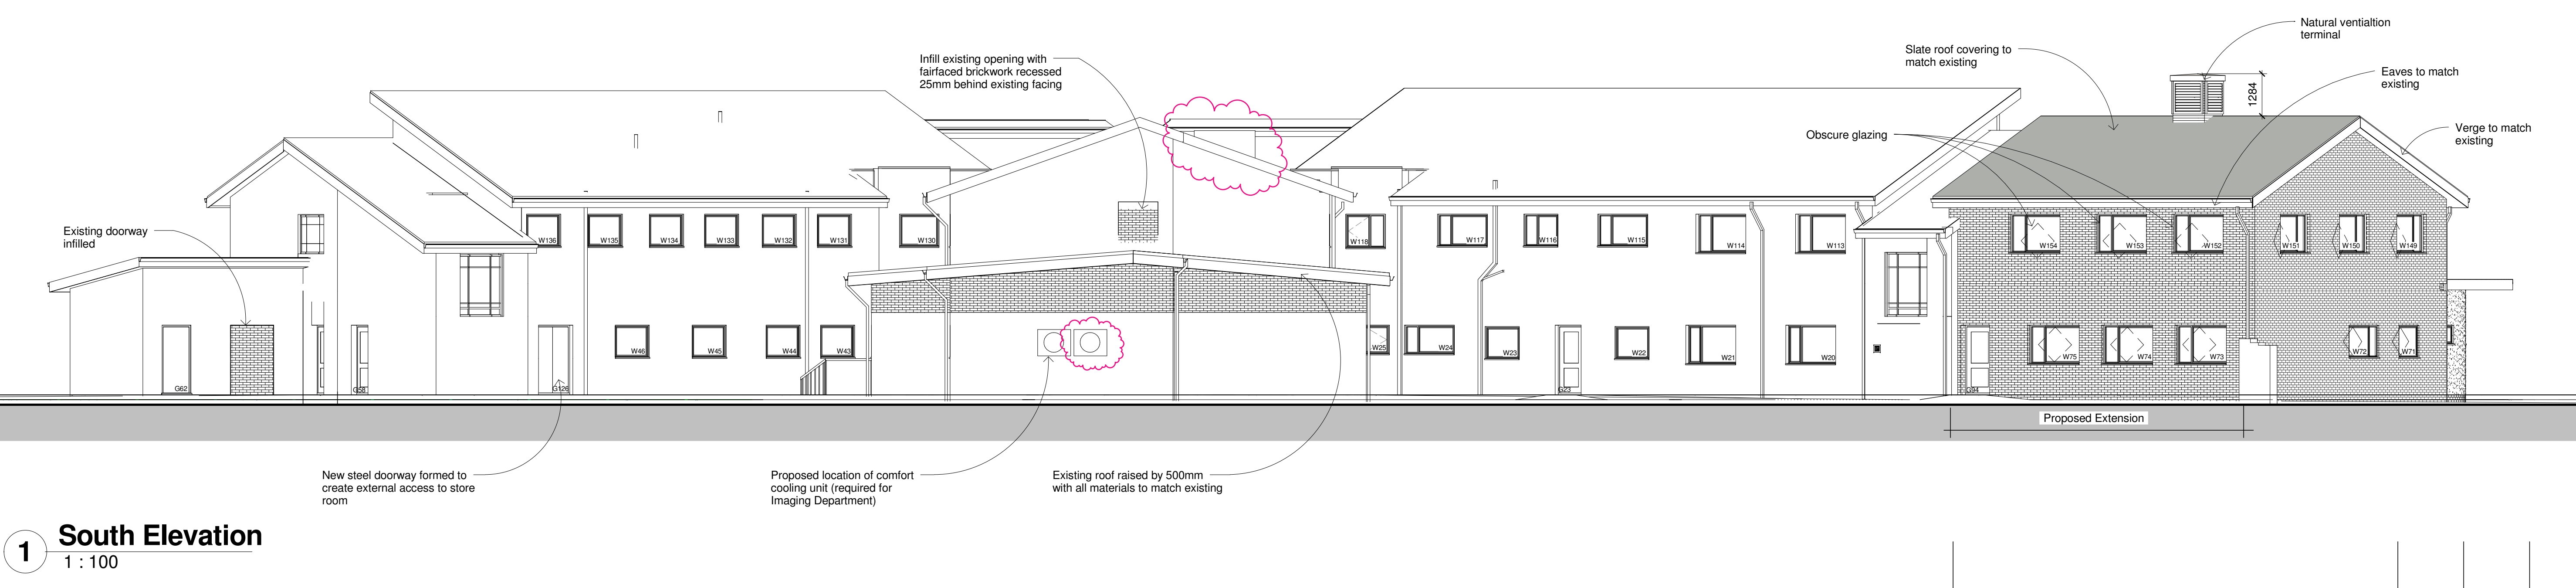

CONSTRUCTION
ISSUE

J	CONSTRUCTION ISSUE - Revised Planning Application	27.03.12	EKL	-
REV.	DETAILS	DATE	REV BY	CHKD BY

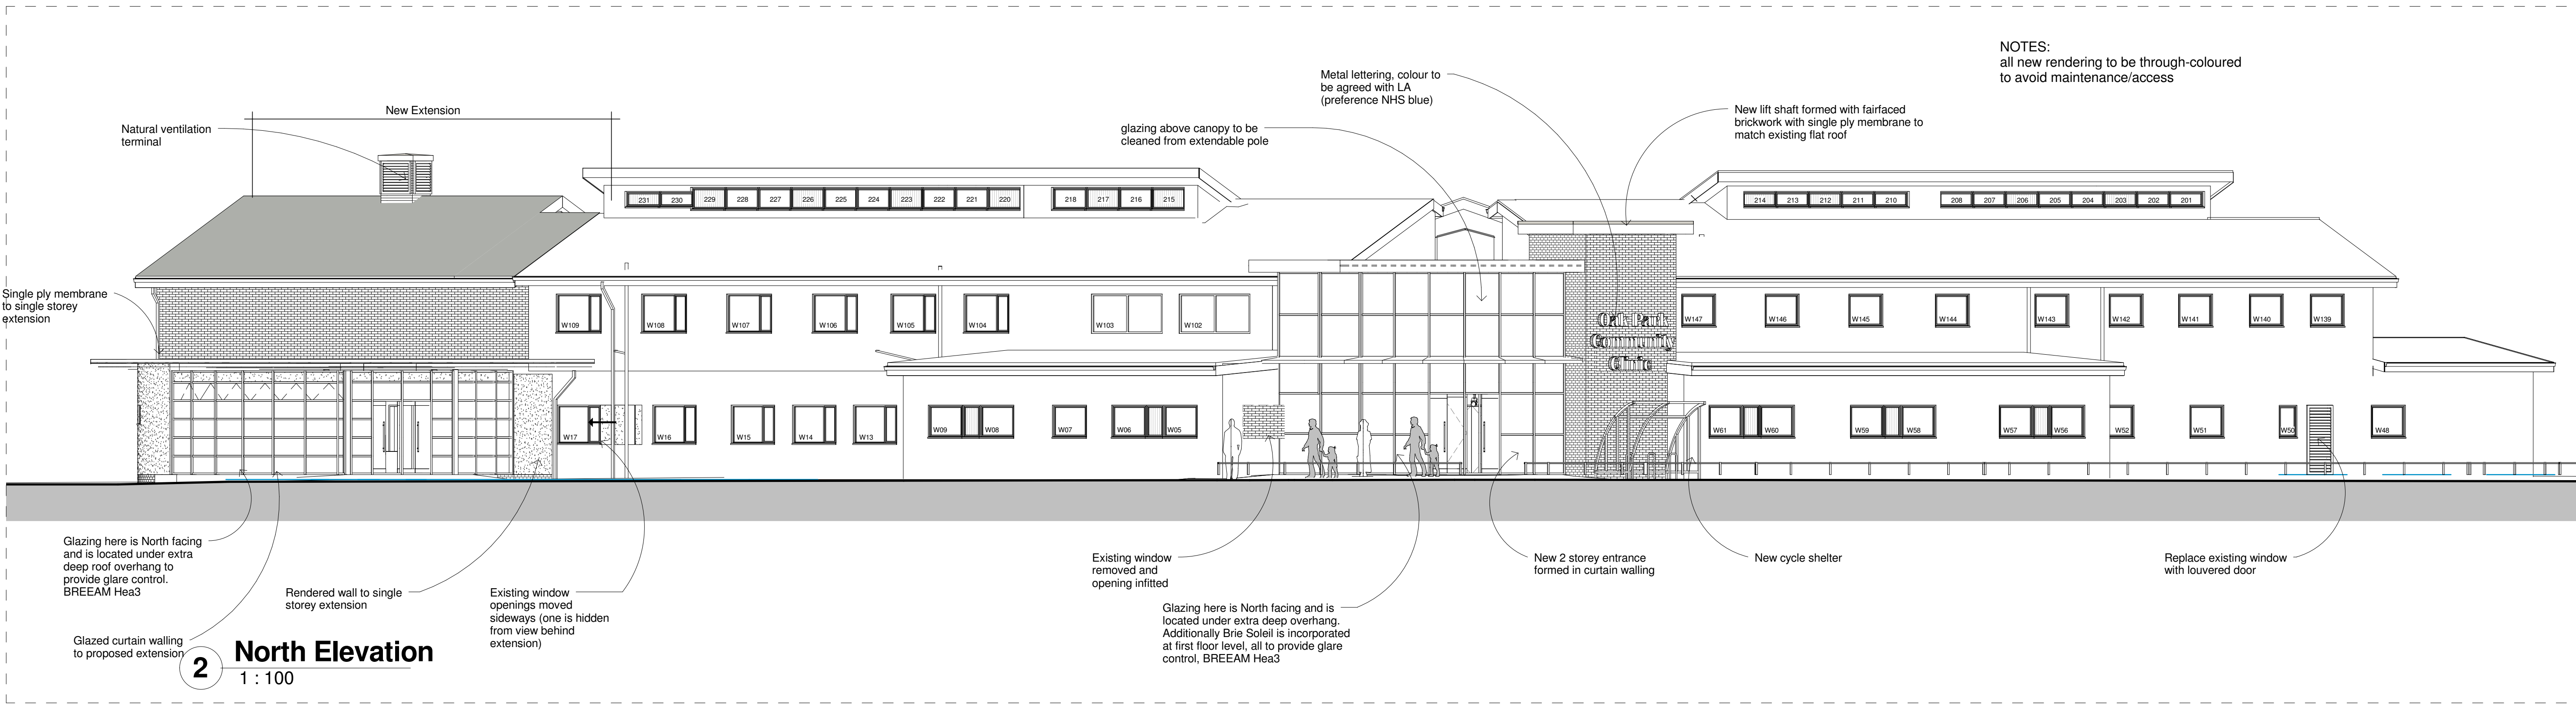

Keel House
244 High Street North
Poole
Dorset
BH15 1EA
Tel: 01202 671555
Fax: 01202 670176
office@ellisbelk.com
www.ellisbelk.com

CLIENT
Morgan Sindall

PROJECT TITLE AND ADDRESS
Oak Park Community Clinic
Lavant Drive
Havant

DRAWING TITLE
North & South Elevation

This drawing and depicted design are the copyright of Ellis Belk Associates Ltd and may not be reproduced without written consent.
ALL dimensions are in millimeters unless otherwise stated.
The contractor is to check drawings and to verify ALL dimensions on site. ANY discrepancies are to be notified to Ellis Belk Associates Ltd immediately.