


NOTES:
All dimensions must be checked on site and not
scaled from this drawing.
EXCEPT FOR PLANNING & BUILDING REGS PURPOSES

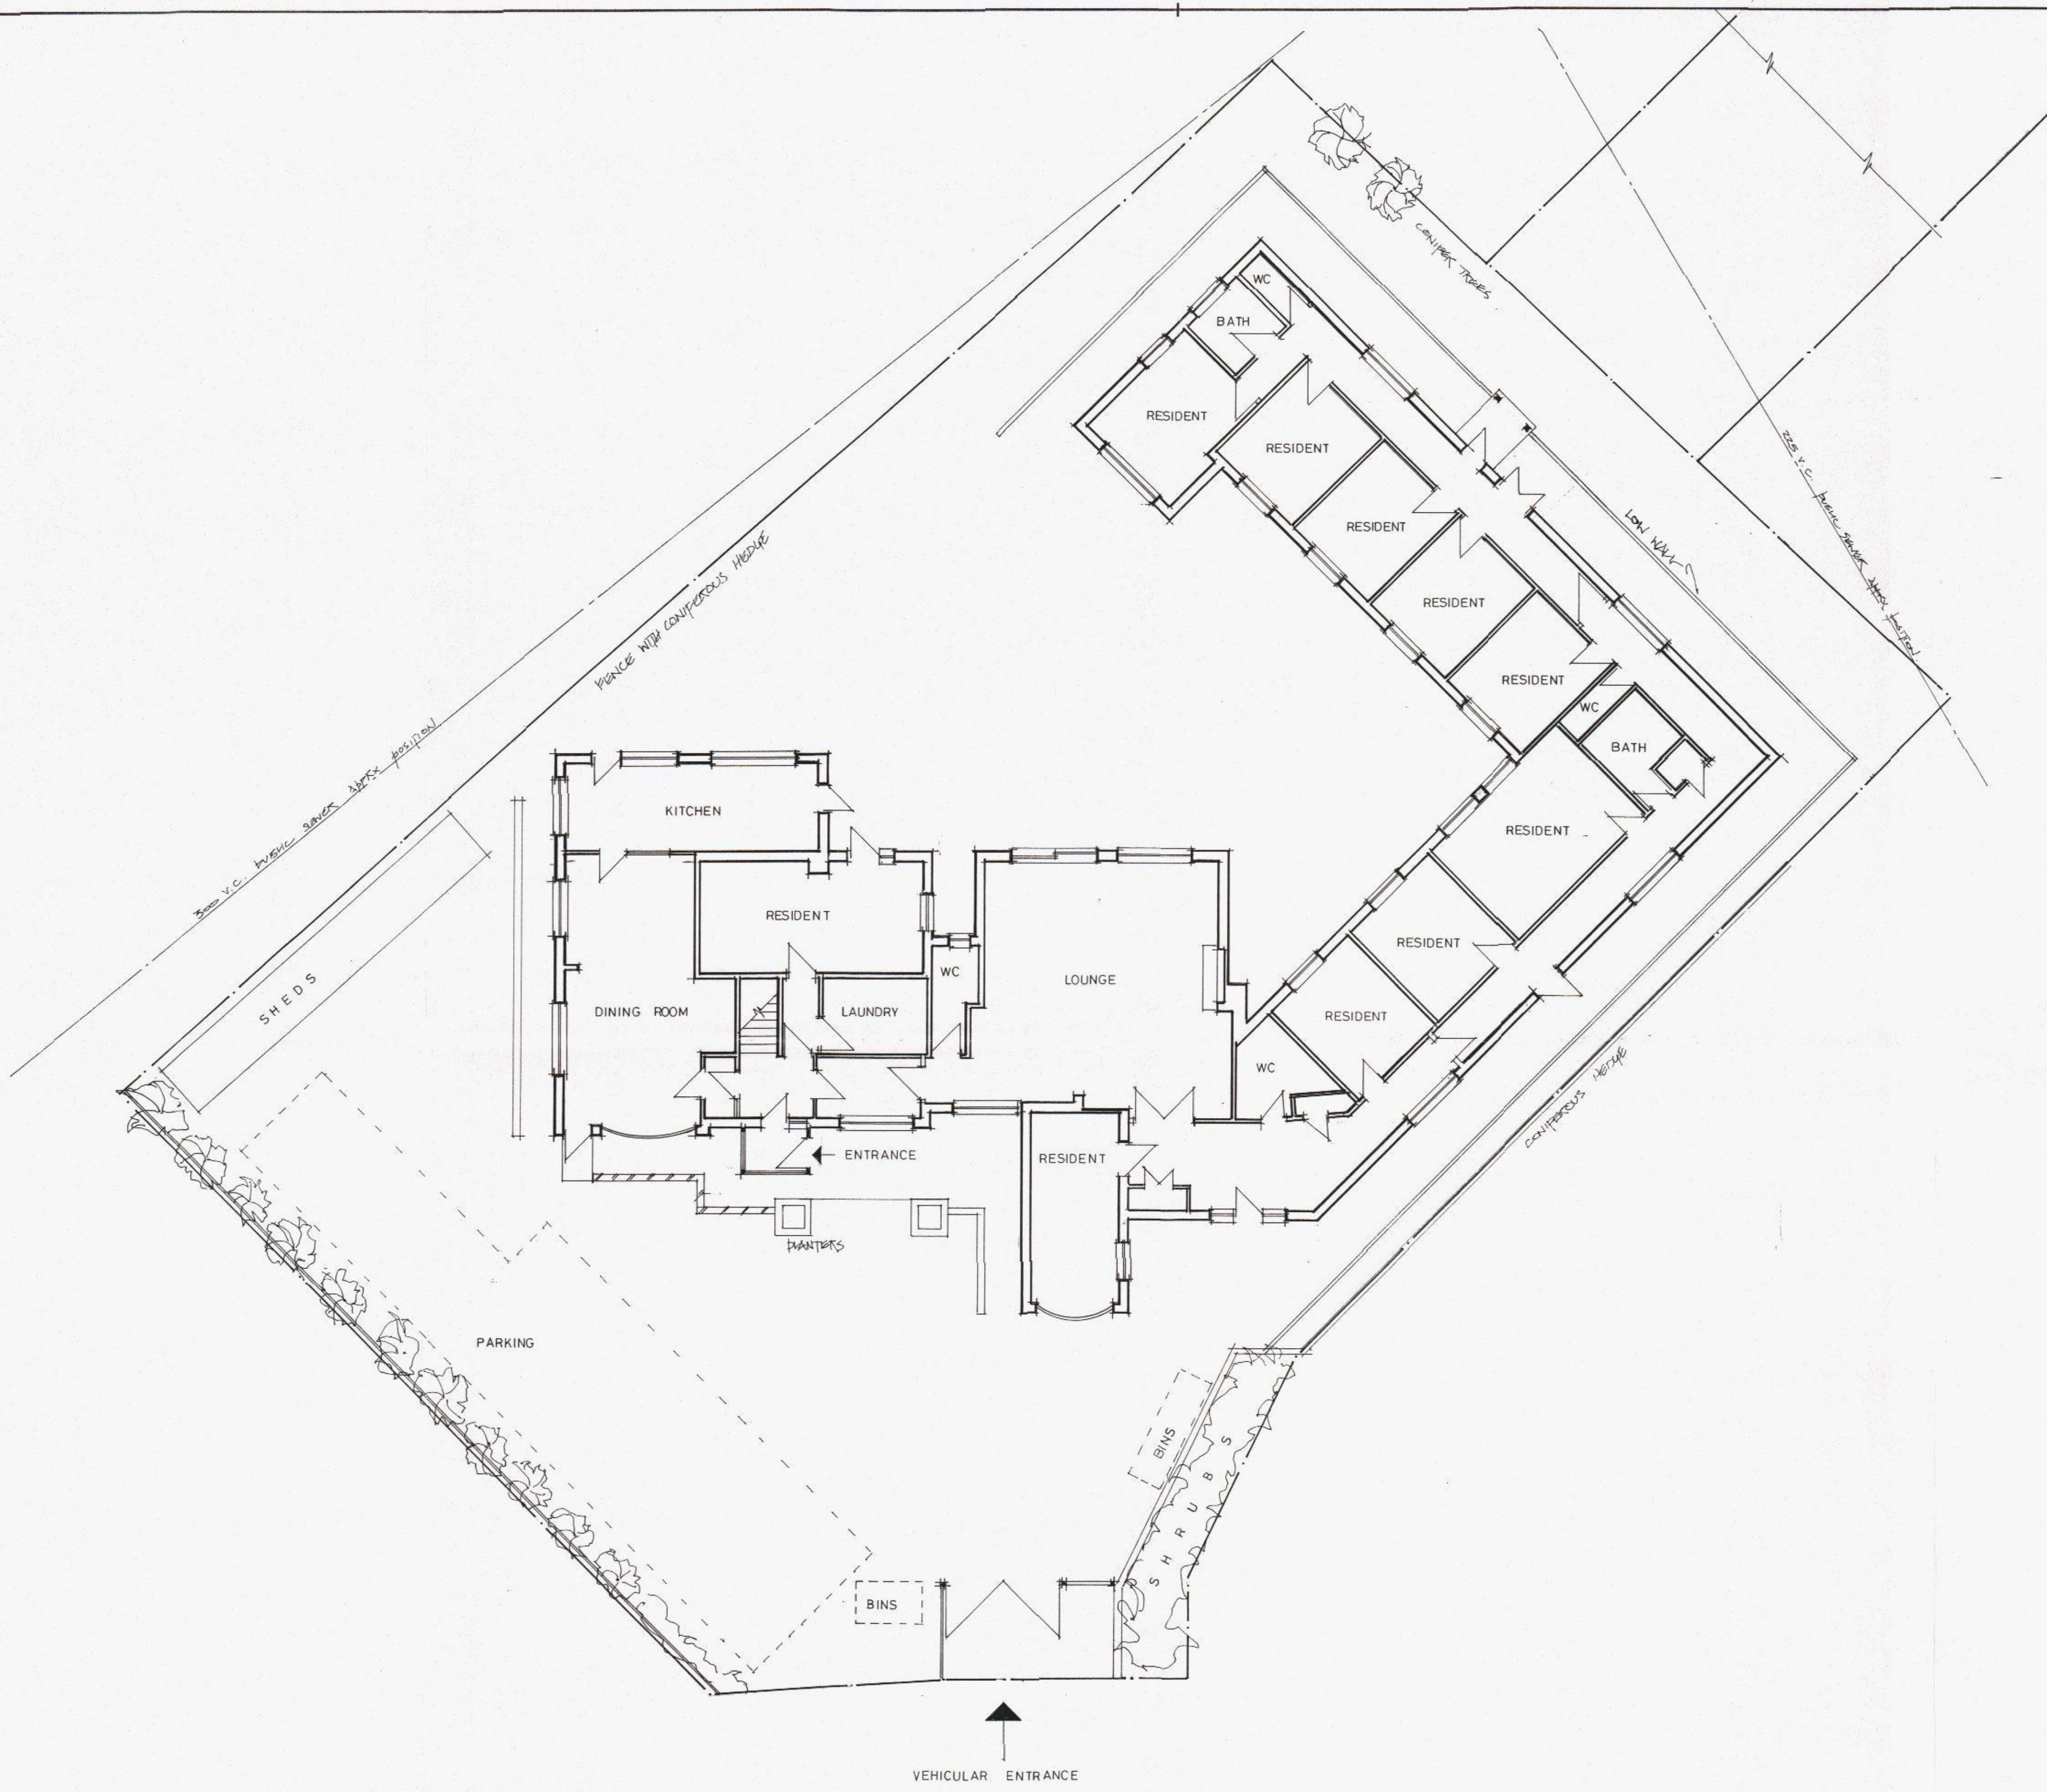

A	Date	Revisions

© copyright
PDC Design & Development
Ltd



Client
Mr S. Sethi

Job Title
Proposed extension to
Fawnhope residential care
home
54 STOCKHEATH ROAD
HAVANT PO9 5HQ

Drawing Title

PLAN AS EXISTING

Scale 1:100

Date 17 03 13 Drawn by PD

Drg No. PDC /01/13 /115 /01 Rev.