


HAVANT BOROUGH
COUNCIL


19 NOV 2012

OPTIONAL
no sub cill

RECEIVED

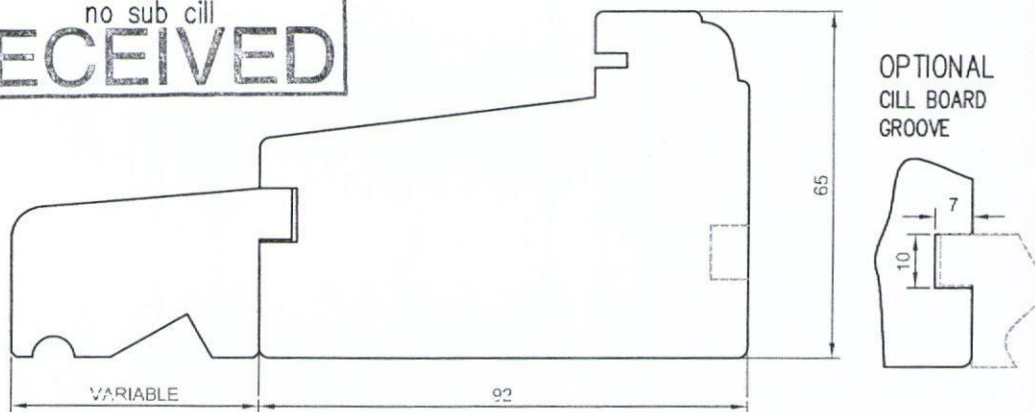


STANDARD
one piece subcill

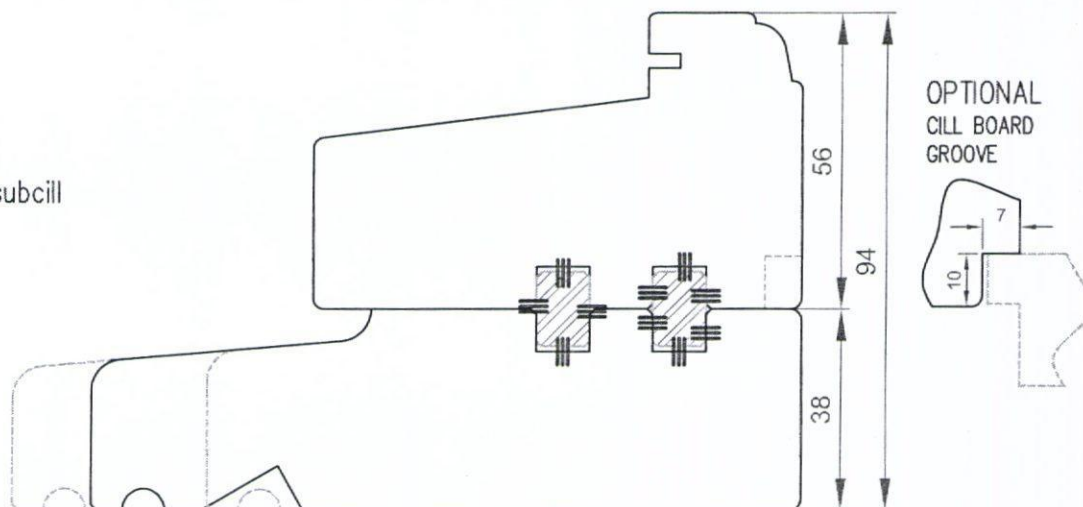


SUBCILL SIZES – 112mm / 134mm / 149mm overall

STANDARD
subcill with cill extension

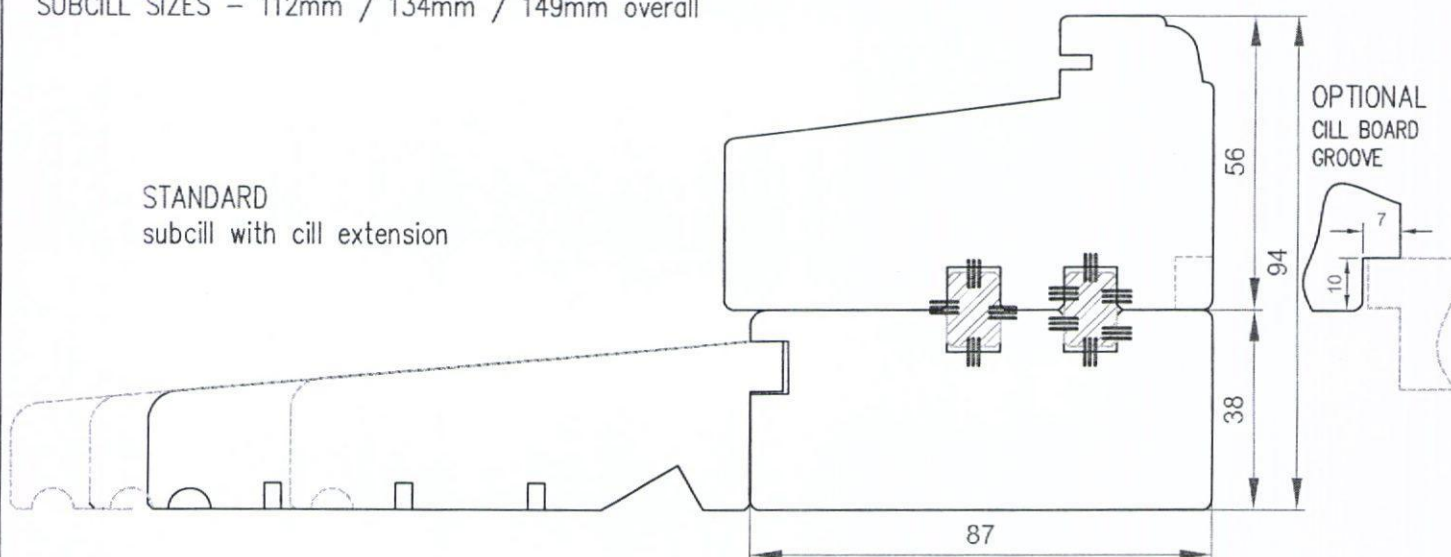








CILL EXTENSION – available options:

- 87mm (174mm overall)
- 114mm (201mm overall)
- 125mm (212mm overall)
- 140mm (227mm overall)

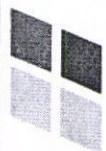


Bereco
DELIVERING THE DIFFERENCE

ALL DIMENSIONS IN mm		ORIGINAL PLOT A3 SIZE (297x420)					
SCALE	GENERAL TOLERANCE	MATERIAL					
1 : 1	+ 2	Timber					
TITLE		HERITAGE		Lee Young	18.04.2012	0	
SINGLE GLAZED FLUSH CASEMENT		CILL DETAILS		DRAWN BY	CHECKED	DATE	ISSUE
				DWG NO.	3201.1	SHT 1	

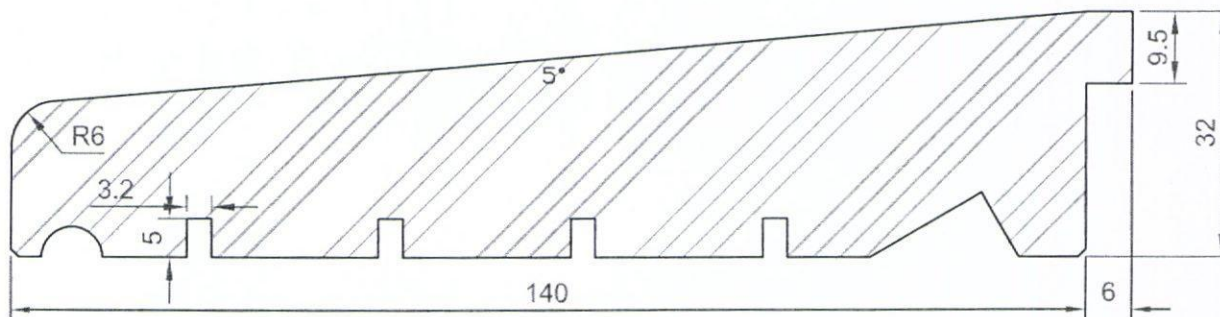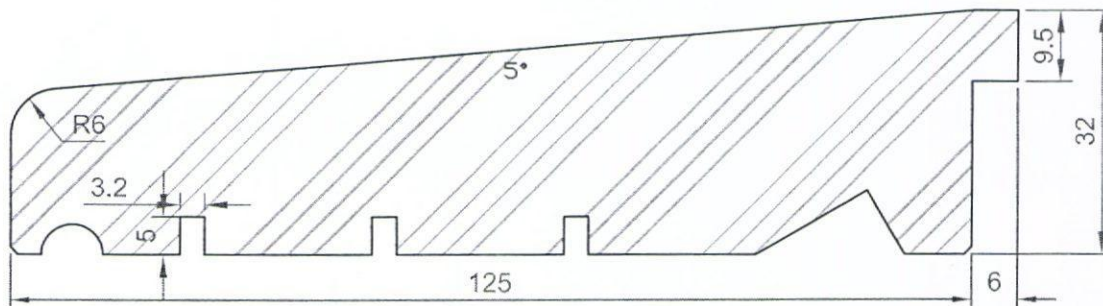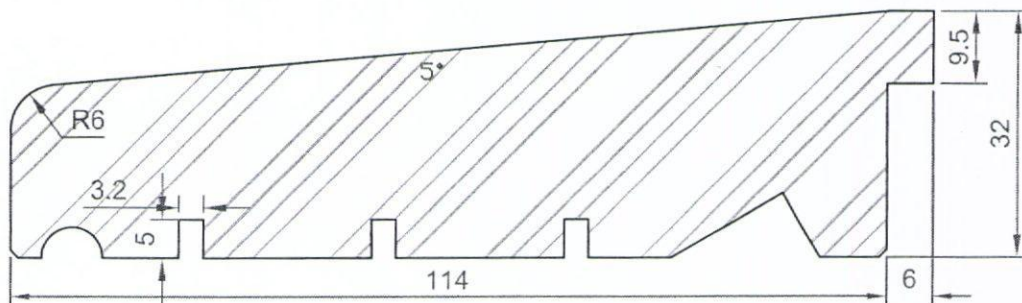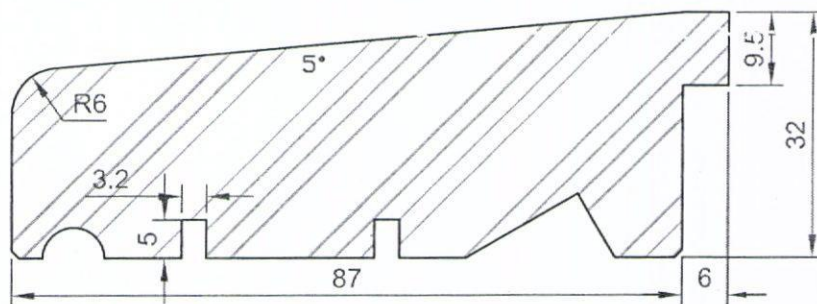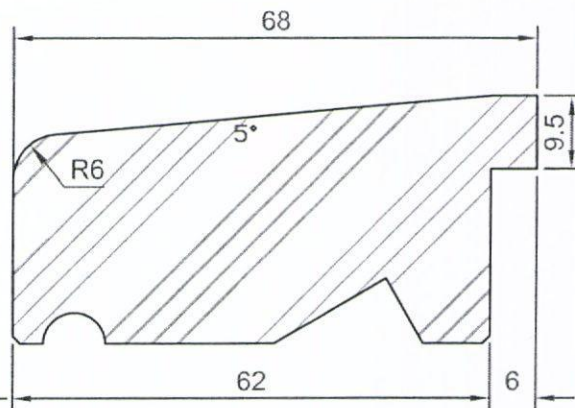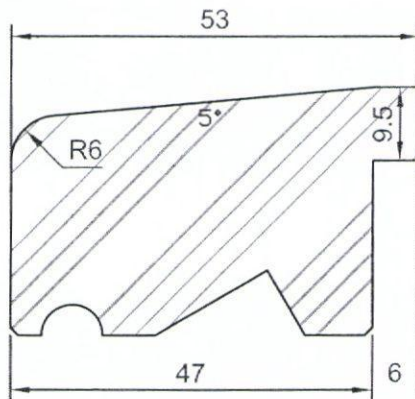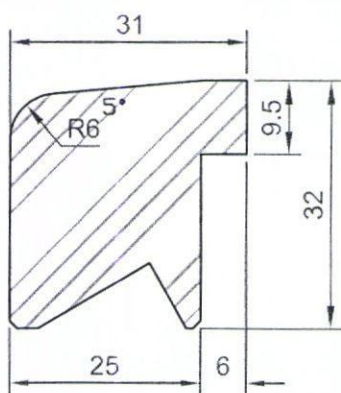

HAVANT BOROUGH
COUNCIL
19 NOV 2012
RECEIVED

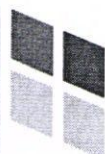

Bereco
DELIVERING THE DIFFERENCE

ALL DIMENSIONS IN mm ORIGINAL PLOT A4 SIZE (210x297)

SCALE

1 : 1

GENERAL
TOLERANCE

+ 2

MATERIAL

TITLE

HERITAGE

SINGLE GLAZED FLUSH CASEMENT

Sections - Cill Extension

Lee Young

18.04.2012

0

DRAWN BY

CHECKED

DATE


ISSUE

DWG NO.


3201.2

SHT


1

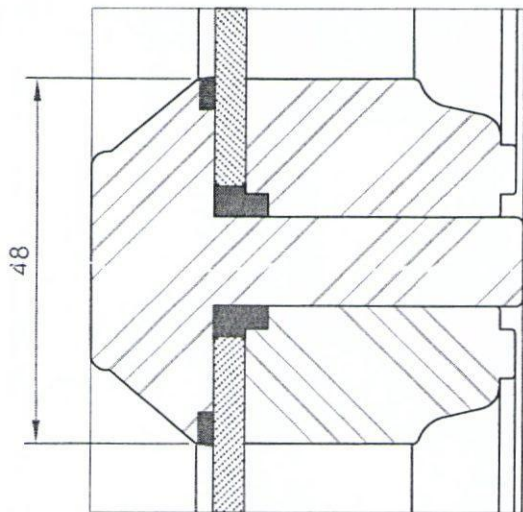


LAMBS TONGUE 48mm

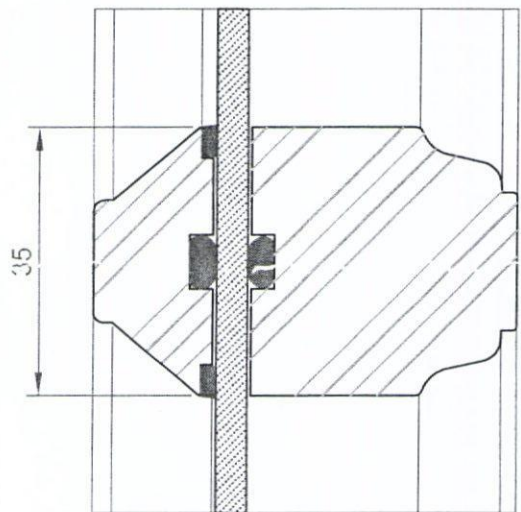

LAMBS TONGUE 35mm

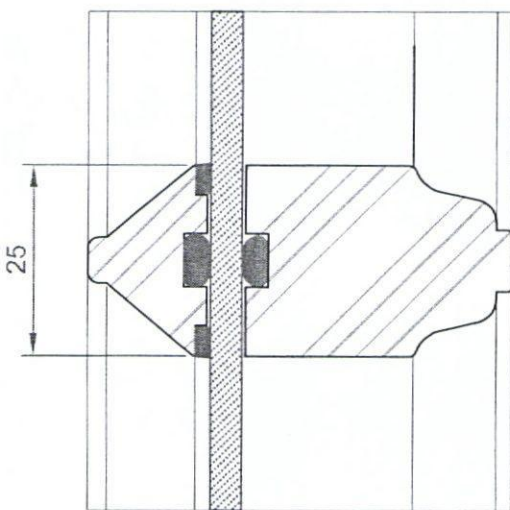

LAMBS TONGUE 25mm

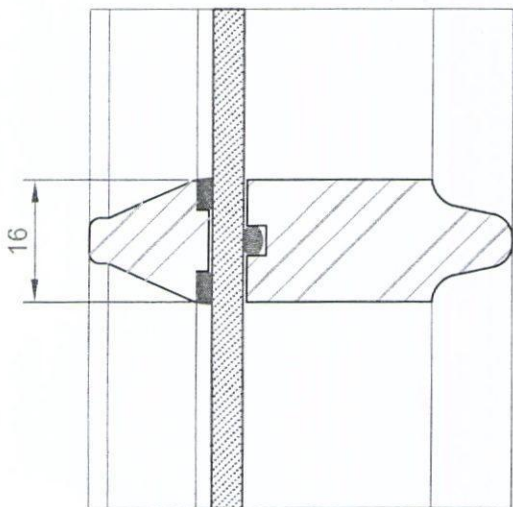



LAMBS TONGUE 16mm



Bereco
DELIVERING THE DIFFERENCE

ALL DIMENSIONS IN mm		ORIGINAL PLOT A4 SIZE (210x297)					
SCALE	GENERAL TOLERANCE	MATERIAL					
1 : 1	+ 2	Timber		T.Tomicki	E.Krupa	01.06.2012	
TITLE		HERITAGE		Lee Young		18.04.2012	0
SINGLE GLAZED FLUSH CASEMENT		Section Solid Bar / Stick-on-Bar		DRAWN BY	CHECKED	DATE	ISSUE
				DWG NO.	3202		SHT 1

HEAD DRIP - Included only if vents are required

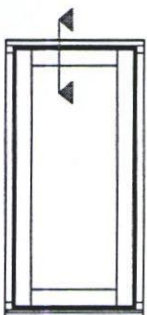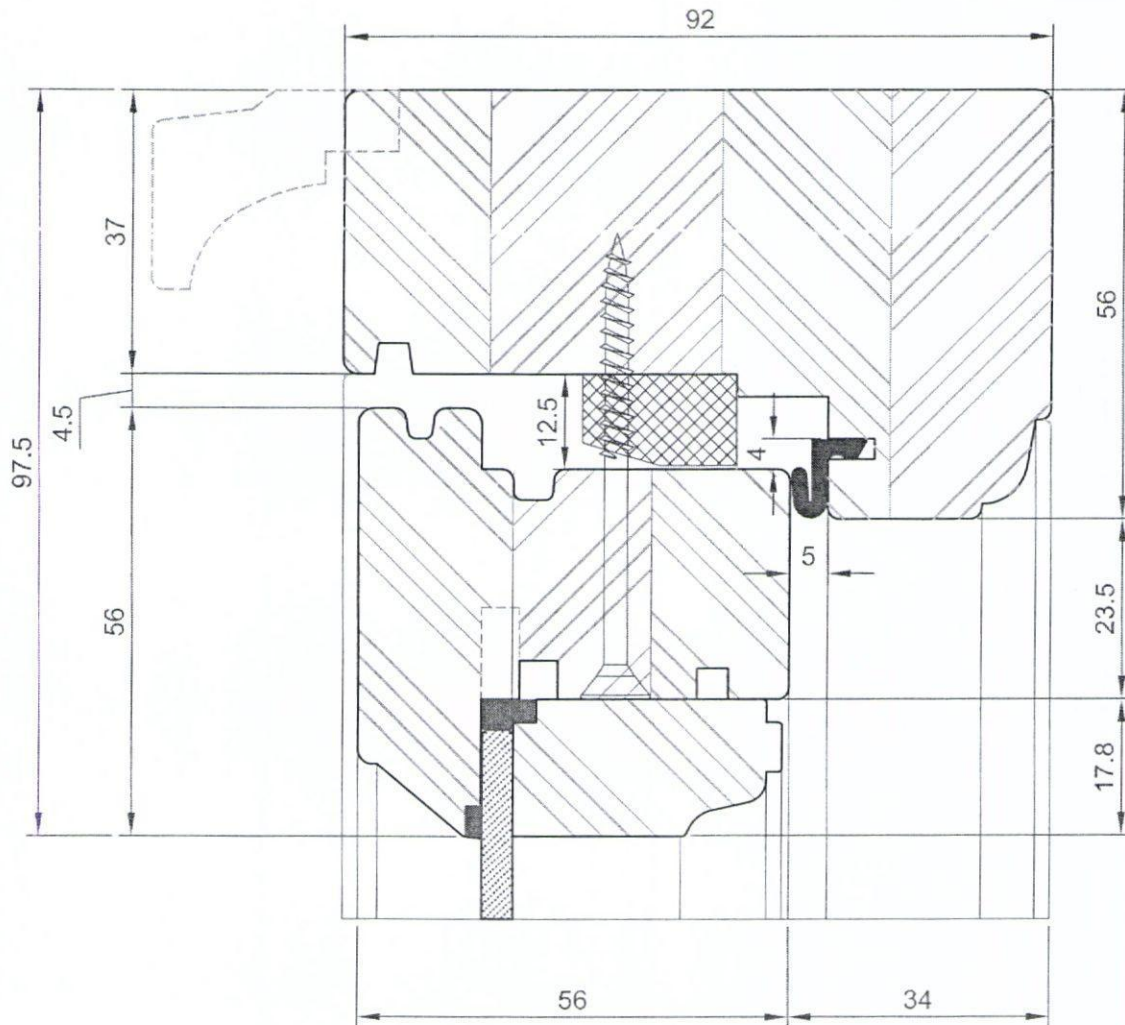


HAVANT BOROUGH
COUNCIL
19 NOV 2012
RECEIVED



Bereco
DELIVERING THE DIFFERENCE


ALL DIMENSIONS IN mm		ORIGINAL PLOT A4 SIZE (210x297)					
SCALE	GENERAL TOLERANCE	MATERIAL					
1 : 1	+ 2	Timber					
TITLE			T.Tornicki	E.Krupa	01.06.2012		
HERITAGE			Lee Young		18.04.2012	0	
SINGLE GLAZED FLUSH CASEMENT			DRAWN BY	CHECKED	DATE	ISSUE	
Head Section Fixed Sash (Frame & Sash)			DWG NO.	3203		SHT	
						1	

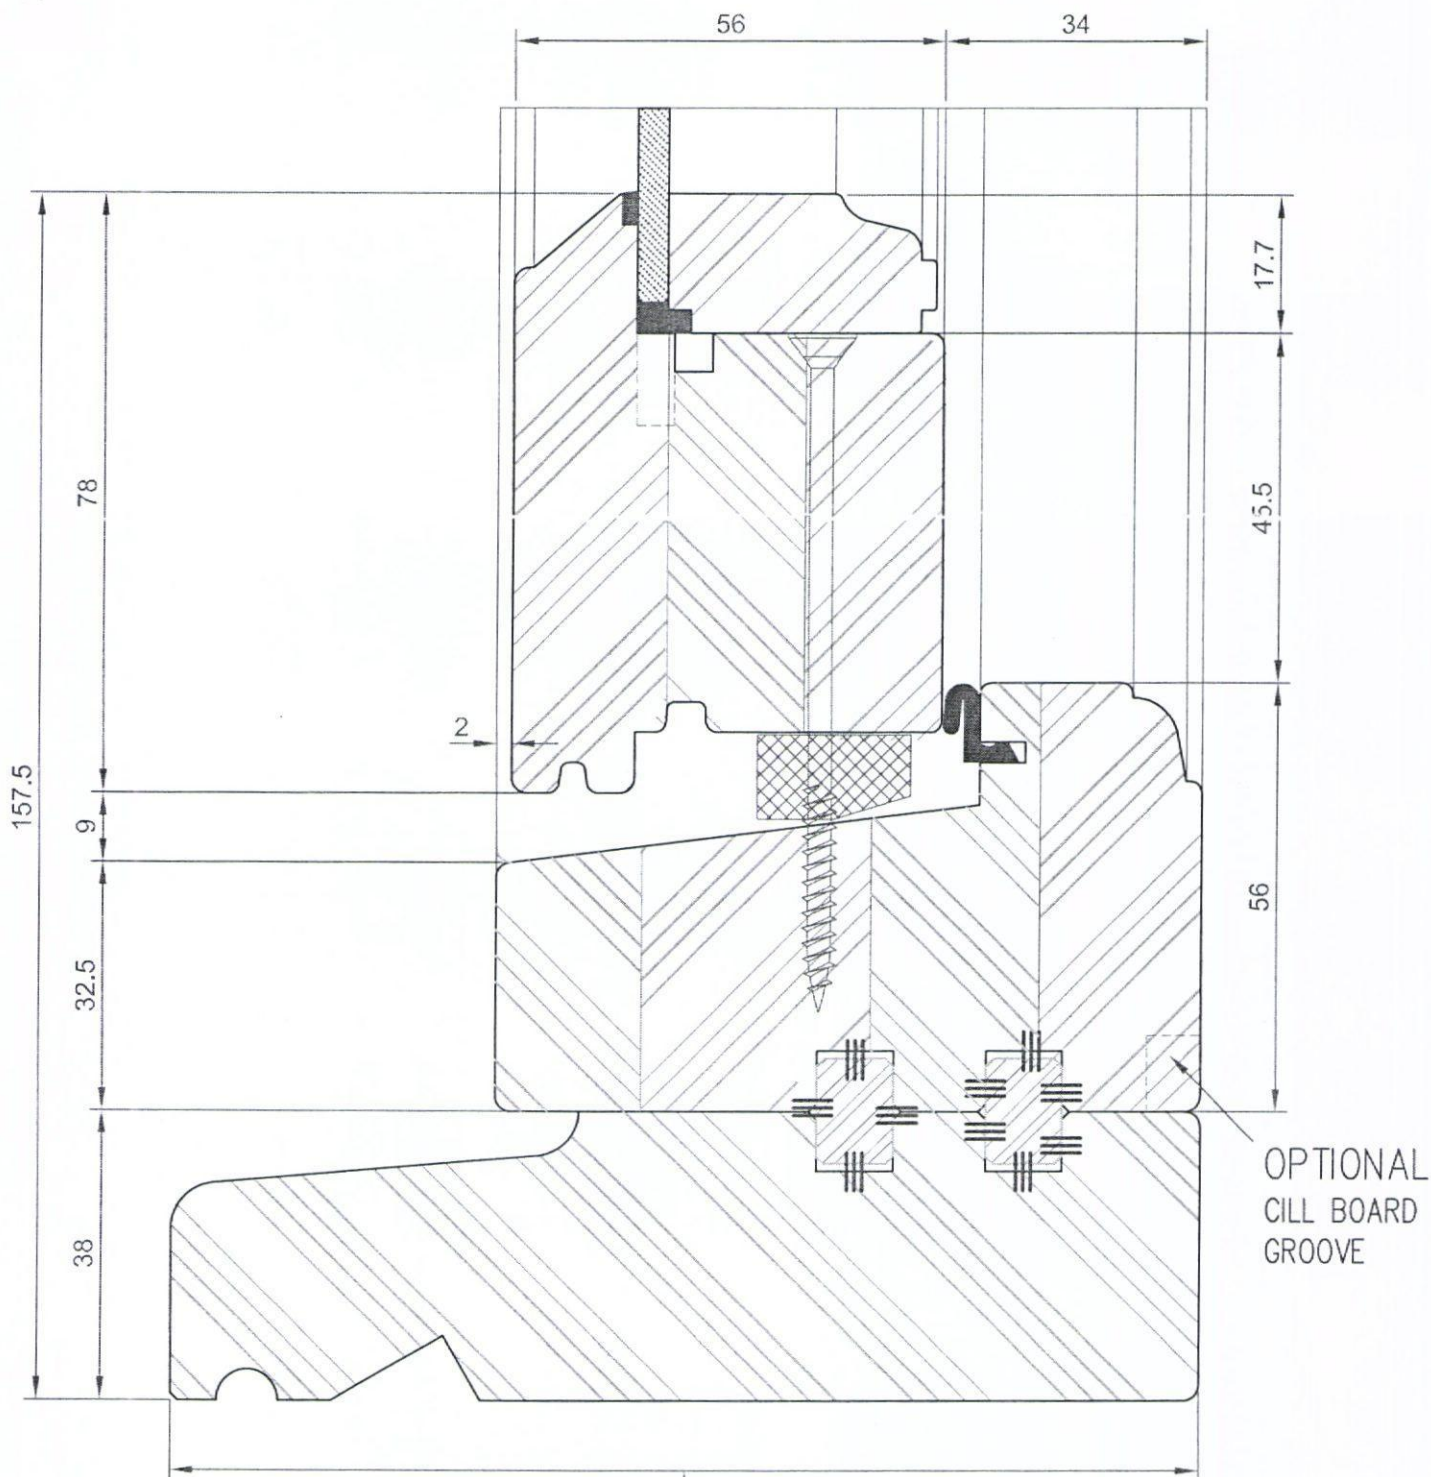

HAVANT BOF
COUNCIL


19 NOV 2012

RECEIVED

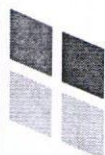

Bereco
DELIVERING THE DIFFERENCE

ALL DIMENSIONS IN mm		ORIGINAL PLOT A4 SIZE (210x297)					
SCALE	GENERAL TOLERANCE	MATERIAL					
1 : 1	+ 2	Timber		T.Tomici	E.Krupa	01.06.2012	
TITLE		HERITAGE		Lee Young		18.04.2012	0
SINGLE GLAZED FLUSH CASEMENT		Cill Section Fixed Sash (Frame & Sash)		DRAWN BY	CHECKED	DATE	ISSUE
				DWG NO.	3204		SHT
							1

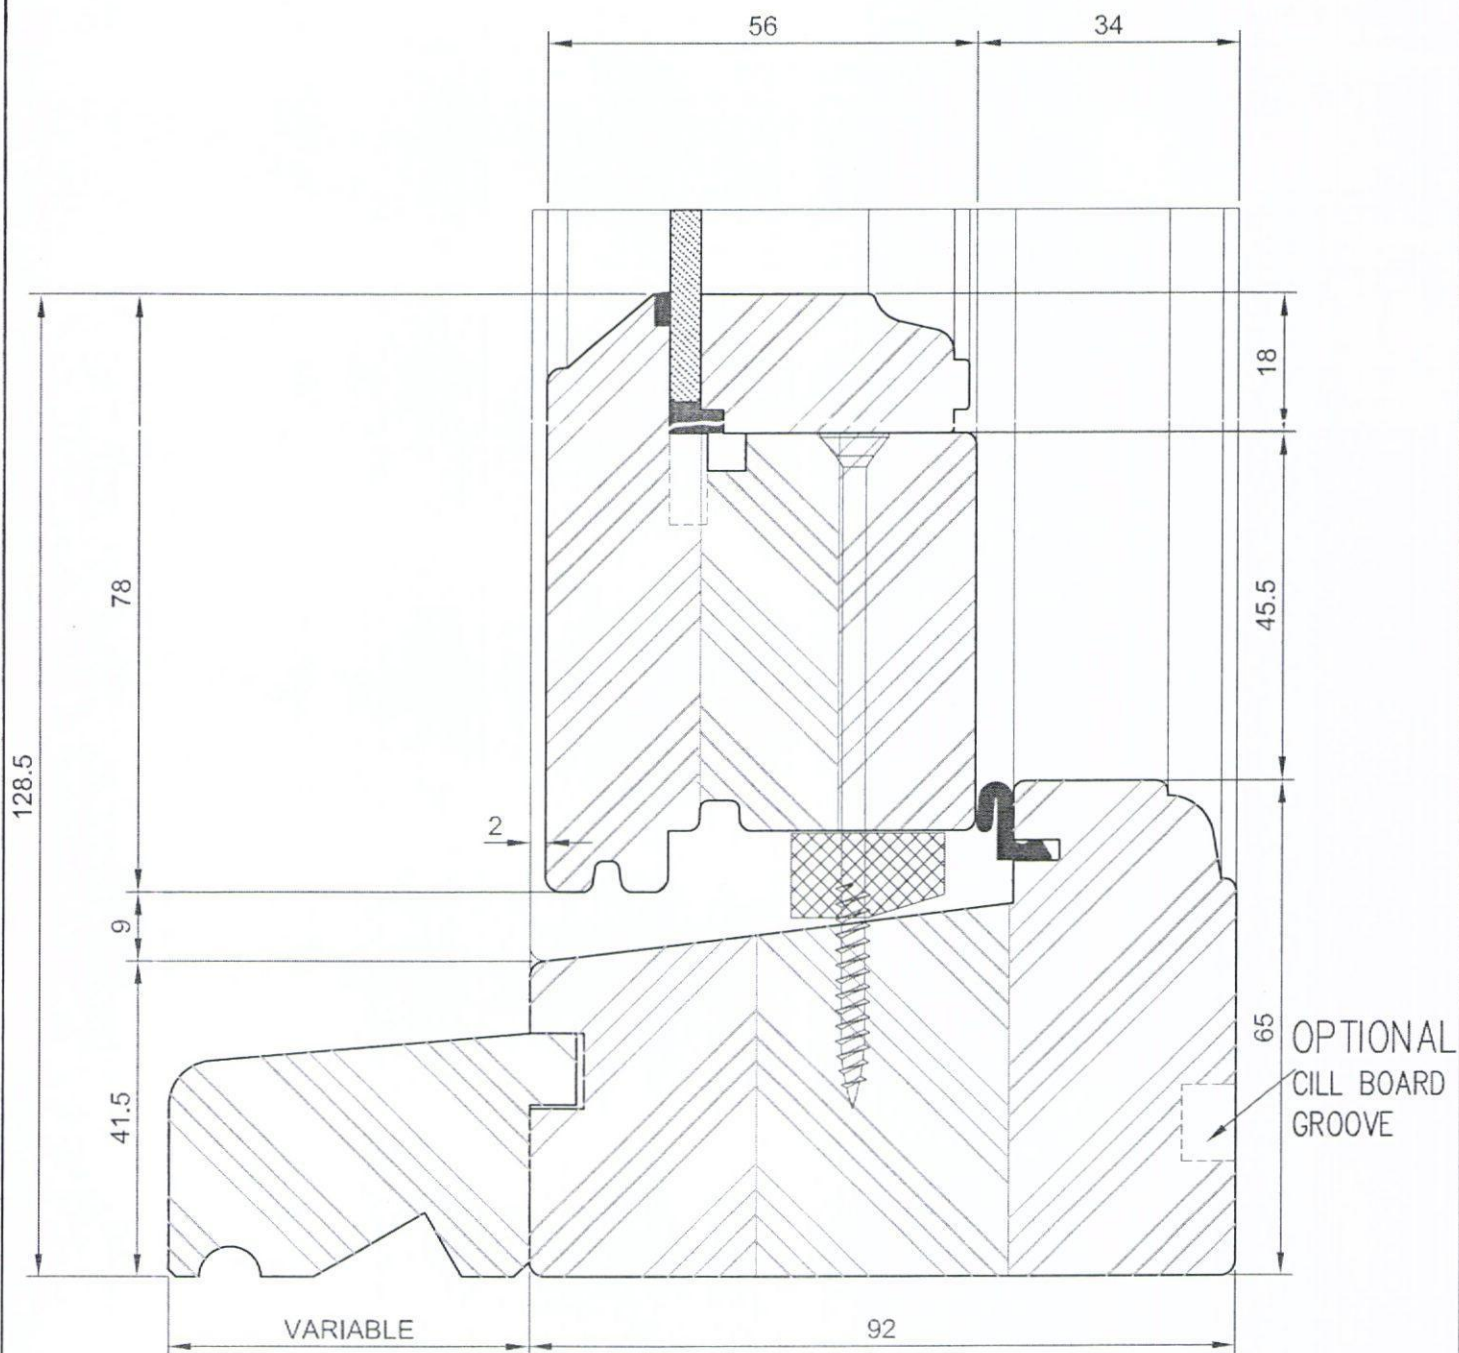

HAVANT BOROUGH
COUNCIL

19 NOV 2012

RECEIVED



Bereco
DELIVERING THE DIFFERENCE

ALL DIMENSIONS IN mm

SCALE

1 : 1

GENERAL
TOLERANCE

+ 2

ORIGINAL PLOT A4 SIZE (210x297)

MATERIAL

Timber

TITLE

HERITAGE

SINGLE GLAZED FLUSH CASEMENT

OPTIONAL - Cill Section Fixed Sash (Frame & Sash)

T.Tomicl

Lee Young

E.Krupa

01.06.2012

18.04.2012

0

DRAWN BY

CHECKED

DATE



ISSUE

DWG NO.


3204.1

SHT

1

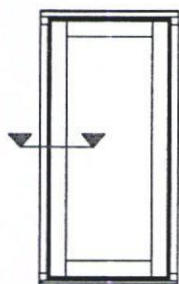
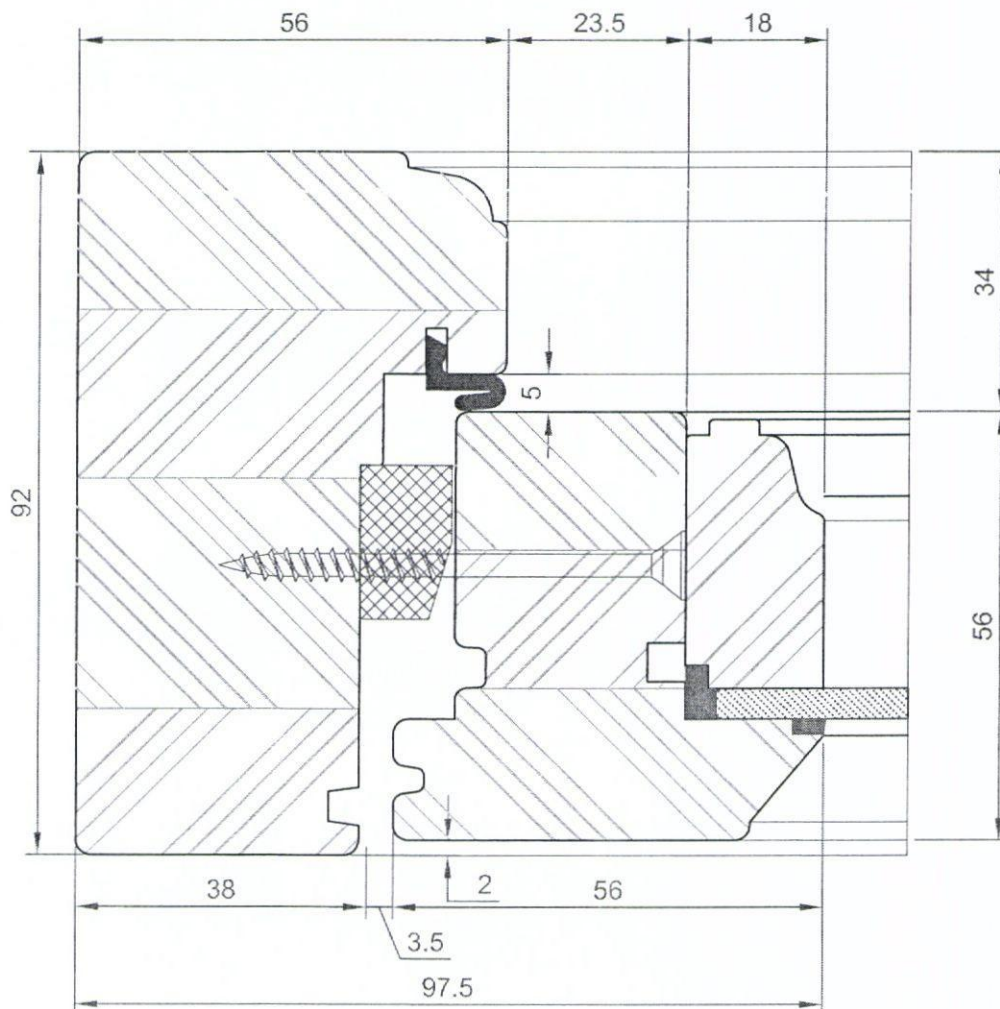


HAVANT BOROUGH
COUNCIL
19 NOV 2012
RECEIVED

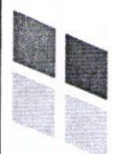



Bereco
DELIVERING THE DIFFERENCE

ALL DIMENSIONS IN mm		ORIGINAL PLOT A4 SIZE (210x297)					
SCALE	GENERAL TOLERANCE	MATERIAL					
1 : 1	+ 2	Timber					
TITLE			T.Tomicki	E.Krupa	01.06.2012		
HERITAGE			Lee Young		18.04.2012	0	
SINGLE GLAZED FLUSH CASEMENT			DRAWN BY	CHECKED	DATE	ISSUE	
Jamb Section Fixed Sash (Frame & Sash)			DWG NO.	3205		SHT	

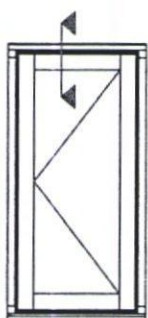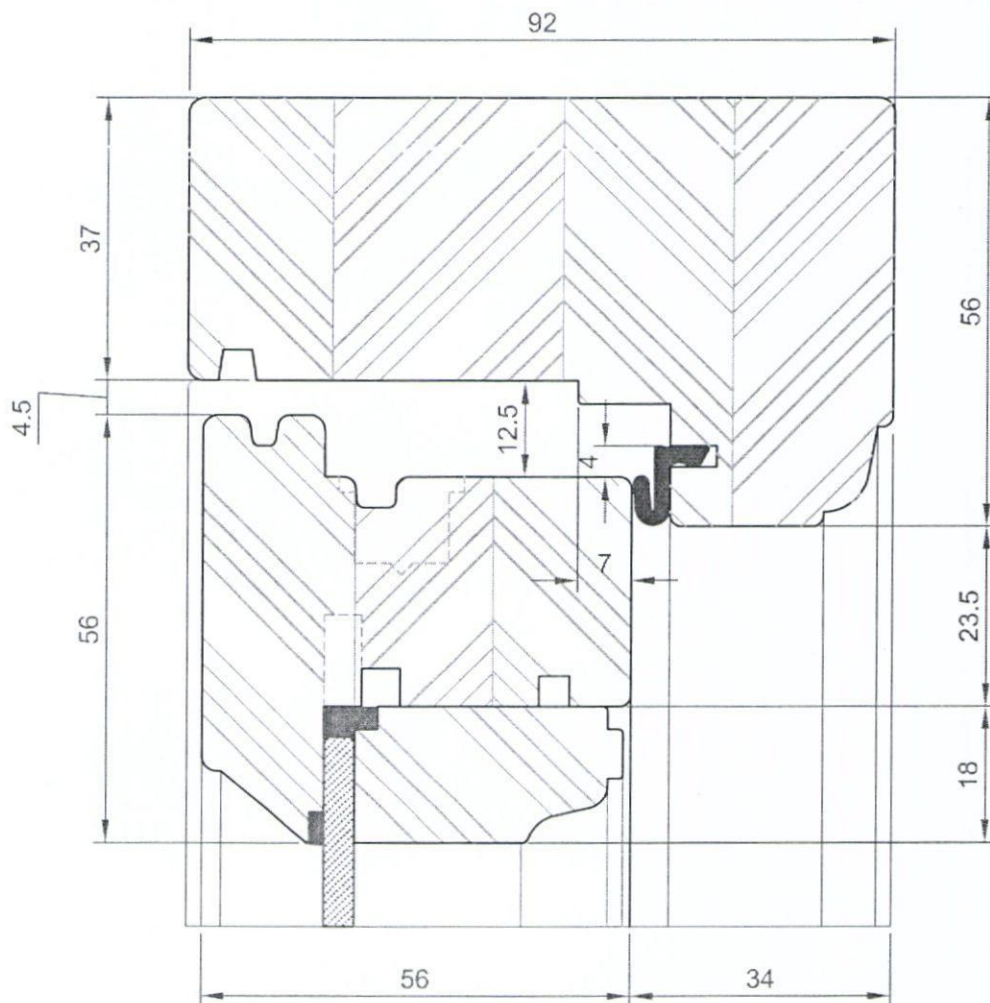


Bereco
DELIVERING THE DIFFERENCE

ALL DIMENSIONS IN mm		ORIGINAL PLOT A4 SIZE (210x297)			
SCALE	GENERAL TOLERANCE	MATERIAL			
1 : 1	+ 2	Timber		T.Tomicki	E.Krupa
TITLE		HERITAGE		Lee Young	01.06.2012
SINGLE GLAZED FLUSH CASEMENT		Head Section Frame & Sash (Without Vent)		DRAWN BY	CHECKED
				DWG NO.	DATE
				3206	ISSUE
					SHT
					1

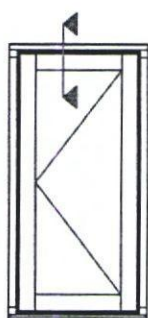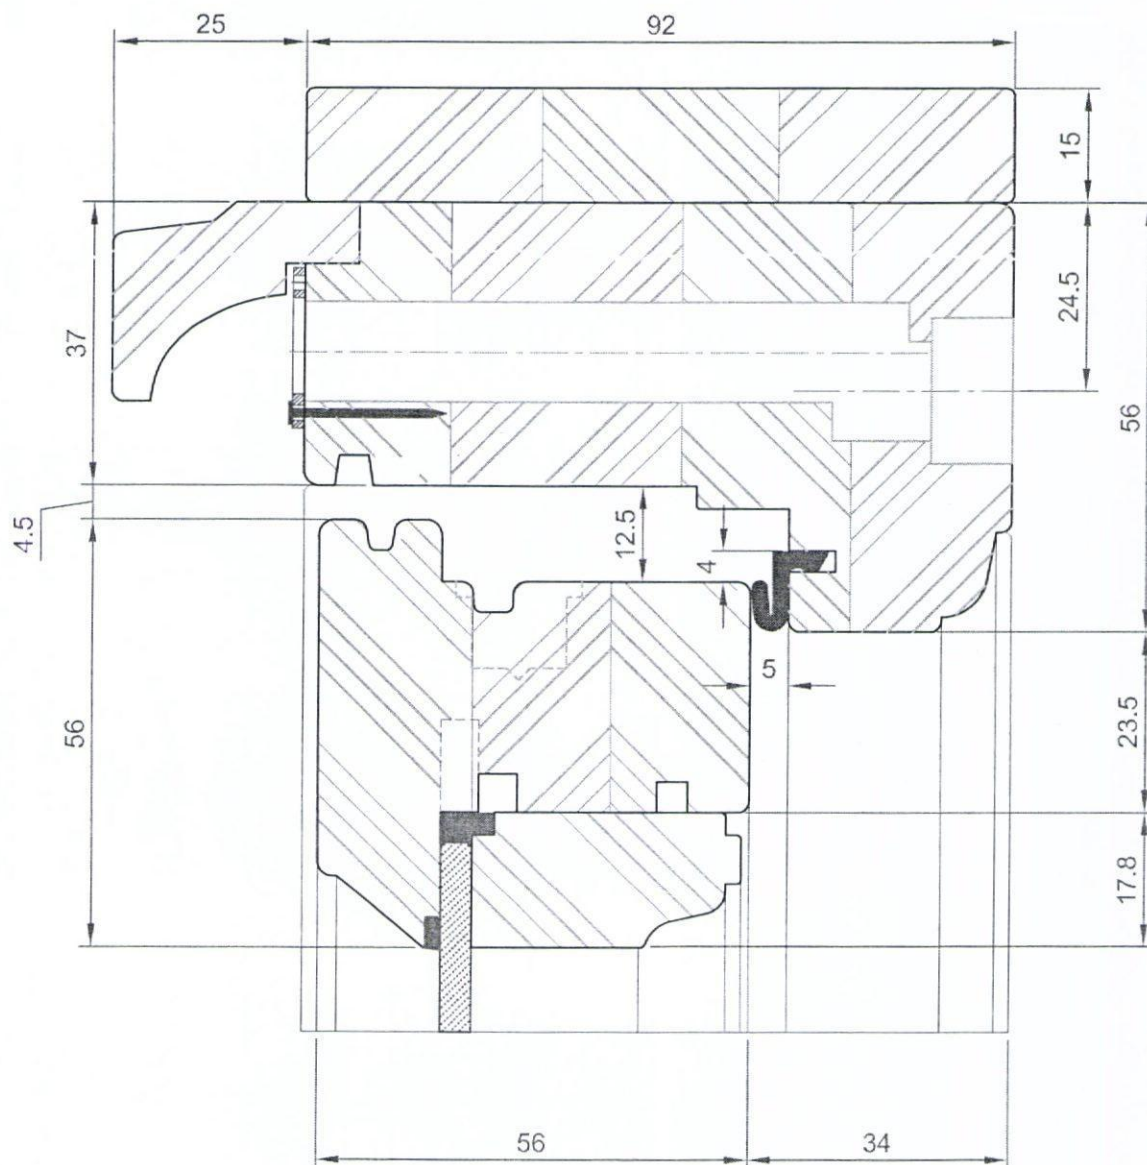


HAVANT BOROUGH
COUNCIL
19 NOV 2012
RECEIVED

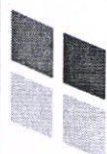

Bereco
DELIVERING THE DIFFERENCE

ALL DIMENSIONS IN mm		ORIGINAL PLOT A4 SIZE (210x297)					
SCALE	GENERAL TOLERANCE	MATERIAL					
1 : 1	+ 2	Timber					
TITLE			T.Tomicl	E.Krupa	01.06.2012		
			Lee Young		18.04.2012	0	
			DRAWN BY	CHECKED	DATE	ISSUE	
			DWG NO.				
				3206.1		SHT	
						1	

HERITAGE
SINGLE GLAZED FLUSH CASEMENT
Head Section Frame & Sash With 15mm Timber Packer

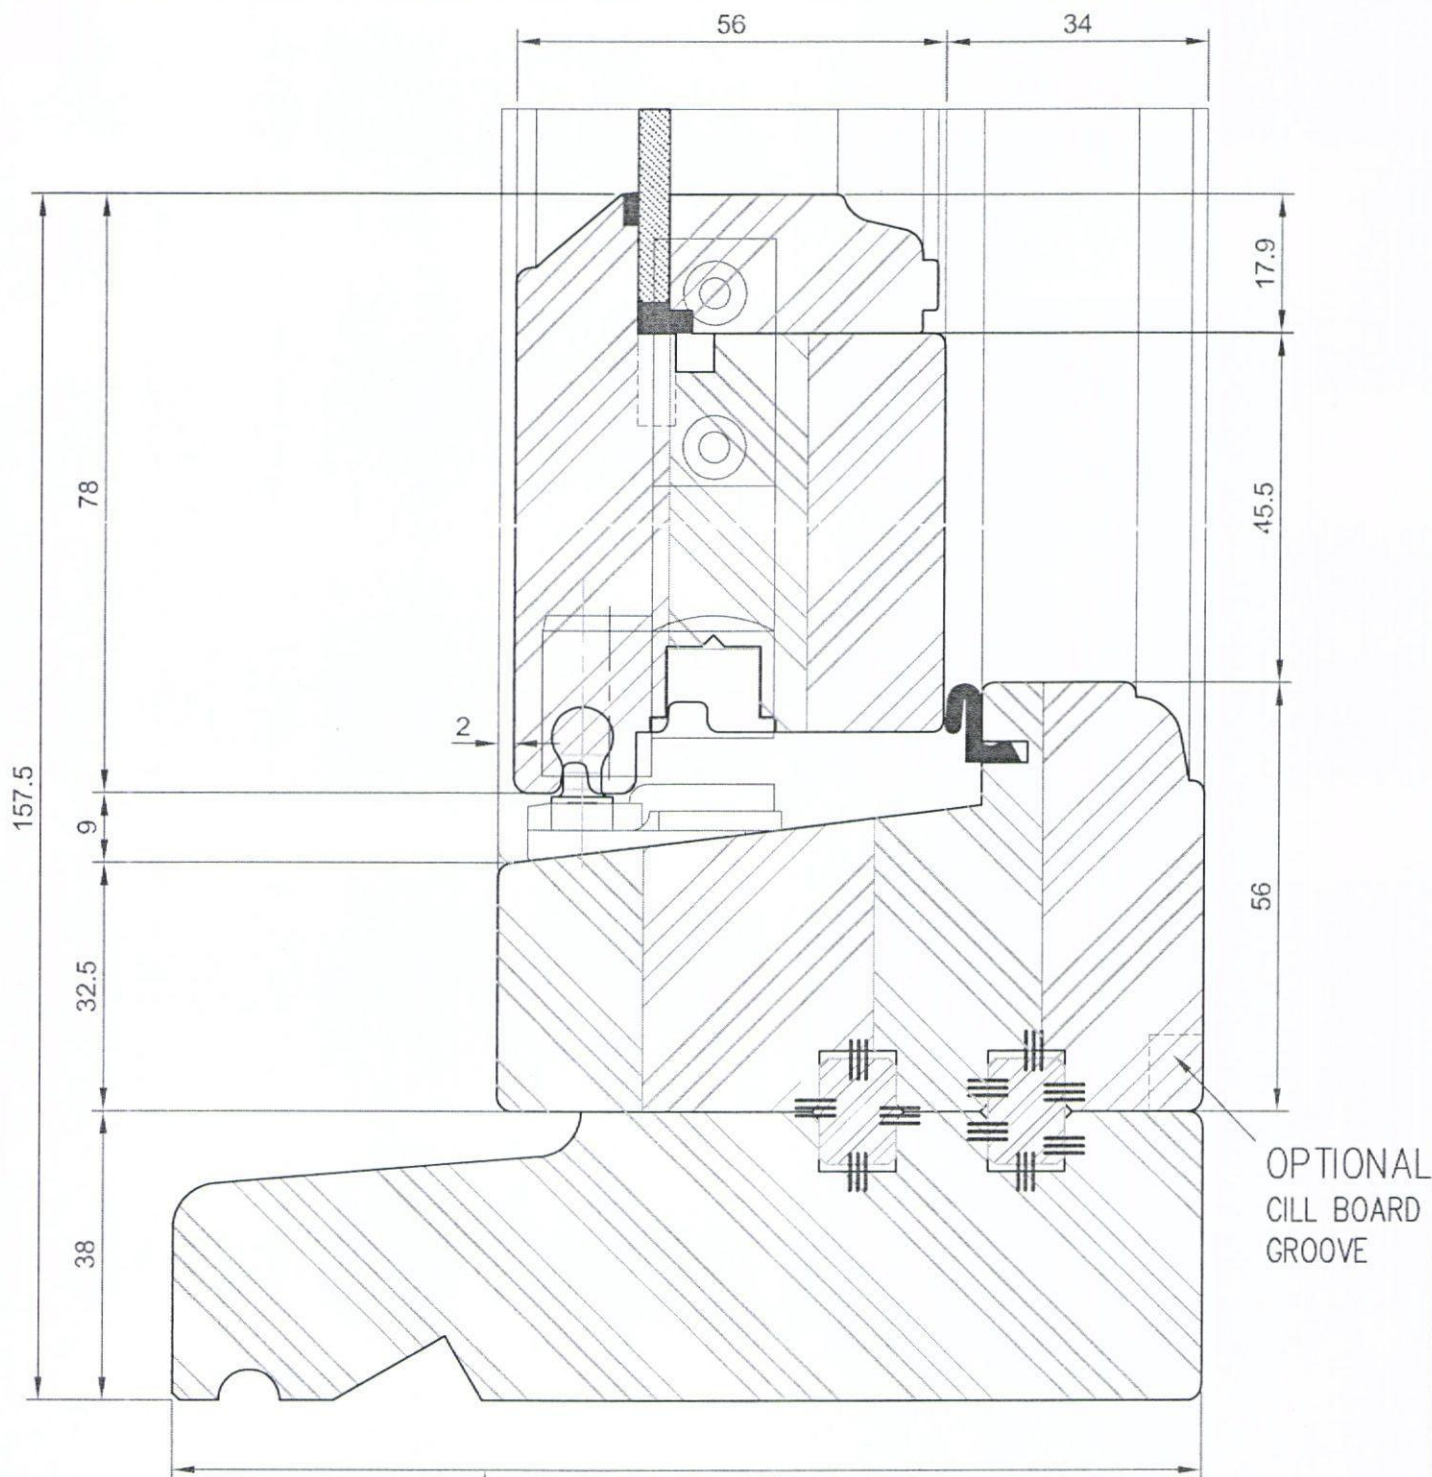

Refer to drawing numbers 1801.1 & 3101.2 for cill options

HAVANT BOROUGH COUNCIL

19 NOV 2012

CILL EXTENSION - available options:



25mm (112mm o/a) / 47mm (134mm o/a) / 62mm (149mm o/a) /
87mm (174mm o/a) / 114mm (201mm o/a) / 125mm (212mm o/a) /
140mm (227mm o/a)

RECEIVED





Bereco
DELIVERING THE DIFFERENCE

ALL DIMENSIONS IN mm		ORIGINAL PLOT A4 SIZE (210x297)			
SCALE	GENERAL TOLERANCE	MATERIAL	T.Tomicki	E.Krupa	01.06.2012
1 : 1	+ 2	Timber	Lee Young		18.04.2012
TITLE		DRAWN BY		CHECKED	DATE
HERITAGE		DWG NO.			ISSUE
SINGLE GLAZED FLUSH CASEMENT		3207			0
Cill Section Frame & Sash (side hung)					SHT
					1

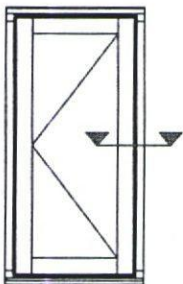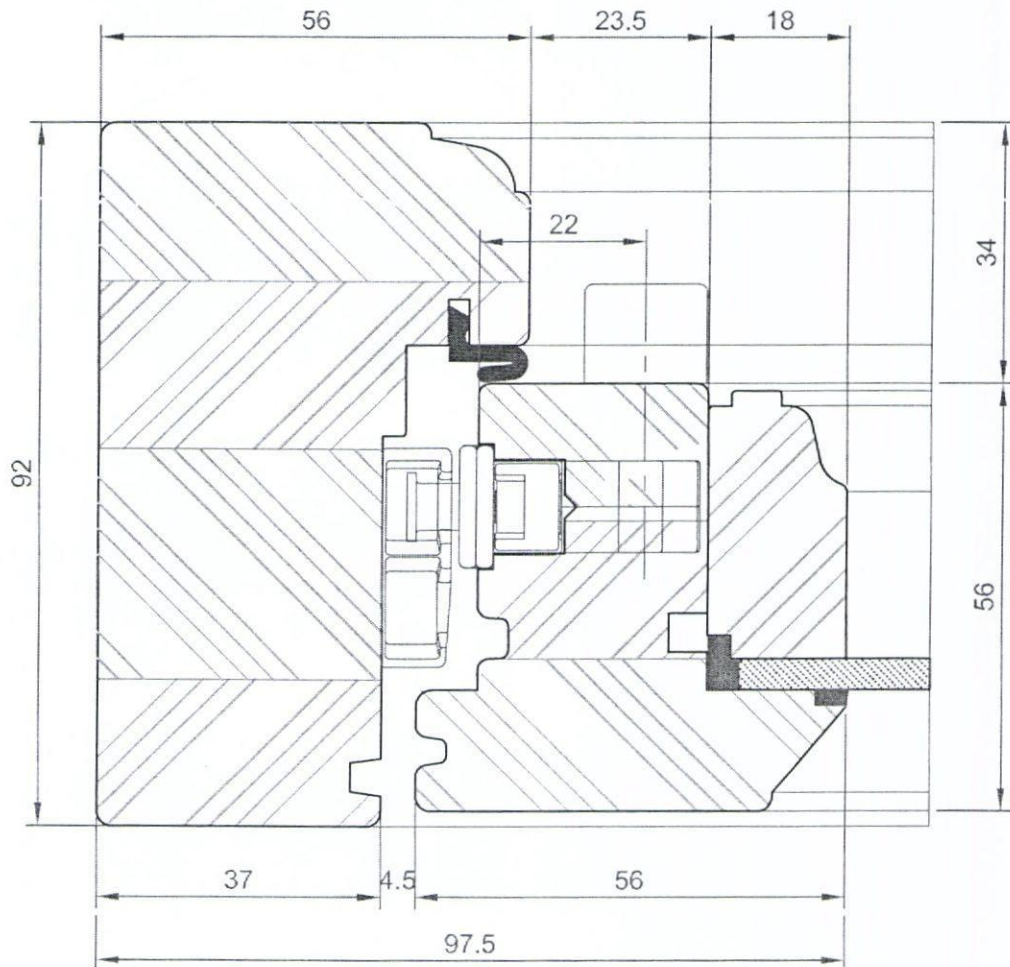

Bereco
DELIVERING THE DIFFERENCE

ALL DIMENSIONS IN mm		ORIGINAL PLOT A4 SIZE (210x297)			
SCALE	GENERAL TOLERANCE	MATERIAL			
1 : 1	+ 2	Timber		T.Tomicki	E.Krupa
TITLE SINGLE GLAZED FLUSH CASEMENT Jamb Section Frame & Sash (Handle Side)		Lee Young		01.06.2012	0
		DRAWN BY		CHECKED	DATE
		DWG NO.		3208	ISSUE
					SHT
					1

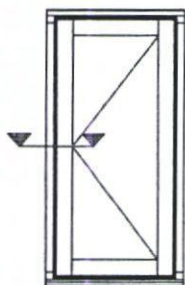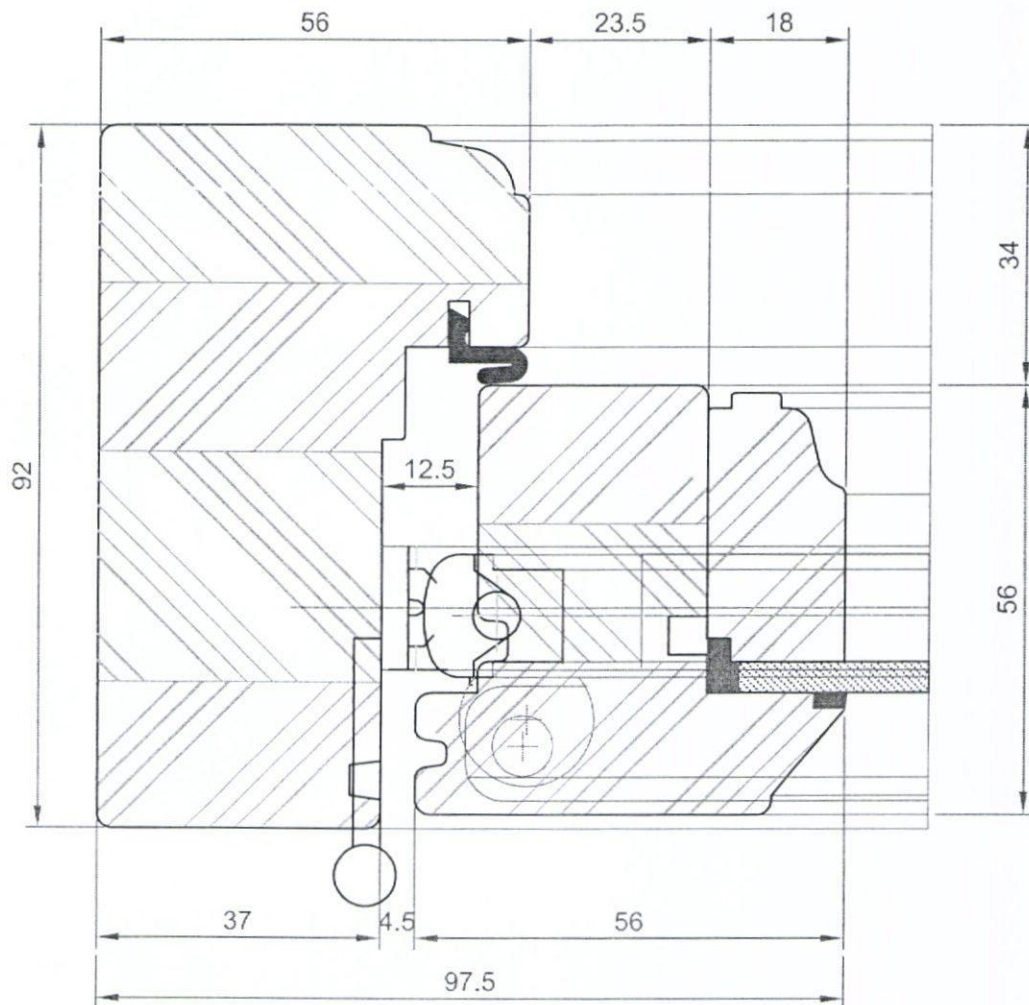

HAVANT BOROUGH
COUNCIL
19 NOV 2012
RECEIVED



Bereco
DELIVERING THE DIFFERENCE

ALL DIMENSIONS IN mm ORIGINAL PLOT A4 SIZE (210x297)

SCALE
1 : 1

GENERAL
TOLERANCE
+ 2

MATERIAL
Timber



TITLE HERITAGE SINGLE GLAZED FLUSH
CASEMENT S
Jamb Section Frame & Sash (Hinge Side)

T.Tomicki
Lee Young
DRAWN BY
DWG NO.

E.Krupa
CHECKED
3209

01.06.2012
18.04.2012
DATE

0
ISSUE
SHT
1


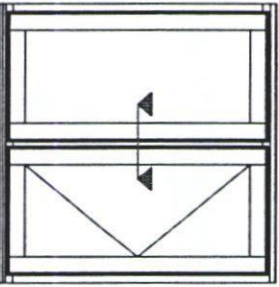
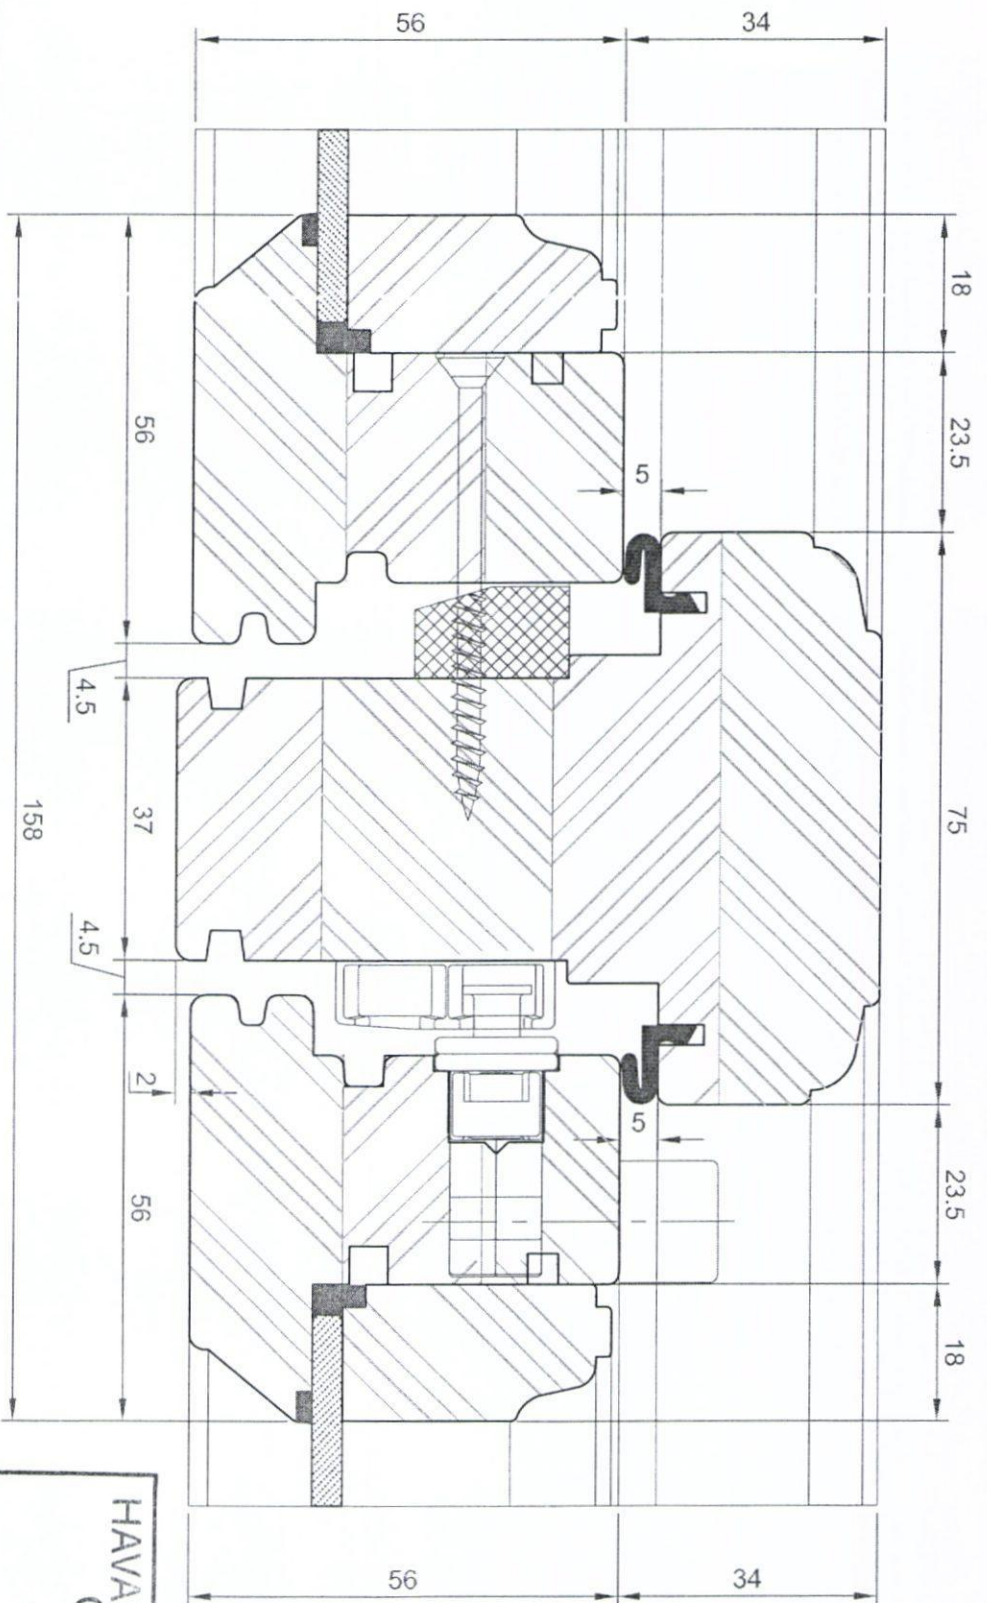


Bereco
DELIVERING THE DIFFERENCE

ALL DIMENSIONS IN mm
SCALE 1 : 1
GENERAL TOLERANCE + 2
ORIGINAL PLOT A4 SIZE (210x297)
MATERIAL Timber
TITLE HERITAGE
SINGLE GLAZED FLUSH CASEMENT
Solid Mullion Section (Fixed Sash / Sash)




DRAWN BY T.Tornicki
E.Krupa
Lee Young
DWG NO. 3210
CHECKED DATE 01.06.2012
18.04.2012
ISSUE 0

HAVANT BOROUGH
COUNCIL
19 NOV 2012
RECEIVED

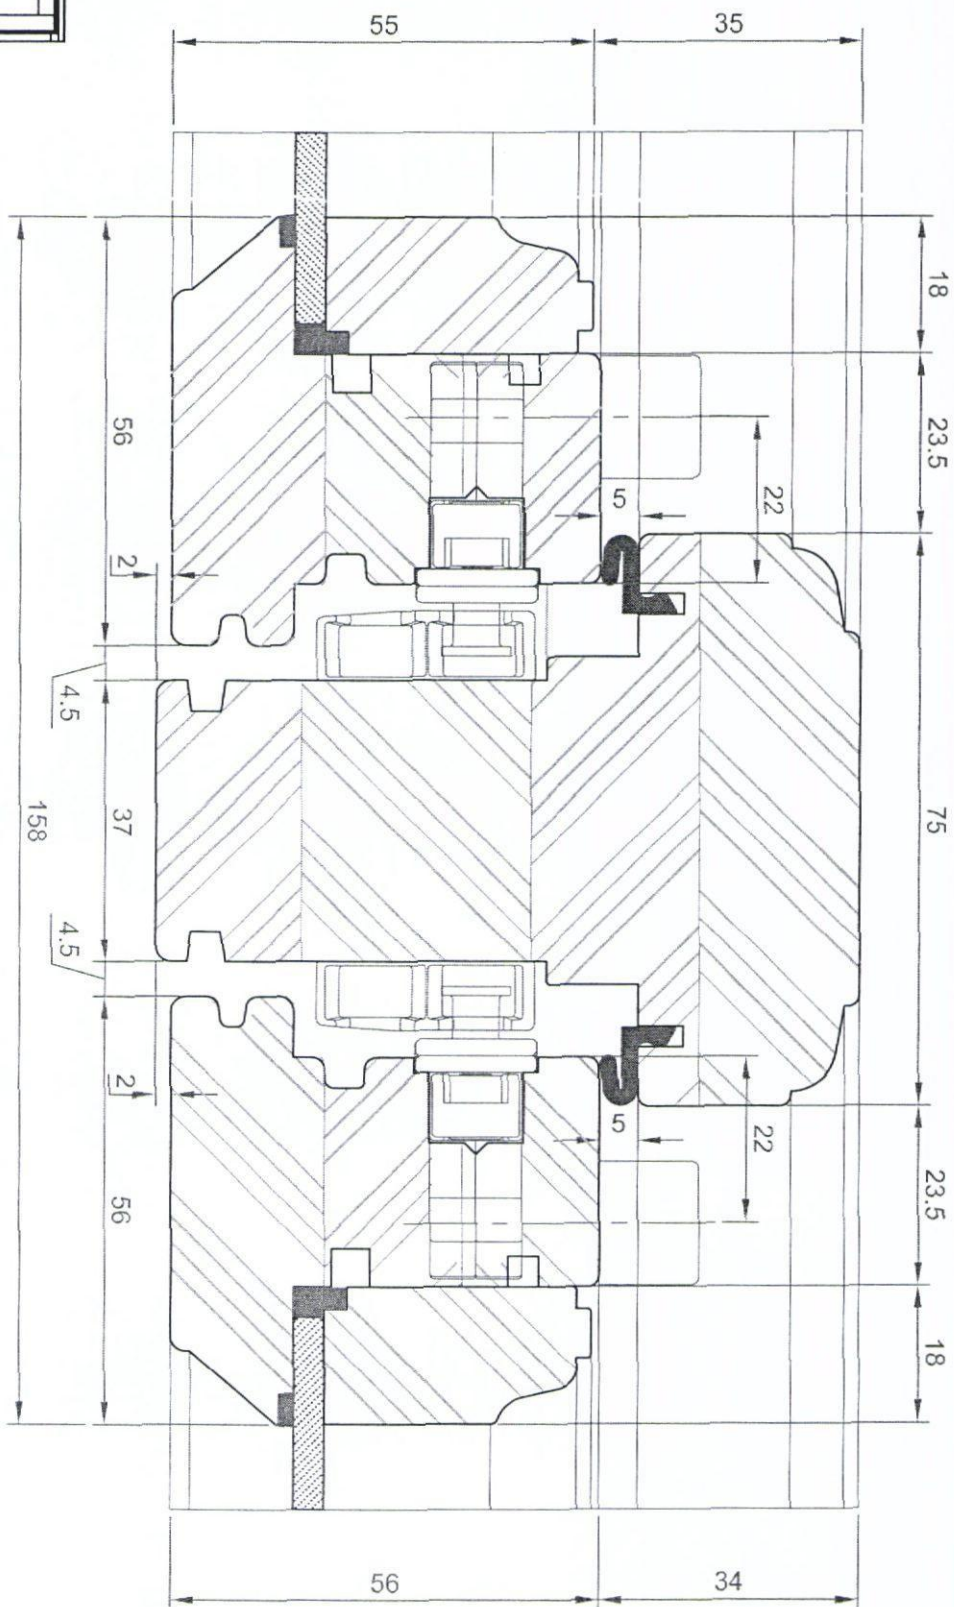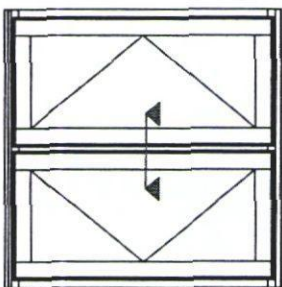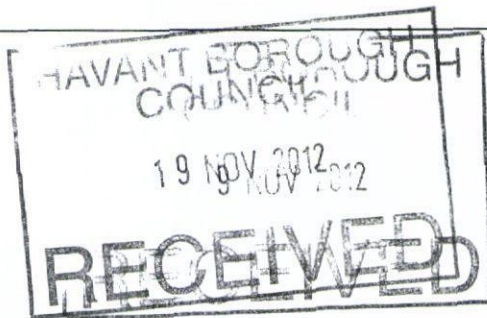



Bereco
DELIVERING THE DIFFERENCE

ALL DIMENSIONS IN mm		ORIGINAL PLOT A4 SIZE (210x297)	
SCALE	GENERAL TOLERANCE	MATERIAL	
1 : 1	+ 2	Timber	
TITLE			
HERITAGE			
SINGLE GLAZED FLUSH CASEMENT			
Solid Mullion Section (Sash / Sash)			
DWG NO.	DRAWN BY	CHECKED	DATE
3211	T.Tomicki Lee Young	E.Krupa	01.06.2012 18.04.2009
			ISSUE
			SHT 1

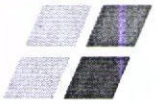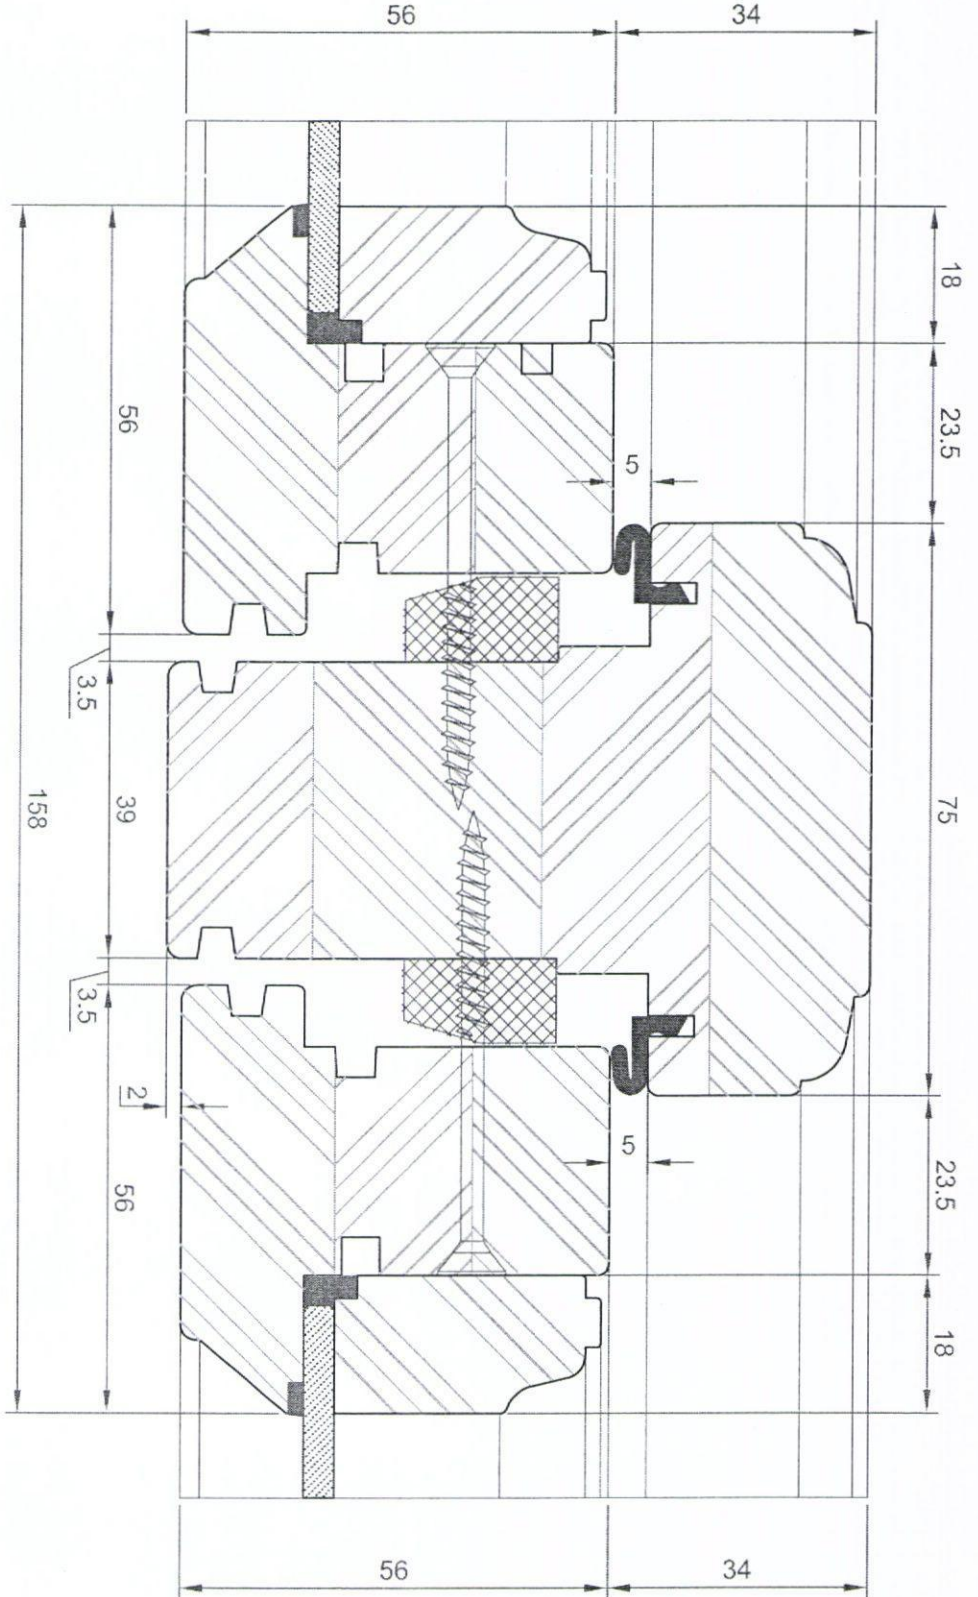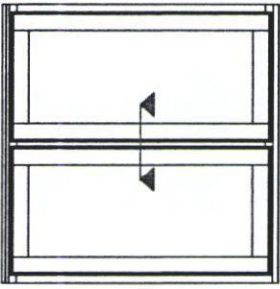

Bereco
DELIVERING THE DIFFERENCE

ALL DIMENSIONS IN mm		ORIGINAL PLOT A4 SIZE (210x297)	
SCALE	GENERAL TOLERANCE	MATERIAL	
1 : 1	+ 2	Timber	
TITLE HERITAGE SINGLE GLAZED FLUSH CASEMENT			
Solid Mullion Section (Fixed Sash/Fixed Sash)			
DWG NO.	3212	DRAWN BY	CHECKED
		Lee Young	18.04.2012
		T. Tomicki	01.06.2012
		E. Krupa	18.04.2012
			DATE
			ISSUE
			SHT
			1




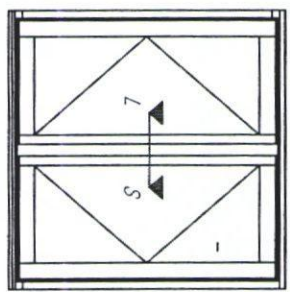
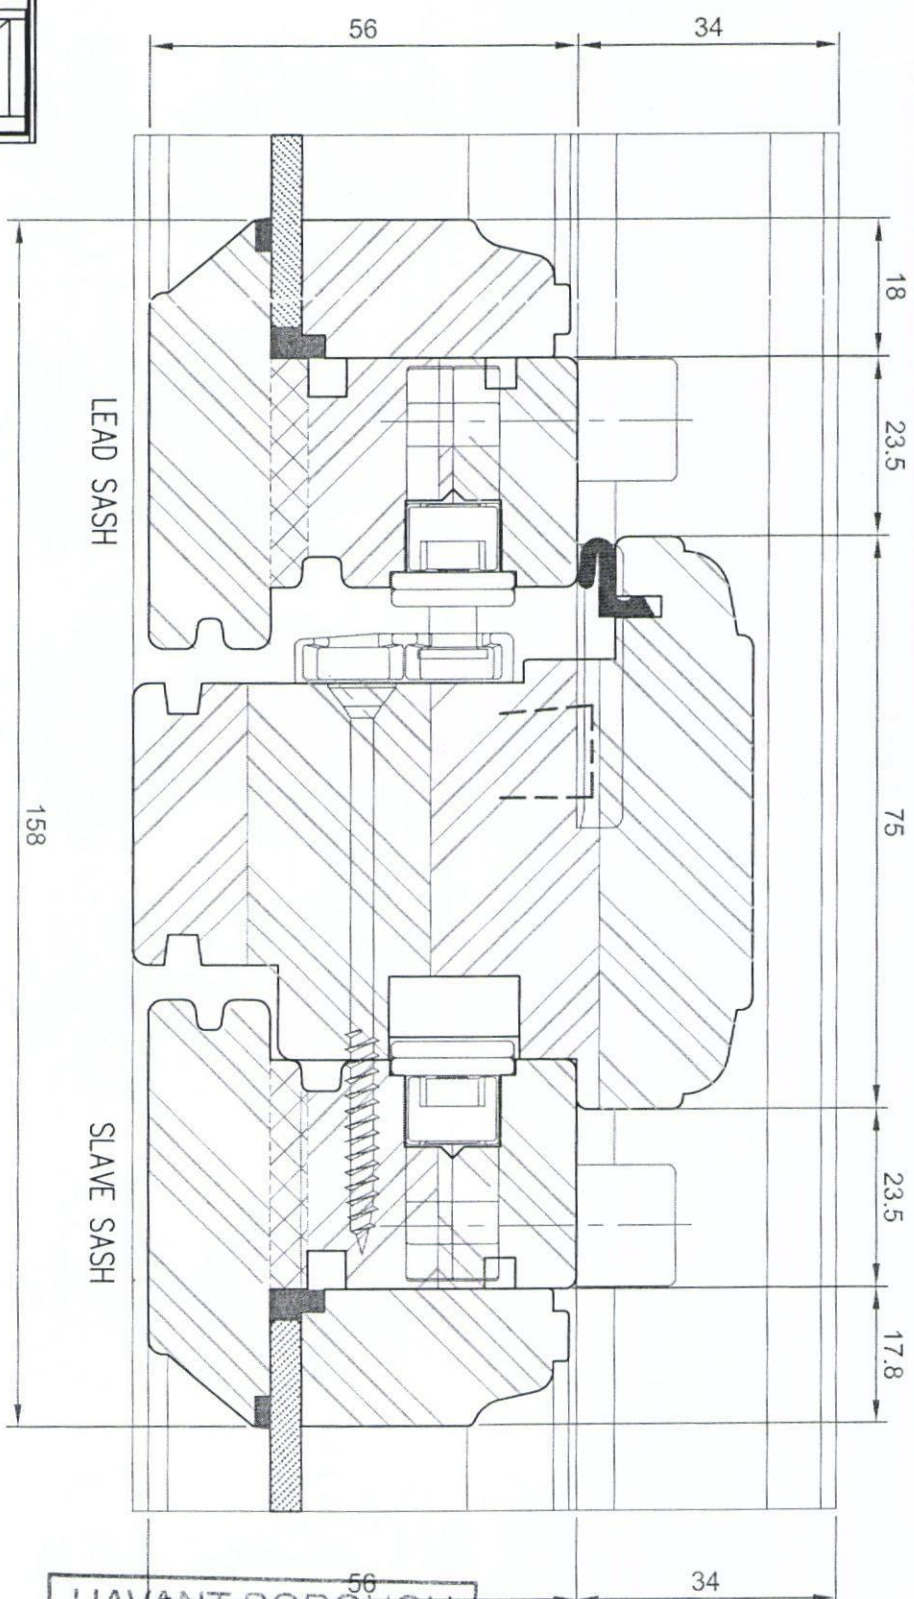


HAVANT BOROUGH
COUNCIL
19 NOV 2012
RECEIVED





Bereco
DELIVERING THE DIFFERENCE

ALL DIMENSIONS IN mm				ORIGINAL PLOT A4 SIZE (210x297)			
SCALE	GENERAL TOLERANCE	MATERIAL	TITLE	HERITAGE	DRAWN BY	CHECKED	DATE
1 : 1	+ 2	Timber	SINGLE GLAZED FLUSH CASEMENT		T. Tomlicki	E. Krupa	01.06.2012
			Flying Mullion Section (Lead Sash/Slave Sash)		Lee Young		18.04.2012
					DWG NO.	3213.1	ISSUE
							1

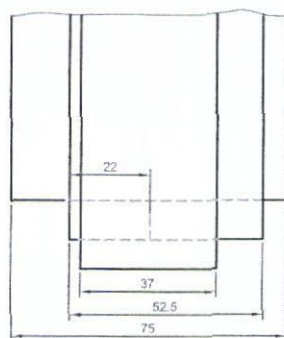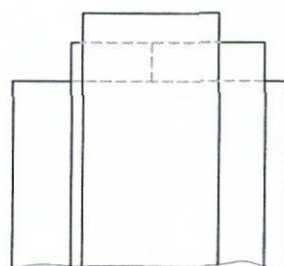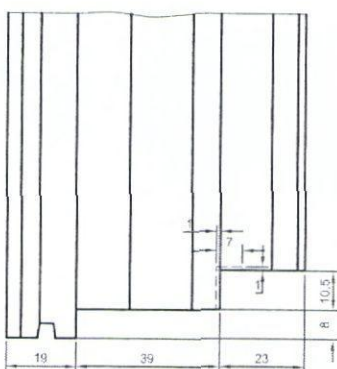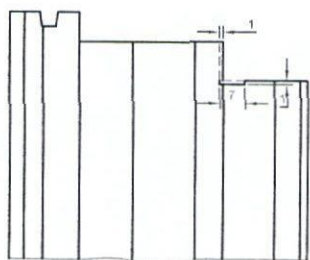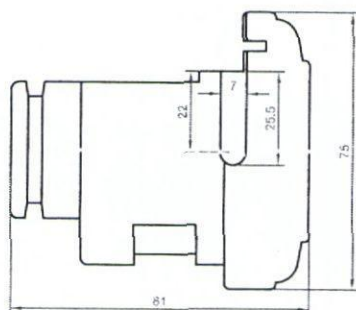

OSŁONKA Q-LON MIS 9185

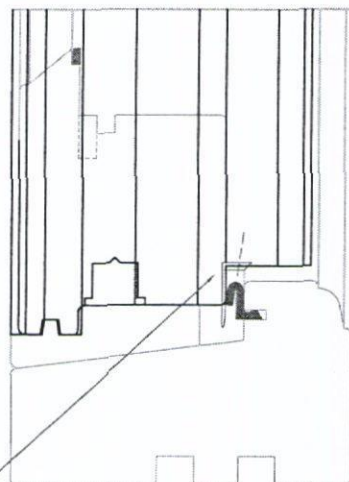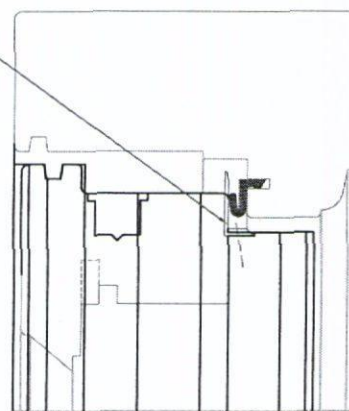

OSŁONKA Q-LON MIS 9185




HAVANT BOROUGH
COUNCIL
19 NOV 2012
RECEIVED



Bereco
DELIVERING THE DIFFERENCE

ALL DIMENSIONS IN mm		ORIGINAL PLOT A2 SIZE (420x594)					
SCALE	GENERAL TOLERANCE	MATERIAL					
1 : 1	+ 2	Timber					
TITLE		HERITAGE		T.Tomiccki	E.Krupa	01.06.2012	1
SINGLE GLAZED FLUSH CASEMENT				L.Young		18.04.2012	0
Vertical Section Through Flying Mullion				DRAWN BY	CHECKED	DATE	ISSUE
				DWG NO.	3213.2		SHT
							1

MAVANT BOROUGH
COUNCIL
19 NOV 2012
RECEIVED

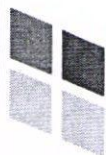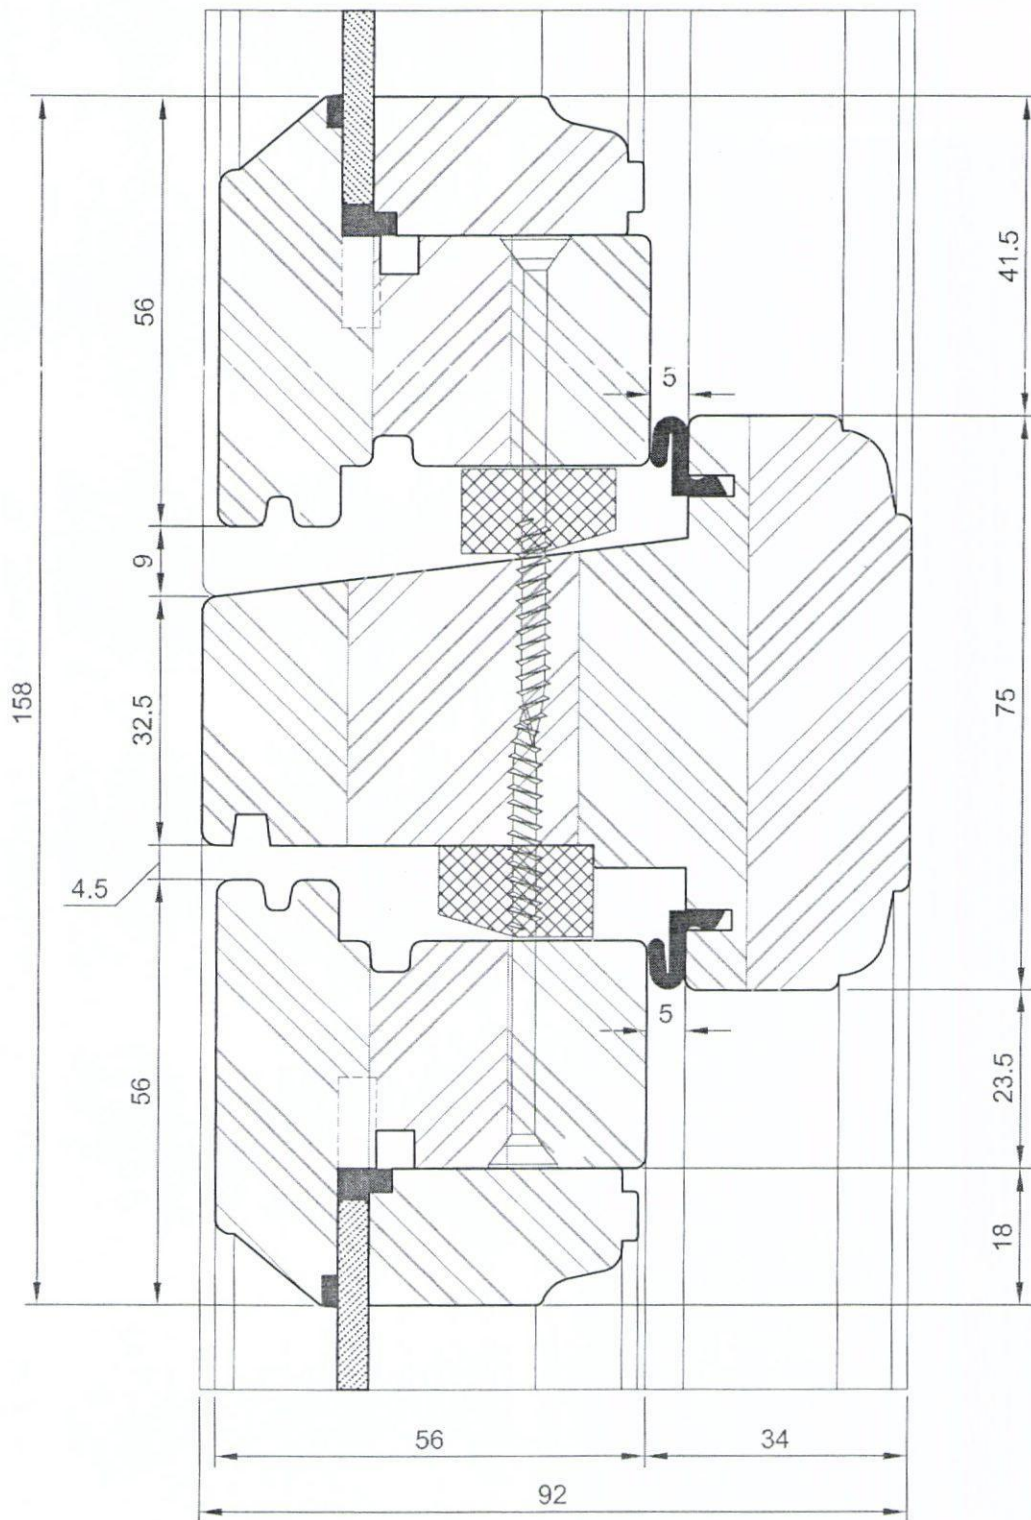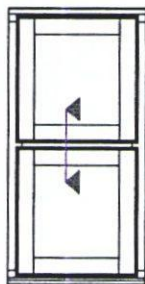

Bereco
DELIVERING THE DIFFERENCE

ALL DIMENSIONS IN mm

ORIGINAL PLOT A4 SIZE (210x297)

SCALE

1 : 1

GENERAL
TOLERANCE
+ 2

MATERIAL

Timber

TITLE

HERITAGE

SINGLE GLAZED FLUSH CASEMENT

Solid Transom Section (Fixed Sash / Fixed Sash)

T.Tomici

E.Krupa

01.06.2012

Lee Young

18.04.2012

0

DRAWN BY

CHECKED



DATE

ISSUE

DWG NO.

3214



SHT

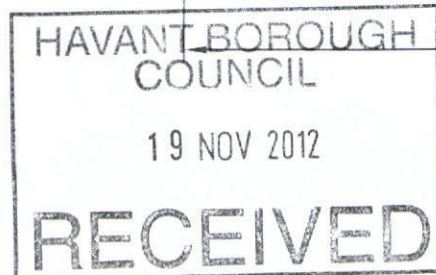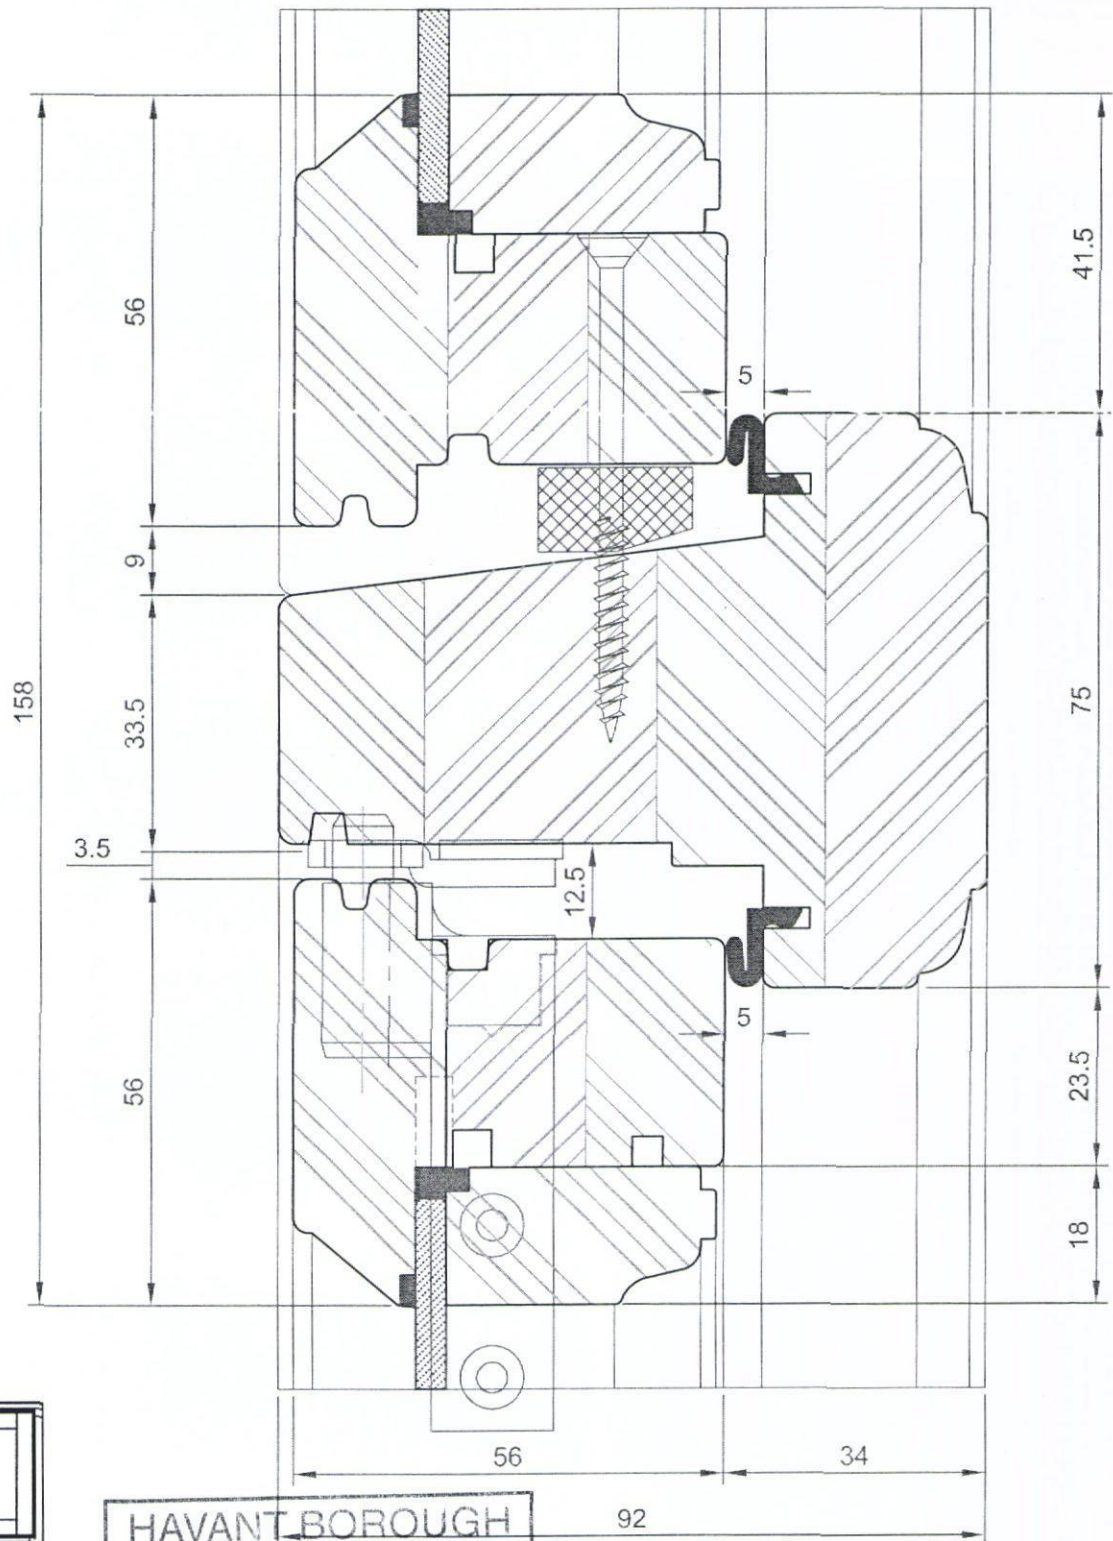

Bereco
DELIVERING THE DIFFERENCE

ALL DIMENSIONS IN mm		ORIGINAL PLOT A4 SIZE (210x297)
SCALE 1 : 1	GENERAL TOLERANCE + 2	MATERIAL Timber
TITLE HERITAGE SINGLE GLAZED FLUSH CASEMENT Solid Transom Section (Fixed Sash / Sash)		

T. Tomicki	E. Krupa	01.06.2012	
Lee Young		18.04.2012	0
DRAWN BY	CHECKED	DATE	ISSUE
DWG NO.	3215		SHT

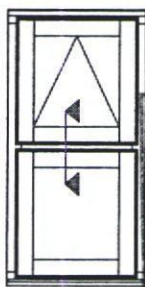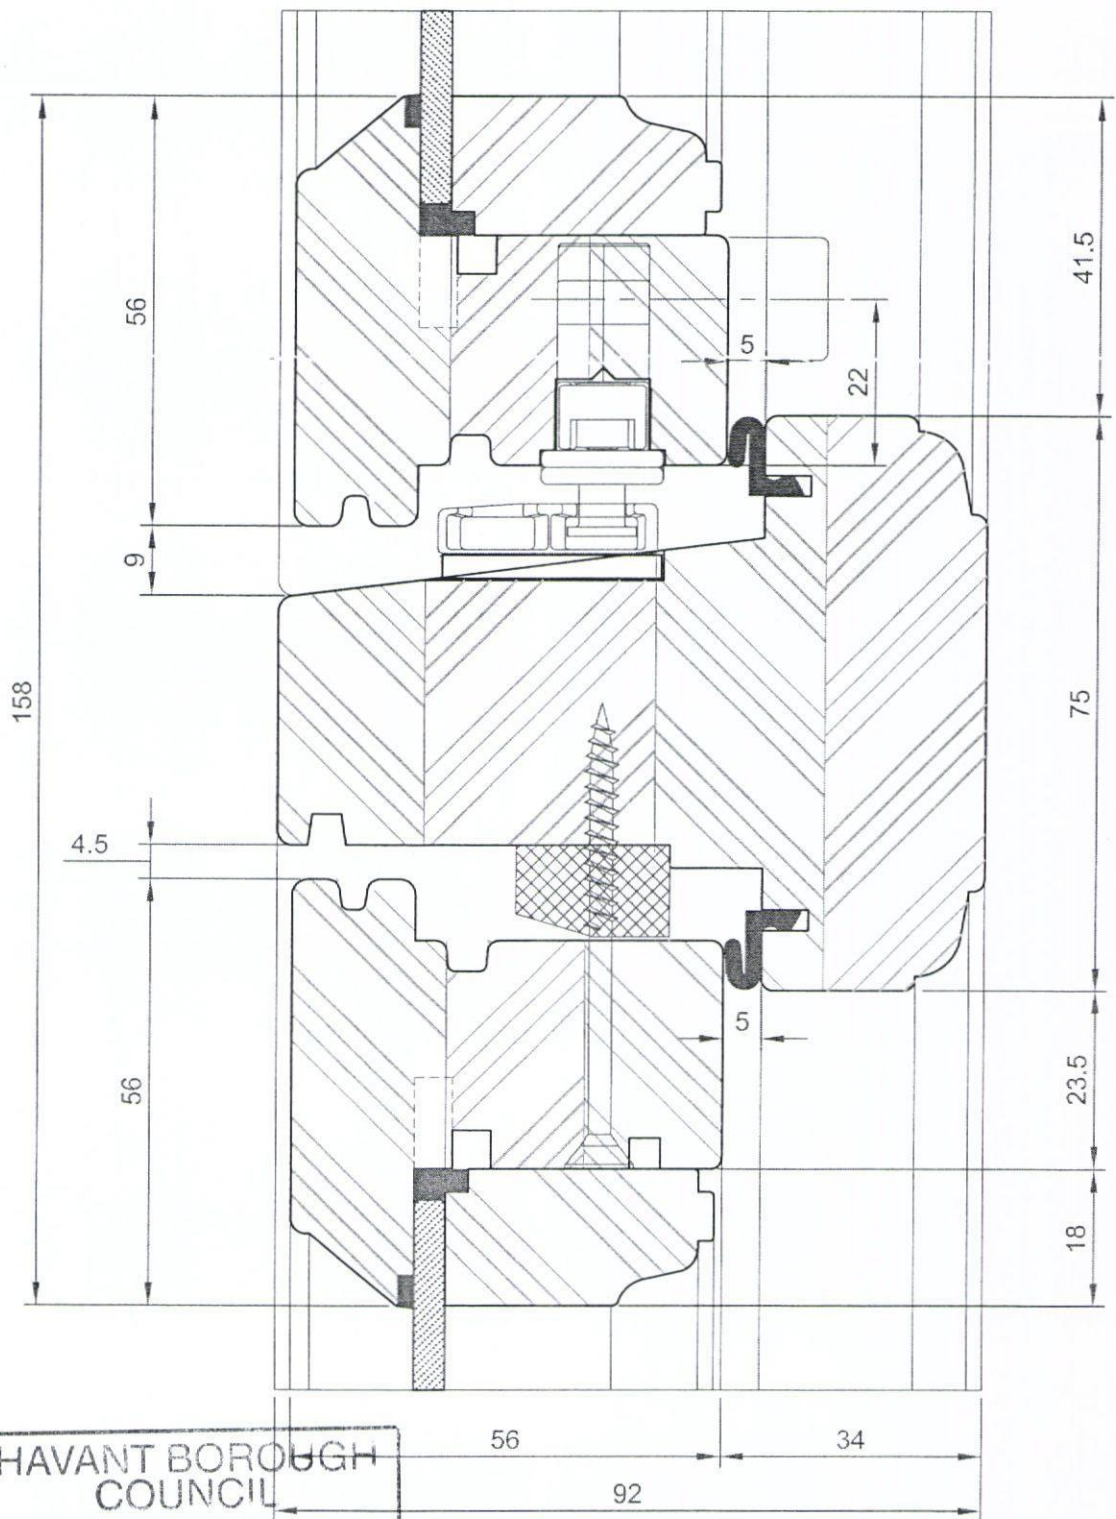

HAVANT BOROUGH
COUNCIL


19 NOV 2012

RECEIVED

ALL DIMENSIONS IN mm		ORIGINAL PLOT A4 SIZE (210x297)					
SCALE	GENERAL TOLERANCE	MATERIAL					
1 : 1	+ 2	Timber					
TITLE			T.Tomicki	E.Krupa	01.06.2012		
HERITAGE			Lee Young		18.04.2012		0
SINGLE GLAZED FLUSH CASEMENT			DRAWN BY	CHECKED	DATE	ISSUE	
Solid Transom Section (Sash / Fixed Sash)			DWG NO.	3216		SHT	
						1	




Bereco
DELIVERING THE DIFFERENCE

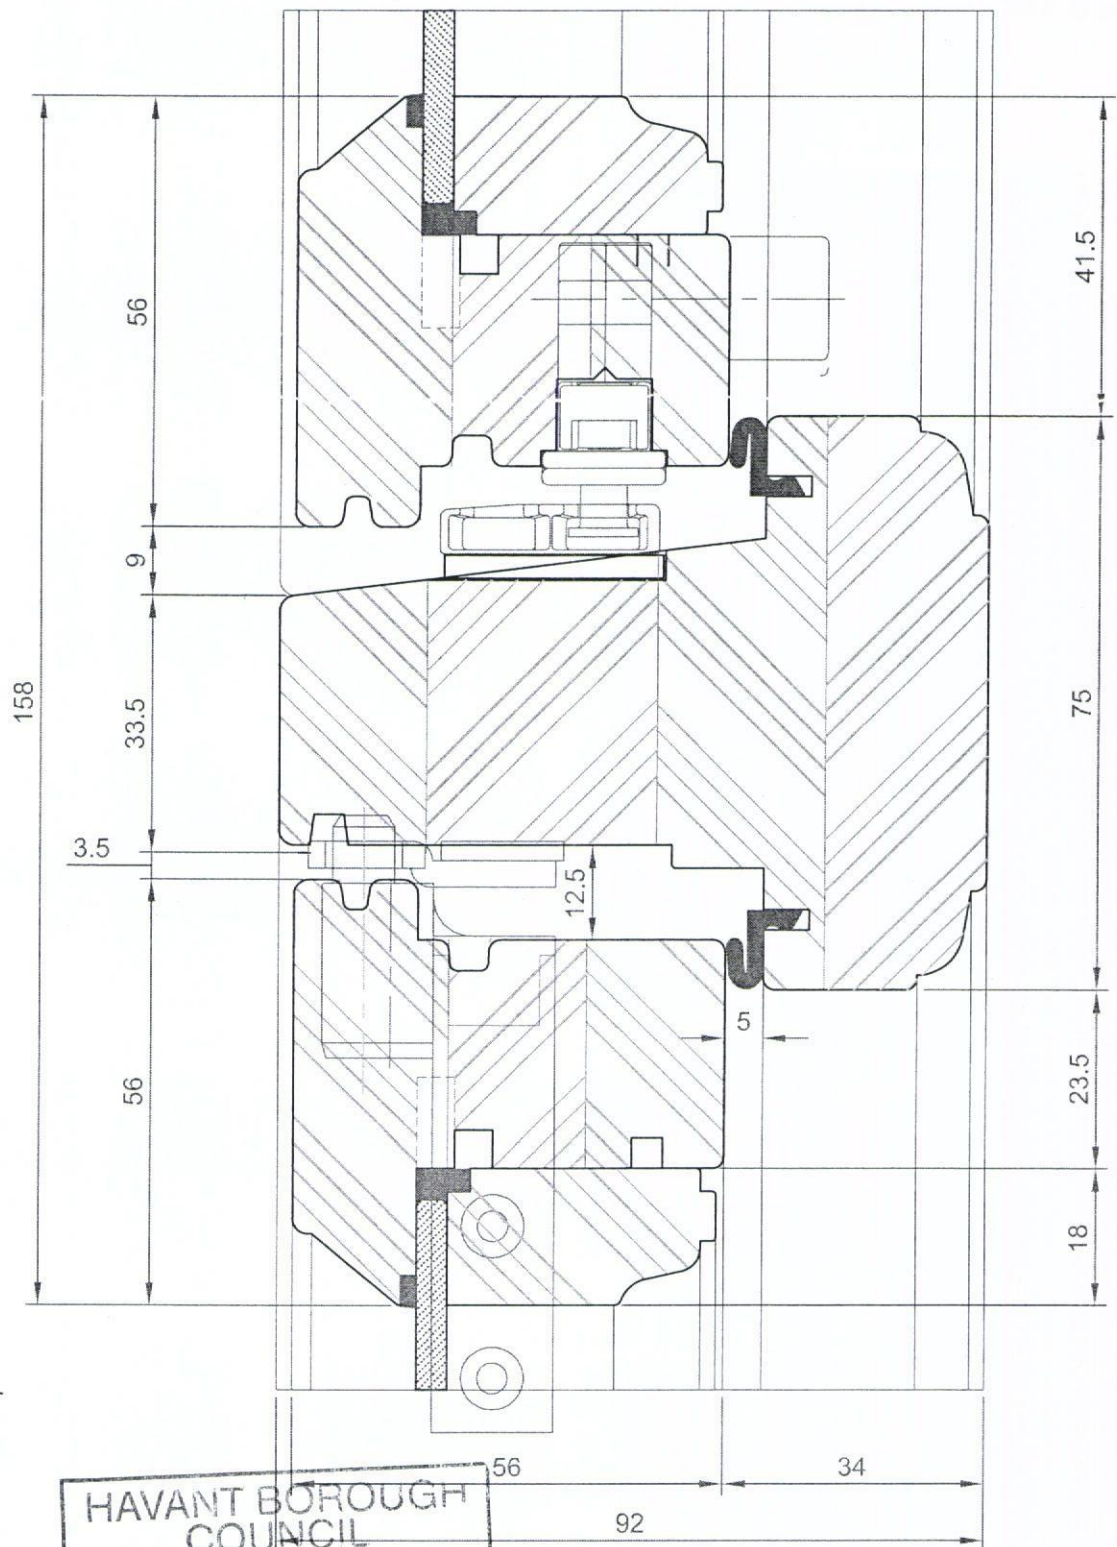

Bereco
DELIVERING THE DIFFERENCE


ALL DIMENSIONS IN mm		ORIGINAL PLOT A4 SIZE (210x297)					
SCALE	GENERAL TOLERANCE	MATERIAL					
1 : 1	+ 2	Timber					
TITLE		HERITAGE SINGLE GLAZED FLUSH CASEMENT Solid Transom Section (Sash / Sash)		T.Tomici	E.Krupa	01.06.2012	
				Lee Young		18.04.2012	0
				DRAWN BY	CHECKED	DATE	ISSUE
				DWG NO.	3217		SHT

S13 2000

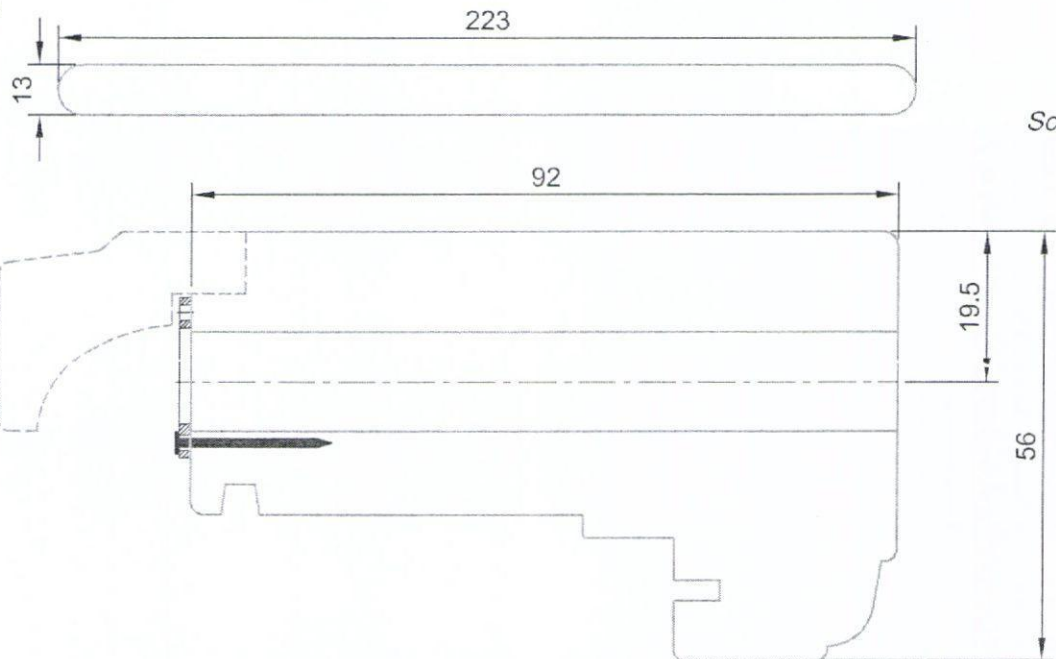

Scale 1:2

R13 4000

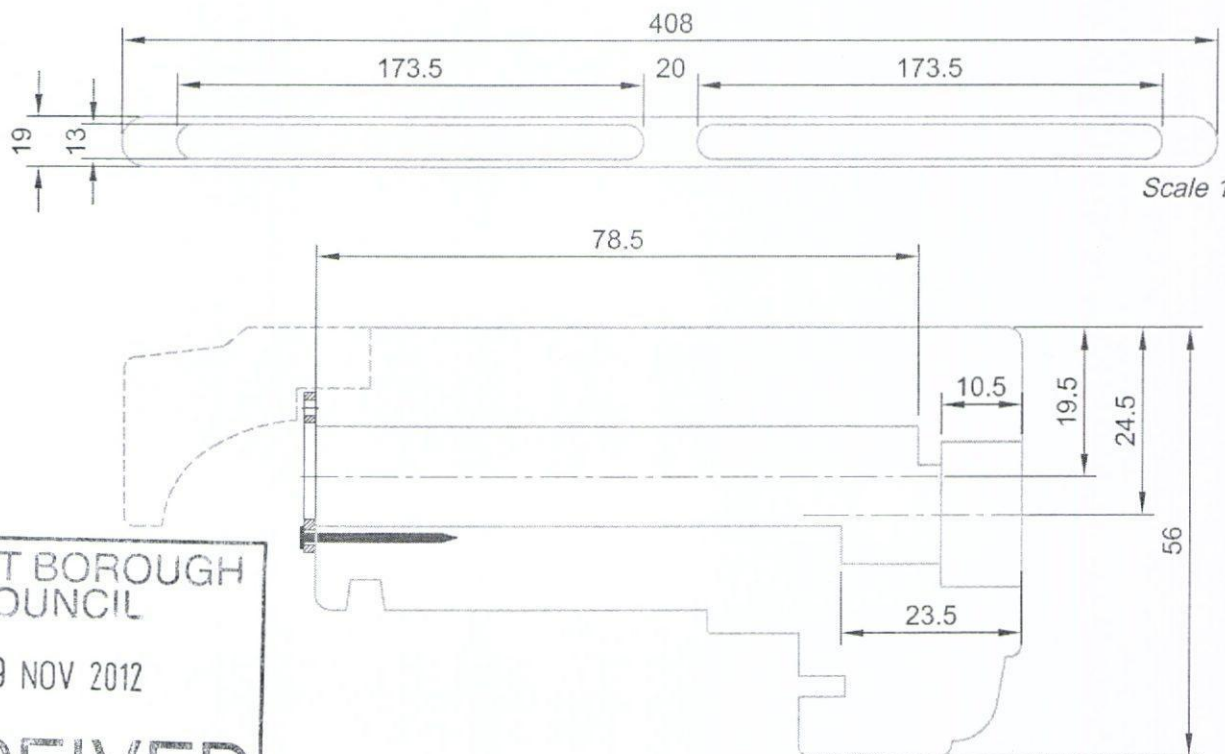

Scale 1:2

HAVANT BOROUGH
COUNCIL

19 NOV 2012

RECEIVED



Bereco




DELIVERING THE DIFFERENCE

ALL DIMENSIONS IN mm		ORIGINAL PLOT A4 SIZE (210x297)					
SCALE	GENERAL TOLERANCE	MATERIAL					
1 : 1	+ 2	Timber					
TITLE			Lee Young		18.04.2012	0	
HERITAGE			DRAWN BY	CHECKED	DATE	ISSUE	
SINGLE GLAZED FLUSH CASEMENT			DWG NO.	3218		SHT	
Head Section Vent Details (If Required)						1	

Section A-A



Section B-B

HEAD DRIP - Included only if vents are required

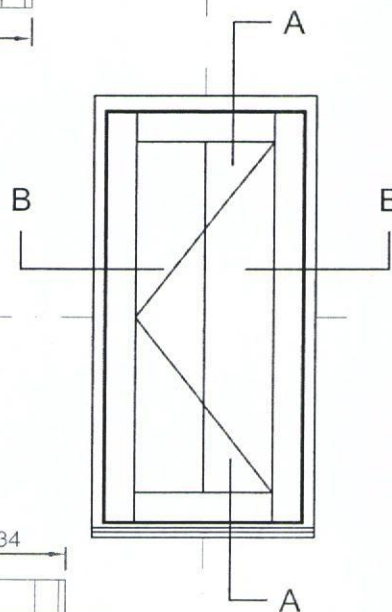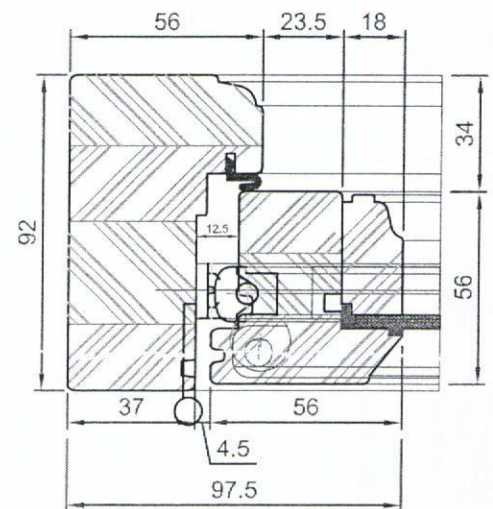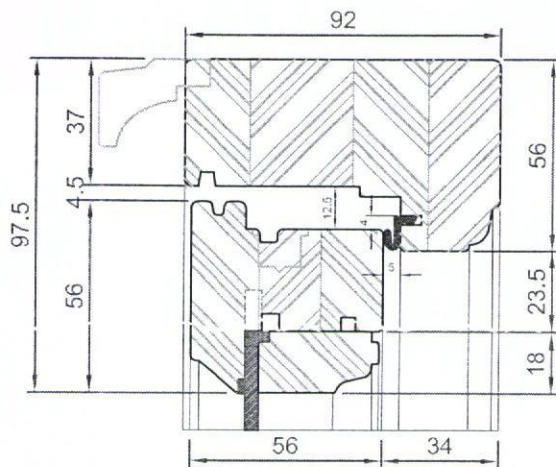

Section A-A

Section B-B

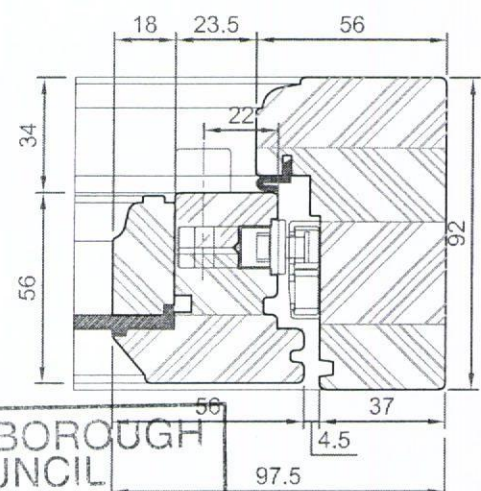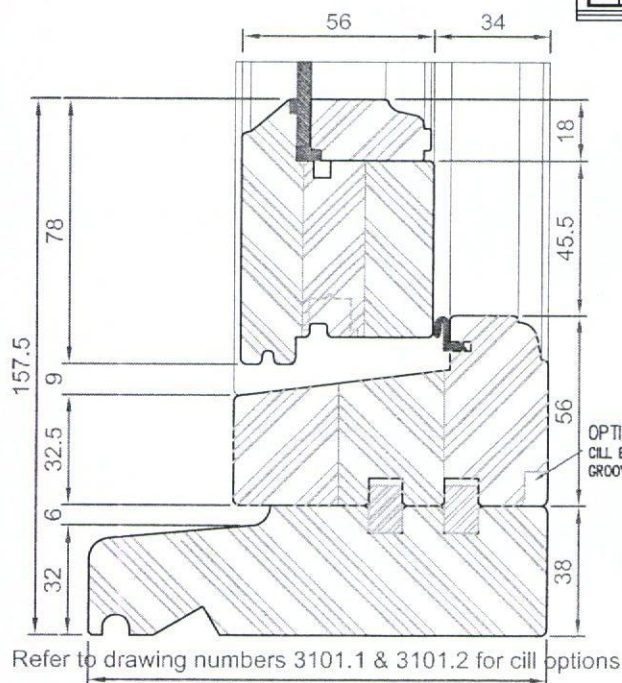

HAVANT BOROUGH
COUNCIL

19 NOV 2012

RECEIVED



ALL DIMENSIONS IN mm		ORIGINAL PLOT A2 SIZE (420x594)				
SCALE 1 : 1	GENERAL TOLERANCE + 2	MATERIAL Timber	T.Tomicl L.Young	E.Krupa	01.06.2012 27.04.2012	 0
TITLE HERITAGE SINGLE GLAZED FLUSH CASEMENT Frame & Sash Sections			DRAWN BY DWG NO.	CHECKED 3219	DATE	ISSUE SHT 1