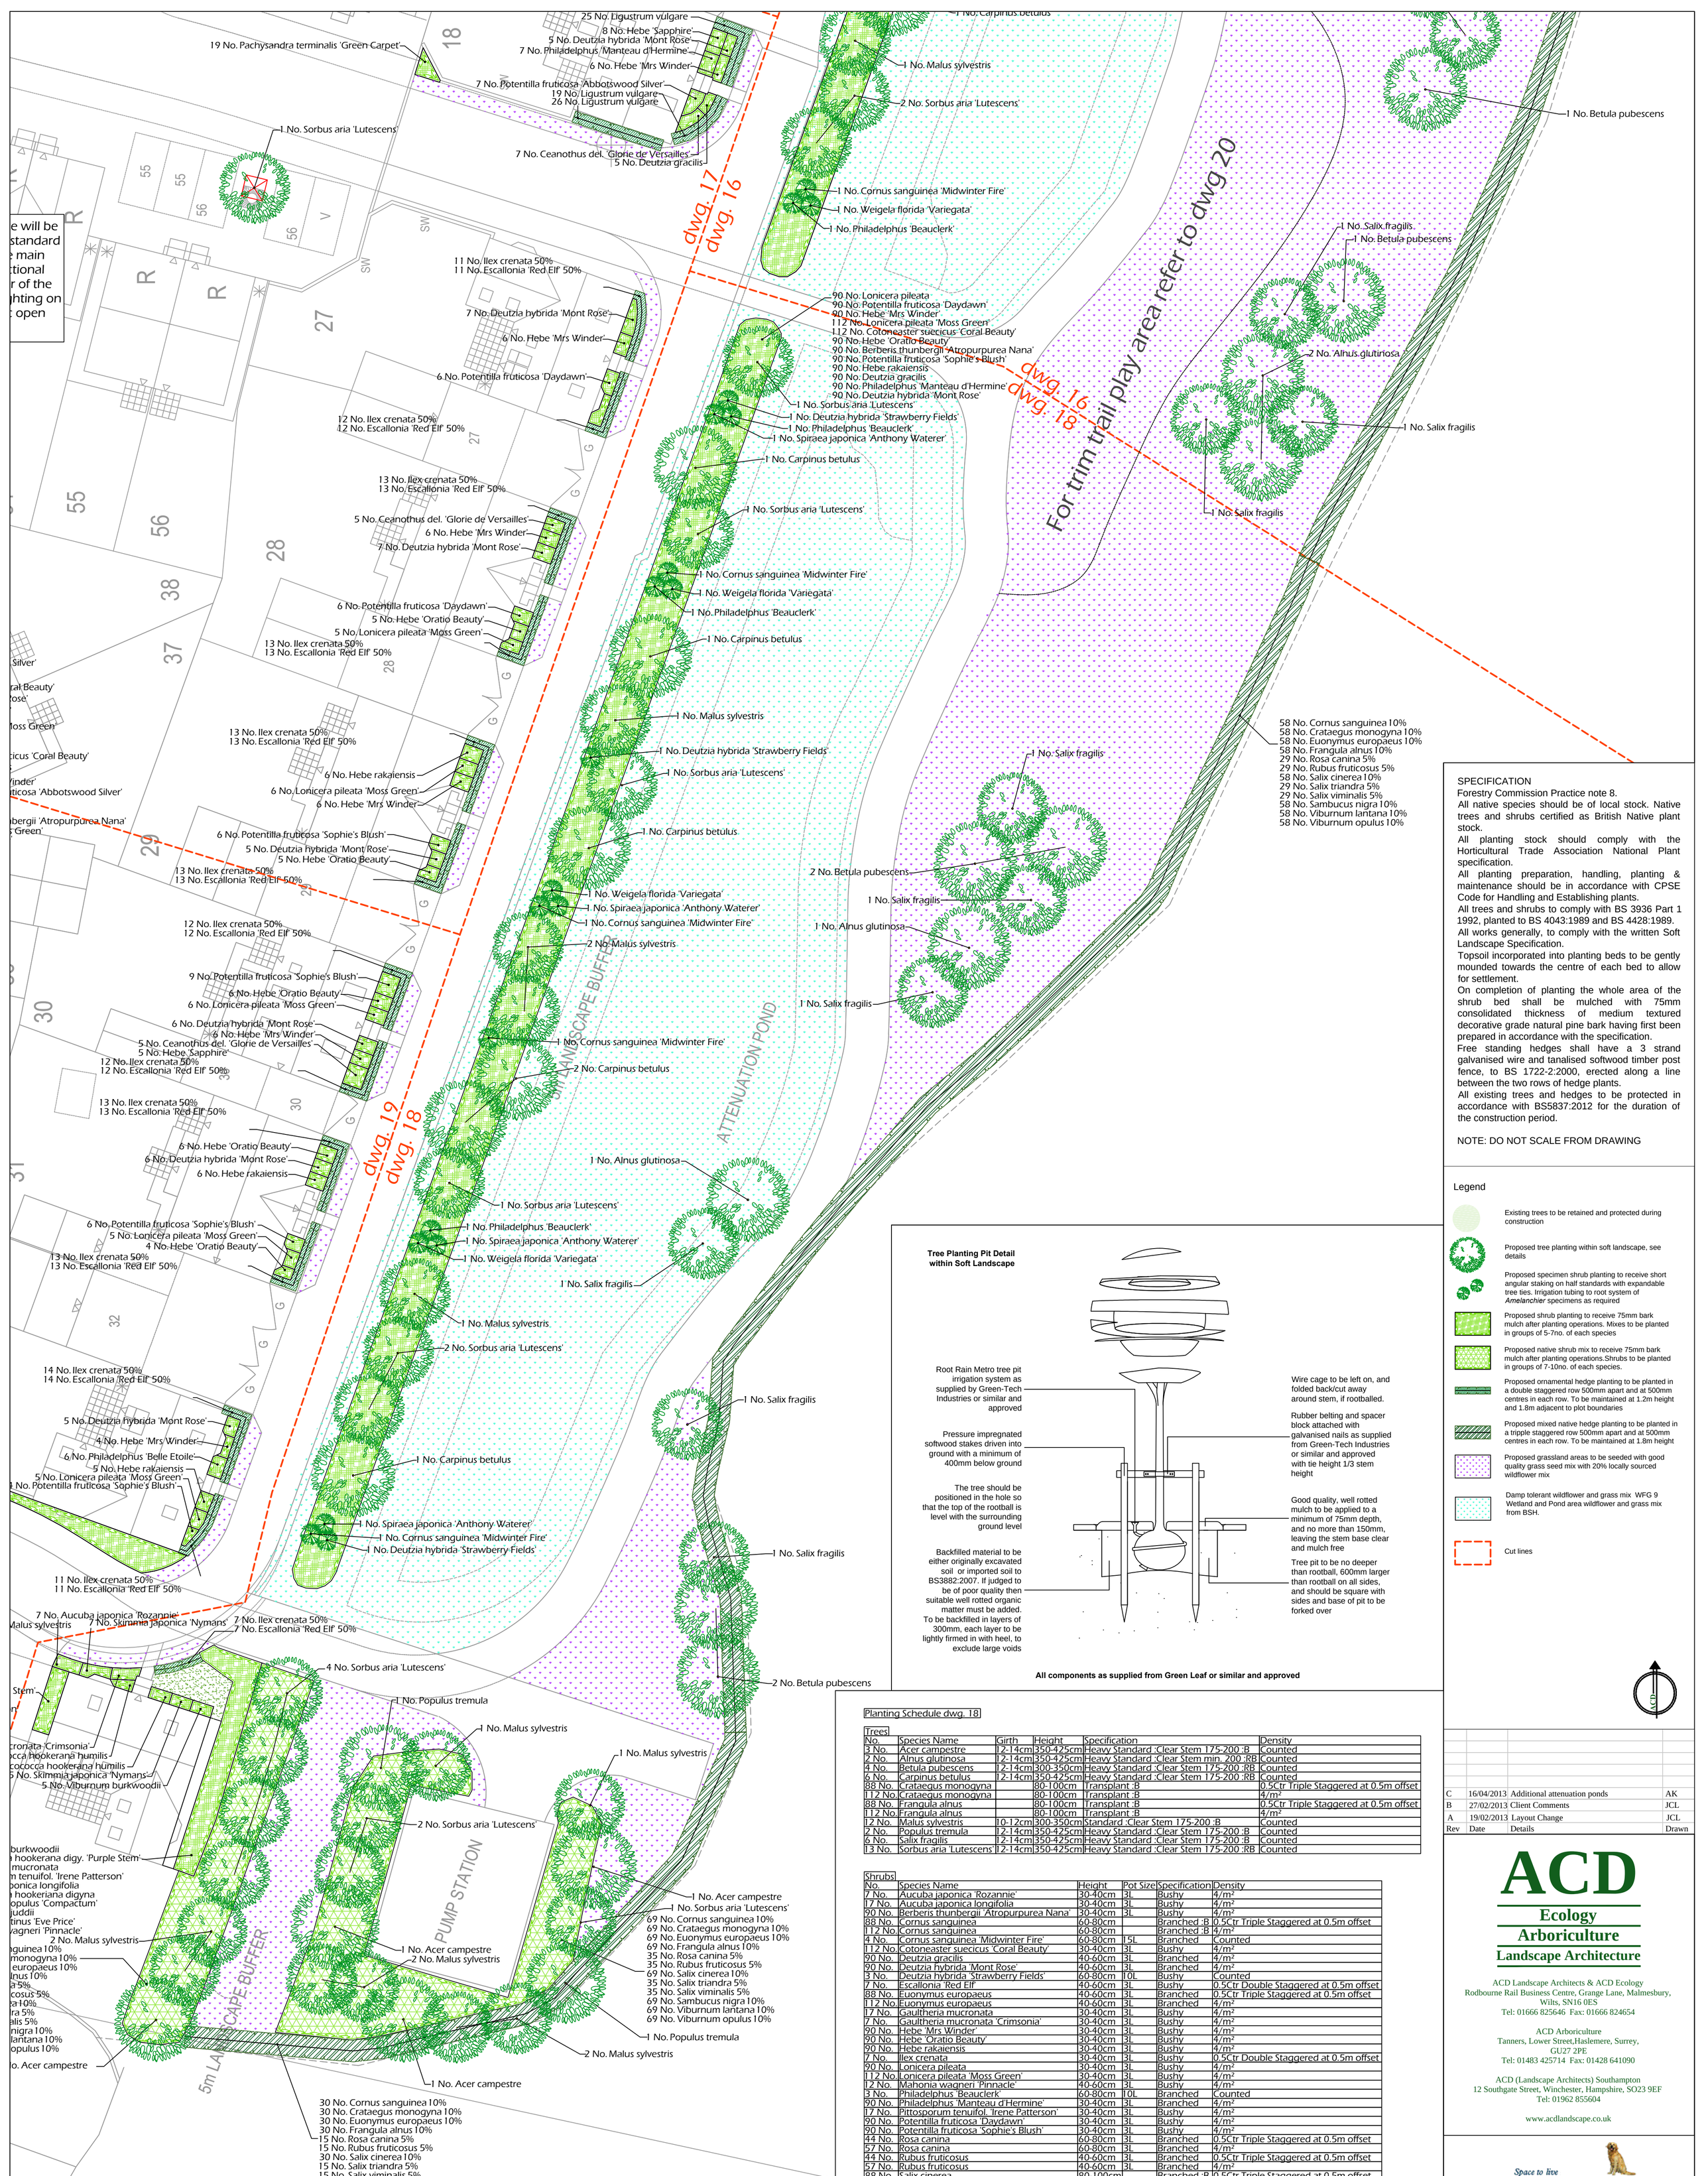


e will be
standard
e main
ctional
r of the
hting on
t open

SPECIFICATION

Forestry Commission Practice note 8.

All native species should be of local stock. Native trees and shrubs certified as British Native plant stock.

All planting stock should comply with the Horticultural Trade Association National Plant specification.

All planting preparation, handling, planting & maintenance should be in accordance with CPSE Code for Handling and Establishing plants.

All trees and shrubs to comply with BS 3936 Part 1 1992, planted to BS 4043:1989 and BS 4428:1989.

All works generally, to comply with the written Soft Landscape Specification.

Topsoil incorporated into planting beds to be gently mounded towards the centre of each bed to allow for settlement.

On completion of planting the whole area of the shrub bed shall be mulched with 75mm consolidated thickness of medium textured decorative grade natural pine bark having first been prepared in accordance with the specification.

Free standing hedges shall have a 3 strand galvanised wire and tanalised softwood timber post fence, to BS 1722-2:2000, erected along a line between the two rows of hedge plants.

All existing trees and hedges to be protected in accordance with BS5837:2012 for the duration of the construction period.

NOTE: DO NOT SCALE FROM DRAWING

Legend

- Existing trees to be retained and protected during construction
- Proposed tree planting within soft landscape, see details
- Proposed specimen shrub planting to receive short angular staking on half standards with expandable tree ties. Irrigation tubing to root system of *Amelanchier* specimens as required
- Proposed shrub planting to receive 75mm bark mulch after planting operations. Mixes to be planted in groups of 5-7no. of each species
- Proposed native shrub mix to receive 75mm bark mulch after planting operations.Shrubs to be planted in groups of 7-10no. of each species.
- Proposed ornamental hedge planting to be planted in a double staggered row 500mm apart and at 500mm centres in each row. To be maintained at 1.2m height and 1.8m adjacent to plot boundaries
- Proposed mixed native hedge planting to be planted in a tripple staggered row 500mm apart and at 500mm centres in each row. To be maintained at 1.8m height
- Proposed grassland areas to be seeded with good quality grass seed mix with 20% locally sourced wildflower mix
- Damp tolerant wildflower and grass mix WFG 9 Wetland and Pond area wildflower and grass mix from BSH.
- Cut lines

Planting Schedule dwg. 18

Trees

No.	Species Name	Girth	Height	Specification	Density
3 No.	Acer campestre	12-14cm	350-425cm	Heavy Standard :Clear Stem 175-200 :B	Counted
2 No.	Alnus glutinosa	12-14cm	350-425cm	Heavy Standard :Clear Stem min. 200 :RB	Counted
4 No.	Betula pubescens	12-14cm	300-350cm	Heavy Standard :Clear Stem 175-200 :RB	Counted
6 No.	Carpinus betulus	12-14cm	350-425cm	Heavy Standard :Clear Stem 175-200 :RB	Counted
88 No.	Crataegus monogyna		80-100cm	Transplant :B	0.5Ctr Triple Staggered at 0.5m offset
112 No.	Crataegus monogyna		80-100cm	Transplant :B	4/m²
88 No.	Frangula alnus		80-100cm	Transplant :B	0.5Ctr Triple Staggered at 0.5m offset
112 No.	Frangula alnus		80-100cm	Transplant :B	4/m²
12 No.	Malus sylvestris	10-12cm	300-350cm	Standard :Clear Stem 175-200 :B	Counted
2 No.	Populus tremula	12-14cm	350-425cm	Heavy Standard :Clear Stem 175-200 :B	Counted
6 No.	Salix fragilis	12-14cm	350-425cm	Heavy Standard :Clear Stem 175-200 :B	Counted
13 No.	Sorbus aria 'Lutescens'	12-14cm	350-425cm	Heavy Standard :Clear Stem 175-200 :RB	Counted

Shrubs

No.	Species Name	Height	Pot Size	Specification	Density
7 No.	Aucuba japonica 'Rozannie'	30-40cm	3L	Bushy	4/m²
17 No.	Aucuba japonica longifolia	30-40cm	3L	Bushy	4/m²
90 No.	Berberis thunbergii 'Atropurpurea Nana'	30-40cm	3L	Bushy	4/m²
88 No.	Cornus sanguinea	60-80cm		Branched :B	0.5Ctr Triple Staggered at 0.5m offset
112 No.	Cornus sanguinea	60-80cm		Branched :B	4/m²
4 No.	Cornus sanguinea 'Midwinter Fire'	60-80cm	15L	Branched	Counted
112 No.	Cotoneaster suecicus 'Coral Beauty'	30-40cm	3L	Bushy	4/m²
90 No.	Deutzia gracilis	40-60cm	3L	Branched	4/m²
90 No.	Deutzia hybrida 'Mont Rose'	40-60cm	3L	Branched	4/m²
3 No.	Deutzia hybrida 'Strawberry Fields'	60-80cm	10L	Bushy	Counted
7 No.	Escallonia 'Red Elf'	40-60cm	3L	Bushy	0.5Ctr Double Staggered at 0.5m offset
88 No.	Euonymus europaeus	40-60cm	3L	Branched	0.5Ctr Triple Staggered at 0.5m offset
112 No.	Euonymus europaeus	40-60cm	3L	Branched	4/m²
17 No.	Gaultheria mucronata	30-40cm	3L	Bushy	4/m²
7 No.	Gaultheria mucronata 'Crimsonia'	30-40cm	3L	Bushy	4/m²
90 No.	Hebe 'Mrs Winder'	30-40cm	3L	Bushy	4/m²
90 No.	Hebe 'Oratio Beauty'	30-40cm	3L	Bushy	4/m²
90 No.	Hebe rakaiensis	30-40cm	3L	Bushy	4/m²
7 No.	Ilex crenata	30-40cm	3L	Bushy	0.5Ctr Double Staggered at 0.5m offset
90 No.	Lonicera pileata	30-40cm	3L	Bushy	4/m²
112 No.	Lonicera pileata 'Moss Green'	30-40cm	3L	Bushy	4/m²
12 No.	Mahonia wagneri 'Pinnacle'	40-60cm	3L	Bushy	4/m²
3 No.	Philadelphus 'Beauclerk'	60-80cm	10L	Branched	Counted
90 No.	Philadelphus 'Manteau d'Hermine'	30-40cm	3L	Branched	4/m²
17 No.	Pittosporum tenuifol. 'Irene Patterson'	30-40cm	3L	Bushy	4/m²
90 No.	Potentilla fruticosa 'Daydawn'	30-40cm	3L	Bushy	4/m²
90 No.	Potentilla fruticosa 'Sophie's Blush'	30-40cm	3L	Bushy	4/m²
44 No.	Rosa canina	60-80cm	3L	Branched	0.5Ctr Triple Staggered at 0.5m offset
57 No.	Rosa canina	60-80cm	3L	Branched	4/m²
44 No.	Rubus fruticosus	40-60cm	3L	Branched	0.5Ctr Triple Staggered at 0.5m offset
57 No.	Rubus fruticosus	40-60cm	3L	Branched	4/m²
88 No.	Salix cinerea	80-100cm		Branched :B	0.5Ctr Triple Staggered at 0.5m offset
112 No.	Salix cinerea	80-100cm		Branched :B	4/m²
44 No.	Salix triandra	80-100cm		Branched :B	0.5Ctr Triple Staggered at 0.5m offset
57 No.	Salix triandra	80-100cm		Branched :B	4/m²
44 No.	Salix viminalis	80-100cm		Branched :B	0.5Ctr Triple Staggered at 0.5m offset
57 No.	Salix viminalis	80-100cm		Branched :B	4/m²
88 No.	Sambucus nigra	80-100cm		Branched :B	0.5Ctr Triple Staggered at 0.5m offset
112 No.	Sambucus nigra	80-100cm		Branched :B	4/m²
17 No.	Sarcococca hookerana digy. 'Purple Stem'	30-40cm	3L	Bushy	4/m²
9 No.	Sarcococca hookerana humilis	30-40cm	3L	Bushy	4/m²
12 No.	Sarcococca hookeriana digyna	30-40cm	3L	Bushy	4/m²
12 No.	Skimmia japonica 'Nymans'	30-40cm	3L	Bushy	4/m²
4 No.	Spiraea japonica 'Anthony Waterer'	40-60cm	10L	Branched	Counted
22 No.	Viburnum burkwoodii	40-60cm	3L	Bushy	4/m²
12 No.	Viburnum juddii	30-40cm	3L	Bushy	4/m²
88 No.	Viburnum lantana	30-40cm	3L	Branched	0.5Ctr Triple Staggered at 0.5m offset
112 No.	Viburnum lantana	30-40cm	3L	Branched	4/m²
88 No.	Viburnum opulus	40-60cm	3L	Branched	0.5Ctr Triple Staggered at 0.5m offset
112 No.	Viburnum opulus	40-60cm	3L	Branched	4/m²
12 No.	Viburnum opulus 'Compactum'	30-40cm	3L	Bushy	4/m²
12 No.	Viburnum tinus 'Eve Price'	40-60cm	3L	Bushy	4/m²
3 No.	Weigela florida 'Variegata'	60-80cm	10L	Branched	Counted

Rev	Date	Details	Drawn
C	16/04/2013	Additional attenuation ponds	AK
B	27/02/2013	Client Comments	JCL
A	19/02/2013	Layout Change	JCL

ACD
Ecology
Arboriculture
Landscape Architecture

ACD Landscape Architects & ACD Ecology
Rodbourne Rail Business Centre, Grange Lane, Malmesbury, Wilts, SN16 0ES
Tel: 01666 825646 Fax: 01666 824654

ACD Arboriculture
Tanners, Lower Street,Haslemere, Surrey, GU27 2PE
Tel: 01483 425714 Fax: 01428 641090

ACD (Landscape Architects) Southampton
12 Southgate Street, Winchester, Hampshire, SO23 9EF
Tel: 01962 855604

www.acdlandscape.co.uk

Space to live
David Wilson Homes

scheme: Manor Farm, Denvilles Havant
client: David Wilson Homes
drawing: Landscape Proposals
date: November 2012
scale: 1:200@A1
drawing no: BSH 17581 18C
drawn: AK checked: AW

Copyright of ACD Landscape Architects Ltd. All rights described in Chapter IV of the Copyright, Designs and Patents Act 1988 have been generally asserted: 2012. Copyright of this plan remains with ACD until all fees have been paid in full.