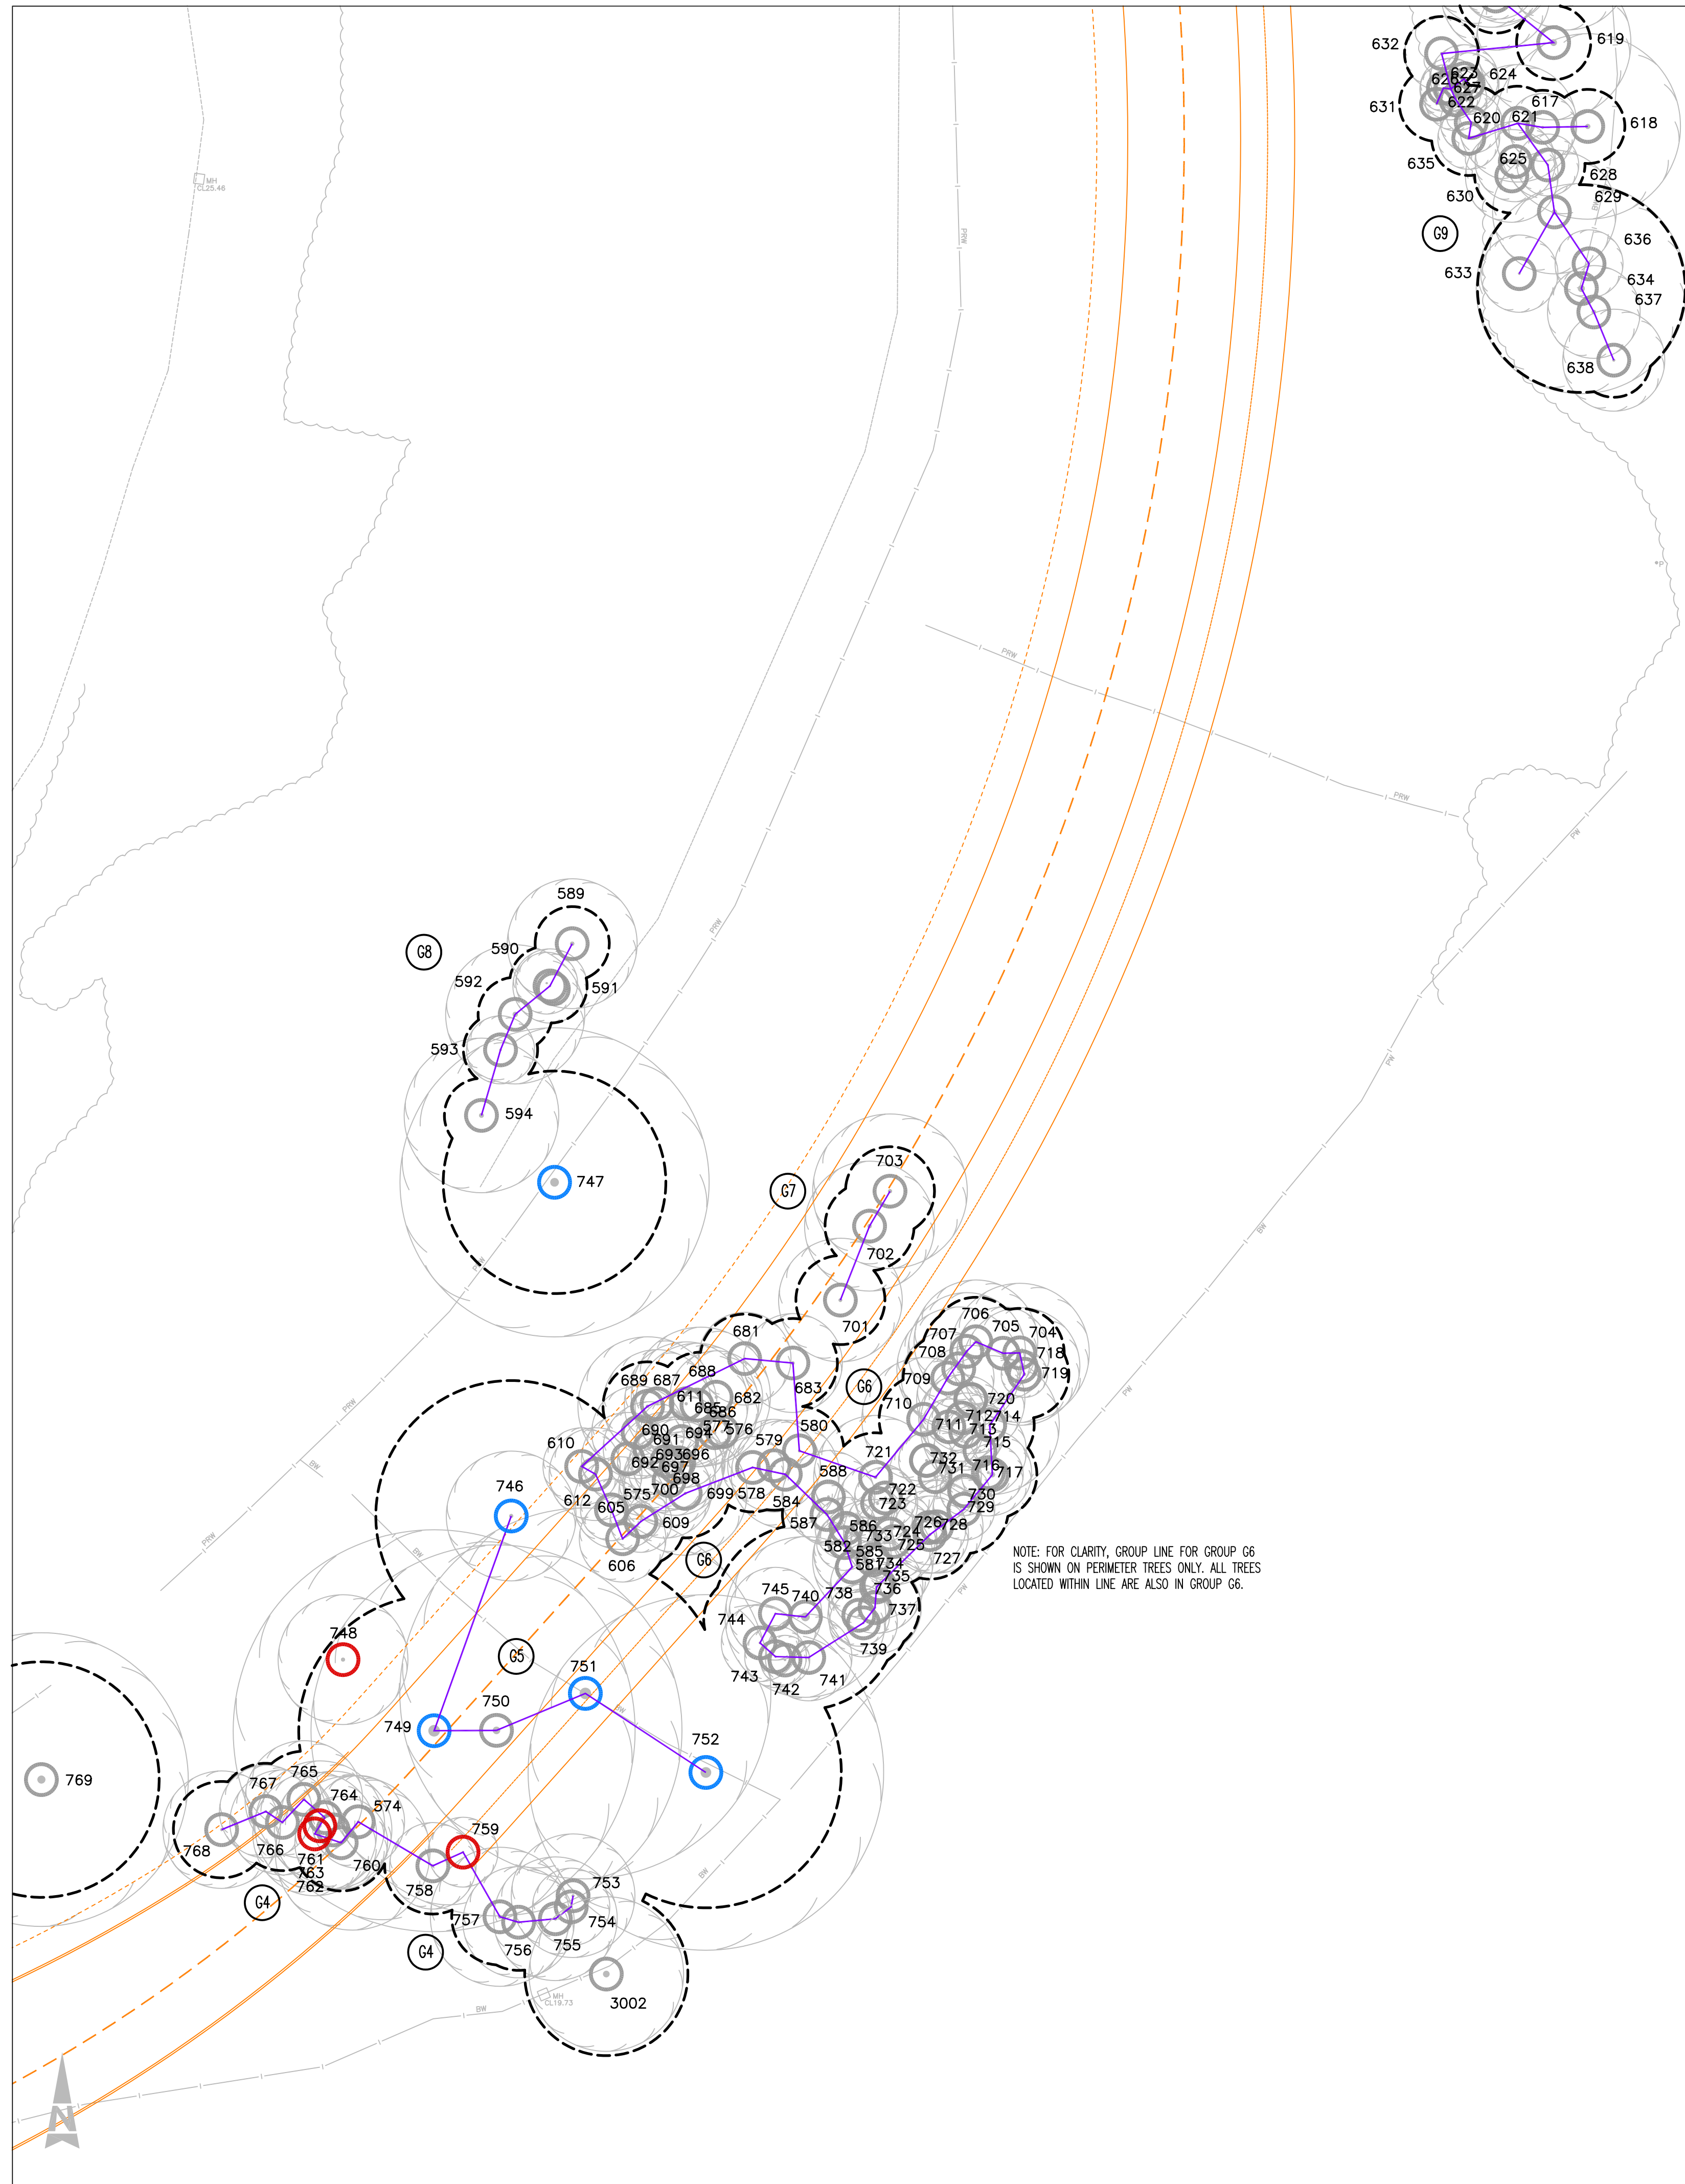


NOTES

REFER TO DWG 5099849/TP/LA/0002 FOR KEYPLAN.

REFER TO TREE SCHEDULE WITHIN ARBORICULTURAL IMPLICATIONS
ASSESSMENT (AIA) REPORT FOR TREE SPECIES AND OTHER
INFORMATION FOR ALL INDIVIDUALLY NUMBERED TREES AND TREE
GROUPS.

TREE CANOPIES AS INDICATED ON DRAWING ARE APPROXIMATE ONLY AS DERIVED FROM TOPOGRAPHICAL SURVEY. REFER TO TREE SCHEDULE AIA FOR DIMENSIONS.

[illegible]

1	INFORMATION	23/08/11	TD
Stat	Purpose of Issue	Date	Auth

[illegible]

A	ORIGINAL	-	-	-	-
Rev	Description	By	Date	Chk'd	Auth

Atkins Limited

Landscape Architecture,
The Octagon,
27 Middleborough,
Colchester, Essex, England
CO1 1TG

Tel: (01206) 732000

Fax: (01206) 732020
www.atkinsglobal.com

Client

Portsmouth City Council

Project

Dunsbury Hill Farm Stage 2

Title

Tree Survey Plan 2

Sheet Size A1	Original Scale 1:250	Designed/Drawn NA	Checked TD	Authorised JJ
		Date 23/08/11	Date 23/08/11	Date 23/08/11

Status	Drawing Number	Rev
I	5099849/TP/LA/0003	A