


Tree protection plan

Location of trees, categorisation and protection/management proposals at 22 Frogmore Lane, Cowplain

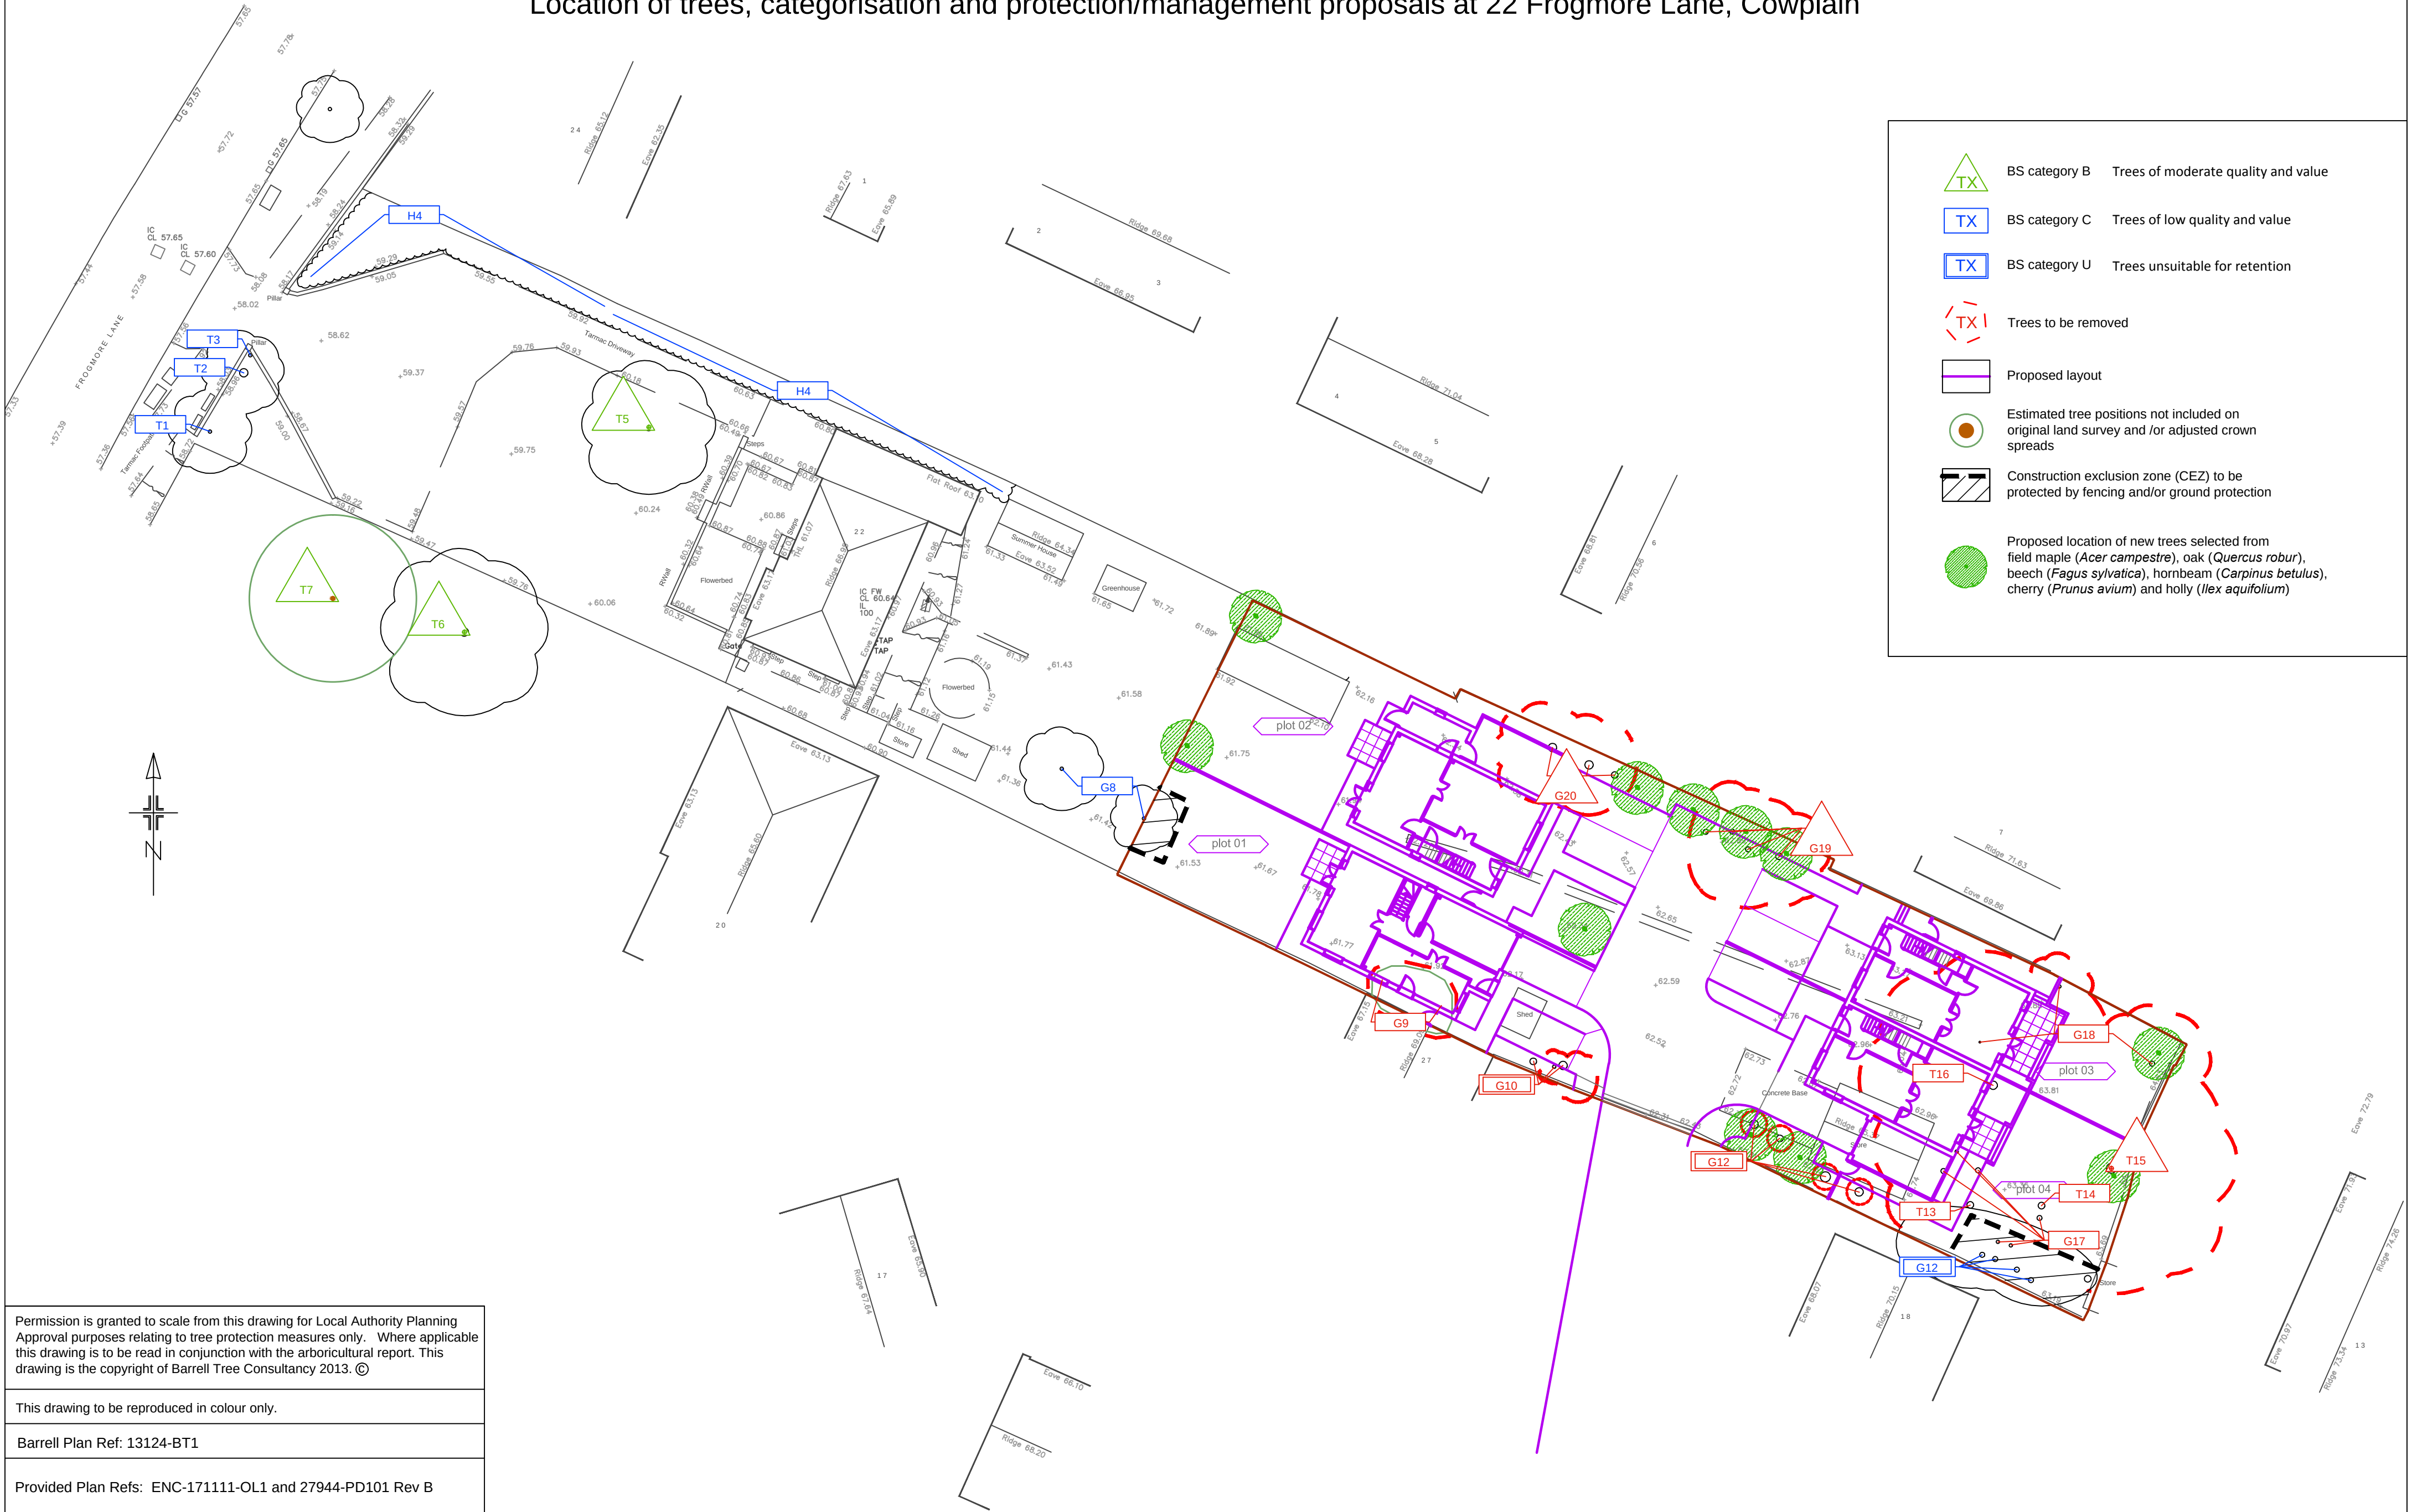



BS category B

Trees of moderate quality and value



BS category C

Trees of low quality and value



BS category U

Trees unsuitable for retention



Trees to be removed



Proposed layout



Estimated tree positions not included on original land survey and /or adjusted crown spreads



Construction exclusion zone (CEZ) to be protected by fencing and/or ground protection



Proposed location of new trees selected from field maple (*Acer campestre*), oak (*Quercus robur*), beech (*Fagus sylvatica*), hornbeam (*Carpinus betulus*), cherry (*Prunus avium*) and holly (*Ilex aquifolium*)

Permission is granted to scale from this drawing for Local Authority Planning Approval purposes relating to tree protection measures only. Where applicable this drawing is to be read in conjunction with the arboricultural report. This drawing is the copyright of Barrell Tree Consultancy 2013. ©

This drawing to be reproduced in colour only.

Barrell Plan Ref: 13124-BT1

Provided Plan Refs: ENC-171111-OL1 and 27944-PD101 Rev B



barrell
TREE CONSULTANCY

Field House, Fordingbridge Business Park,
Ashford Road, Fordingbridge SP6 1BY
Tel: 01425 651470 Fax: 01425 653449
www.barrelltreecare.co.uk

0 Metres 5 10 15

Scale: 1:250 @ A2