


No.	Revision/Issue	Date

Project Name and Address
Dunbeath
3 Eastern Road
Havant

Project 089/11	Sheet 11
Date 24,06,10	
Scale 1:250	

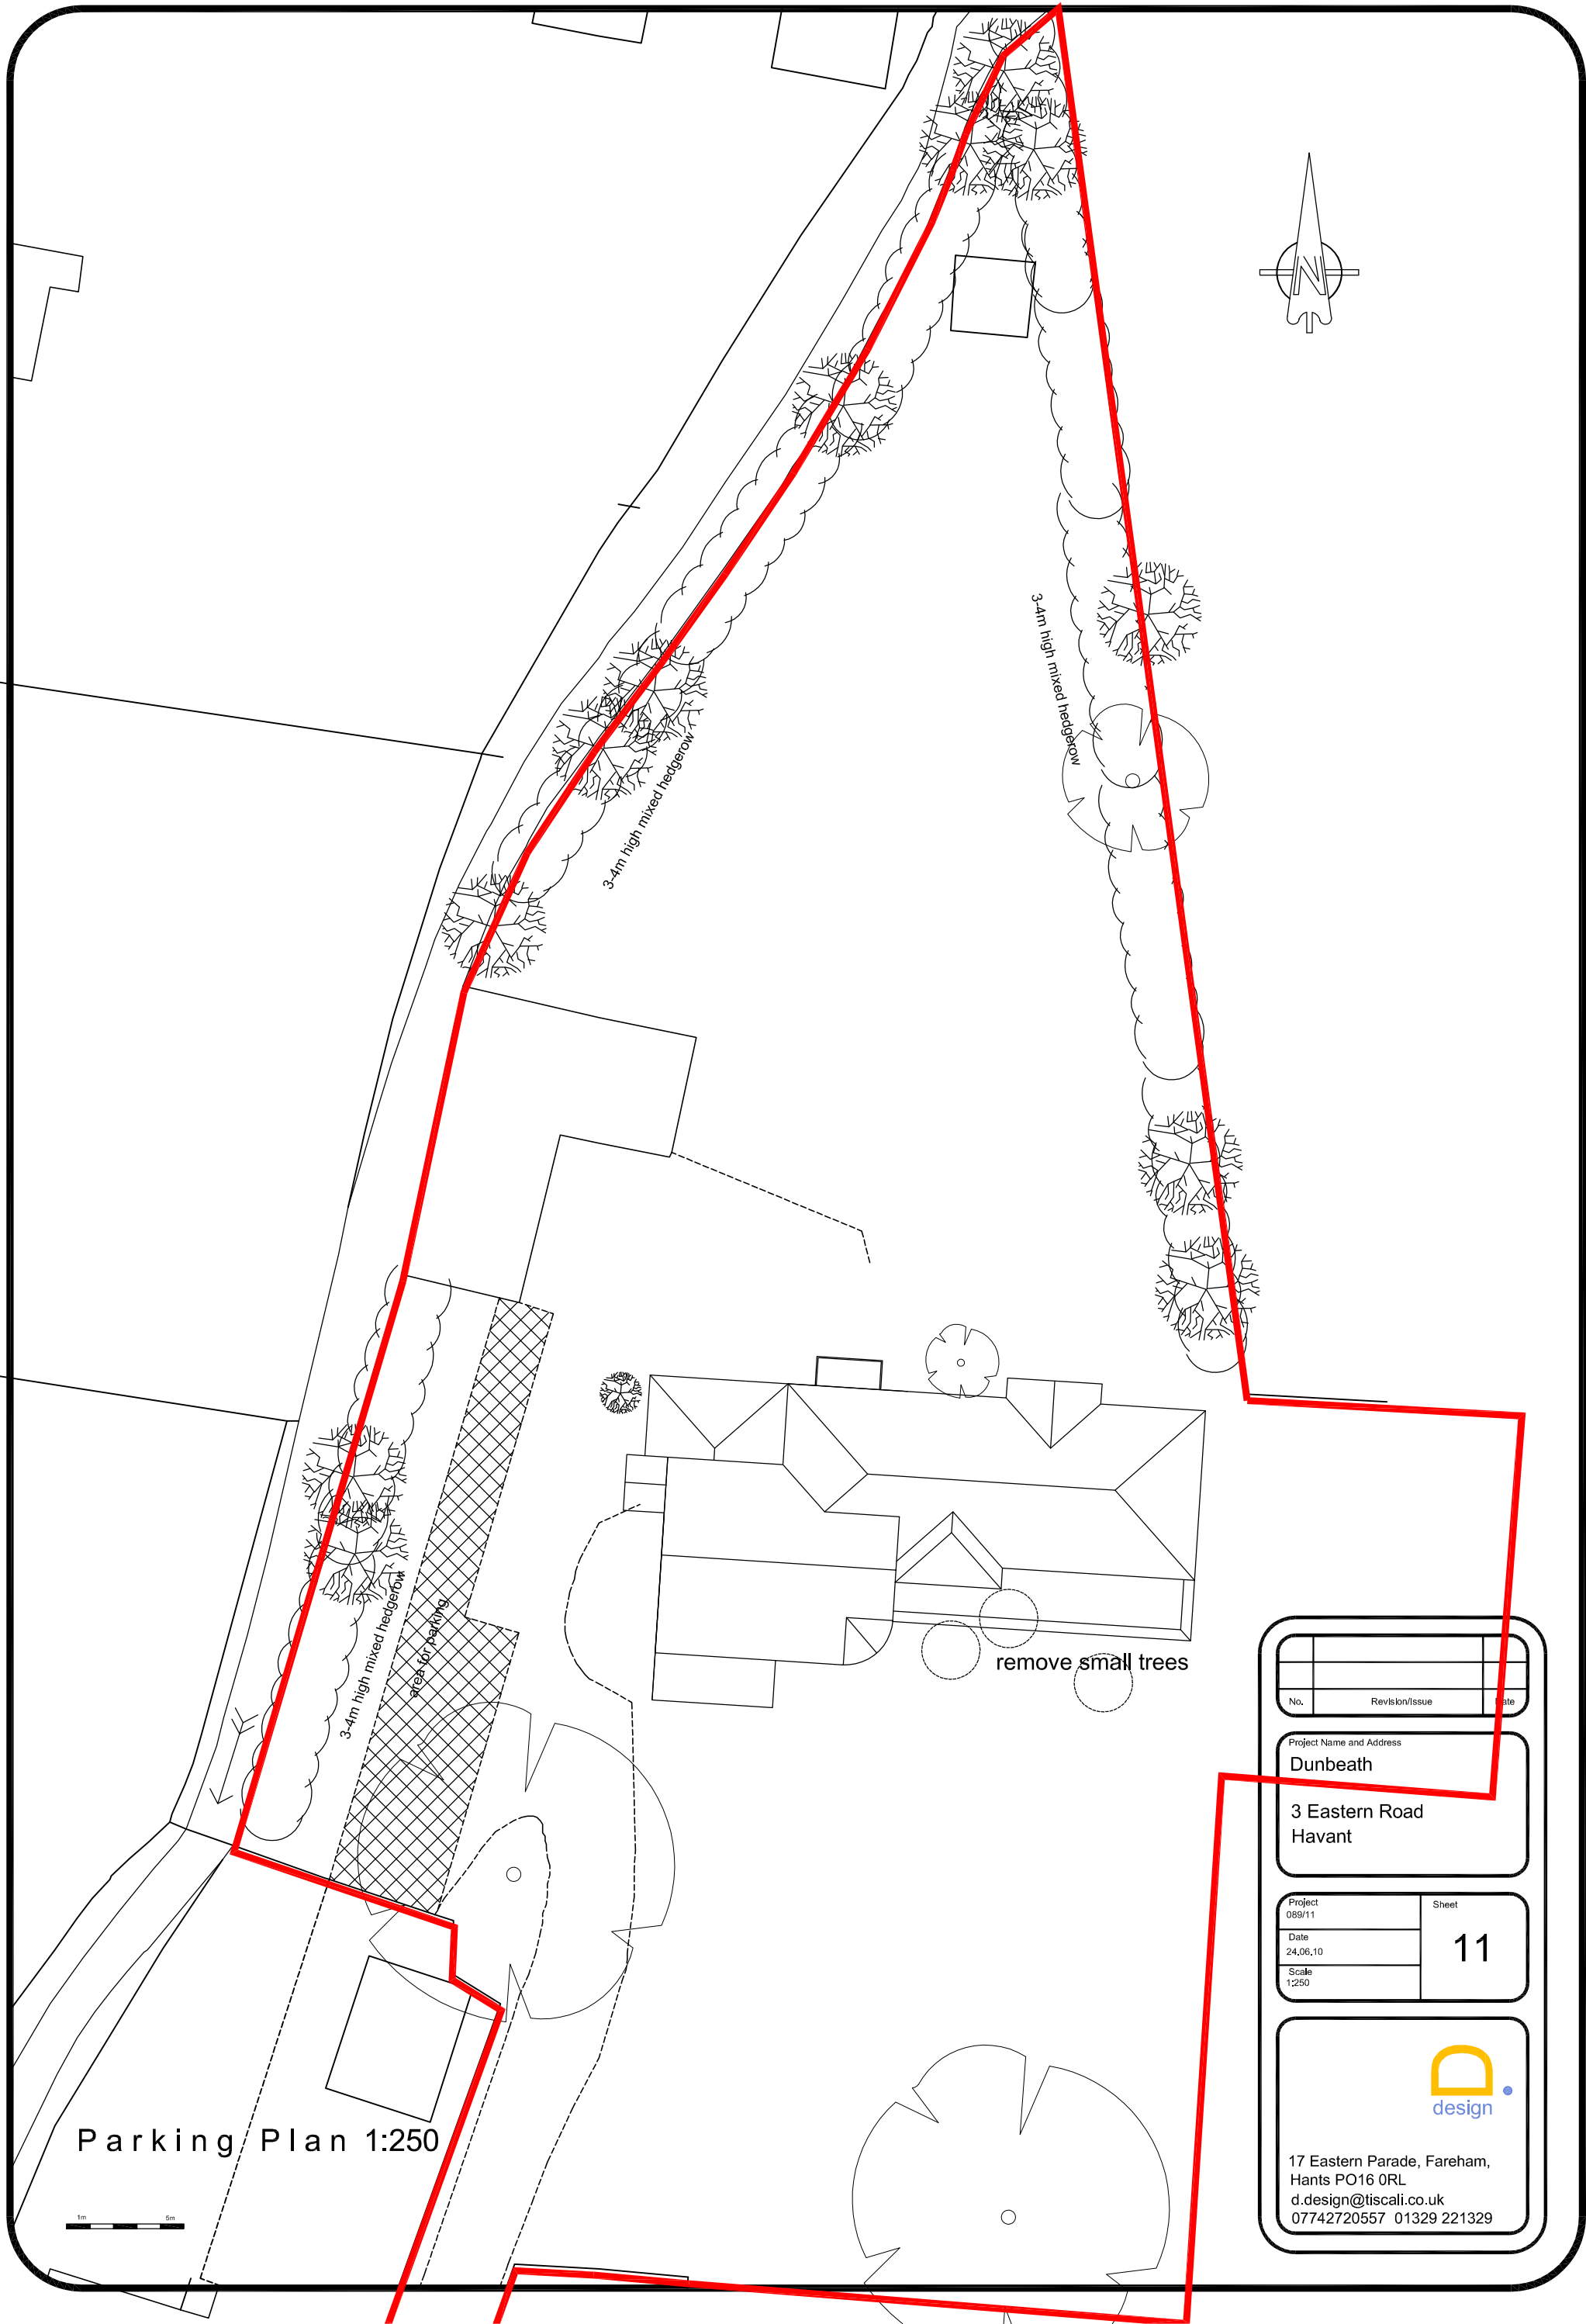

17 Eastern Parade, Fareham,
Hants PO16 0RL
d.design@tiscali.co.uk
07742720557 01329 221329