



VIEW OF ST MICHAEL'S CONVENT FROM THE SOUTH WEST TAKEN PRIOR TO THE CONSTRUCTION OF THE CHURCH OF THE SACRED HEART SHOWING THE ORIGINAL CONVENT




VIEW OF ST MICHAEL'S CONVENT SHOWING THE TWO STOREY LINK BUILDING THAT CONNECTED TO THE CHURCH OF THE SACRED HEART (NOW PARTIALLY DEMOLISHED)



CURRENT VIEW OF AREA SHOWN IN PHOTO ABOVE, LOOKING FROM THE NORTH WEST SHOWING THE PARTIALLY DEMOLISHED LINK BUILDING IN RIGHTHAND FOREGROUND

EXISTING NORTH WEST ELEVATION

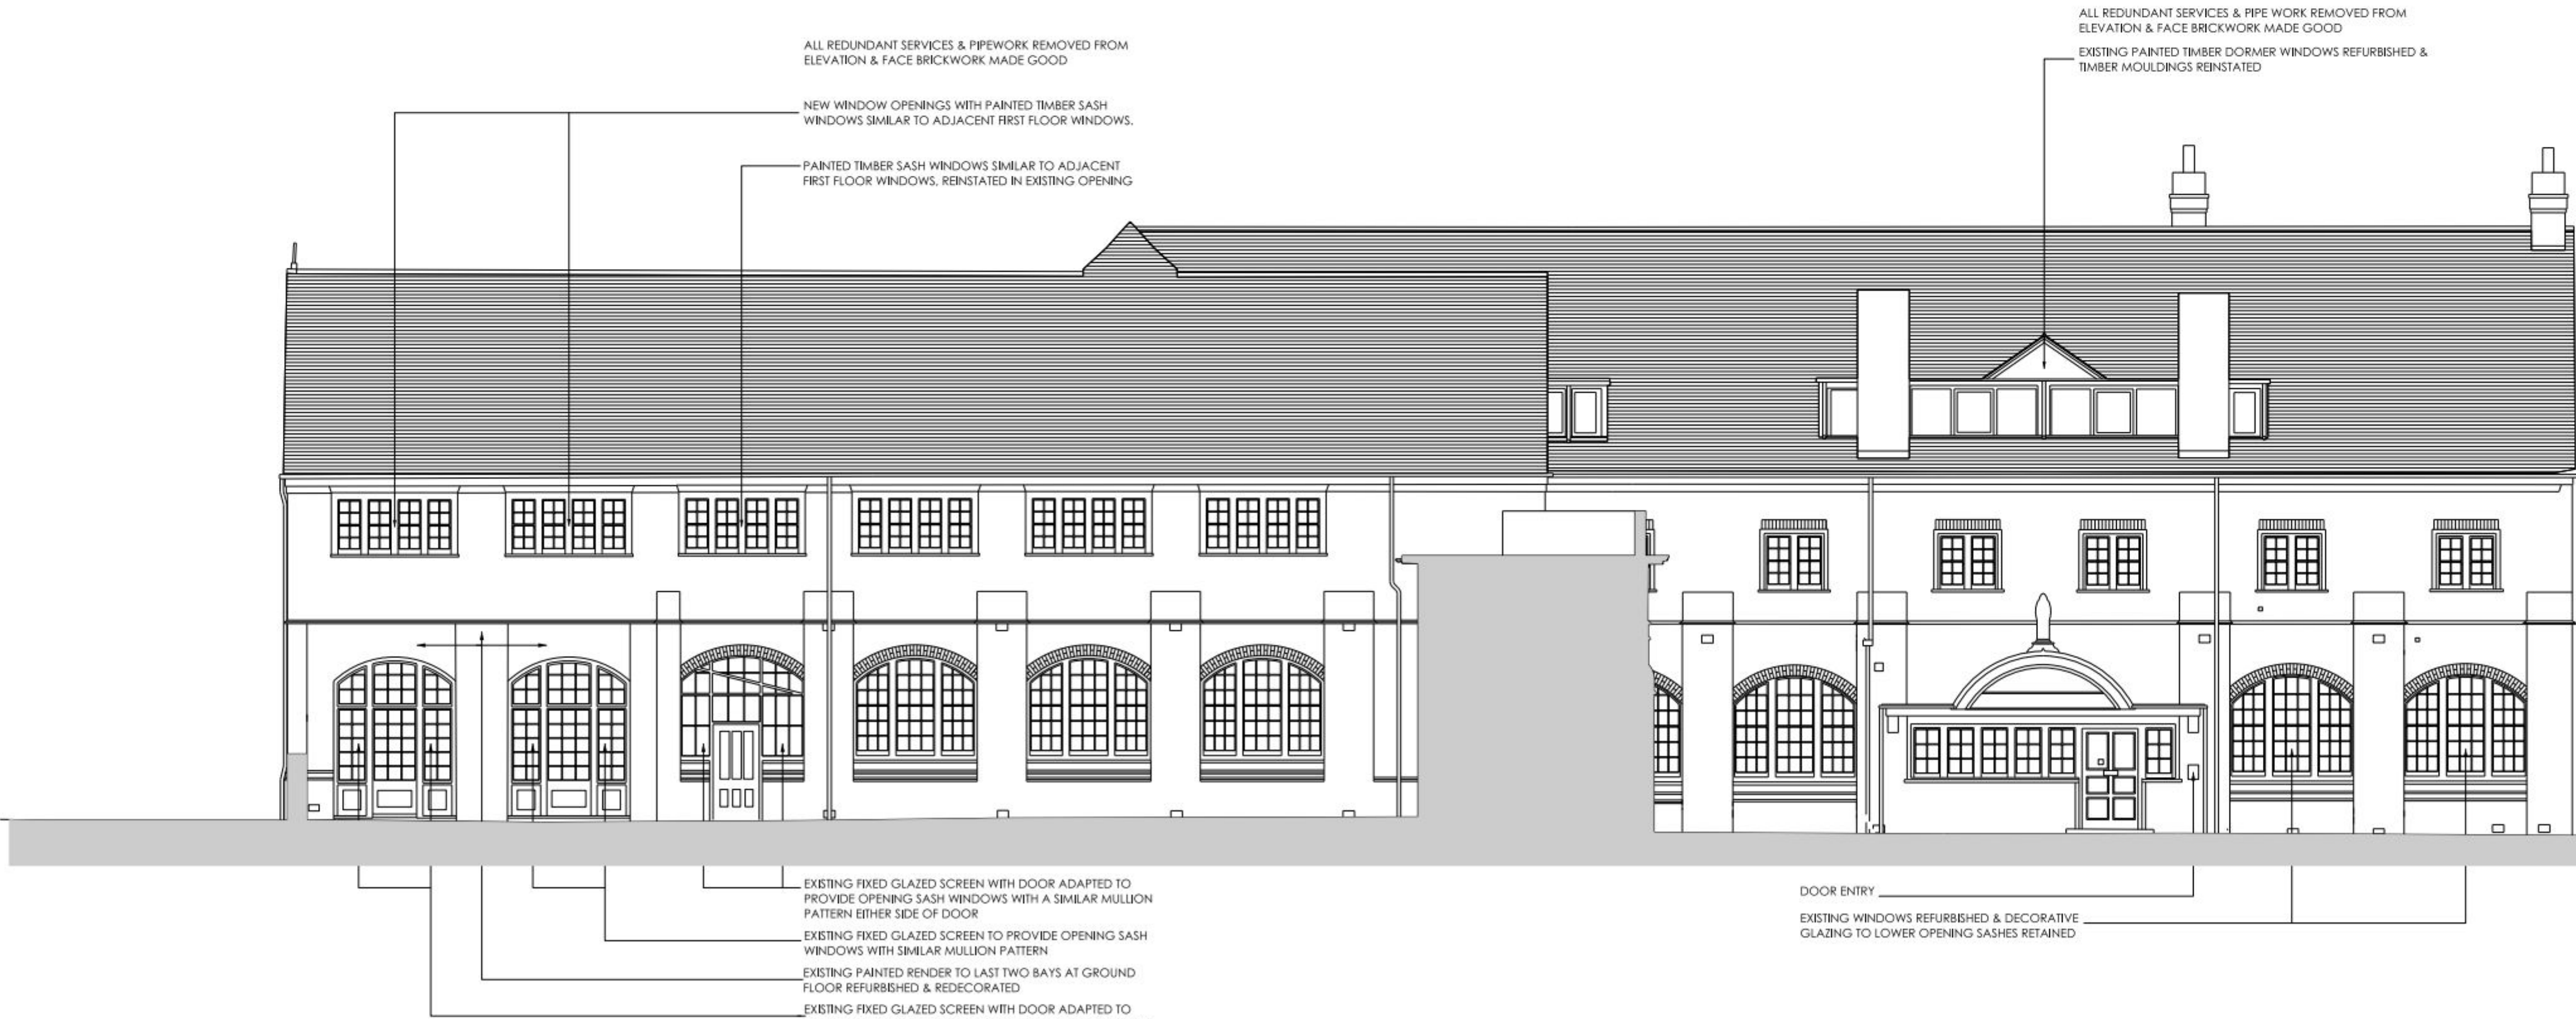

PROPOSED NORTH WEST ELEVATION

NOTE:
THIS DRAWING IS BASED ON THE SURVEY DRAWINGS PREPARED BY HAMPSHIRE LAND SURVEYS. THE PROPOSAL SHOWN ON THIS DRAWING IS SUBJECT TO THE DETAILED INVESTIGATION INTO & CONFIRMATION OF THE EXISTING STRUCTURE, CONSTRUCTION & DIMENSIONS ON SITE BY OTHERS.

POPE PRIESTLEY ARCHITECTS
ARCHITECTURE | TOWN PLANNING | URBAN DESIGN
FERRY HOUSE, CANUTE ROAD, SOUTHAMPTON, HAMPSHIRE, SO14 3FJ T: +44 (0)23 80332288 F: +44 (0)23 80632886 E: info@popepriestley.co.uk
CONTRACTORS MUST CHECK ALL DIMENSIONS ON SITE. ON THE DRAWING DIMENSIONS ARE TO BE RECORDED FROM ARCHITECTURAL RECORD PROCEEDINGS. DRAWINGS AND PROPOSALS ARE NOT TO BE USED FOR ANY OTHER PURPOSES WITHOUT THE WRITTEN CONSENT OF THE ARCHITECTS. THE DRAWING IS COPYRIGHT ©

ST MICHAEL'S CONVENT
LONDON ROAD
WATERLOOVILLE
HAMPSHIRE

FORMER CONVENT:
EXISTING & PROPOSED NORTH WEST
ELEVATIONS