



Location of trees, categorisation and protection/management proposals at St Michaels Convent, Waterlooville

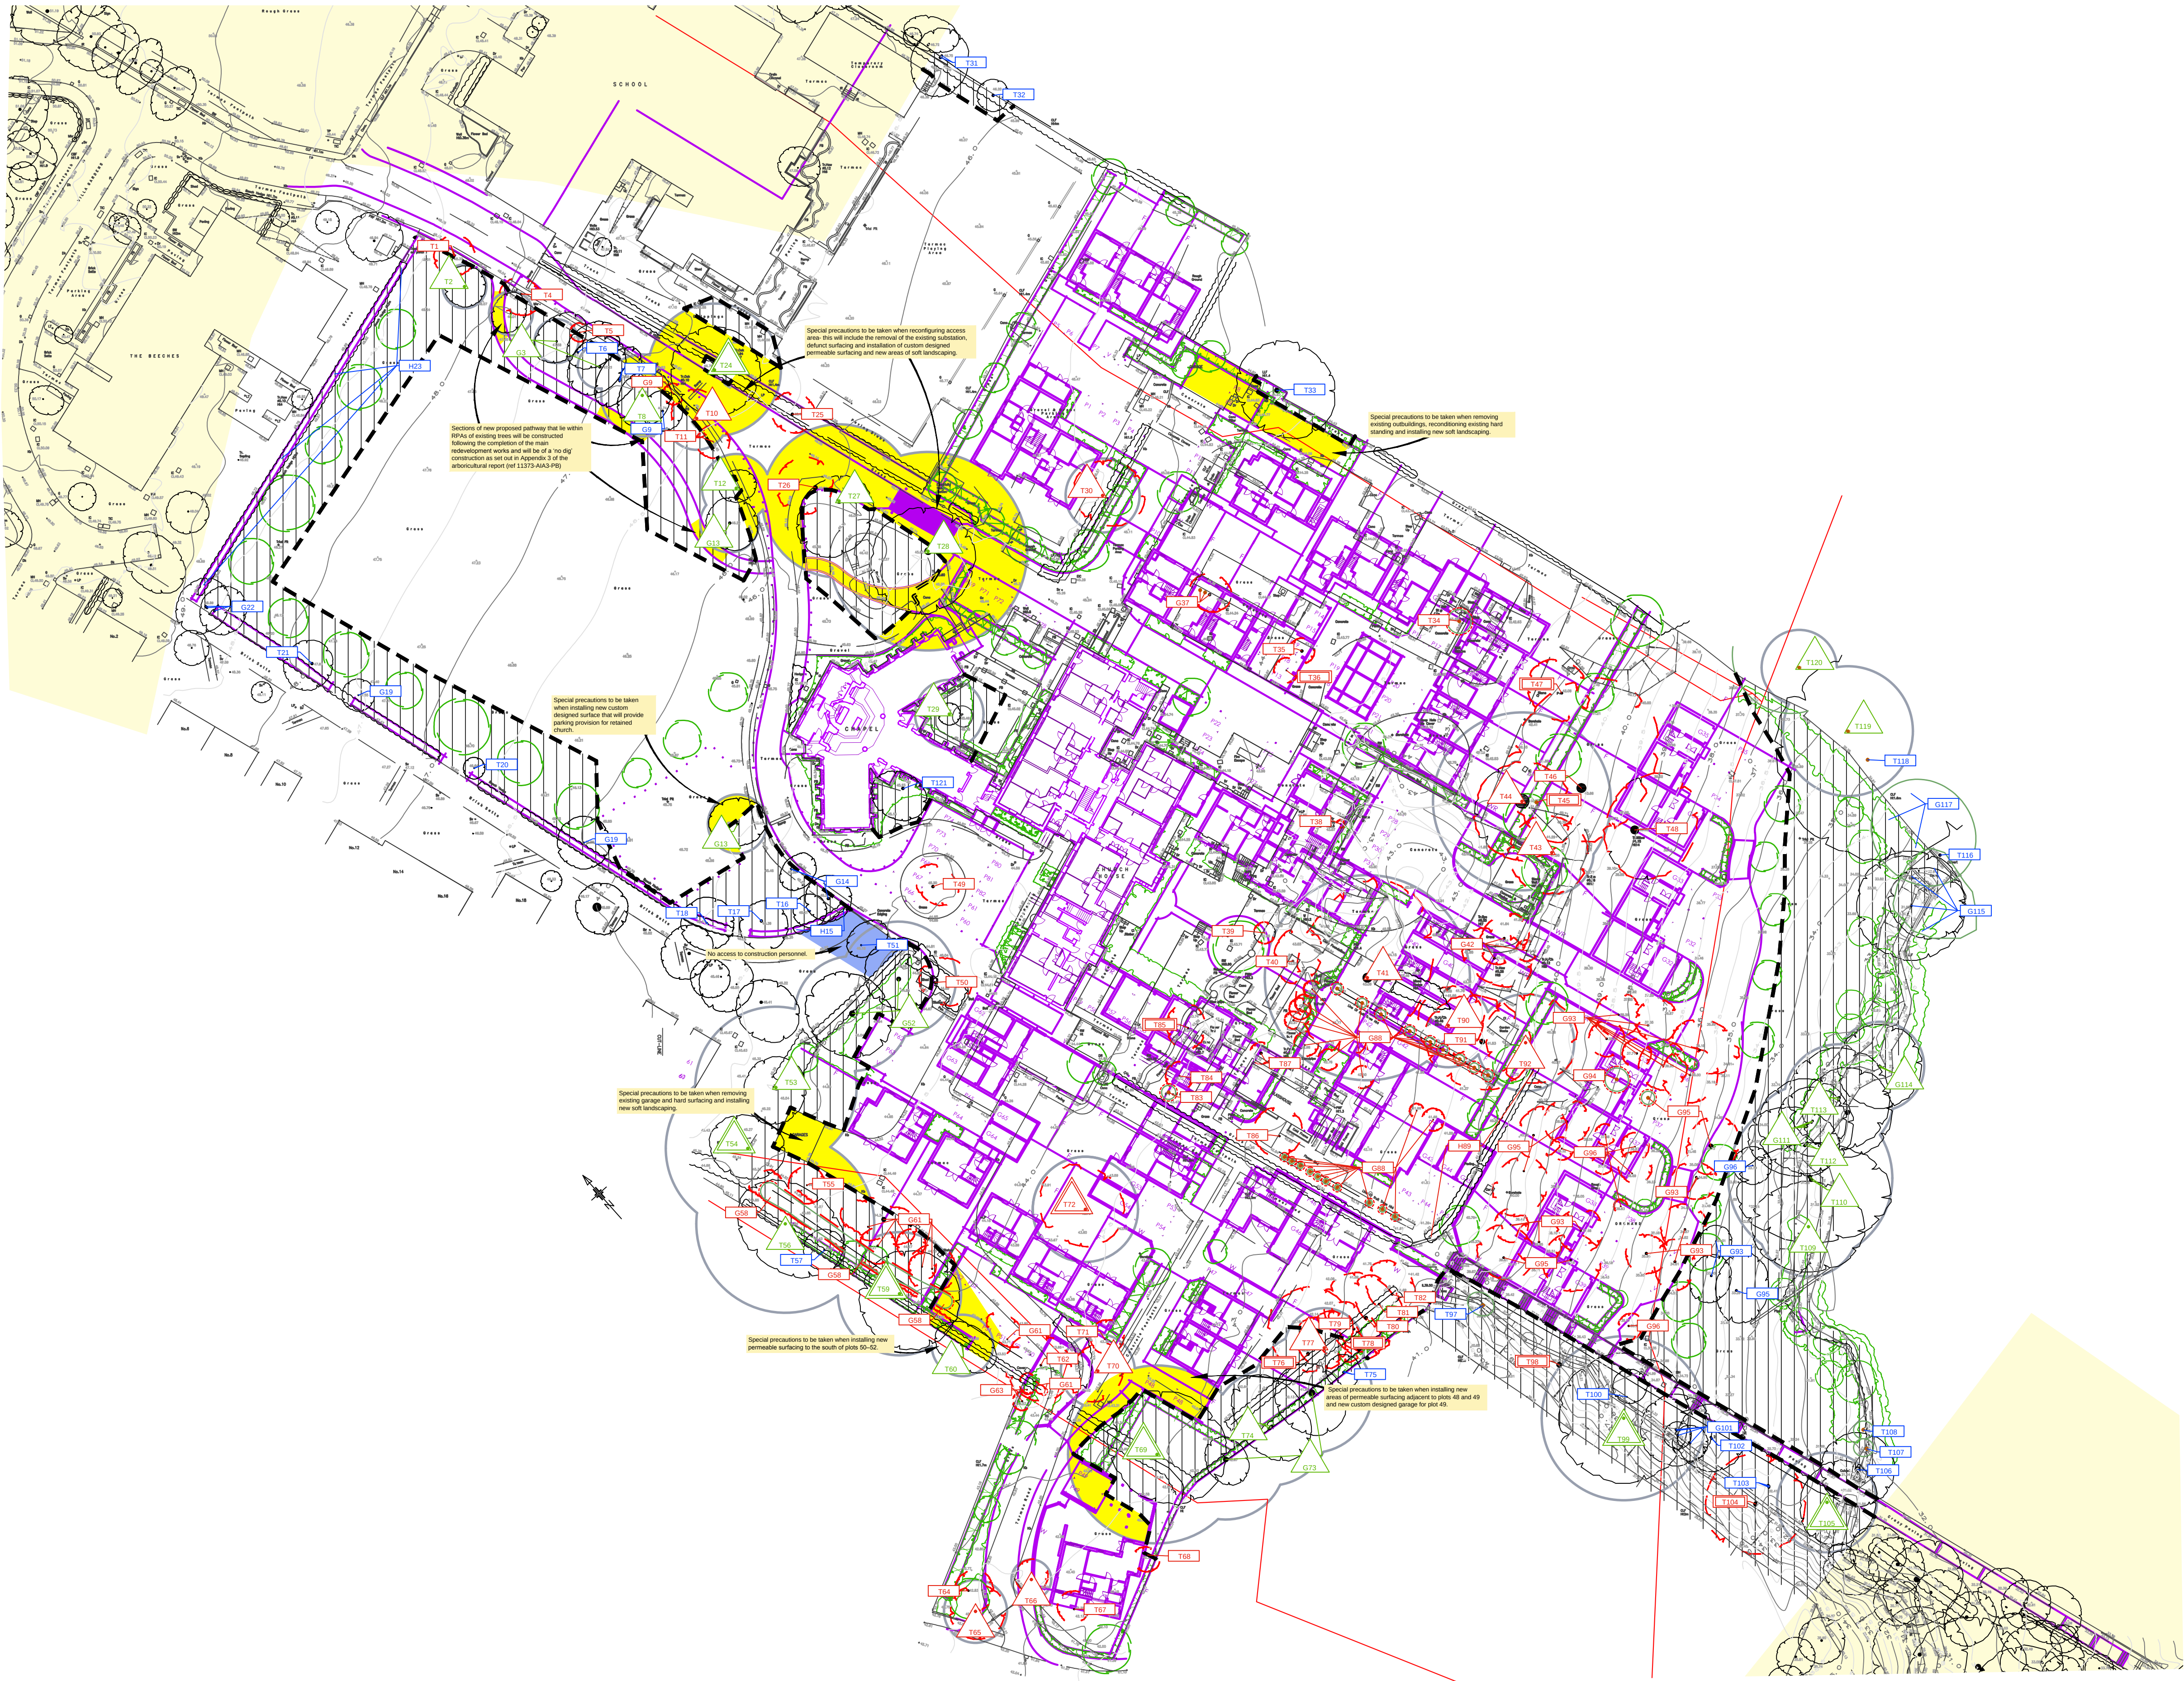

- | | | |
|---|---------------|--|
|  | BS category A | Trees of high quality |
|  | BS category B | Trees of moderate quality |
|  | BS category C | Trees of low quality |
|  | BS category U | Trees unsuitable for retention |
|  | | Trees to be removed |
|  | | Proposed layout |
|  | | Estimated tree positions not included on original land use and/or adjusted crown spreads |
|  | | Construction exclusion zone (CEZ) to be protected by fencing and ground protection |
| Precautionary Areas | | |
| <ul style="list-style-type: none"> Removal/clearfelling of existing surfacing Removal of existing structures and foundations Installation of new structures Installation of new custom designed surfacing Installation of new soft landscaping Installation of new or expanding/or existing subterranean services | | |
|  | | Client proposed new tree planting |
|  | | RPA boundaries for category A and B trees |

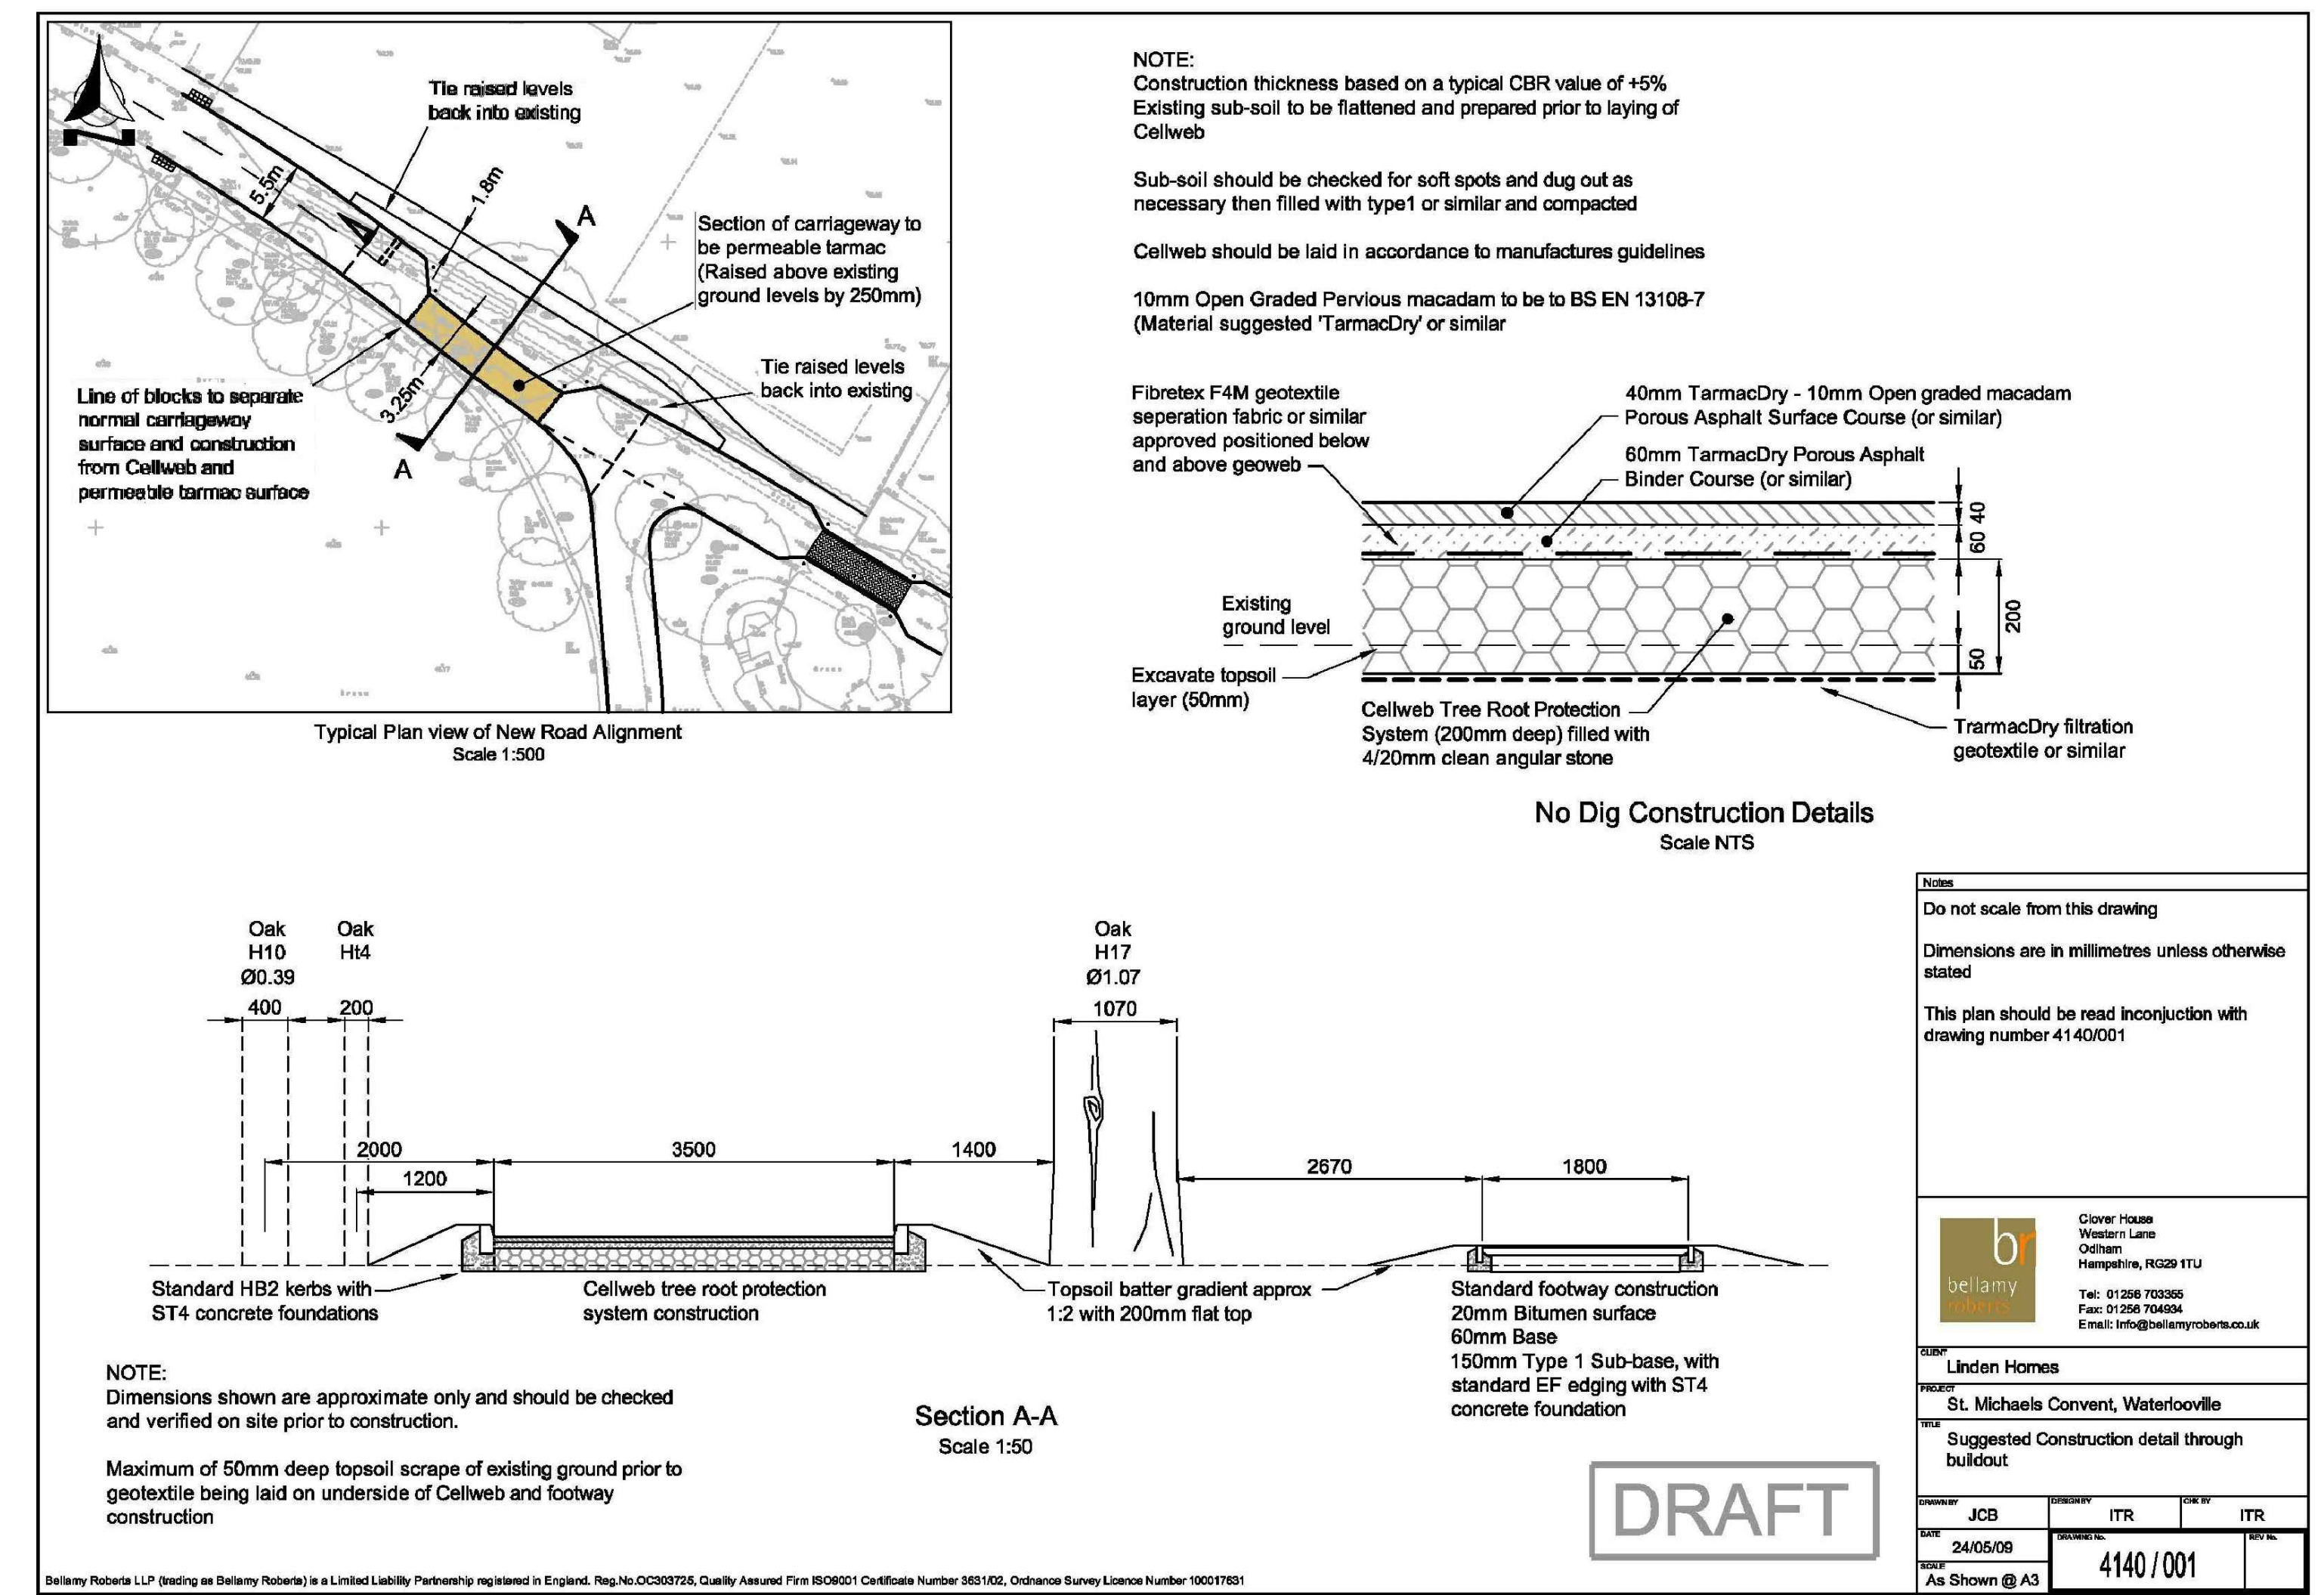

Permission is granted to scale from this drawing for Local Authority Planning Approval purposes relating to tree protection measures only. Where applicable this drawing is to be read in conjunction with the arboricultural report. This drawing is the copyright of Barrell Tree Consultancy 2012. ©

This drawing to be reproduced in colour only

Barrell Plan Ref: 11373-BT4a

Provided Plan Refs: Wvland1.Dwg / HLS0161and
PP1144 SITE PLAN FOR MODEL EXPORT.dwg

barrell
TREE CONSULTANCY

Field House, Fordingbridge Business Park,
Ashford Road, Fordingbridge SP6 1BY
Tel: 01425 651470 Fax: 01425 653449
www.harrelltreecare.co.uk