


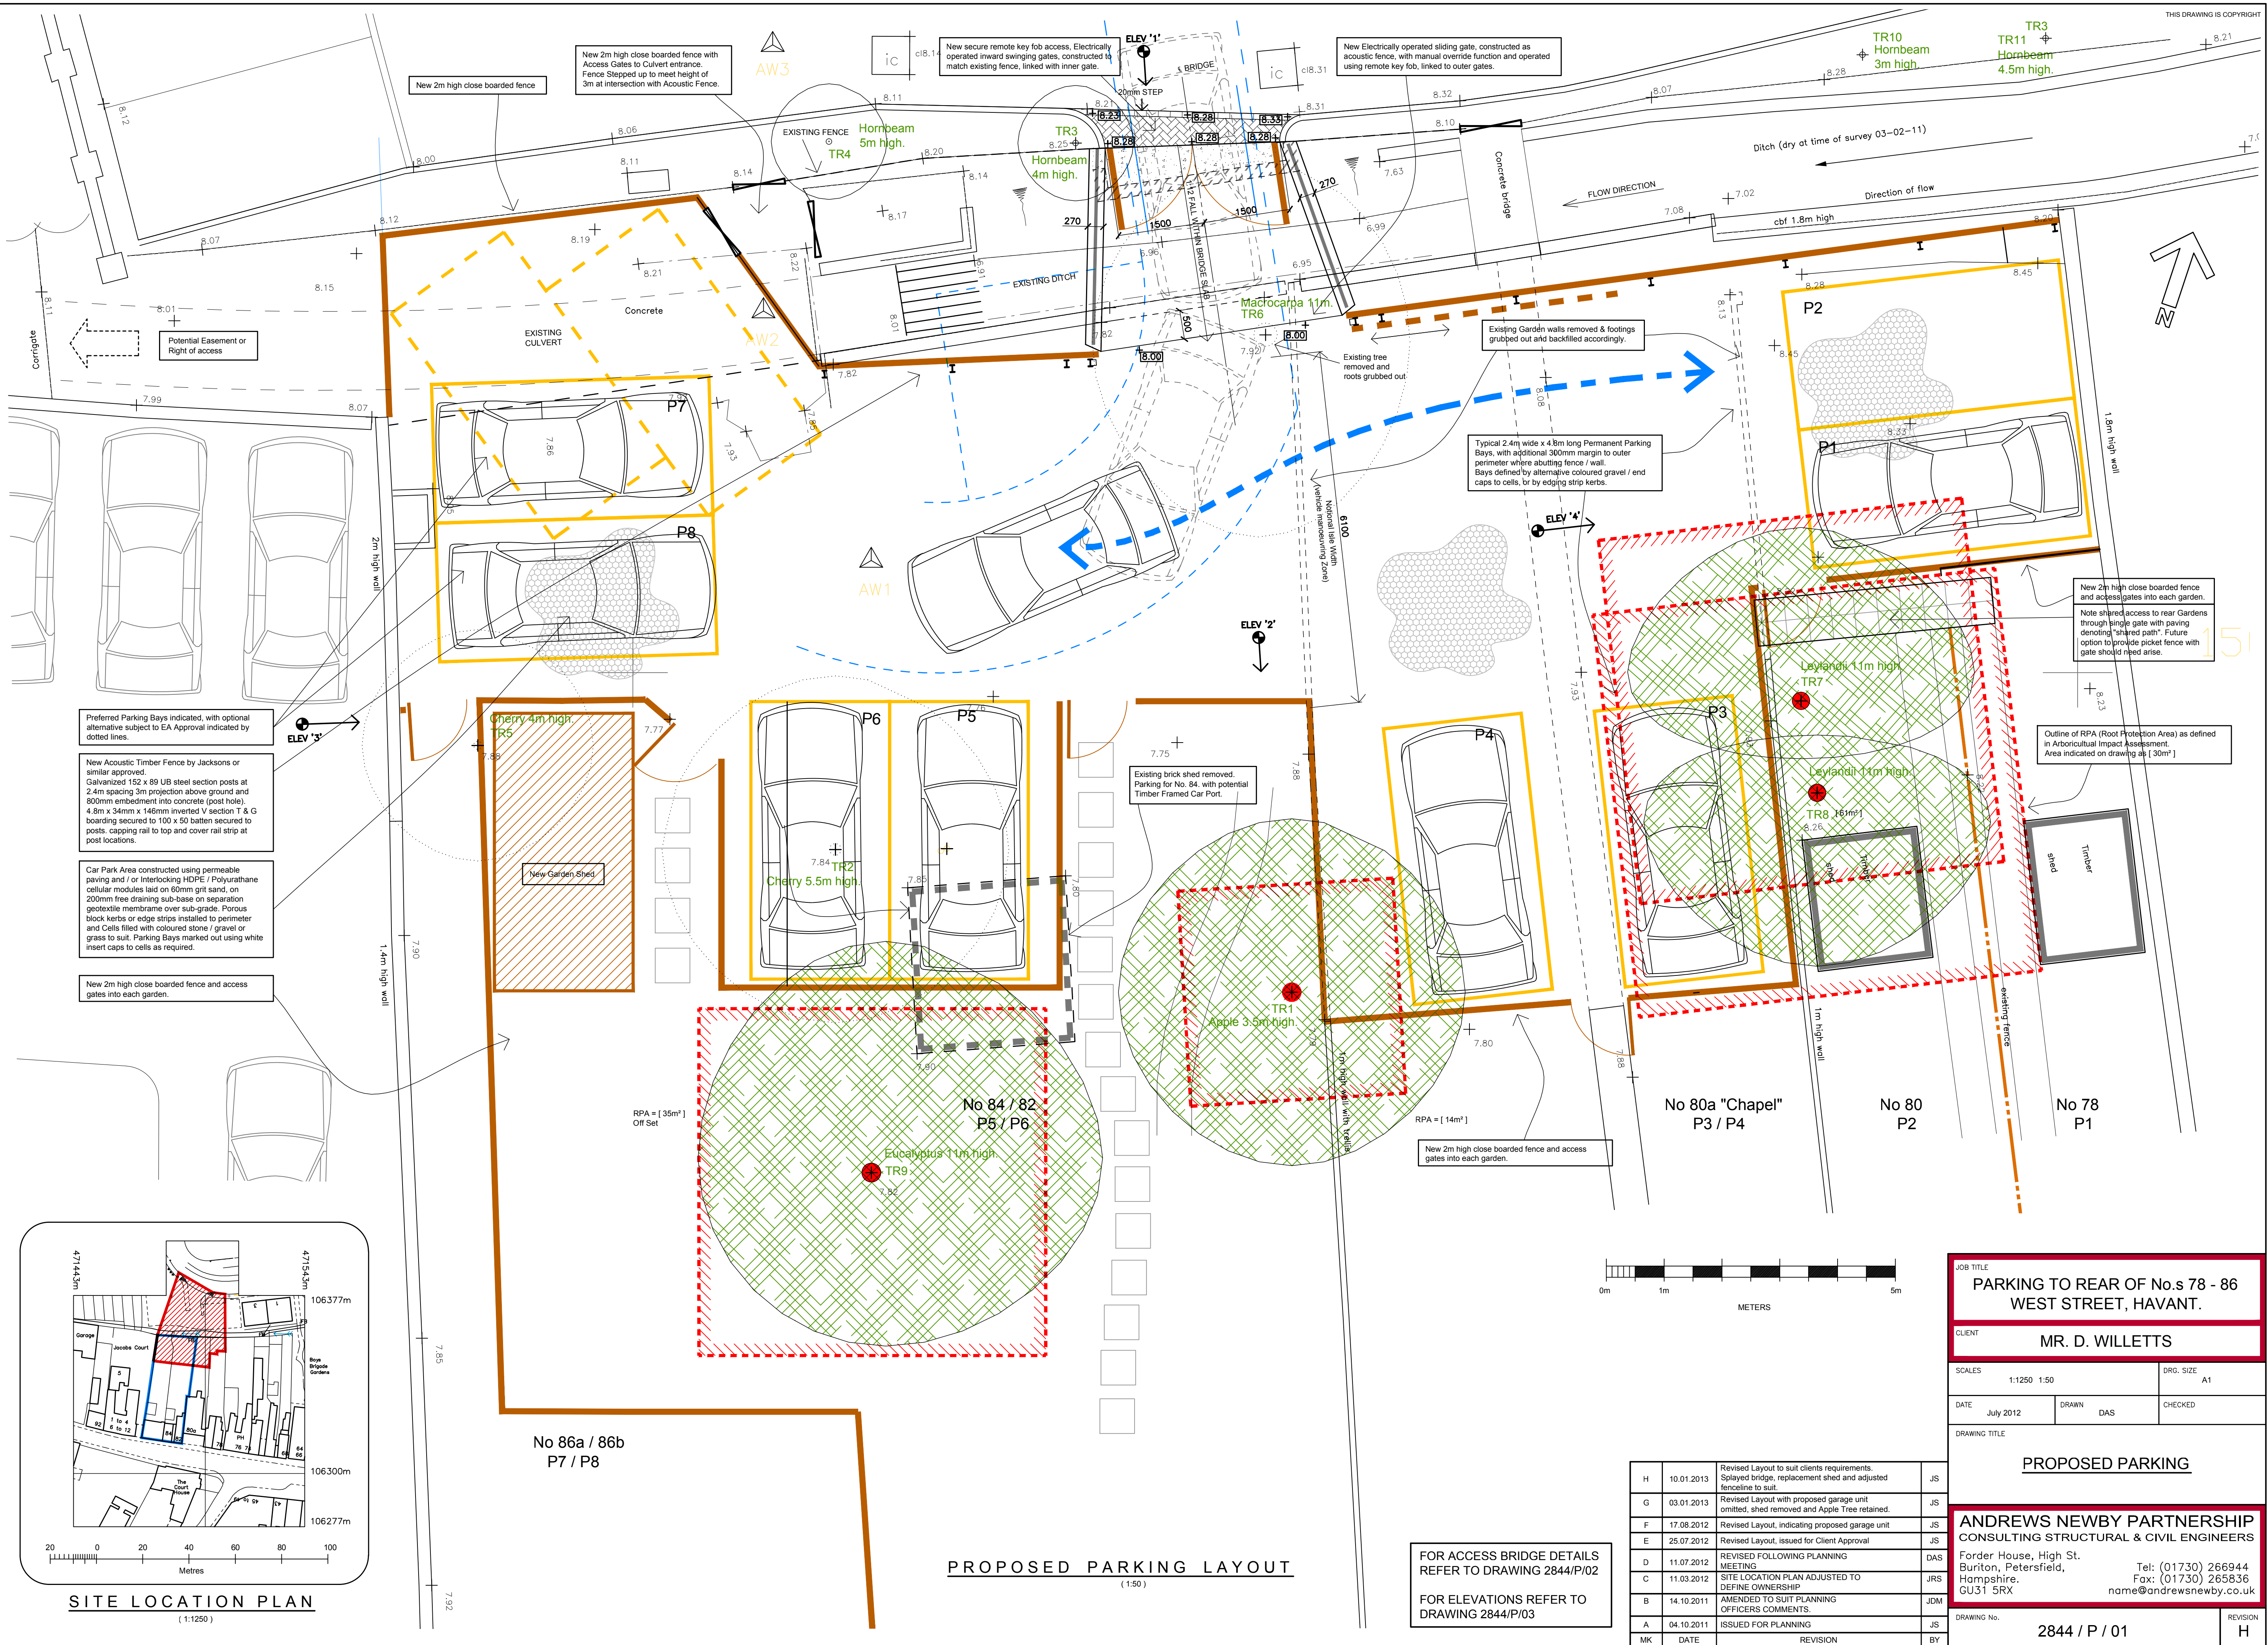

H	10.01.2013	Revised Layout to suit clients requirements. Splayed bridge, replacement shed and adjusted fence line to suit.	JS
G	03.01.2013	Revised Layout with proposed garage unit omitted, shed removed and Apple Tree retained.	JS
F	17.08.2012	Revised Layout, indicating proposed garage unit	JS
E	25.07.2012	Revised Layout, issued for Client Approval	JS
D	11.07.2012	REVISED FOLLOWING PLANNING MEETING	DAS
C	11.03.2012	SITE LOCATION PLAN ADJUSTED TO DEFINE OWNERSHIP	JRS
B	14.10.2011	AMENDED TO SUIT PLANNING OFFICERS COMMENTS.	JDM
A	04.10.2011	ISSUED FOR PLANNING	JS
MK	DATE	REVISION	BY

PARKING TO REAR OF No.s 78 - 86 WEST STREET, HAVANT.			
CLIENT MR. D. WILLETT			
SCALES 1:1250 1:50		DRG. SIZE A1	
DATE July 2012	DRAWN DAS	CHECKED	
DRAWING TITLE <u>PROPOSED PARKING</u>			
ANDREWS NEWBY PARTNERSHIP CONSULTING STRUCTURAL & CIVIL ENGINEERS Forder House, High St. Buriton, Petersfield, Hampshire, GU31 5RX Tel: (01730) 266944 Fax: (01730) 265836 name@andrewsnewby.co.uk			
DRAWING No. 2844 / P / 01		REVISION H	