TREES

A Ash
AB Alder
AP Apple
B Beech
C Cedar
CB Copper Beech
CH Cherry
CP Cypress
E Elm
EL Elder
EU Eucalyptus
F Fir
FM Field Maple
H Holly
HZ Hazel
HC Horse Chestnut
HH Hawthorn
HW Hawthorn
HY Holly
LB Indian Bean Tree
LB Laburnum
LM Lime
LP Larch Tree
LR Laurel
M Maple
MG Magnolia
OK Oak
P Pine
PA Poplar
PL Plane
PM Plum
PR Pear
PP Pissardi Plum
PR Pear
R Rowan
RO Red Oak
RD Rhododendron
S Sycamore
SB Silver Birch
SC Sweet Chestnut
SH Scots Pine
SJ Spruce
SY Sycamore
W Willow
WL Willow
WN Walnut
Y Yew

Species / Dia / Spread (max) / Ht
e.g. OK / 0.6 / 8 / 15

KEY

BT British Telecom
CB Control Box
CP Control Box
CL Cover Level
DV Drain Off Division
EL Electric
EP Electricity Pole
FH Fire Hydrant
GSV Gas Stop Valve
HT Height
IC Inspection Cover
IL Invert Level
LP Lamp Post
MH Manhole
MKR Marker
OHW Overhanging Wall
OH Overhead
G Road Gully
PC Protector
PC Pram Crossing
RNP Road Name Plate
S Soakaway
S/A Soakaway
ST Stay / Strut
TBM Temporary Bench (Undentified)
TB Telephone Box
TC Telecom
TL Traffic Light
TP Telegraph Pole
UP Utility Pole Lift
VP Vent pipe
WM Water Meter
WSV Water Stop Valve

FENCES

BWF Barbed Wire Fence
CBF Concrete Block Fence
CF Concrete Post
CPF Chestnut Paling Fence
ESF Estate Railing Fence
IRF Iron Railing Fence
PKF Picket Fence
PMF Post & Mesh Fence
PWF Post & Wire Fence
SCF Security Fence
WF Fence
WMF Wire Mesh Fence
WPF Wood Panel Fence

SURVEY STATION INFORMATION

STATION	EASTING	NORTHING	LEVEL	TYPE
H1	470930.390	106630.164	13.45	NAIL
H2	470878.300	106646.402	14.00	NAIL
H6	470879.240	106638.399	14.00	NAIL
H7	470937.680	106643.583	13.82	NAIL
H12	470904.610	106652.538	14.00	NAIL
H13	470904.610	106652.538	14.00	NAIL
H24	470906.770	106638.236	14.00	NAIL
H26	470925.575	106660.271	13.99	NAIL

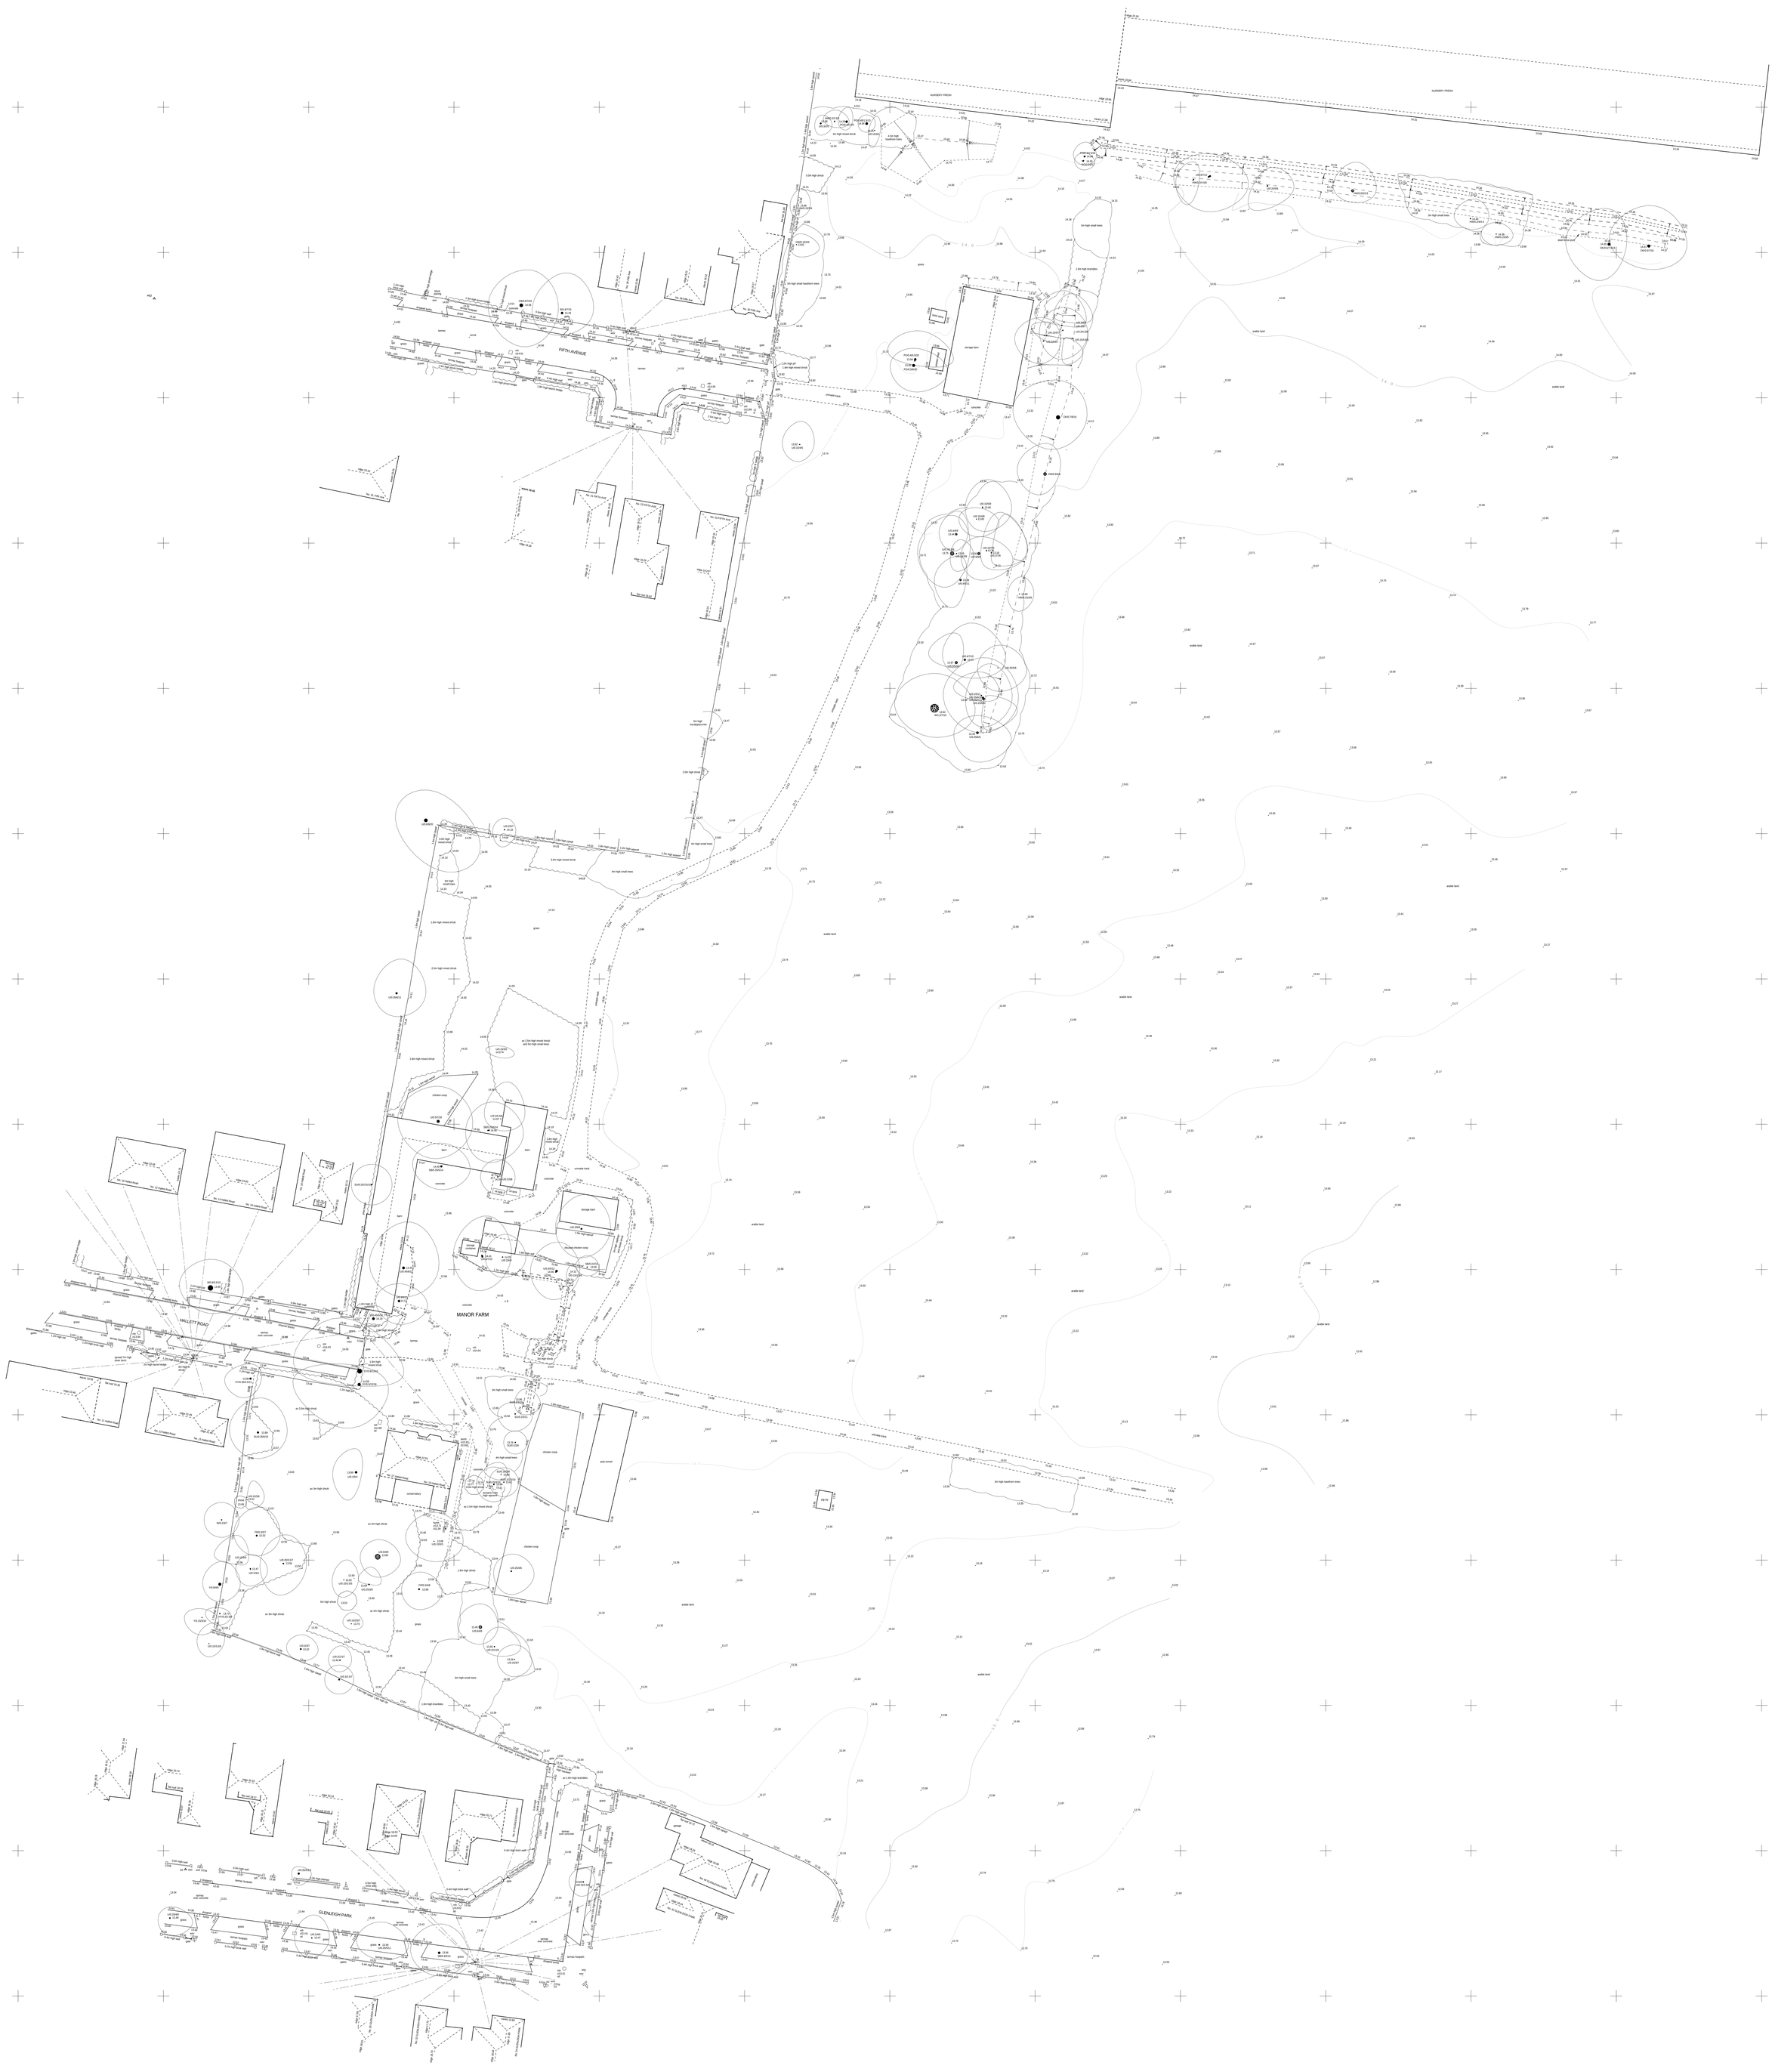
FIFTH AVENUE
HALLETT ROAD
GLENLEIGH PARK
MANOR FARM
NURSERY FRESH
arable land
storage barn
chicken coop
poly tunnel
conservatory
concrete
green
orchard
orchard track
hedge
tarmac
tarmac footpath
tarmac over concrete
gate
fence
wire fence
post and wire fence
wire mesh fence
chestnut paling fence
iron railing fence
picket fence
concrete block wall
brick wall
2.5m high hedge
2.5m high conifer hedge
2.5m high privet hedge
2.5m high rose hedge
2.5m high bushes
2.5m high shrub
2.5m high mixed shrub
2.5m high mixed shrub and 5m high small trees
2.5m high small trees
2.5m high small hawthorn trees
2.5m high brambles
