
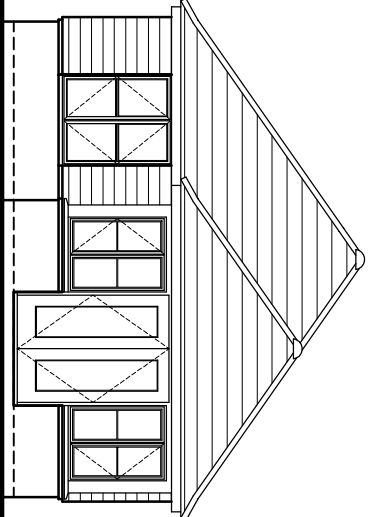
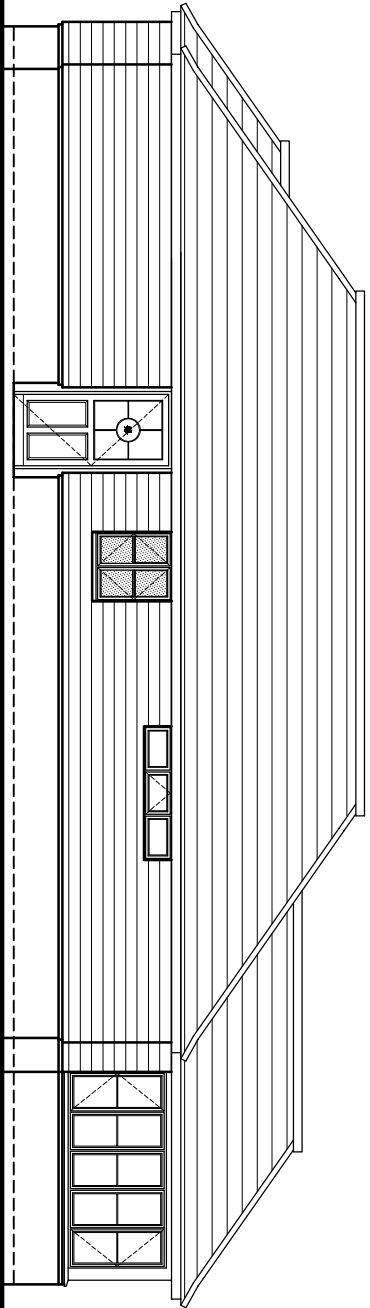
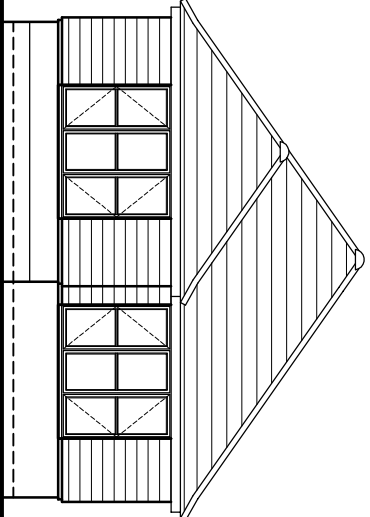
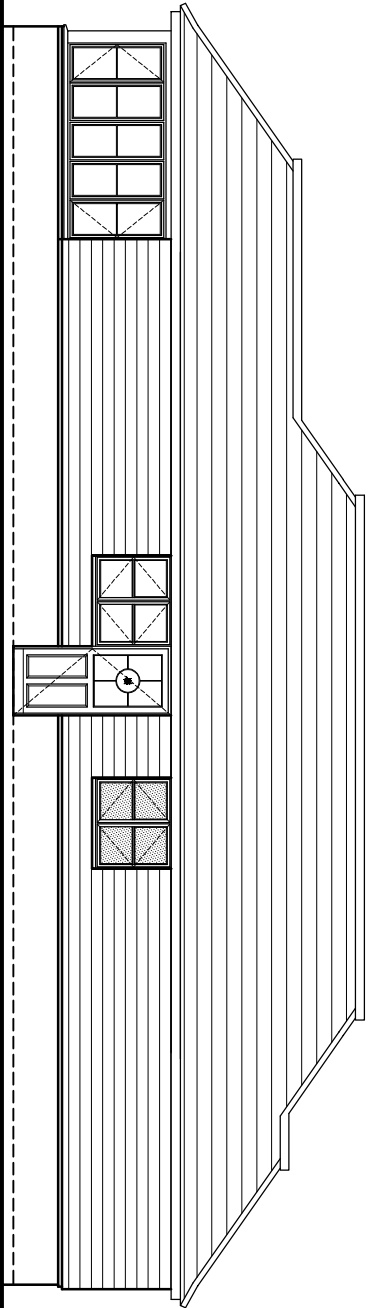


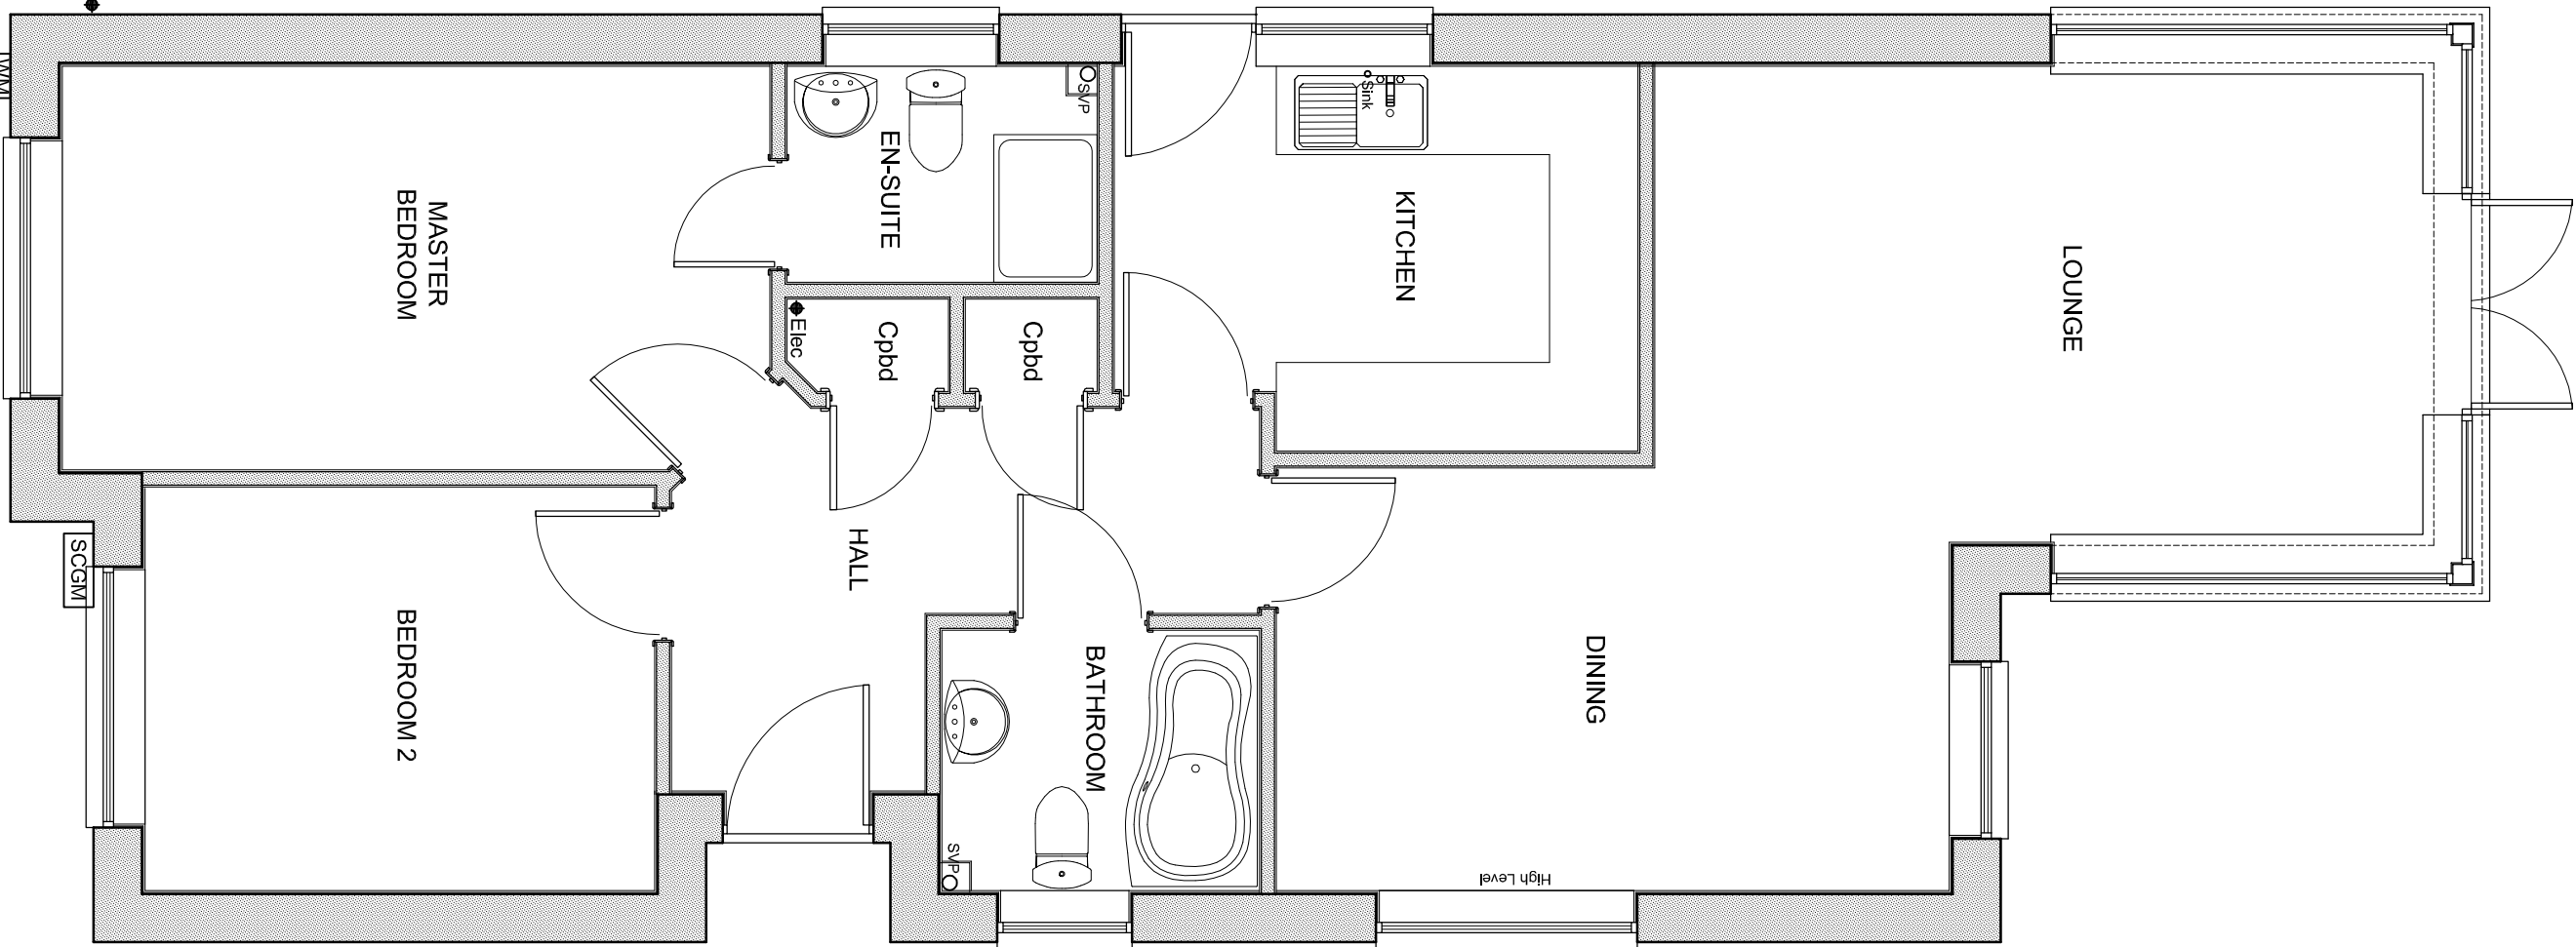

Floor Area = 80.1m² - 863SqFt

This drawing is the copyright of MAPLEDEAN DEVELOPMENTS LIMITED no copies in whole or part thereof may be taken without prior consent.	
Mapledean WHERE QUALITY MATTERS MOST MAPLEDEAN DEVELOPMENTS LIMITED HOLLYTHORNS HOUSE NEW ROAD, SWANMORE HAMPSHIRE, SO32 2NW TEL: 01489 896688 FAX: 01489 896636 EMAIL: enquiries@mapledean.co.uk www.mapledean.co.uk	
Job Title. Land R/O 42 Church Road, Hayling Island	
Description. Plot 2 Planning G.A.	
Scale: As Shown Date: April '12 Drawing No: 114	