


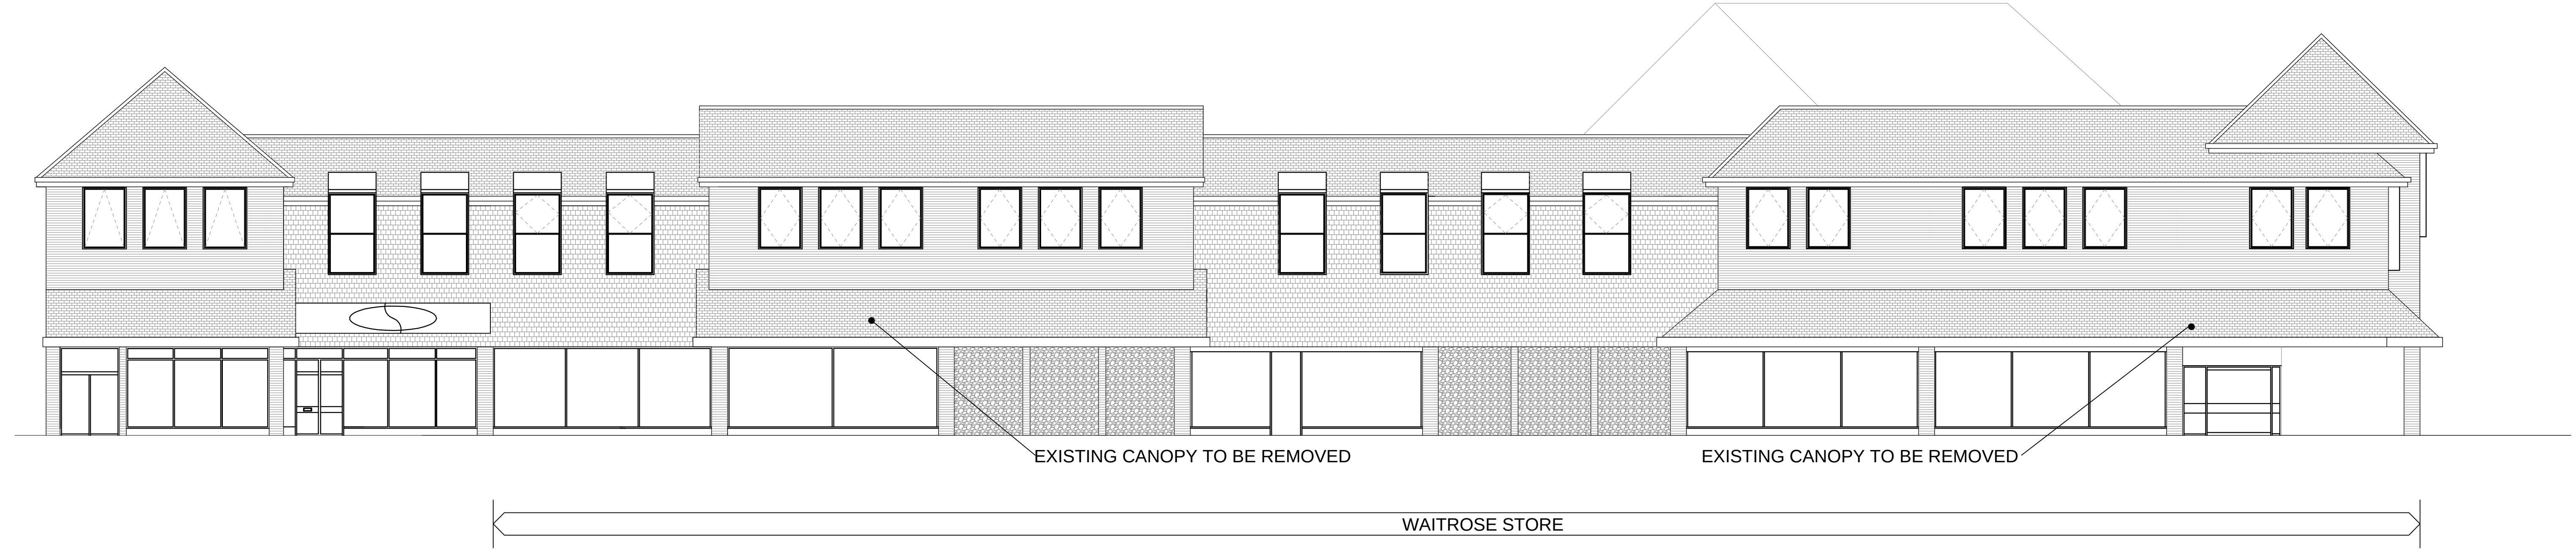


ELEVATION TO NORTH STREET




ELEVATION TO THE PALLANT


KEY

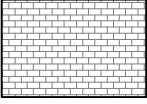

CLAY PLAIN ROOF TILES

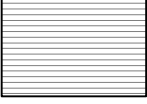

BRICKWORK

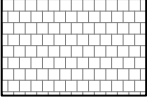

CLAY PLAIN TILE HANGING

THIS DRAWING IS REPRODUCED FROM BAMBER & REDDAN
DRAWING no 0503-AE-001 revB and 0503-AE-002 revB

A 19.01.12 PLANNING APPLICATION

Revisions



COTLEIGH CONSULTING
Chartered Architects and Building Surveyors
586-588 Green Lanes, London N8 9RP T: 020 8802 0111 F: 020 8809 5516 E: consulting@cotleigh.com

Project

PROPOSED CANOPY REMOVAL
WAITROSE STORE, HAVANT

Client

WAITROSE

Drawing Title

EXISTING ELEVATIONS

Drawn	Status	Scale
JP	PLANNING	1:100@A1 1:200@A3
Date	Drawing No.	Rev.
SEPT 2011	CC3517-05	A