


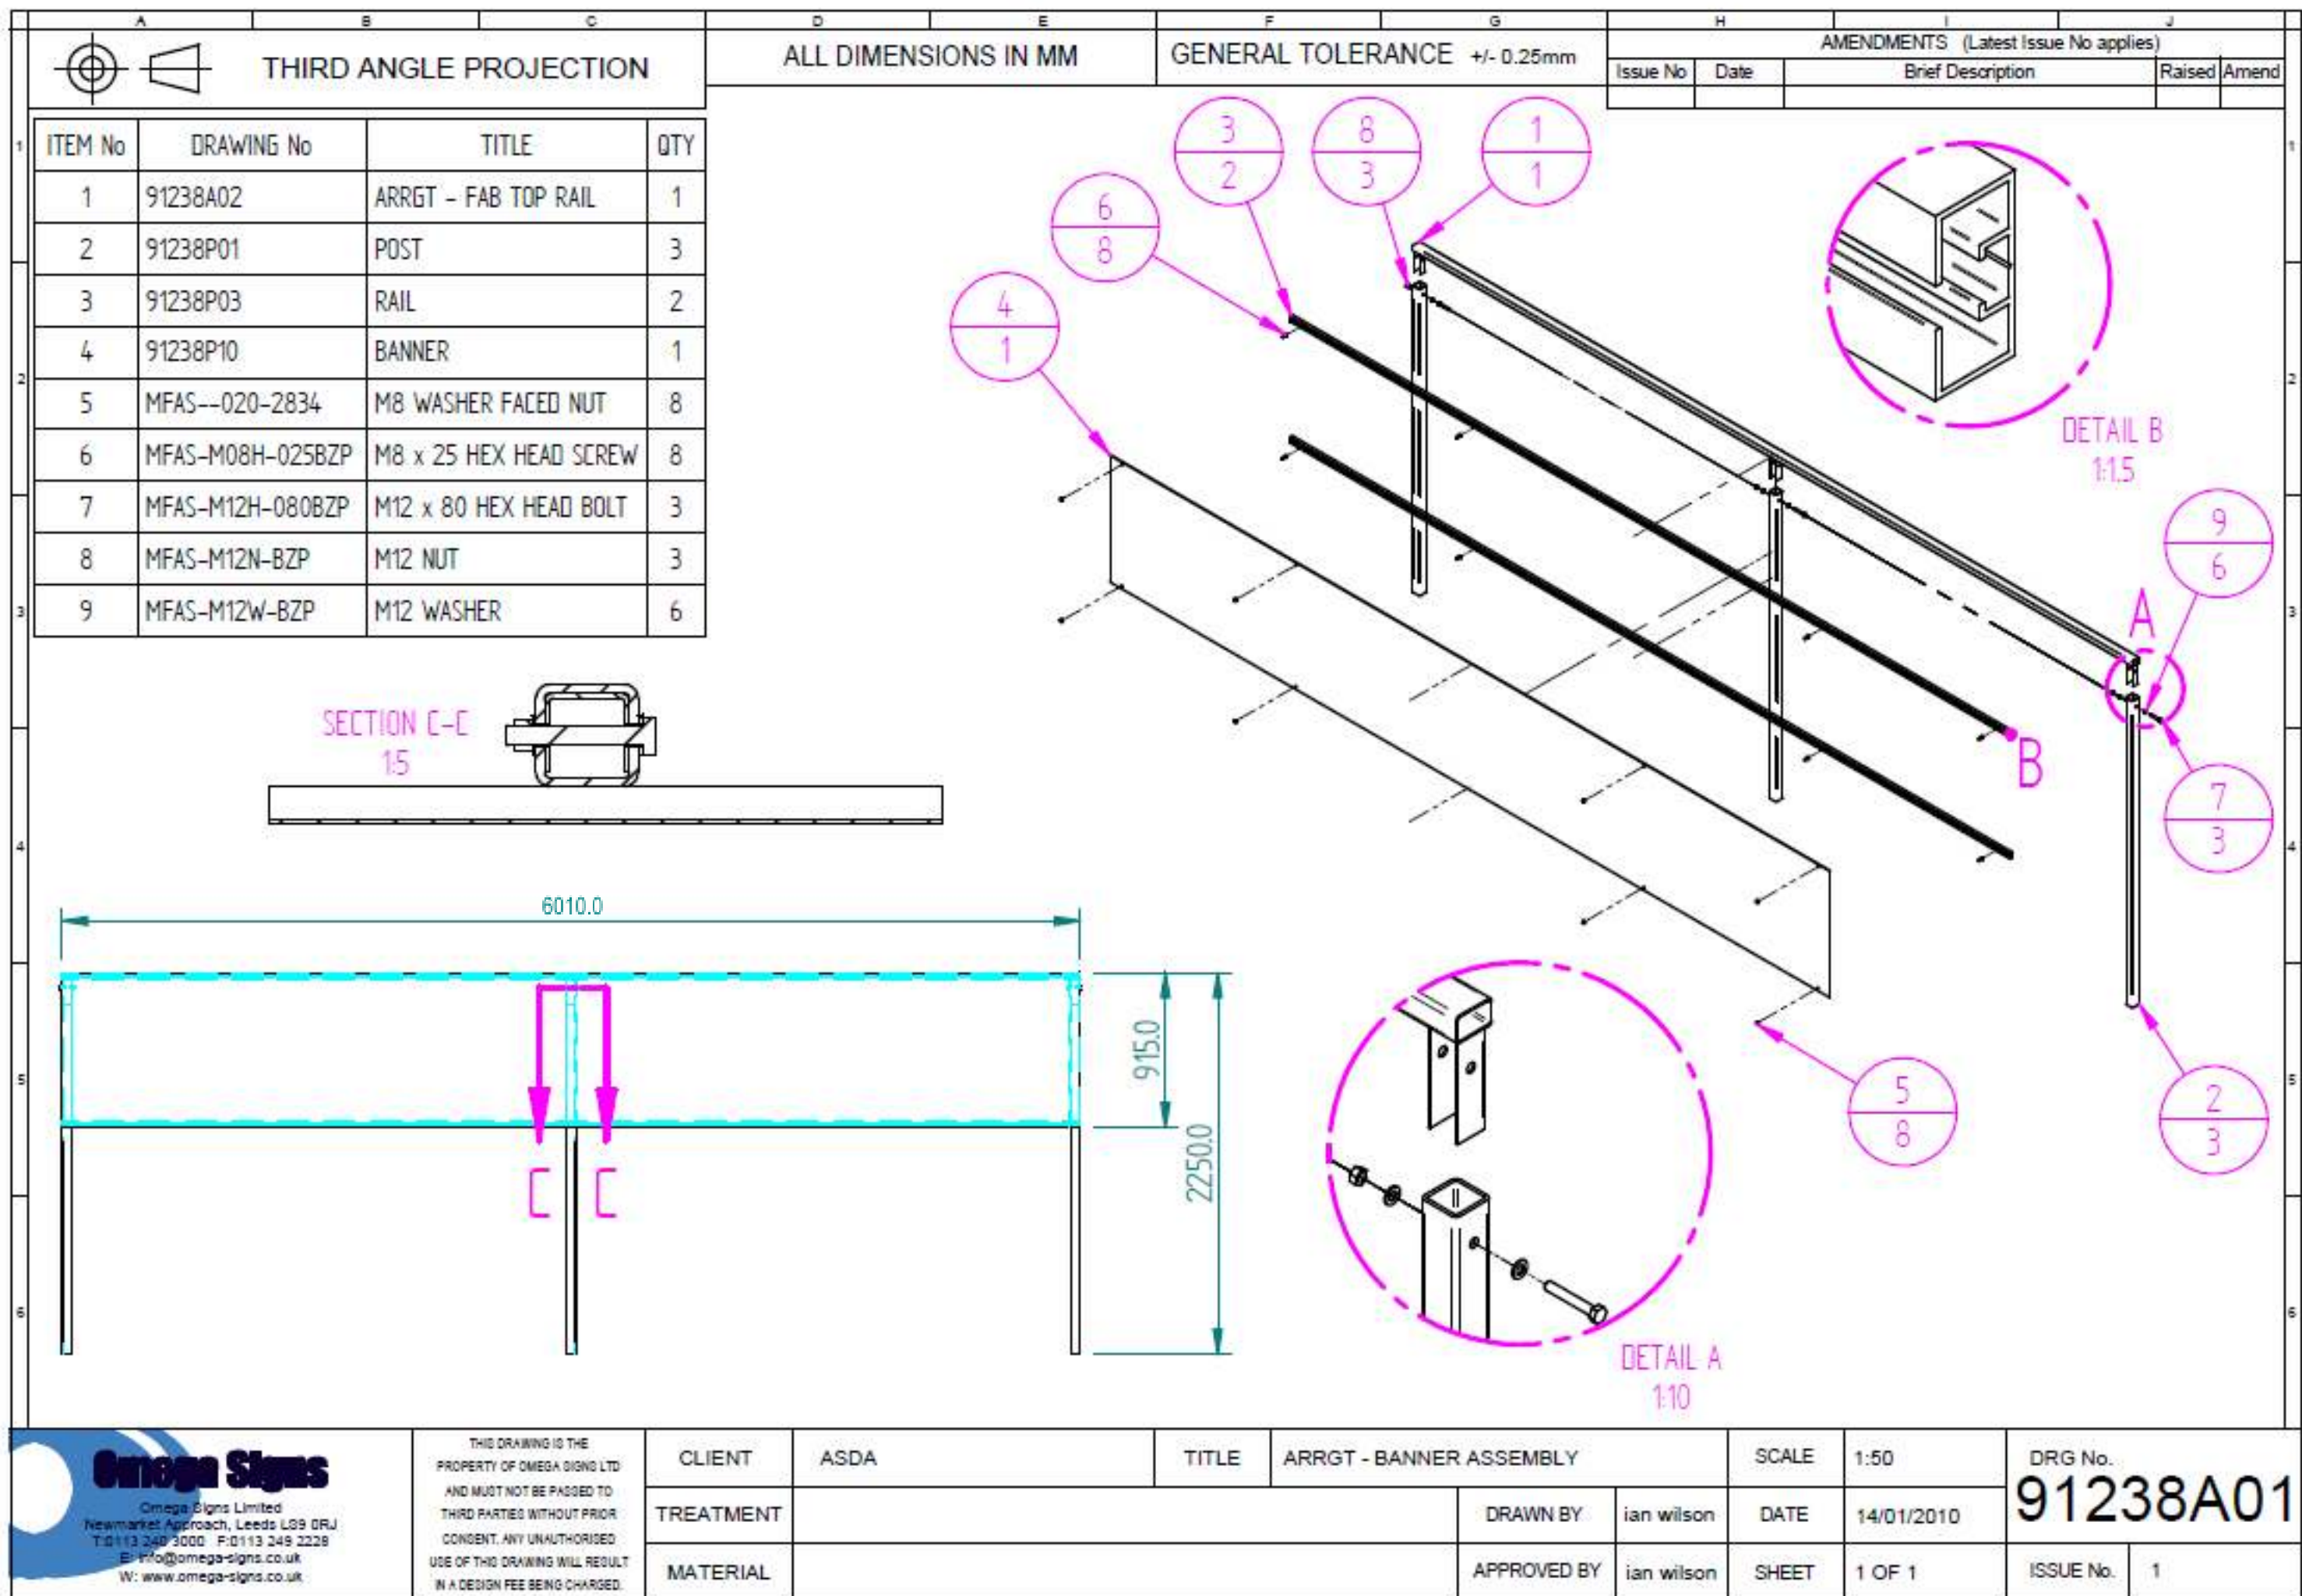

Omega Signs

Omega Signs Limited
Newmarket Approach, Leeds LS9 0RJ
T: 0113 248 3000 F: 0113 248 2228
E: info@omega-signs.co.uk
W: www.omega-signs.co.uk

THIS DRAWING IS THE
PROPERTY OF OMEGA SIGNS LTD
AND MUST NOT BE PASSED TO
THIRD PARTIES WITHOUT PRIOR
CONSENT. ANY UNAUTHORISED
USE OF THIS DRAWING WILL RESULT
IN A DESIGN FEE BEING CHARGED.

CLIENT

ASDA

TITLE

ARRGT - BANNER ASSEMBLY

SCALE

1:50

DRG No.

91238A01

TREATMENT

DRAWN BY

ian wilson

DATE

14/01/2010

ISSUE No.

1

MATERIAL

APPROVED BY

ian wilson

SHEET

1 OF 1