


All dimensions to be checked on site prior to commencement of any construction works. Figured dimensions are to be used in preference to scaled dimensions.


Key.




NOTES

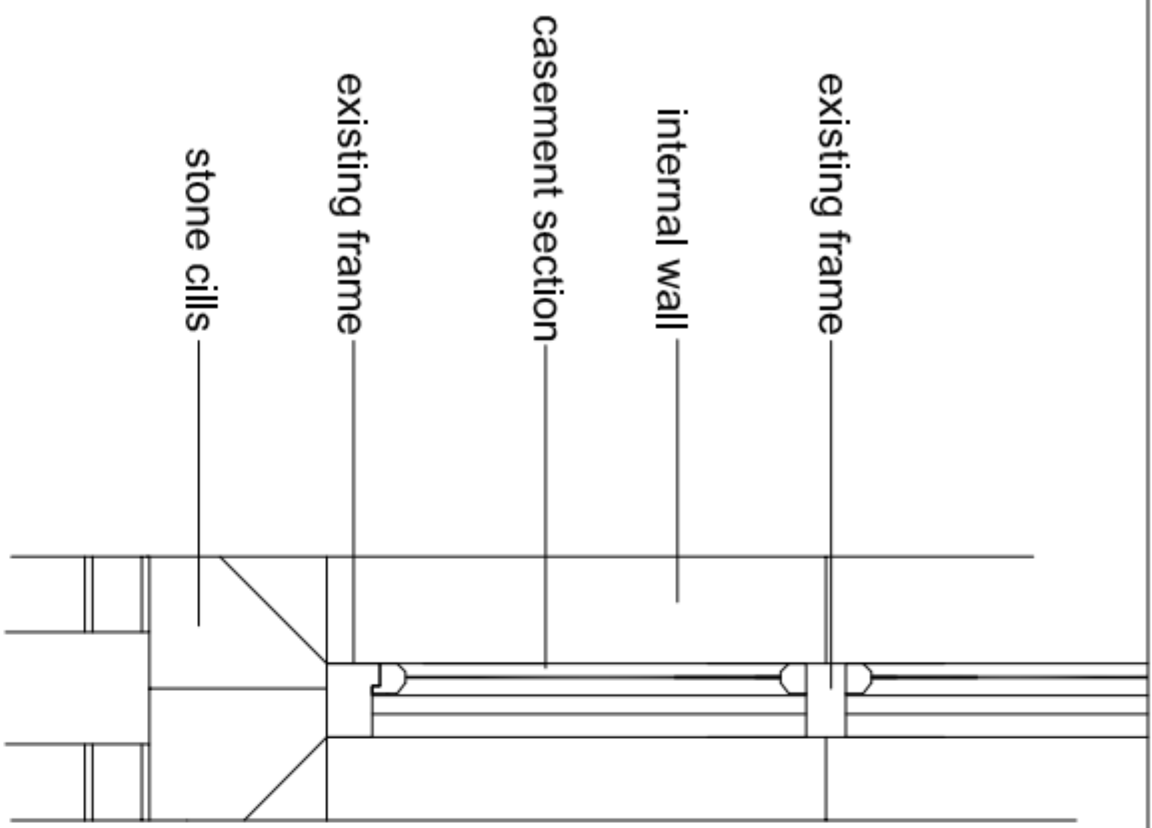


Existing window typical section

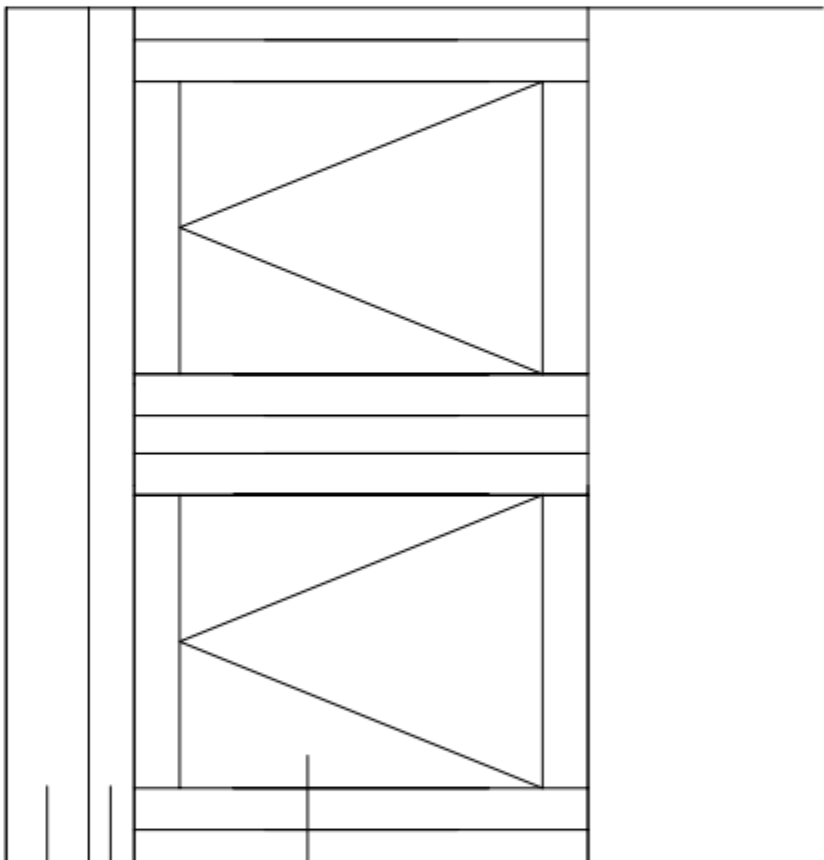

Existing window typical cill elevation

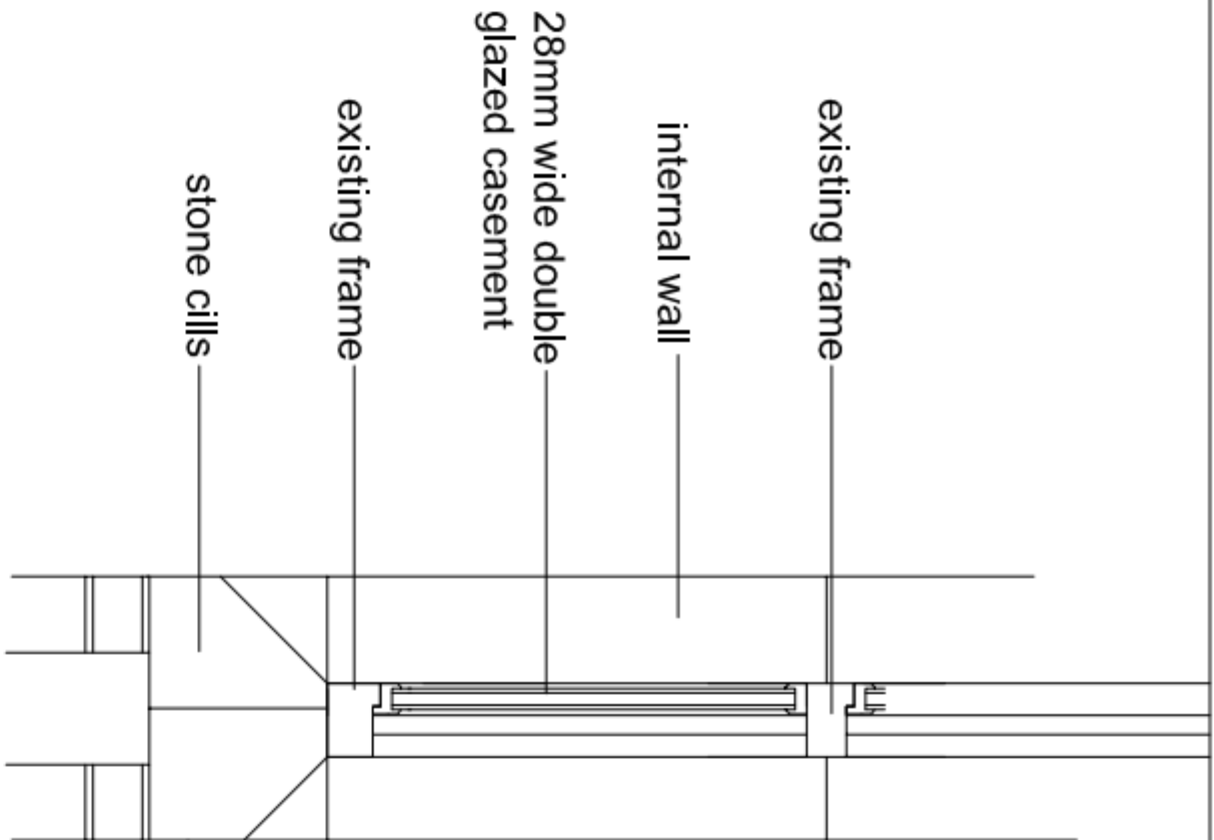

Proposed window typical section

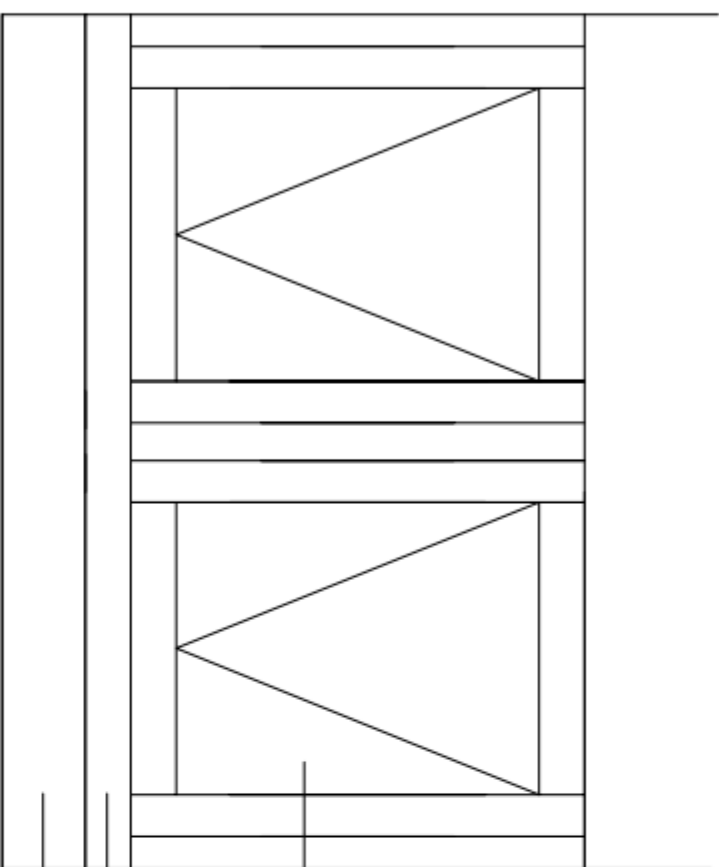

Proposed window typical cill elevation

Key.


* Denotes windows that are to be modified on site as follows.

All existing upper casements to be removed and replaced by fixed glazing. All new glazing to be rebated into the existing casement section using 28mm wide double glazed units.

Key.

Λ Denotes windows that are to be replaced.

Windows to be replaced shall match the existing size and style as existing, using double glazed softwood windows.

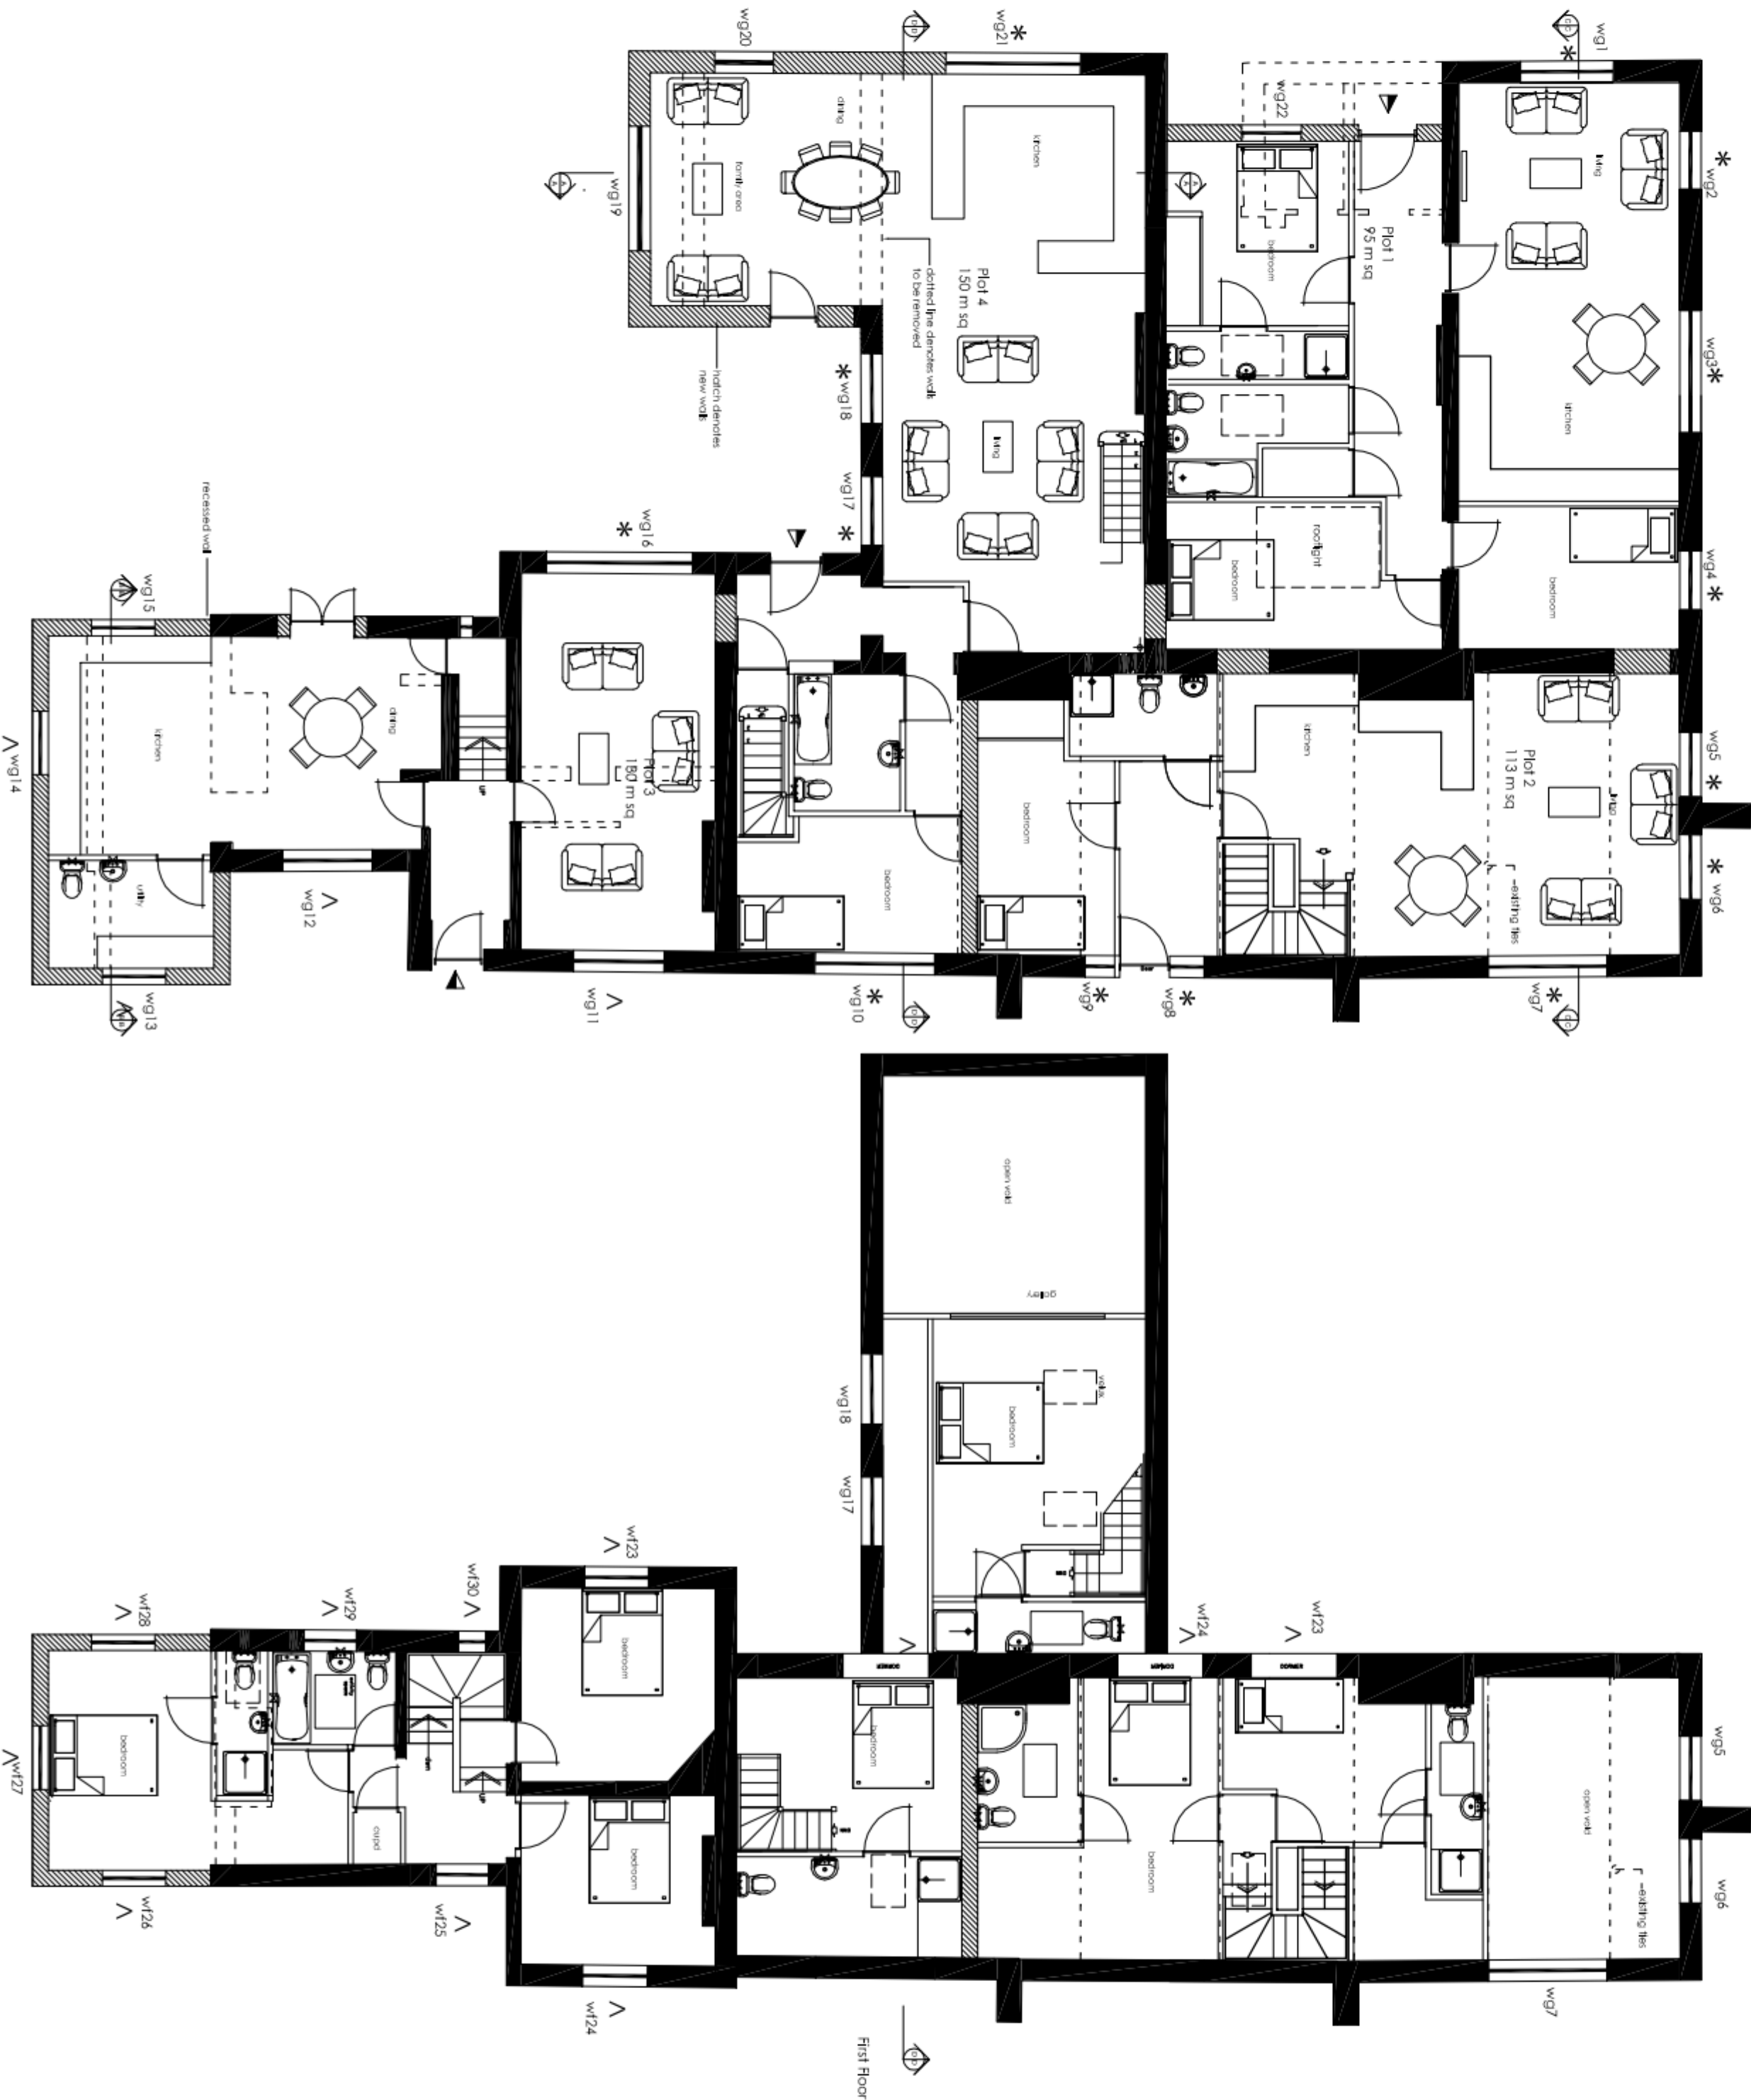

Drinking The:

Windows Existing & Proposed.

Chris Flint Associates Ltd

DEVELOPMENT CONSULTANTS

Drawn By	Date	Checked By	Date	Approved By	Date
CF	25/02/13				

Drawing No. **01a** Revision: **1:20_50**

PLANNING

2 Emerald Close Waterlooville Hants PO7 8NZ.
92 432484 fax: 023 92 35854 Email: cassociates@aol.com