

Key to terms used on survey :
wsv - Water Stop Valve
gsv - Gas Stop Valve
bt - British Telecom pole/cover
lp - Lamp Post
r/s - Road Sign
pxg - pram crossing
dk - drop kerb
tw - top of wall
kd - kerb drain
△ - survey station

ridge
56.21


eaves
53.37

150N

100N

500E

550E

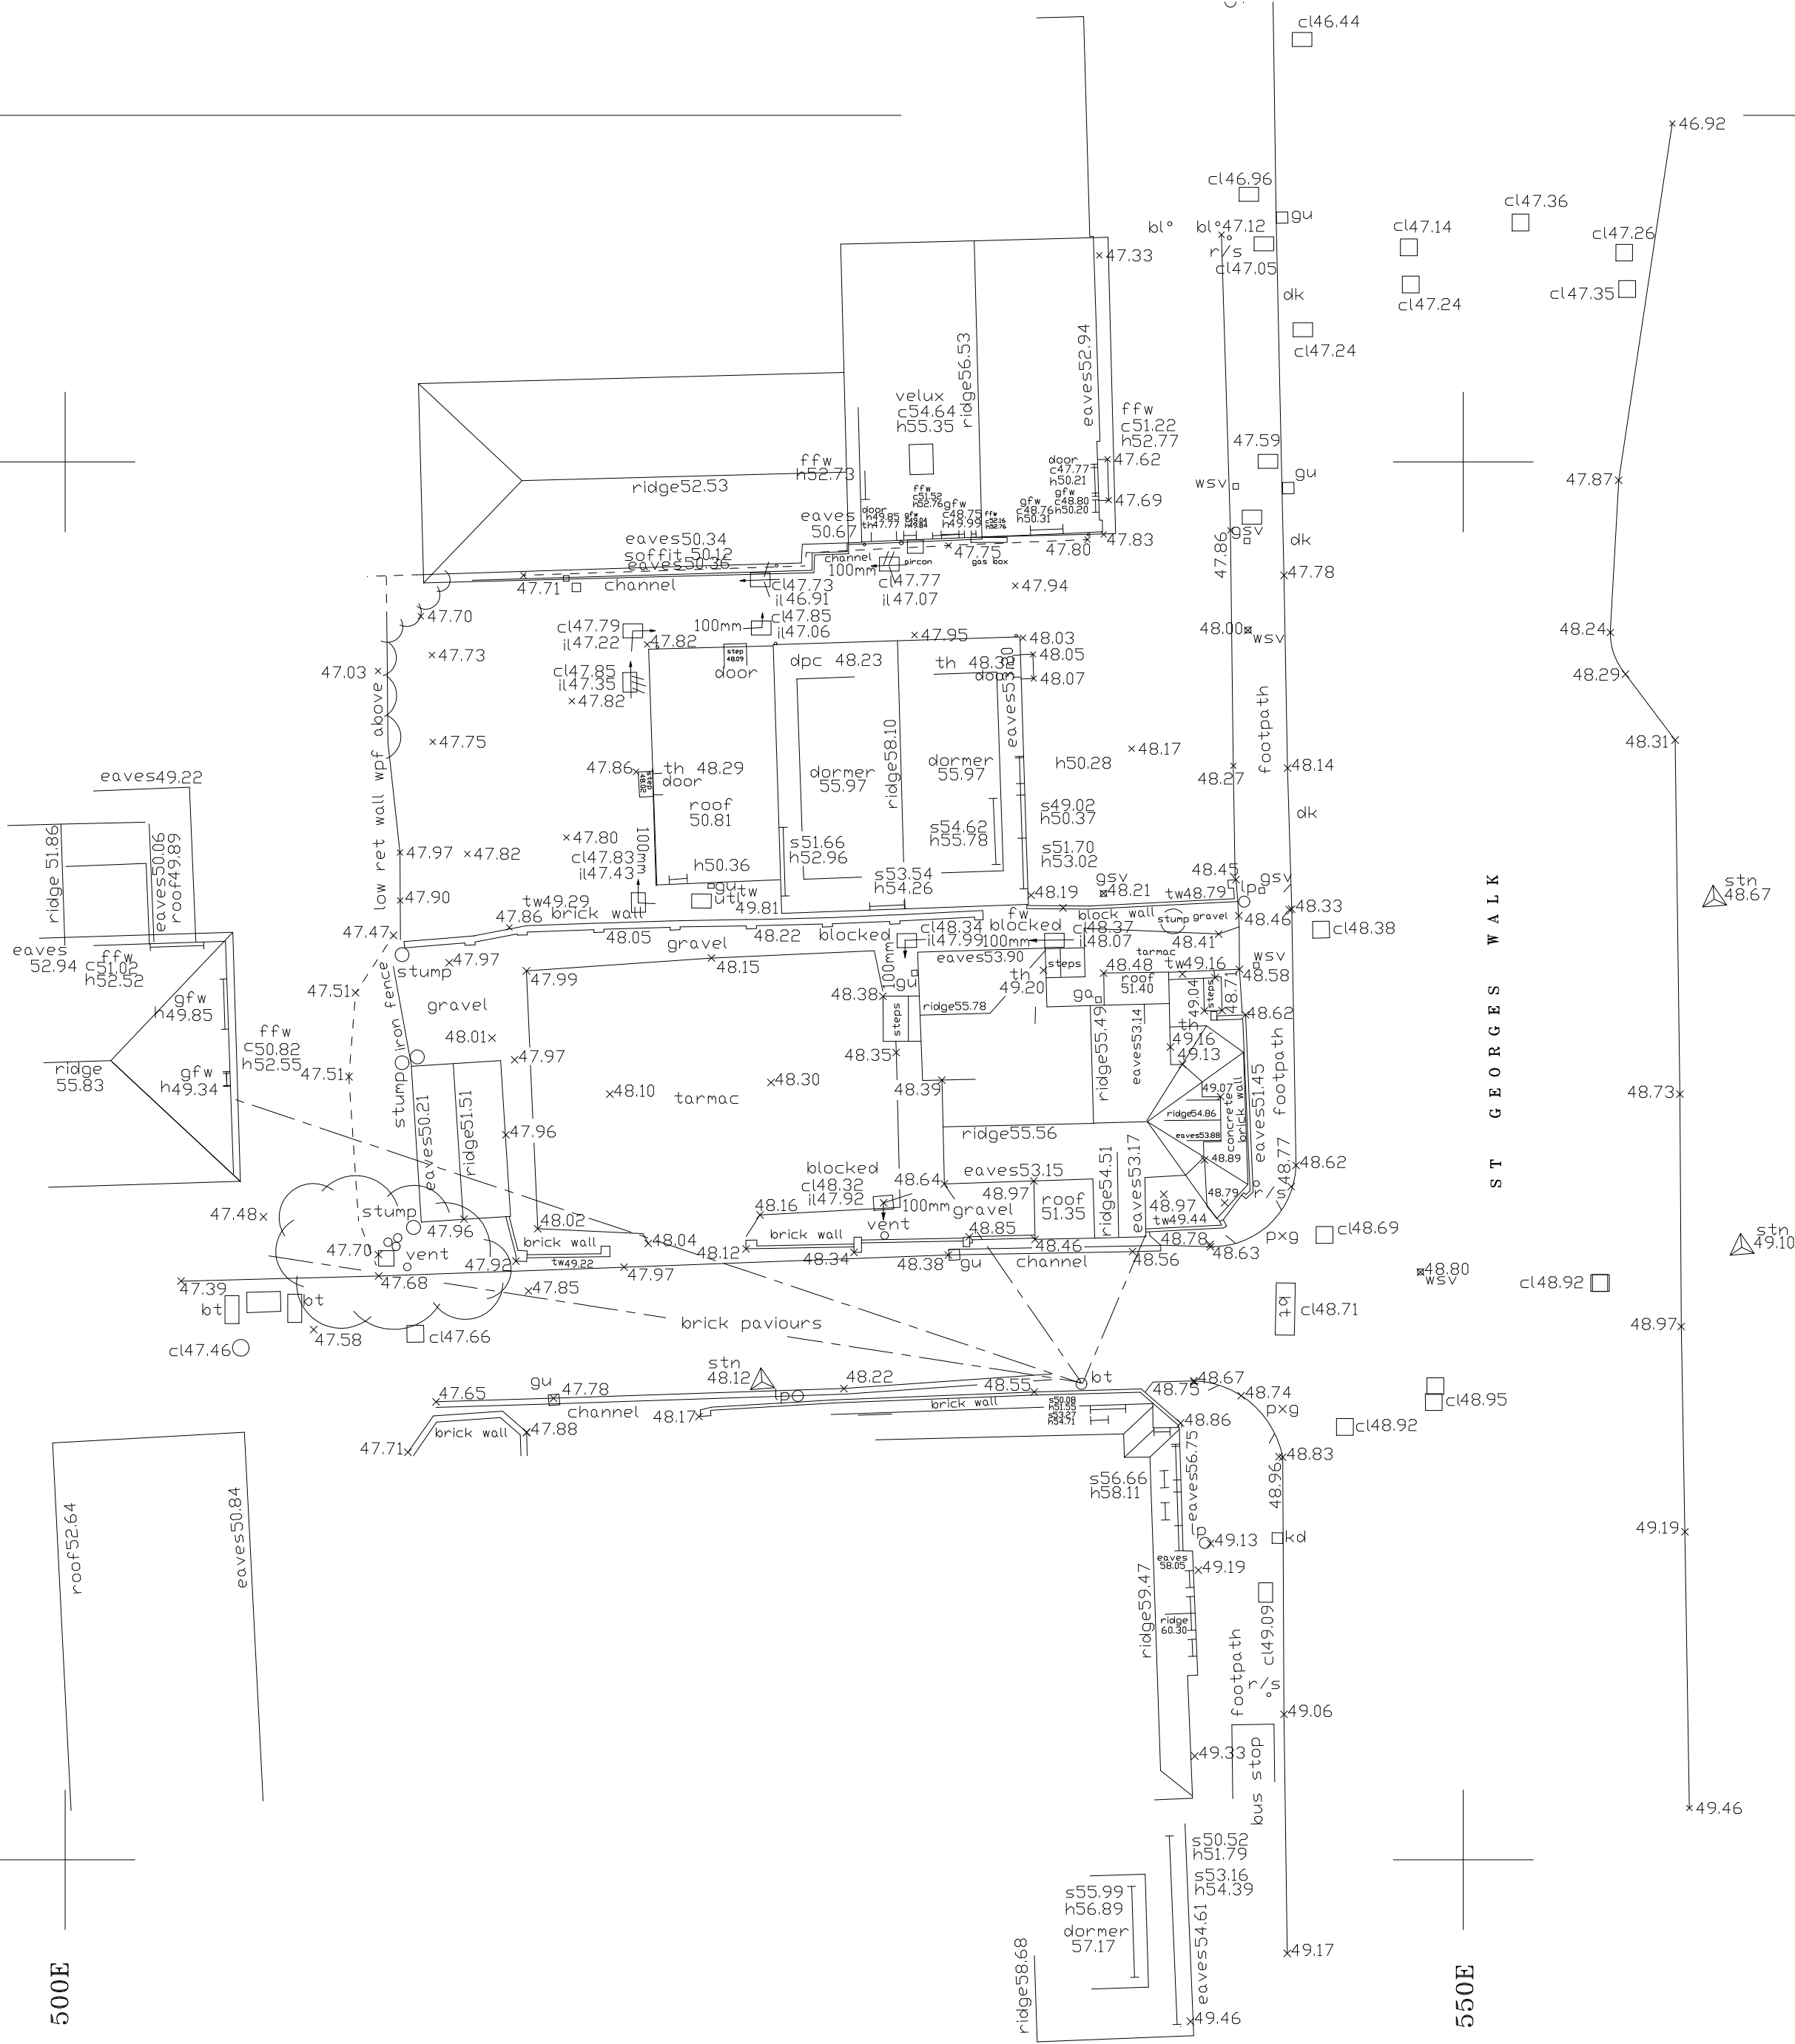

NOTES:
LEVELS RELATE TO OS DATUM
TREE SPECIES SHOULD BE VERIFIED WHERE OF CRITICAL IMPORTANCE
THE ARCHITECT SHOULD SATISFY HIMSELF THAT ALL TREES LIKELY TO AFFECT HIS DESIGN HAVE BEEN SHOWN
INTER CONNECTION OF MANHOLES SHOULD BE VERIFIED WHERE OF CRITICAL IMPORTANCE USING CCTV
PIPE SIZES & INVERTS DETERMINED WITHOUT ENTRY INTO MANHOLE

J C RADFORD SITE ENGINEERING & LAND SURVEYS LTD
3-5 REDHILL BASSETT SOUTHAMPTON
TEL (023) 8079 0217 MOBILE 07836 380795
CLIENT: WARNER GOODMAN LLP
CONTRACT: 9-11 ST GEORGES WALK, WATERLOOVILLE
TITLE: EXISTING SURVEY
SCALE: 1:200 DATE: JULY 12