
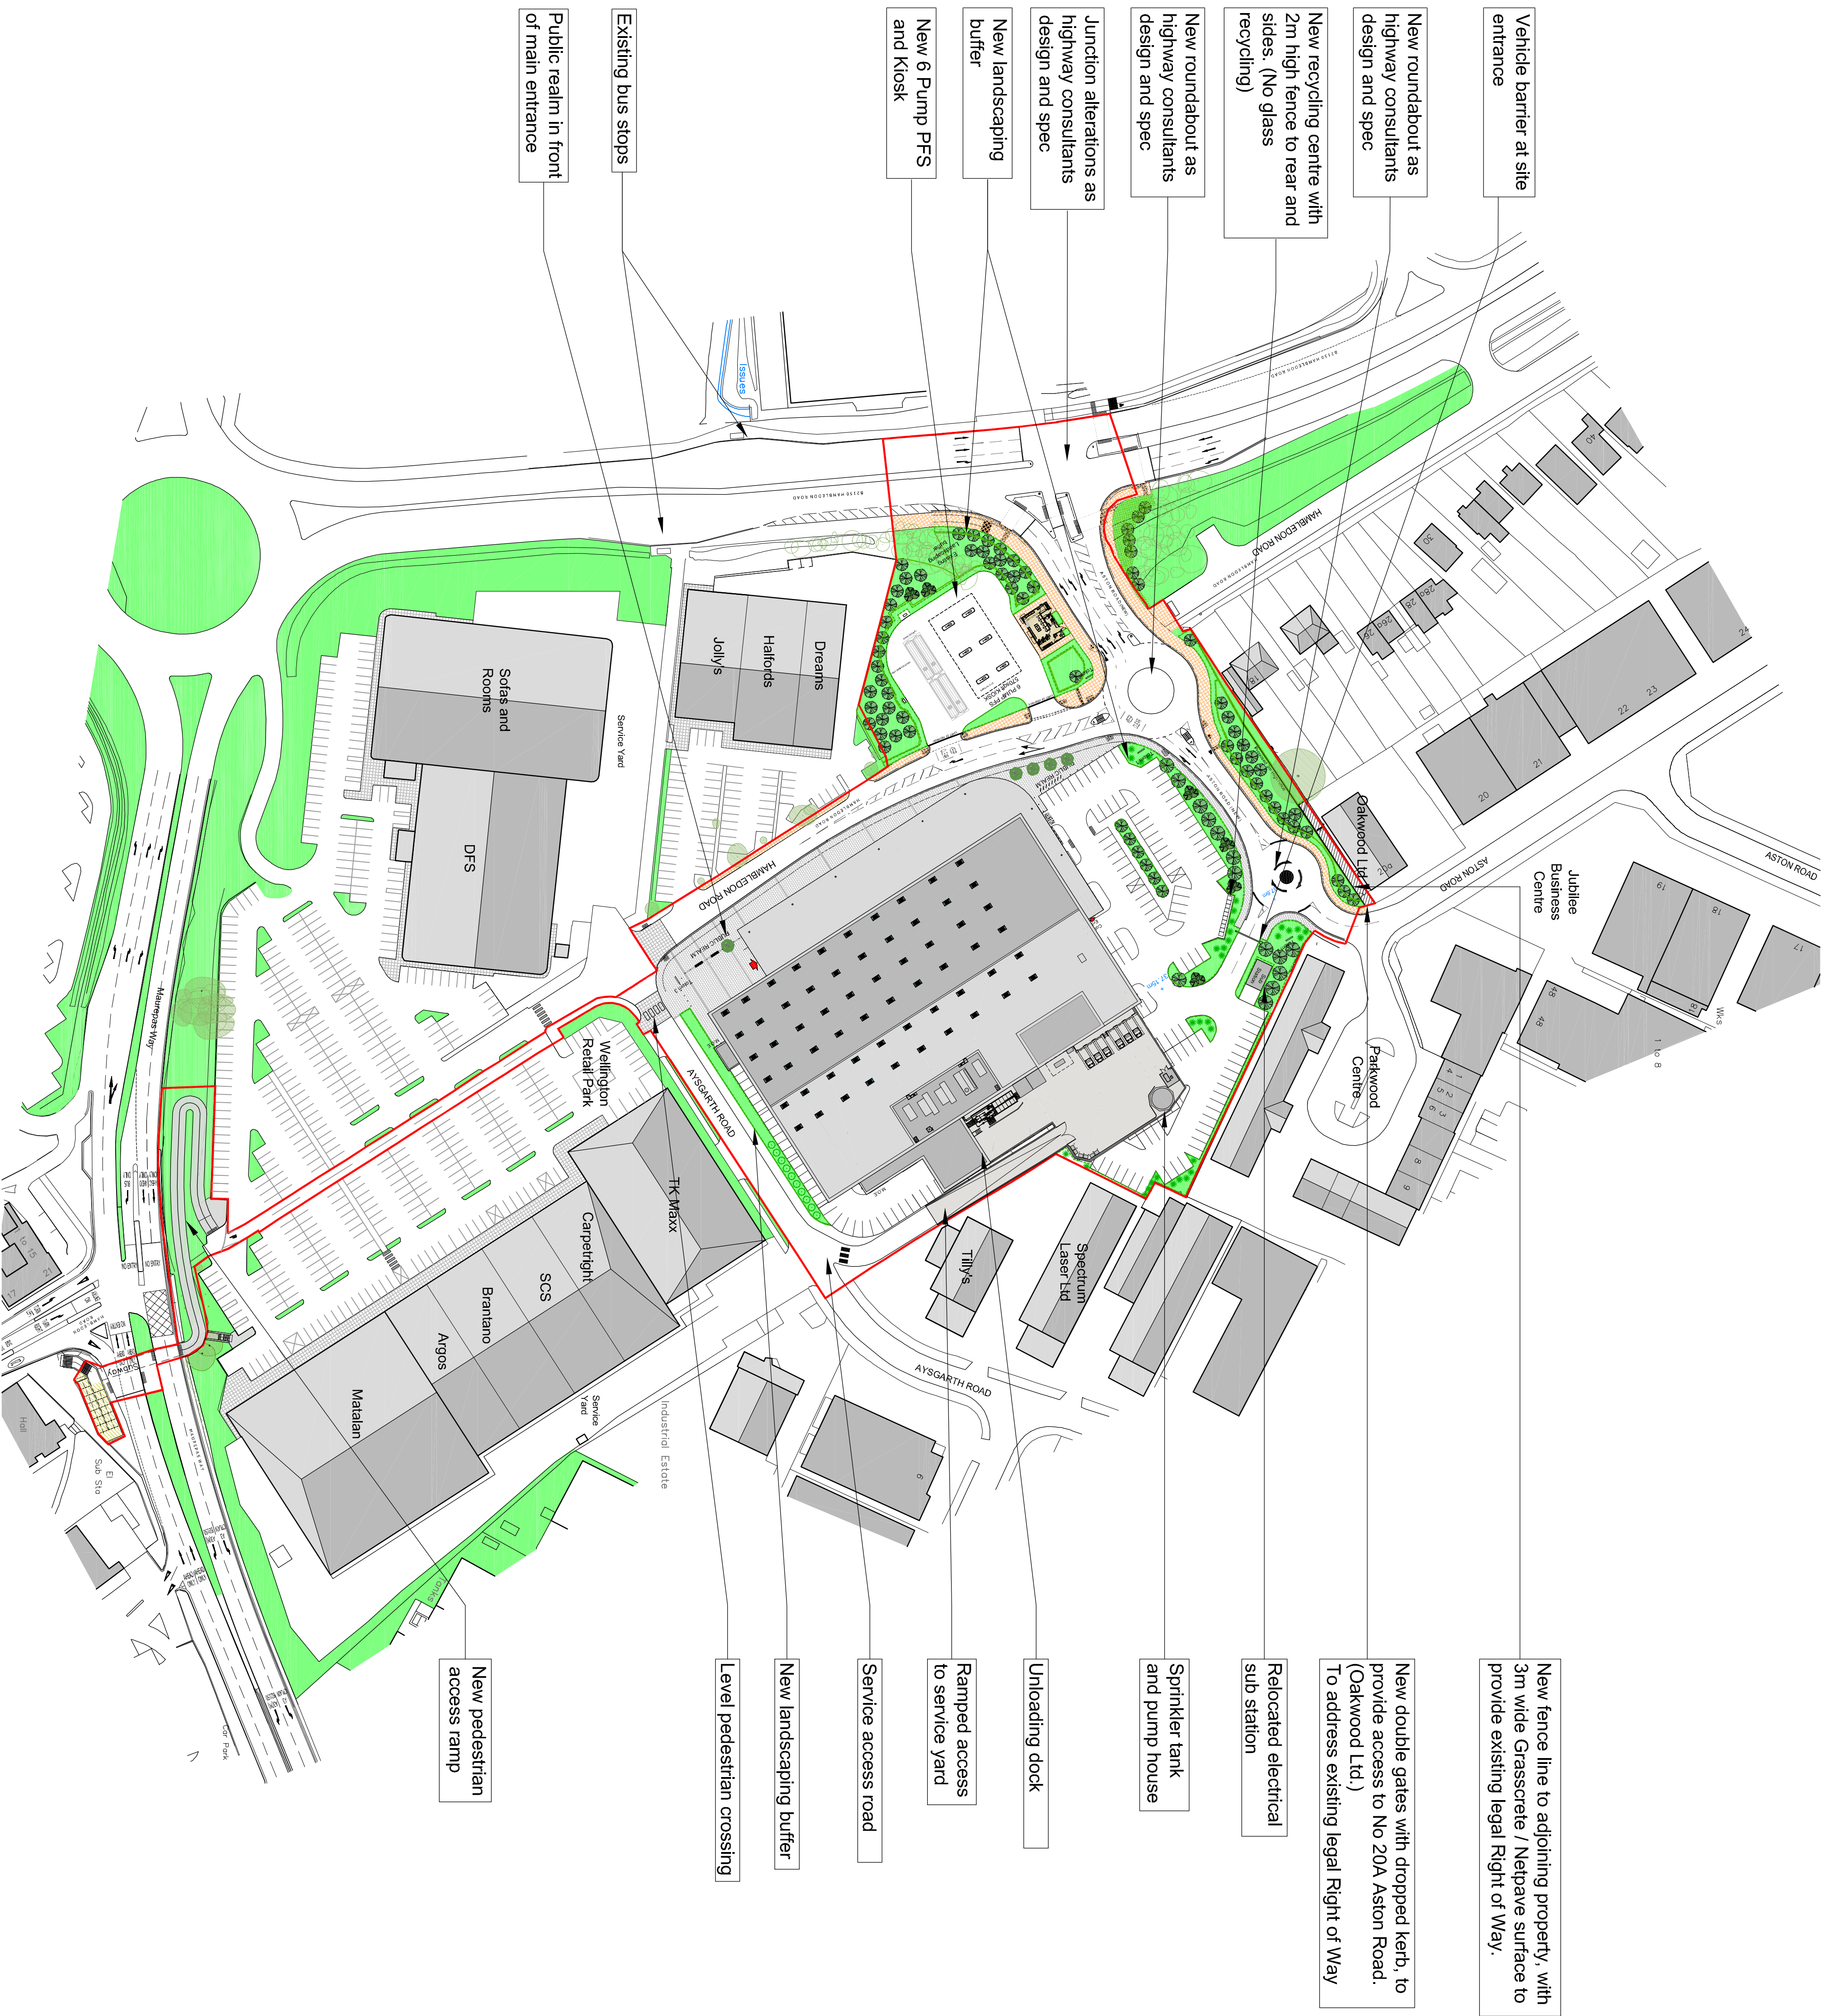


PLANNING

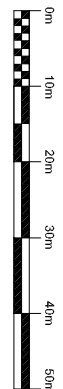

NB: All landscaping is shown indicatively, please refer to Arthur Armes Associates drawings for full design and spec

CAR PARKING	
Standard	390
Disabled	25
Parent and Toddler	17
Total	432

- L Pedestrian Ramp re-located to fence
- M Planning Approval
- K Additional notes added. 23-10-12 JW
- J Highways updated, gates & notes added ref. 20A Aston Road boundary. 19-10-12 JW
- H New fence line adjusted to 18-09-12 JW
- G adjoining property 18-09-12 JW
- F Sub station relocated 07-08-12 JW
- E additional notes added 04-07-11 MRA
- D Amendments to roundabout on 23-06-11 LS
- C Proposed electrical parking 24-05-11 GJ
- B PFS kiosk and Aston revised 30-03-11 MRA
- A Amendments made to car 15-11-10 LS

REV	DATE	BY

Sainsbury's

PROJECT
**Hambledon Road
Waterlooville
Hampshire, PO7 7UA**

DRAWING
Proposed Site Plan

