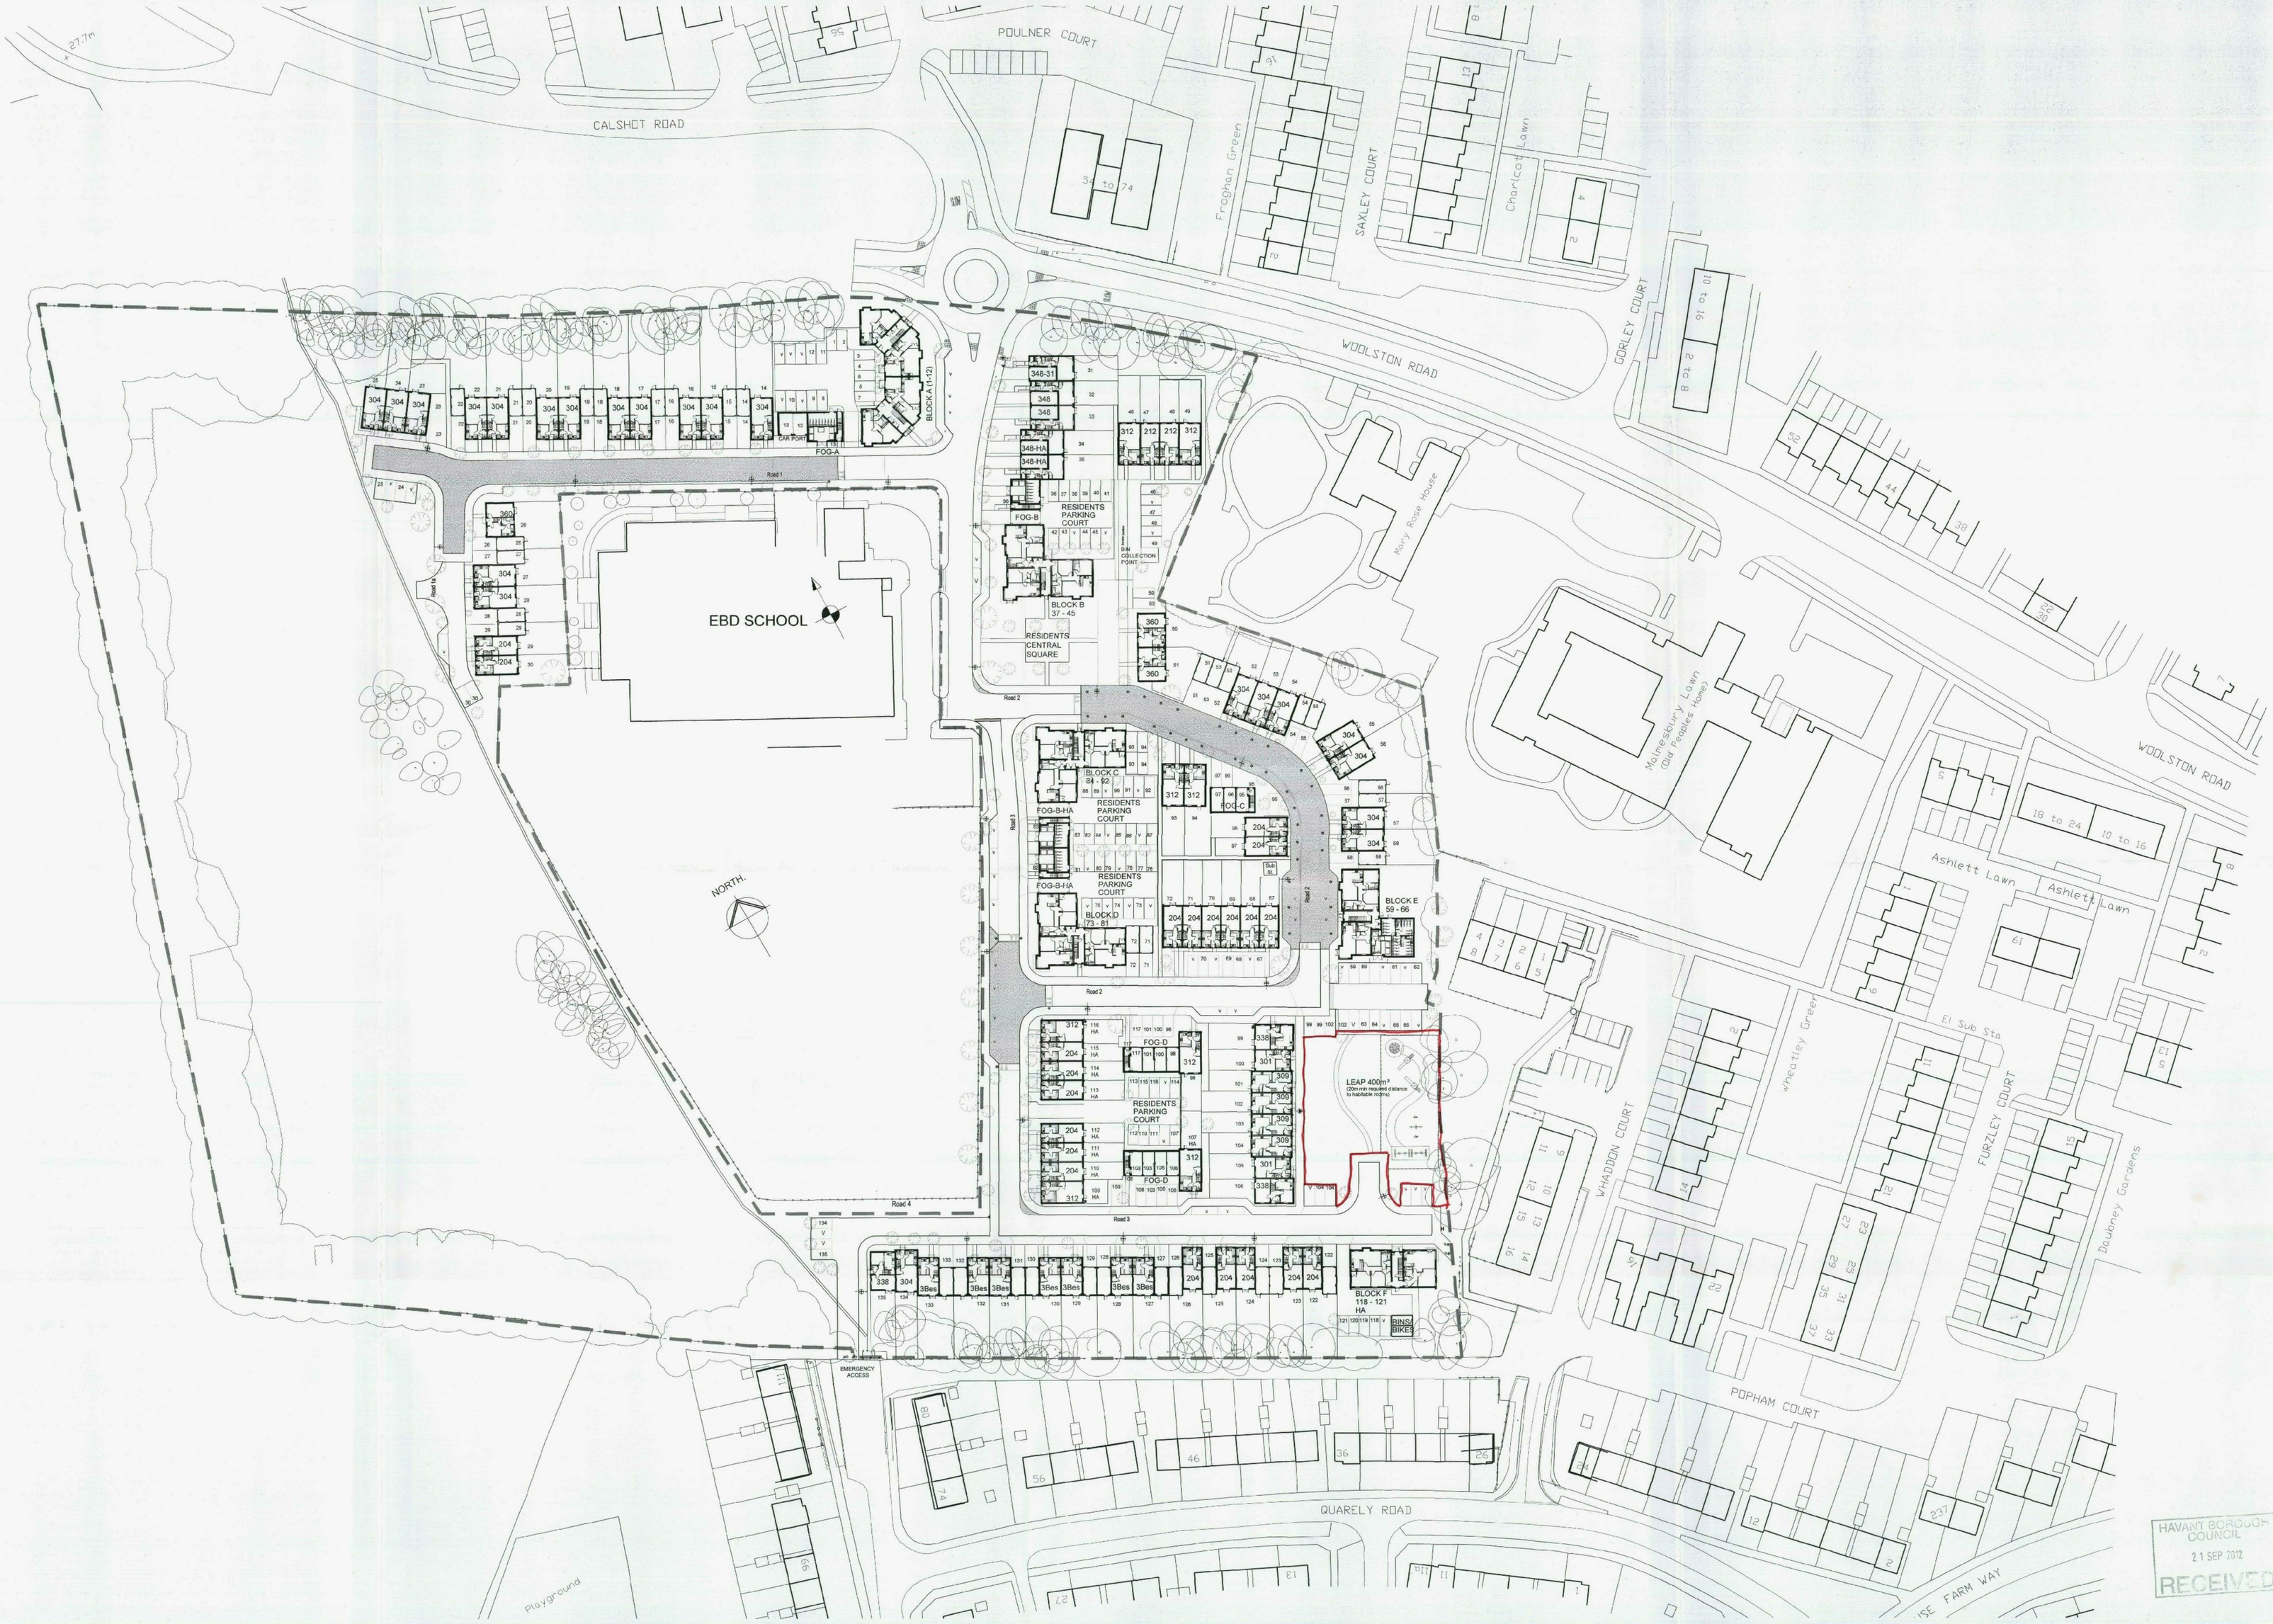

J	15.09.10	Parking numbering amended as per Clients comments.	cmf	rc
H	29.03.10	Parking reference 116 moved to middle of parking row	me	rc
G	19.03.10	Plots 20-22,98,107,108,116 & 134 type allocation revised & parking numbering amended		rc
F	22.09.09	Plot 98 moved 0.6m away From Block E	rc	rc
E	11.08.09	Rear access added to plots 24 & 53	rc	rc
D	13.07.09	Drawing progressed	rc	rc
C	11.06.09	Plots 52 & 53 garage allocation swapped. Car port linkec to plot 13 amended to suit sales office	rc	rc
B	17.10.08	Updated in line with Engineers proposals	rc	rc
A	23.09.08	Drawing progressed	rc	rc
Rev	Date	Description	DRAWN BY	PM

REVISIONS

NOTE: Drawing to be read in conjunction with HGP sub-structure drawings, GA drawings and relevant details; consulting engineer's details; sub-contractor's drawings, manufacturer's and supplier's details

L	21.03.11	Parking under FOG A, fully allocated to plot 13	rc	
K	17.08.10	Parking numbering amended as per Clients comments.	cmf	rc

BUILDING CONTROL

0 5 7.5 10 15 20 25 30 35 40 45 50m

CLIENT: Bellway

TITLE: WOOLSTON ROAD HAVANT

Masterplan

HGP Architects Ltd. © Copyright Reserved 2008 Do not scale - check dims. on site.

Scale @ A0 : 1:500@A0
Date: @ 10.09.2008
Drawn by : rc
Checked by : rc
Drawing No: 07.088.25

HGP ARCHITECTS

HGP Architects Limited
Fyvshall Farm, Wickham Road, Fareham, Hampshire, PO16 7JH, England
Tel: 01329 283225 Fax: 01329 237004 Email: email@hgp-architects.co.uk

HAVANT BOROUGH COUNCIL
21 SEP 2012
RECEIVED