


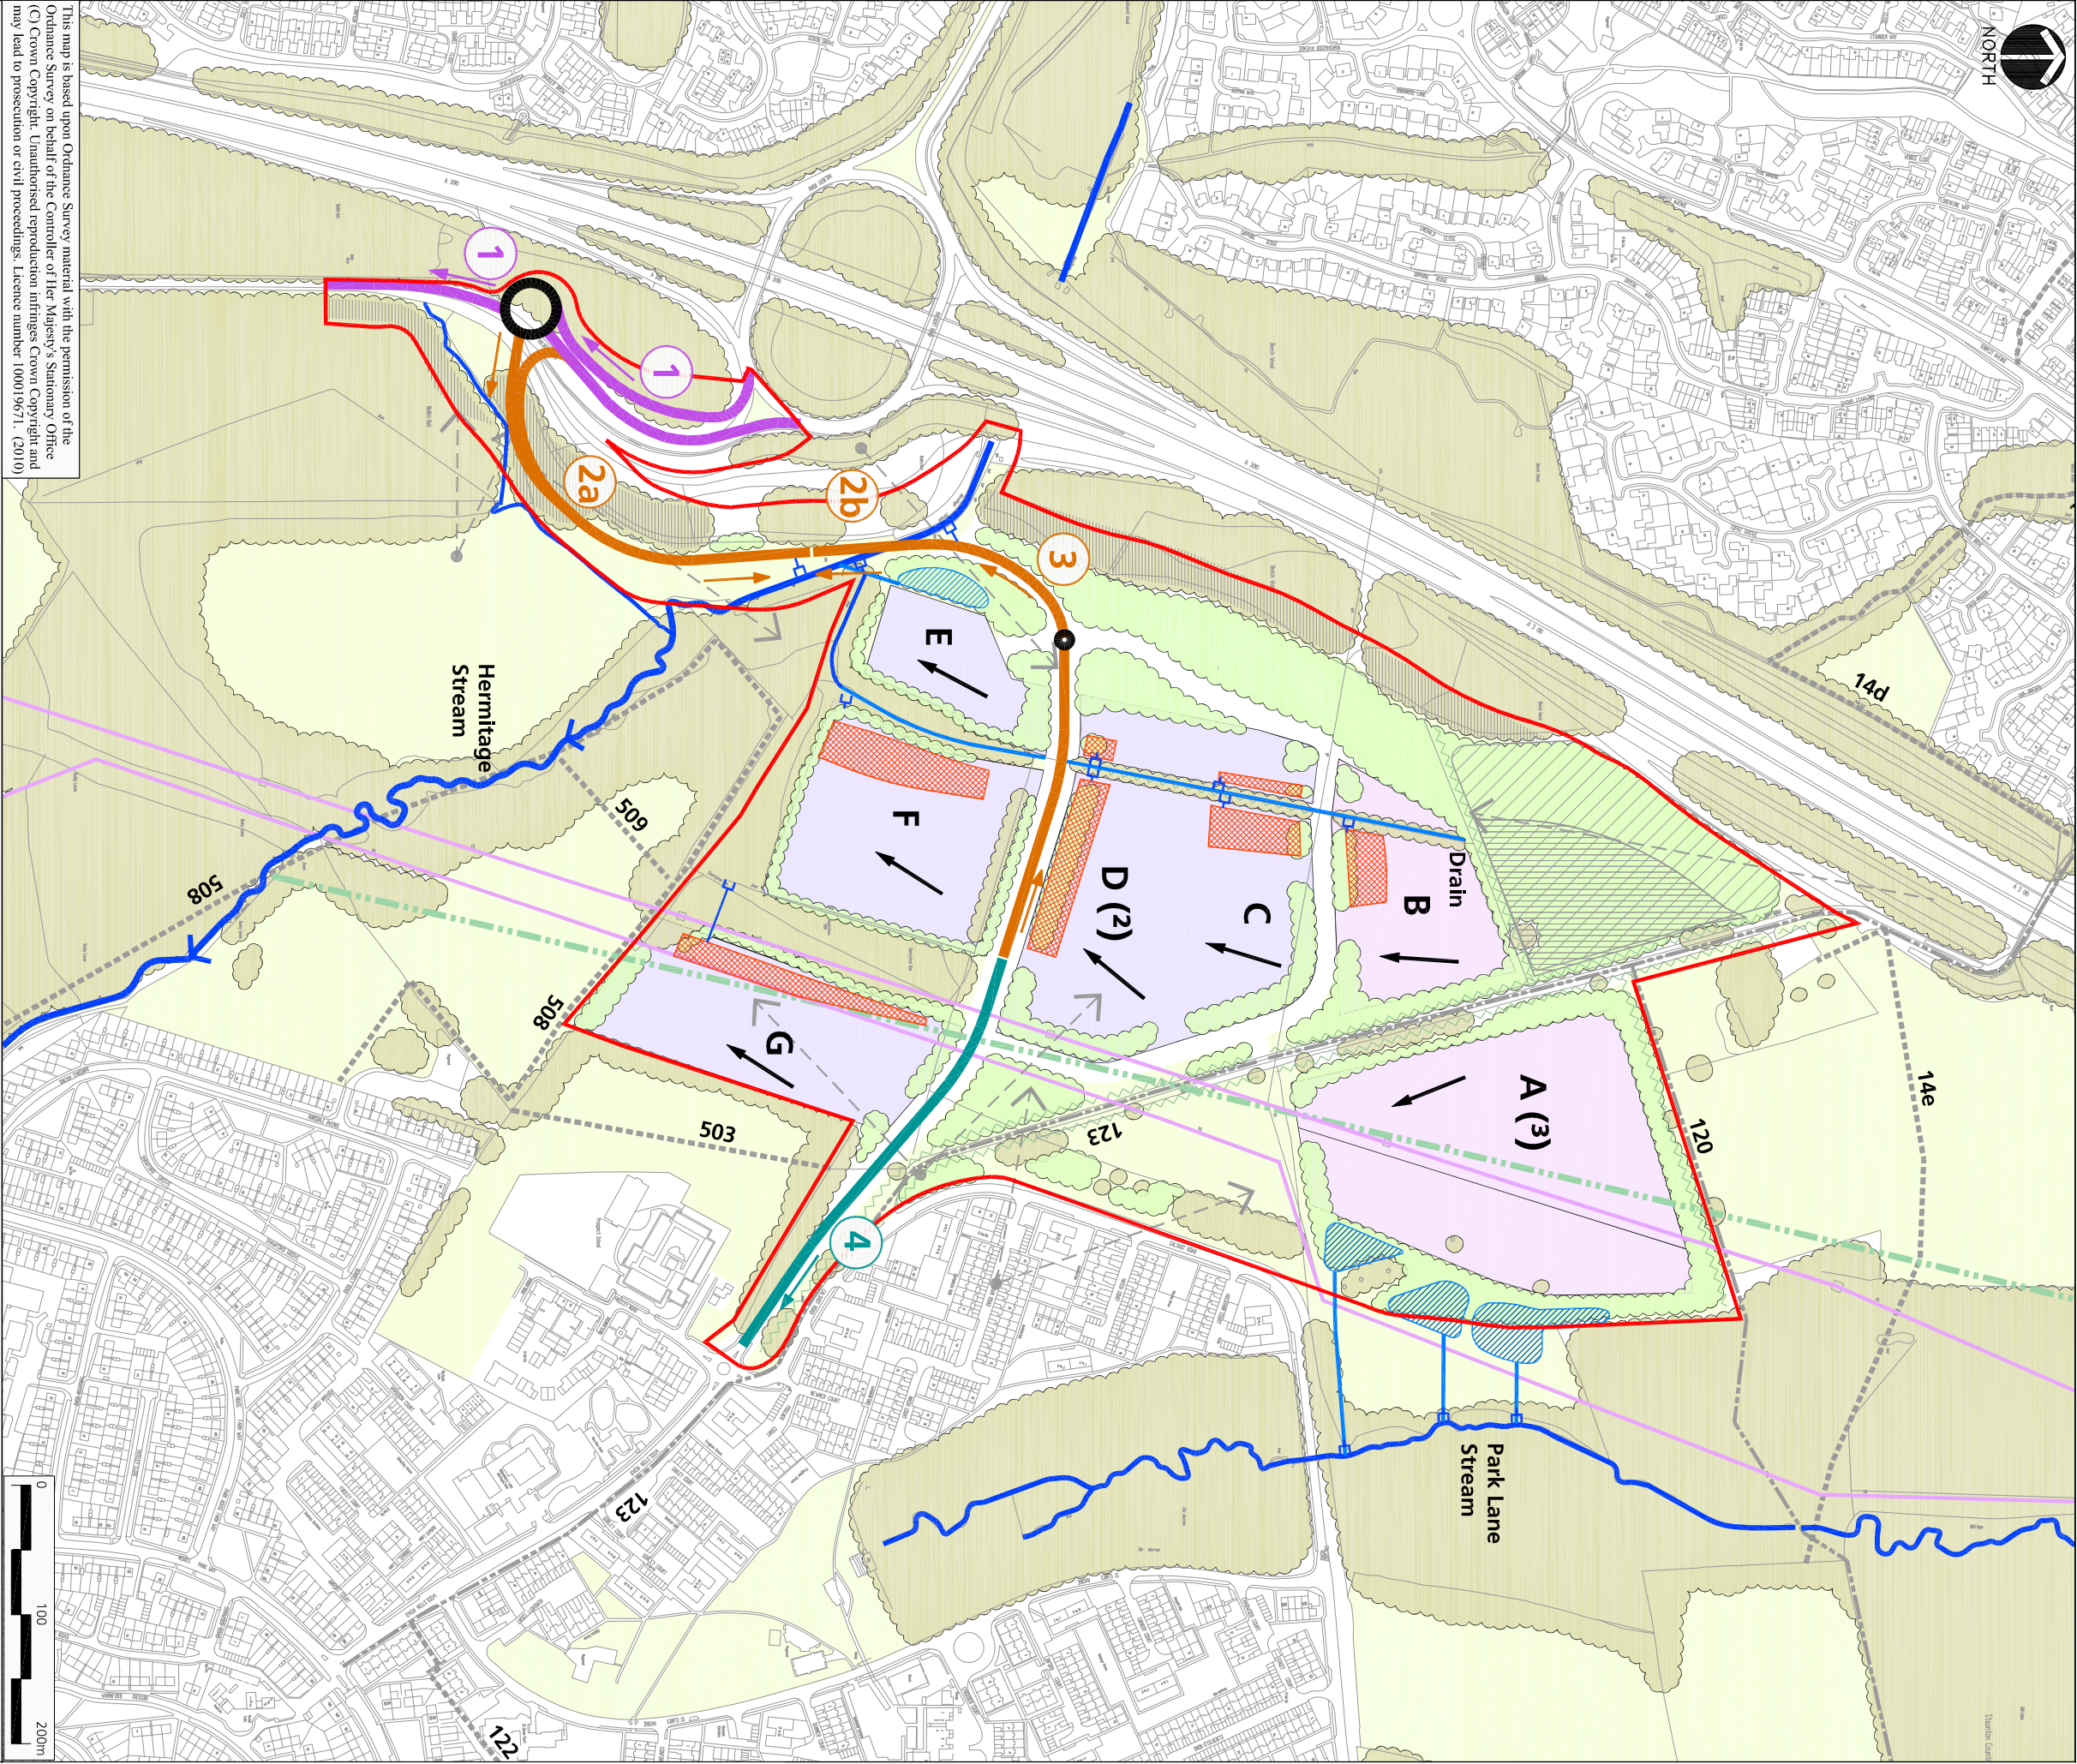

Dunsbury Hill Farm
Indicative Drainage Plan
Scale 1:5,000 at A3
August 2011