


EXISTING WINDOWS REFURBISHED &
DECORATIVE GLAZING TO LOWER OPENING
SASHES RETAINED

EXISTING GABLE WALL TO BE MADE GOOD
WHERE CIRCA 1965 EXTENSION IS DEMOLISHED
ELEVATION TO BE FINISHED WITH RENDER AS
SHOWN ON PHOTOS OF THE CONVENT PRIOR
TO THE CONSTRUCTION OF THE CHURCH

NOTE:
THIS DRAWING IS BASED ON THE SURVEY DRAWINGS PREPARED BY HAMPSHIRE
LAND SURVEYS. THE PROPOSAL SHOWN ON THIS DRAWING IS SUBJECT TO THE
DETAILED INVESTIGATION INTO & CONFIRMATION OF THE EXISTING STRUCTURE
CONSTRUCTION & DIMENSIONS ON SITE BY OTHERS.

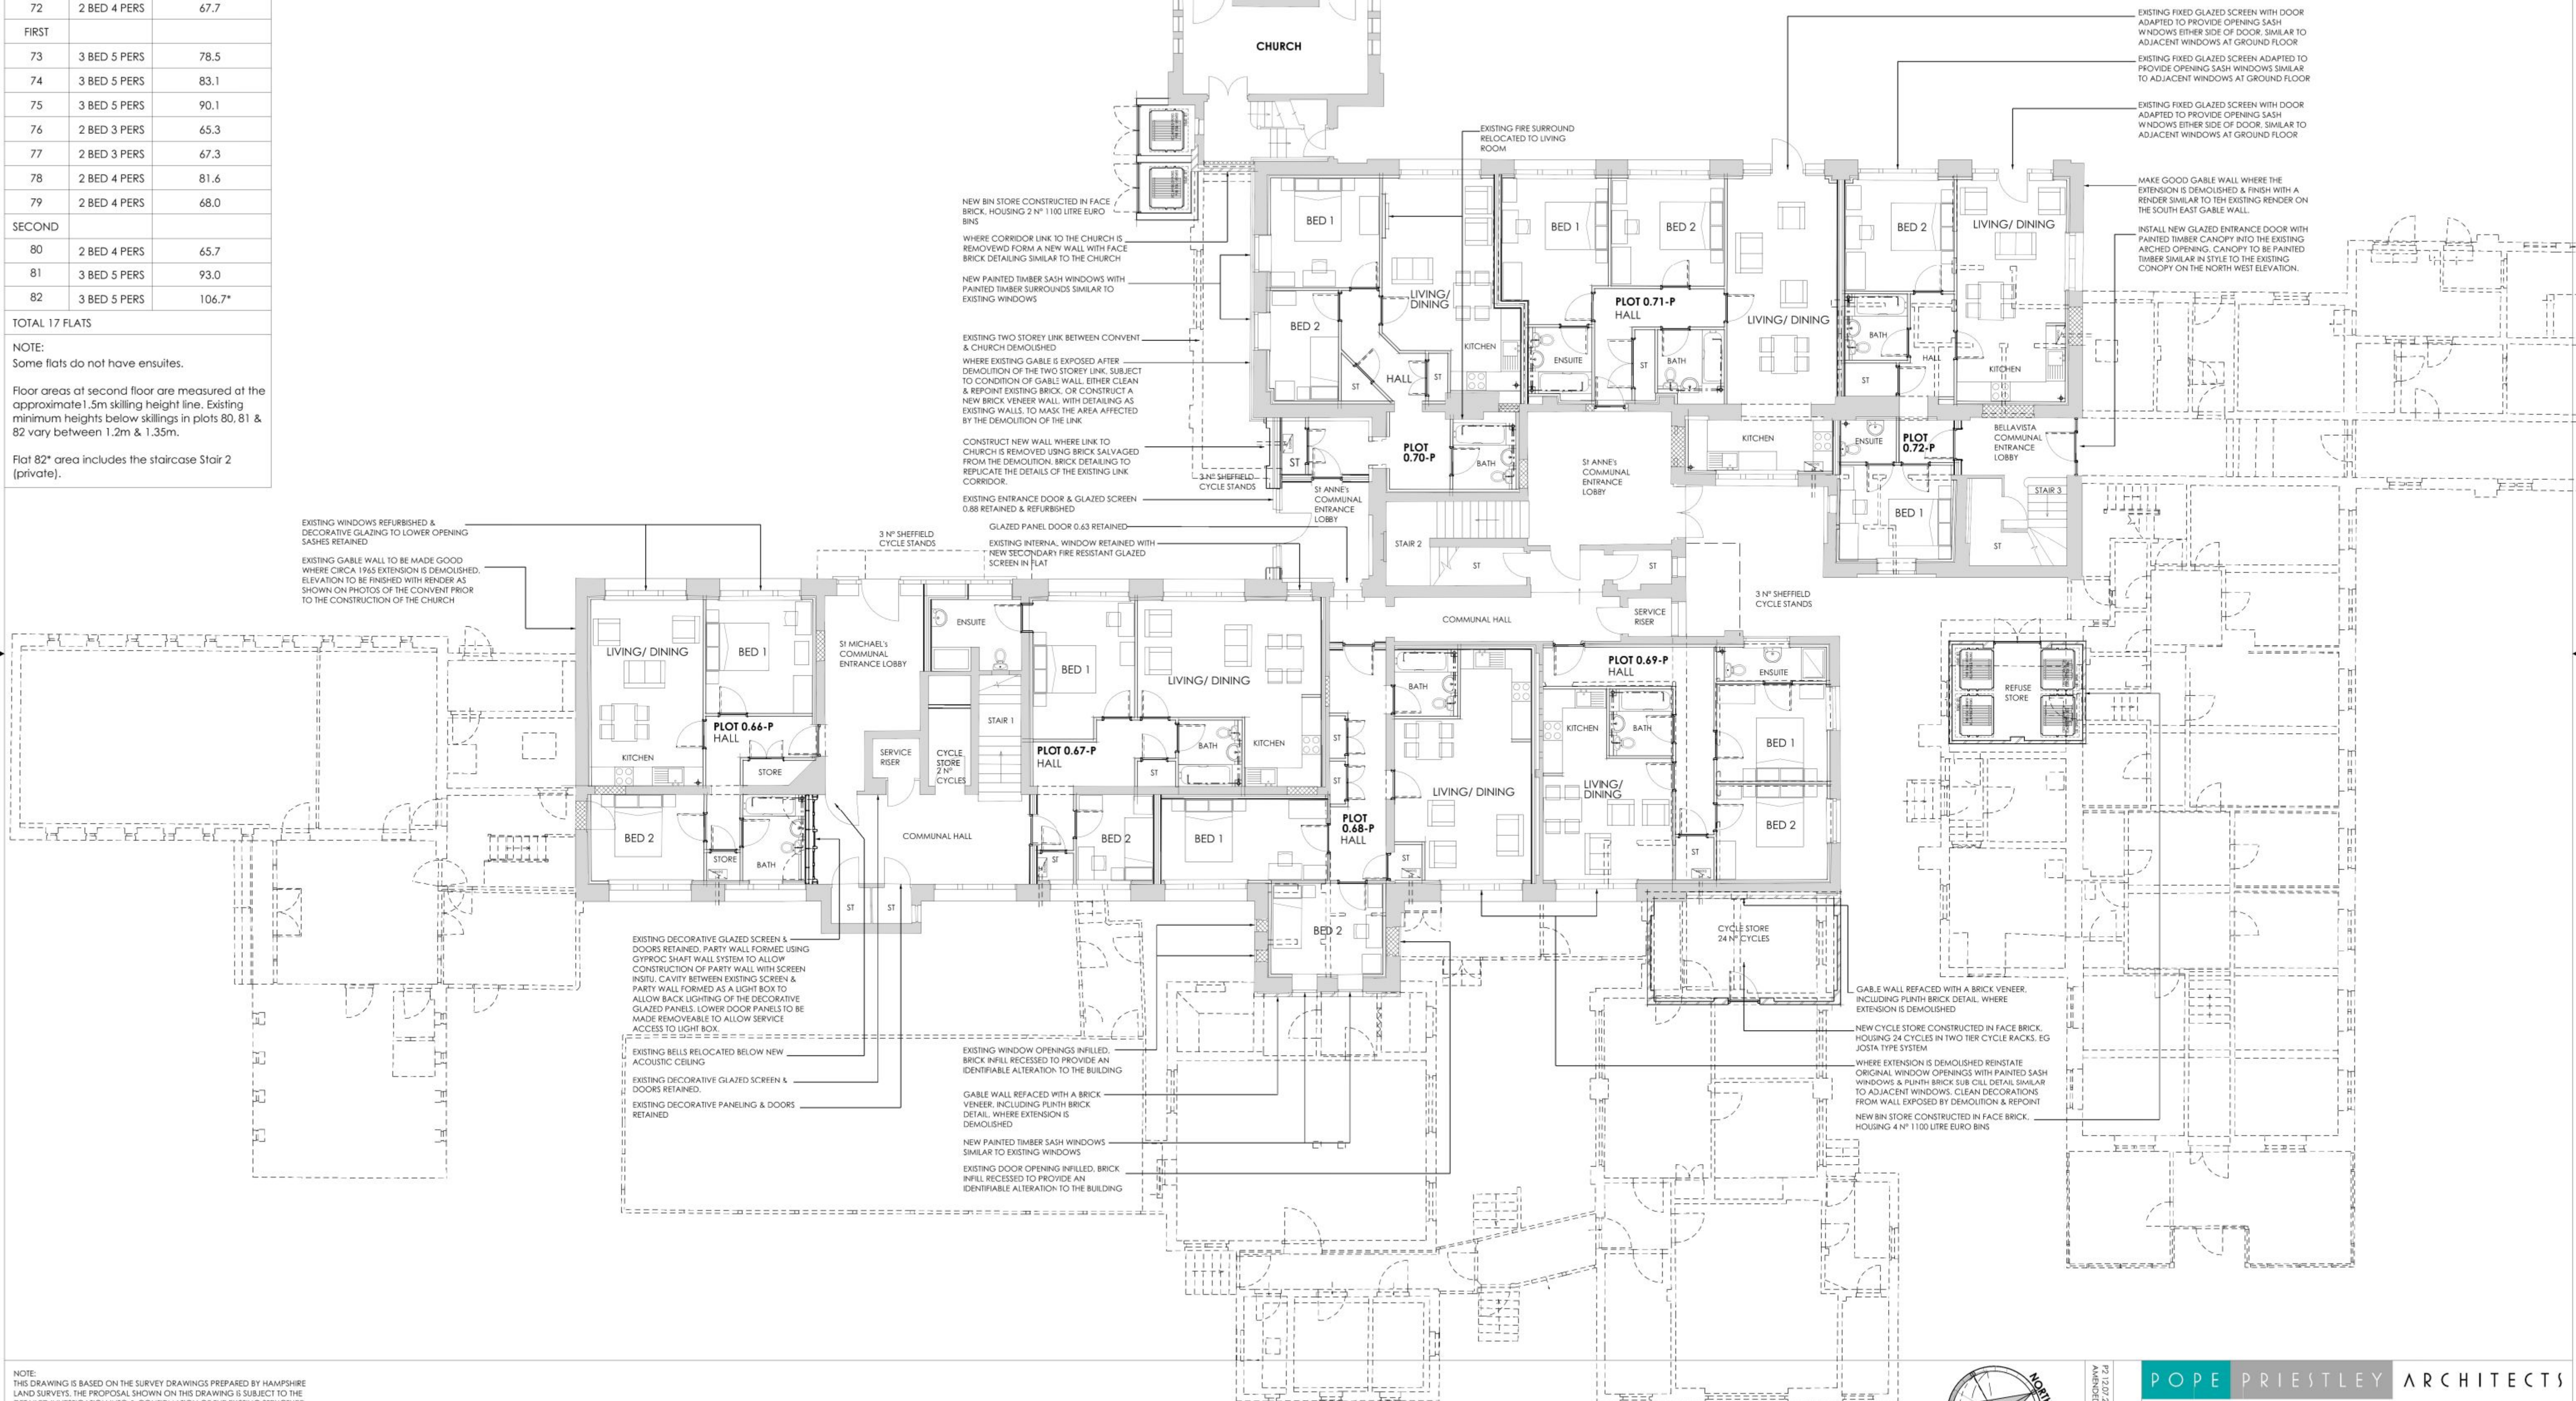

IMPORTANT NOTE FOR USE OF THIS DRAWING: THIS DRAWING HAS BEEN PRODUCED SPECIFICALLY FOR USE ON THIS PROJECT. POPE PRIESTLEY ARCHITECTS CANNOT BE HELD RESPONSIBLE FOR RE-USE OF THIS INFORMATION BY OTHERS FOR ANY PURPOSE OTHER THAN FOR WHICH IT IS SPECIFICALLY INTENDED. THIS DRAWING REFLECTS STANDARDS AGREED FOR THIS PROJECT AND CURRENT AT THE TIME OF PRODUCTION AND WILL NOT BE UPDATED IN ACCORDANCE WITH CHANGING LEGISLATION AND/ OR OTHER REQUIREMENTS.

SCALE BAR = 10mm INTERVALS AT TRUE SCALE

POPE PRIESTLEY ARCHITECTS

ARCHITECTURE | TOWN PLANNING | URBAN DESIGN

CONVENT HOUSE, CANUTE ROAD, SOUTHAMPTON, HAMPSHIRE, S01 3BT, UK | T: +44 (0)23 8033322F | E: info@popespriestley.co.uk

TECHNICAL SHEET: CHECK ALL DIMENSIONS ON THIS SHEET. ONLY DIMENSIONS ARE TO BE DIMENSIONED FROM DIMENSION LINES. IF REFERRED TO THIS ARCHITECT BY PROVIDING DRAWING, WAS PREPARED IN ACCORDANCE FORMAT. DRAWINGS EXPORTED IN OTHER FORMATS MAY DIFFER. REFER TO ORIGINAL, DRAWING FOR TRUE FORMAT. THE DRAWING IS COPYRIGHT ©

SCALE 1/100 DATE 01.05.2012 AUTHOR JT CHECK - DRAWING NO. PP1140 / 190-00-01 REVISION P2