
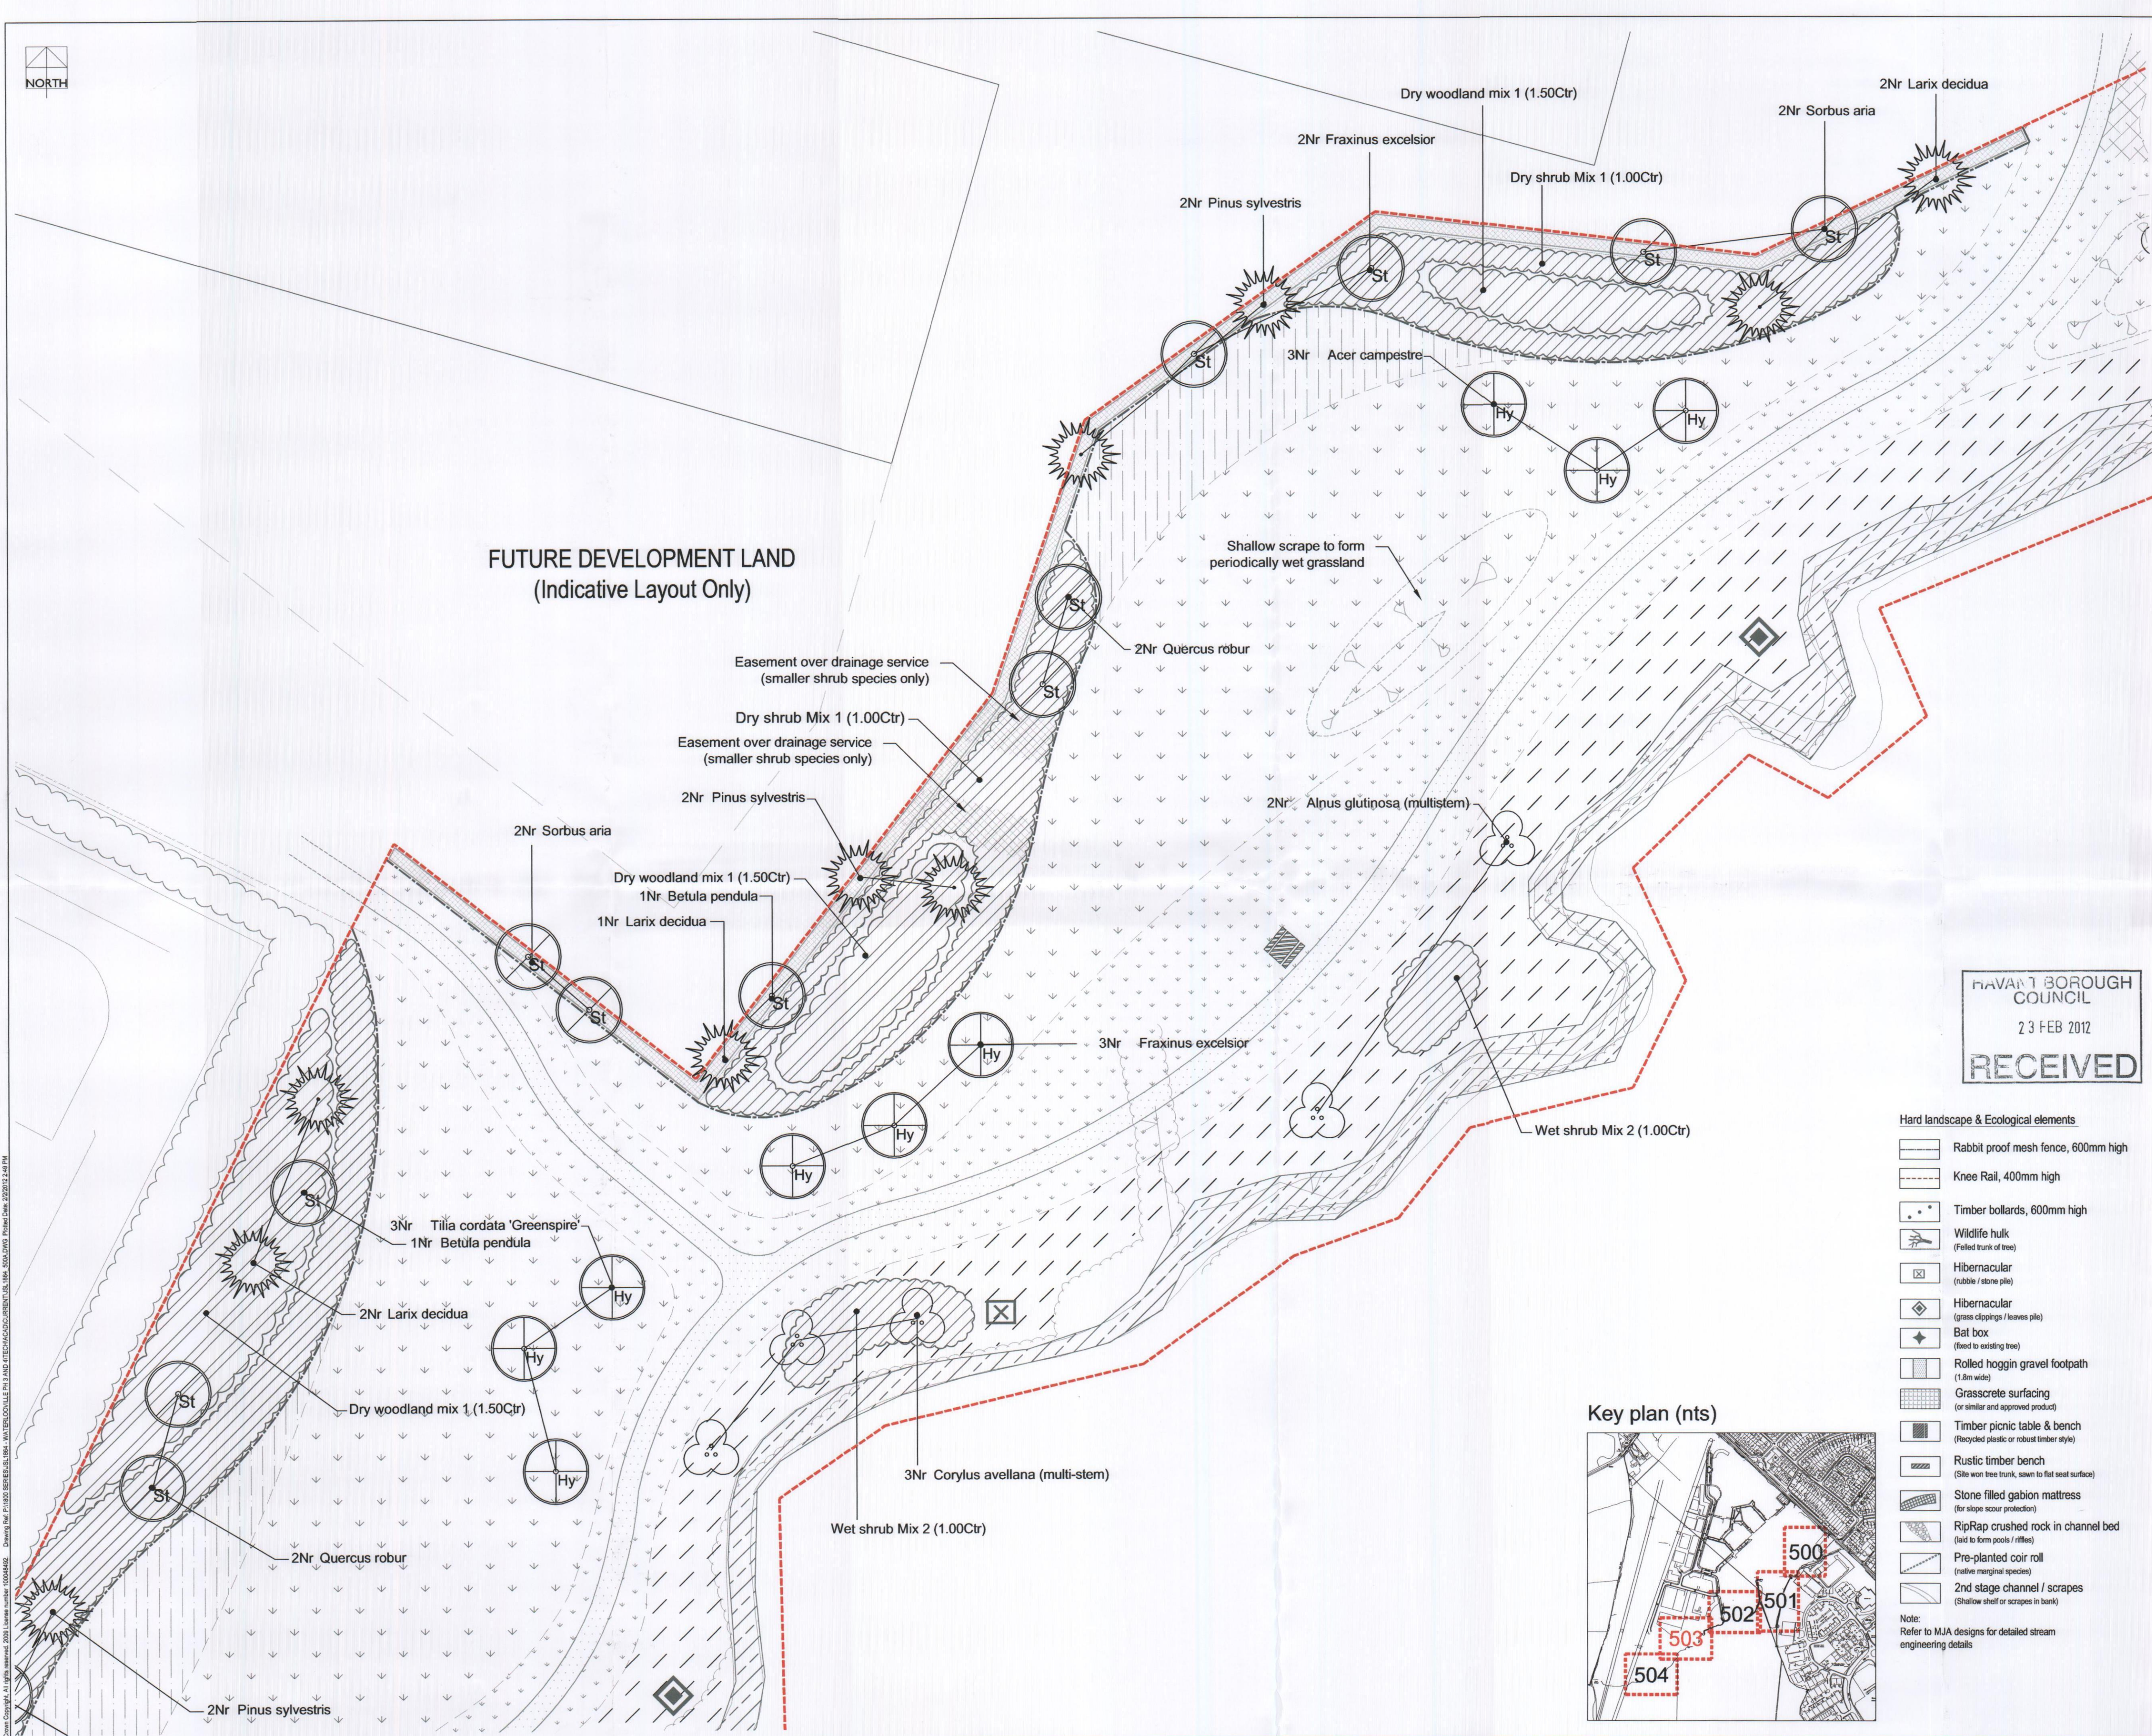


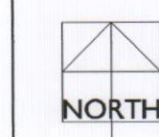

FUTURE DEVELOPMENT LAND
(Indicative Layout Only)

Easement over drainage service
(smaller shrub species only)

Dry shrub Mix 1 (1.00Ctr)

Easement over drainage service
(smaller shrub species only)

2Nr Pinus sylvestris

2Nr Sorbus aria

Dry woodland mix 1 (1.50Ctr)

1Nr Betula pendula

1Nr Larix decidua

3Nr Tilia cordata 'Greenspire'

1Nr Betula pendula

2Nr Larix decidua

Dry woodland mix 1 (1.50Ctr)

2Nr Quercus robur

2Nr Pinus sylvestris

2Nr Fraxinus excelsior

Dry shrub Mix 1 (1.00Ctr)

2Nr Sorbus aria

2Nr Larix decidua

2Nr Pinus sylvestris

3Nr Acer campestre

2Nr Quercus robur

2Nr Alnus glutinosa (multistem)

3Nr Fraxinus excelsior

Wet shrub Mix 2 (1.00Ctr)

3Nr Corylus avellana (multi-stem)

Wet shrub Mix 2 (1.00Ctr)

Shallow scrape to form
periodically wet grassland



Hard landscape & Ecological elements

- Rabbit proof mesh fence, 600mm high
- Knee Rail, 400mm high
- Timber bollards, 600mm high
- Wildlife hulk
(Felled trunk of tree)
- Hibernaculum
(rubble / stone pile)
- Hibernaculum
(grass clippings / leaves pile)
- Bat box
(fixed to existing tree)
- Rolled hoggins gravel footpath
(1.8m wide)
- Grasscrete surfacing
(or similar and approved product)
- Timber picnic table & bench
(Recycled plastic or robust timber style)
- Rustic timber bench
(Site won tree trunk, sawn to flat seat surface)
- Stone filled gabion mattress
(for slope scour protection)
- RipRap crushed rock in channel bed
(lead to form pools / riffles)
- Pre-planted coir roll
(relative marginal species)
- 2nd stage channel / scrapes
(Shallow shelf or scrapes in bank)

Note:
Refer to MJA designs for detailed stream
engineering details

Key plan (nts)



KEY

Existing features

- Extent of proposals
- Tree to be retained
(For further details refer to 6964.01.01 to 04)
- Hedgerow or tree group to be retained
(For further details refer to 6964.01.01 to 04)
- Existing grassland / meadow
(To be retained and protected)
- Existing stream channel

Proposed features

- Rediverted stream profile
(Refer engineers details)
- Shallow scrapes / bowls
(Areas of seasonally wet grassland)

Soft landscape

Trees

- Coniferous Tree; 2.0 - 2.5m
(Schedule ref: A i)
- Extra Heavy Standard Tree; 16 - 18cm
(Schedule ref: A ii)
- Heavy Standard Tree; 14 - 16cm
(Schedule ref: A iii)
- Standard Tree; 8-10cm / 10 - 12cm
(Schedule ref: A iv)
- Multi-stemmed tree
(Schedule ref: A v)

Native hedge planting

- Field style native hedge mix
(Schedule ref: B i)

Tree and Shrub mixes

- Woodland mixes
(Schedule ref: C i & ii)
- Shrub mixes
(Schedule ref: C iii & iv)
- Groundcover shrub planting
(Schedule ref: D i)
- Specimen shrubs
(Schedule ref: D ii)
- Bulb planting
(Schedule ref: D iii)

Grass and Meadow seed mixes

- Amenity grass areas
(Schedule ref: E i)
- Meadow mix - Dry (Cut once annually)
(Schedule ref: E ii)
- Meadow mix - Dry (Cut fortnightly)
(Schedule ref: E ii)
- Tussock grassland (Cut biannually)
(Schedule ref: E iii)
- Flood meadow
(Schedule ref: E iv)
- Water's edge meadow
(Schedule ref: E v)

Marginal and Aquatic planting

- Swamp/ marginal planting
(Schedule ref: F i)
- Shallow water / ledge plants
(Schedule ref: F ii)

Notes:

Refer to tree and shrub palette JSL1864_552
for further information regarding species, stock
and planting densities.

Rev:	Date:	Amendment:	Name:	Checked:
A	02/2012	Minor amendments	DC	DC

Drawing Based Upon: JWT0372/600-02

Status: FOR COMMENT

Notes: Contractors are not to scale from this drawing. All
dimensions to be checked on site and any discrepancies,
ambiguities and/or omissions between this drawing and
information given elsewhere must be reported to this office.
If in doubt, ask.

RPS
Lakesbury House Hillingbury Road Charders Ford Hampshire SO53 5SS
T 023 80810440 F 023 80810449 E rpsa@rpsgroup.com W www.rpsgroup.com

Client: Taylor Wimpeys Southern Counties

Project: Old Park Farm, Waterlooville

Title: Stream Corridor
Proposals

Date: 12/11 Scale: 1:250 Paper Size: A1

Drawn: NJ Checked: DC Job Ref: JSL 1864

Drawing Number: 503 Rev: A