


SUPERSEDED

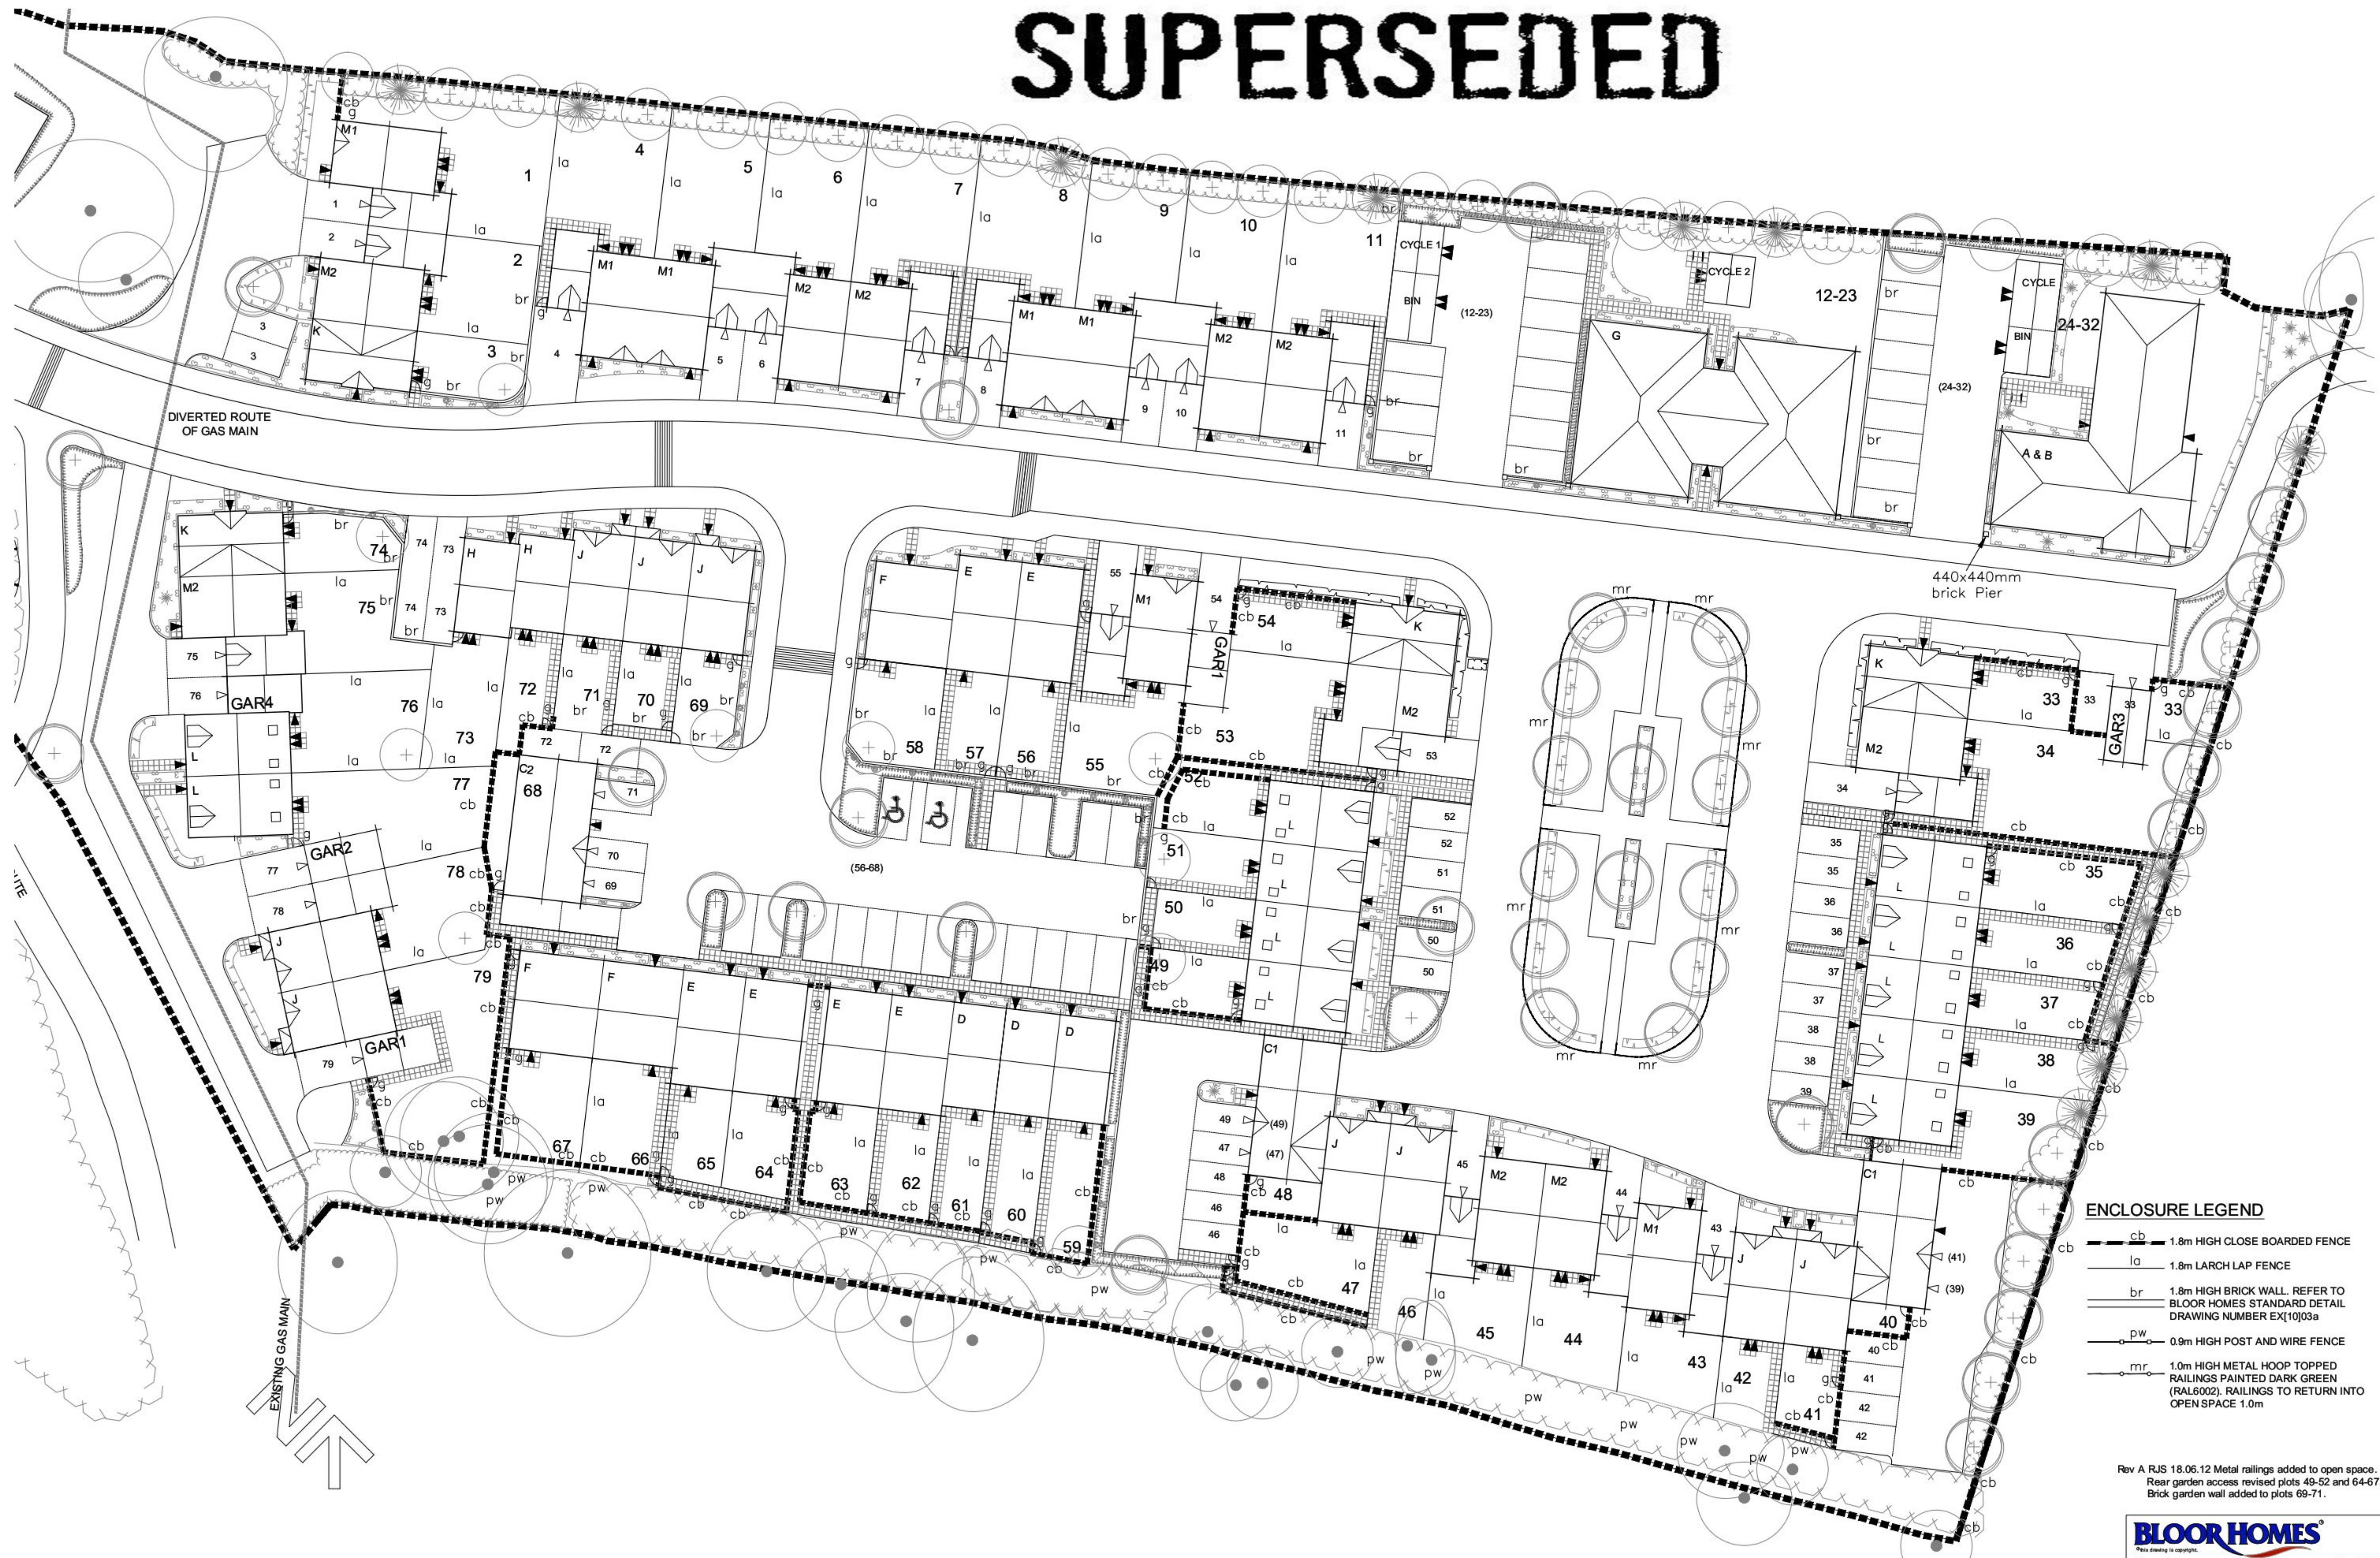

- ENCLOSURE LEGEND**
- cb 1.8m HIGH CLOSE BOARDED FENCE
 - la 1.8m LARCH LAP FENCE
 - br 1.8m HIGH BRICK WALL. REFER TO BLOOR HOMES STANDARD DETAIL DRAWING NUMBER EX10J03a
 - pw 0.9m HIGH POST AND WIRE FENCE
 - mr 1.0m HIGH METAL HOOP TOPPED RAILINGS PAINTED DARK GREEN (RAL6002). RAILINGS TO RETURN INTO OPEN SPACE 1.0m

Rev A RJS 18.06.12 Metal railings added to open space.
Rear garden access revised plots 49-52 and 64-67.
Brick garden wall added to plots 69-71.

BLOOR HOMES
New Lane
Havant
May 2012
1:250 @ A1

Enclosure Plan	
NLH/ENC/01	Revision A

