
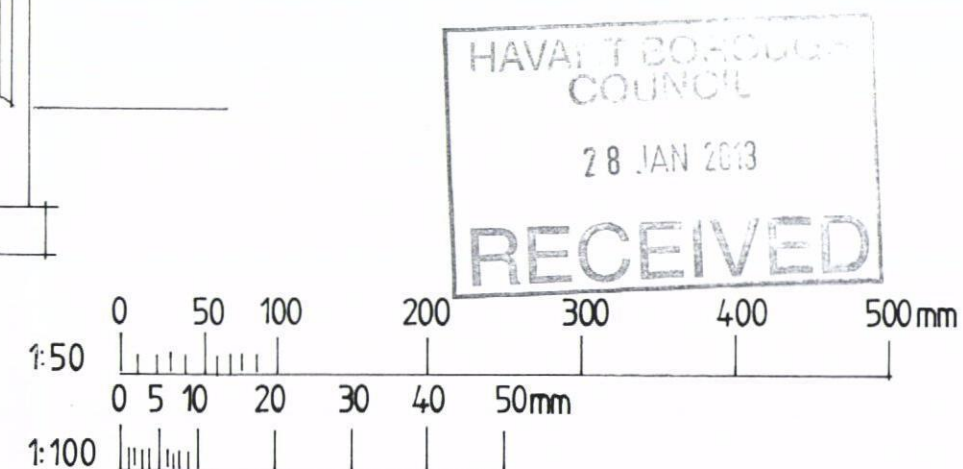
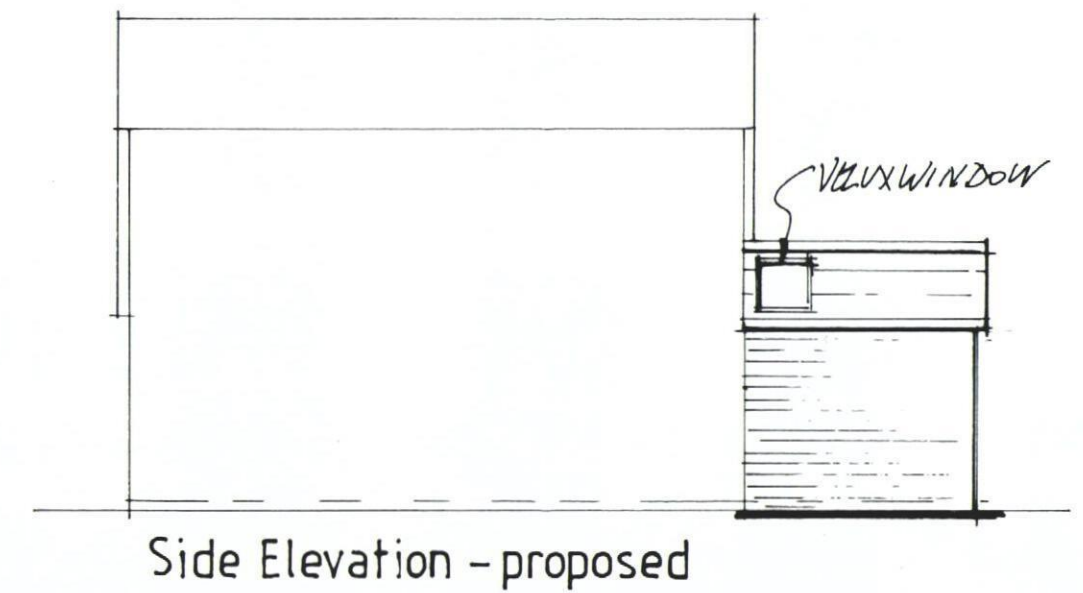
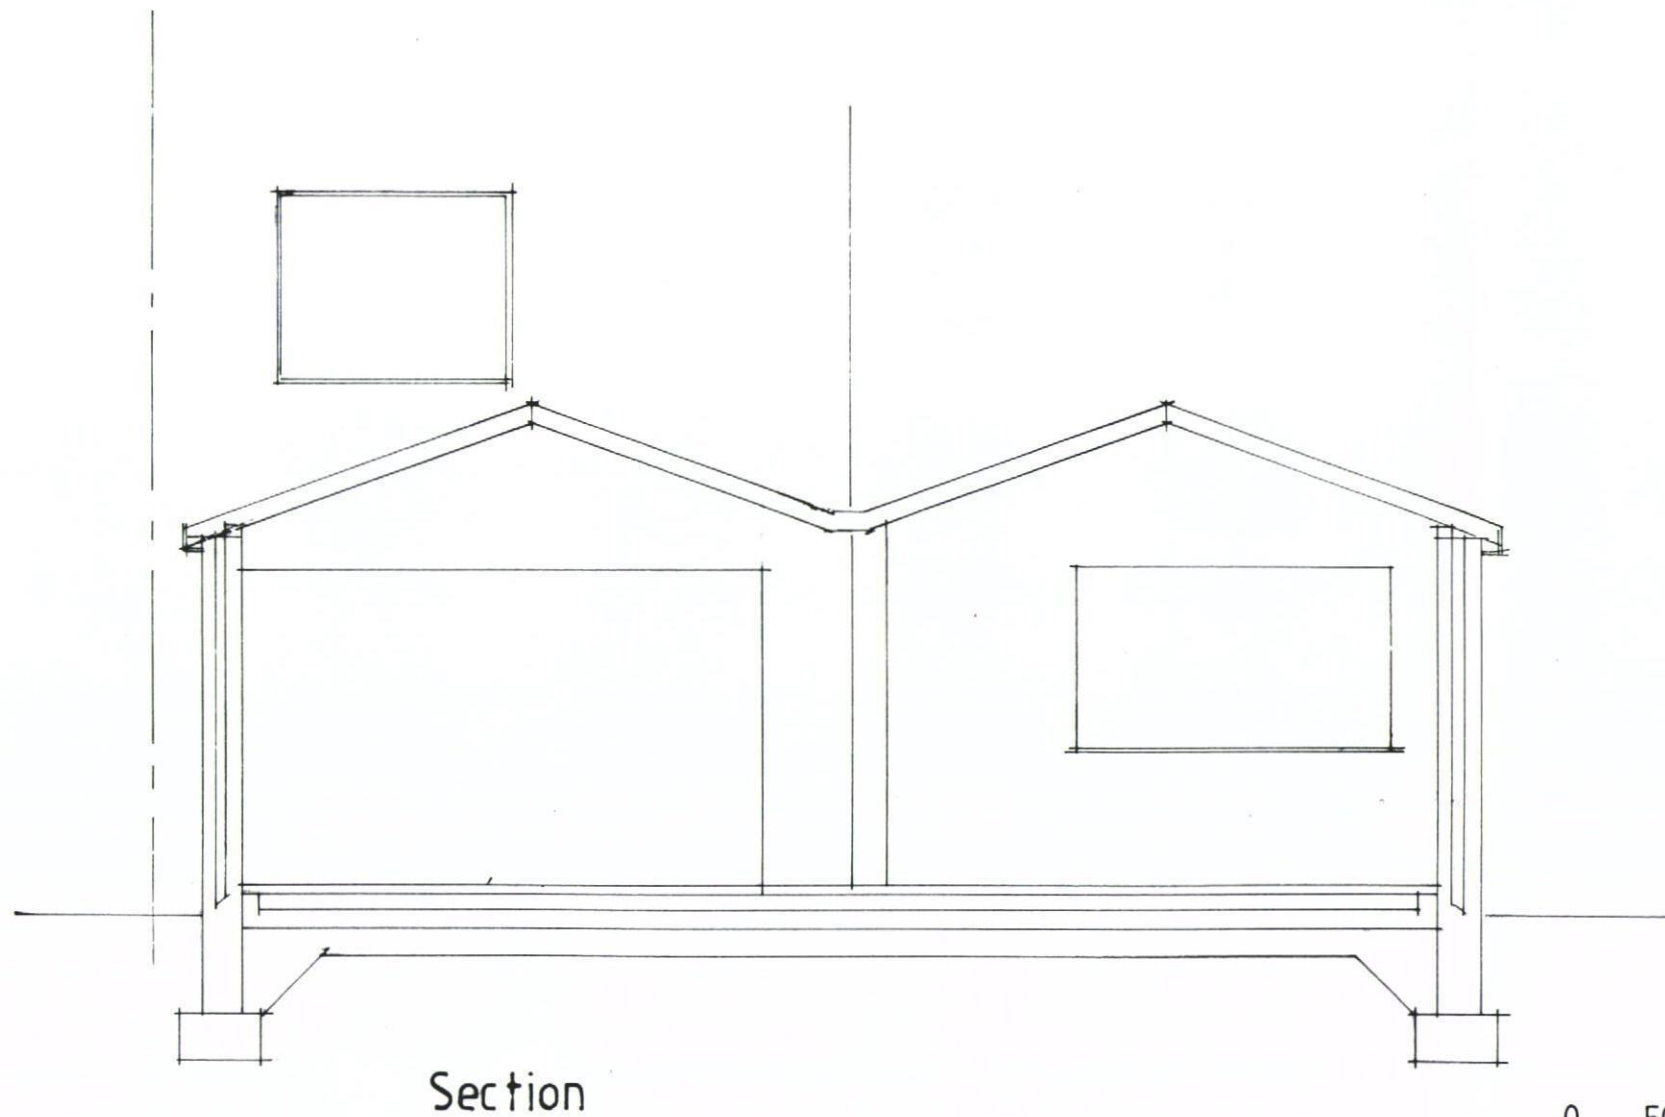


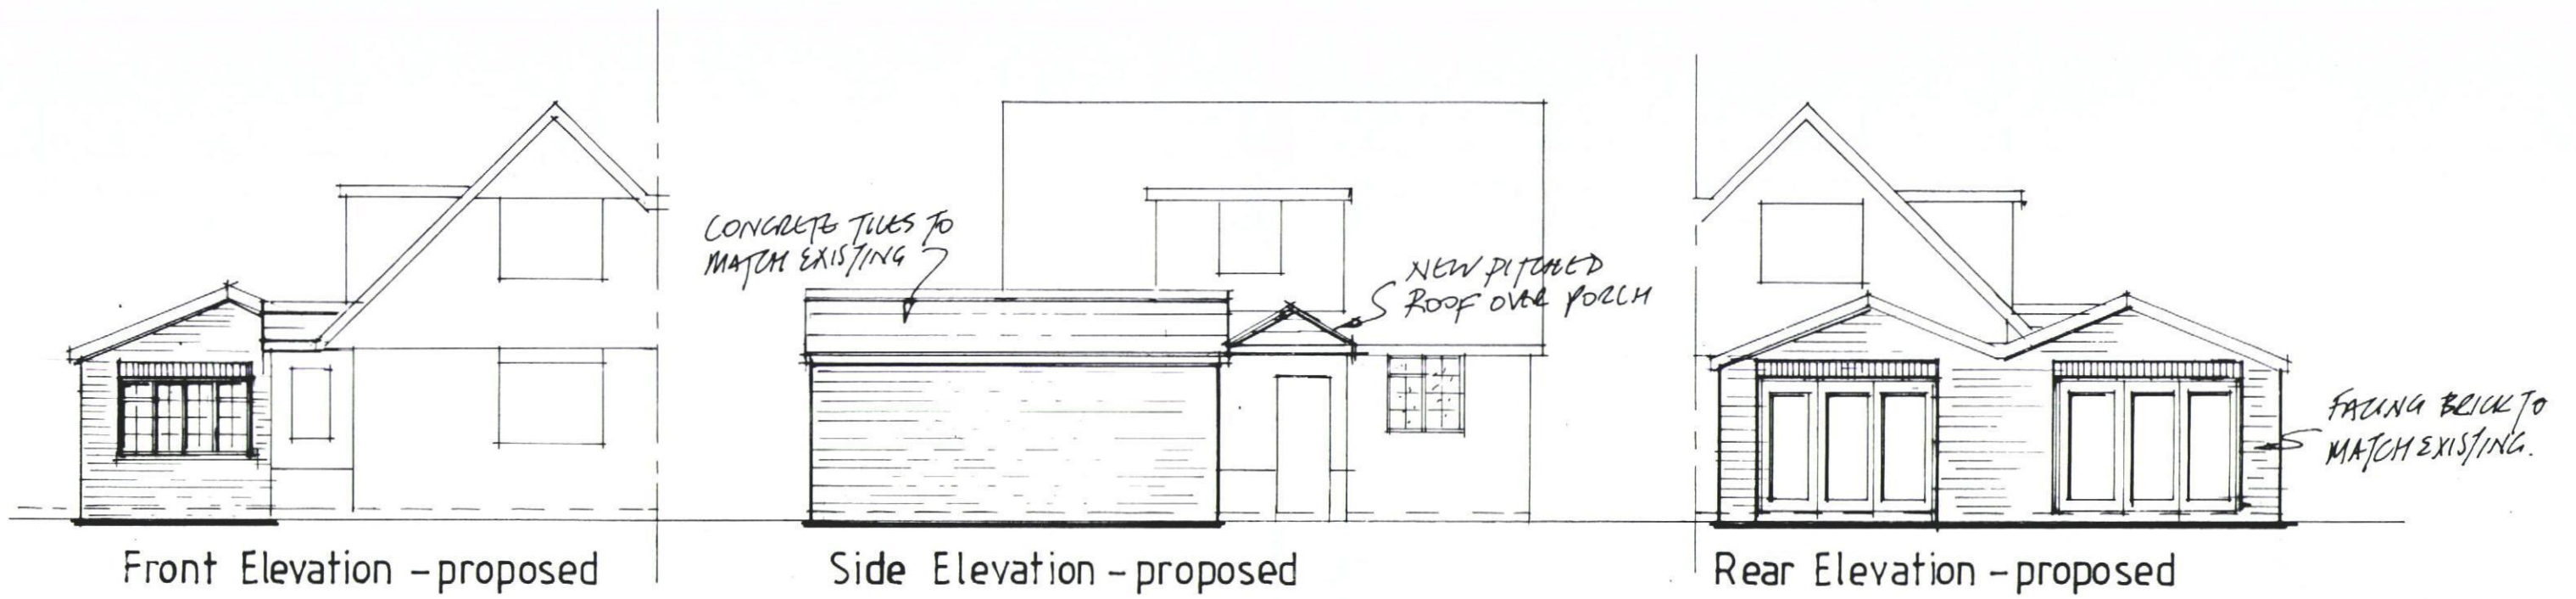

40 Selsmore Road
Hayling Island
Scales 1:100 1:50
JANUARY 2013