






ex. rear

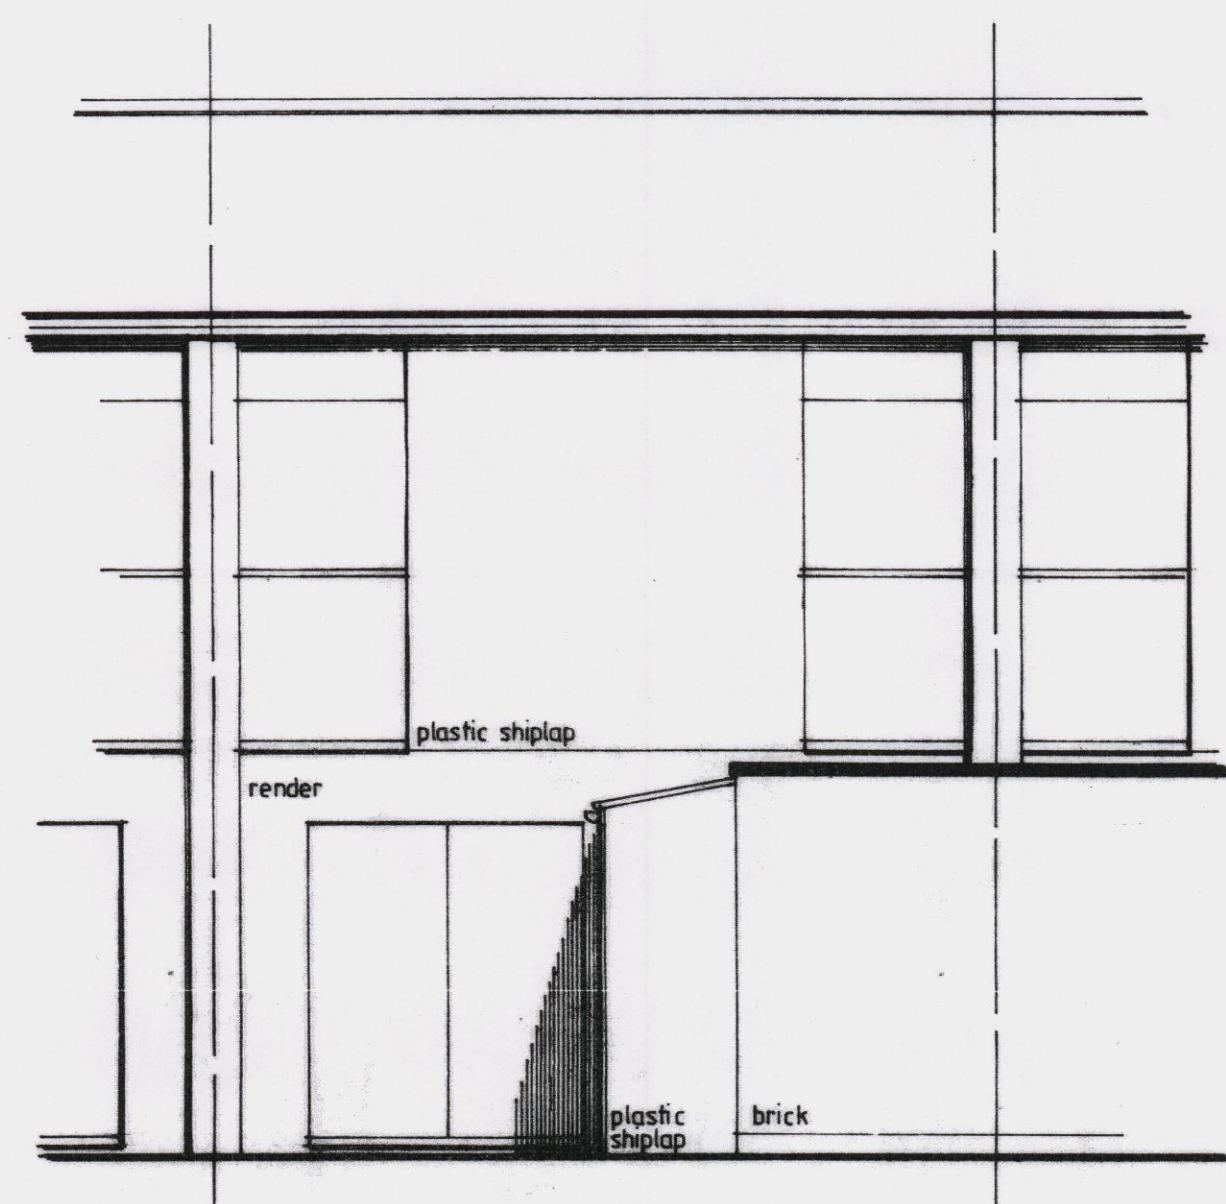


proposed rear

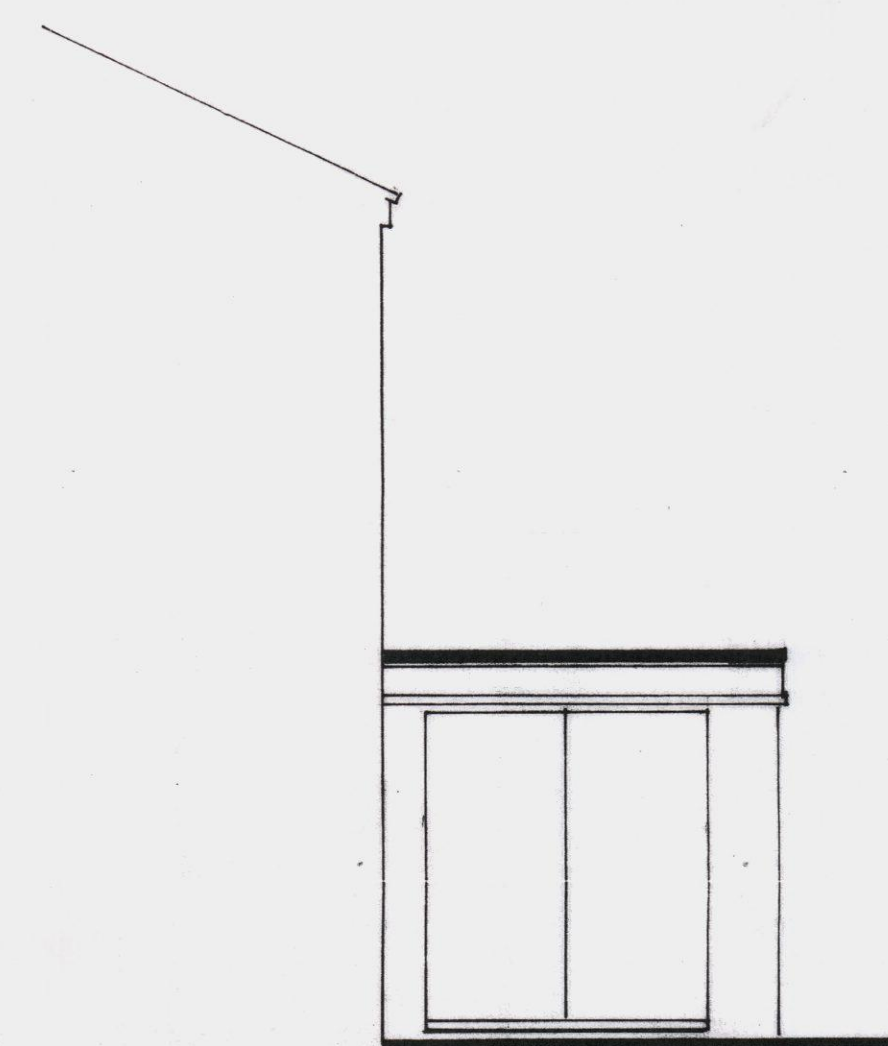


ex. side

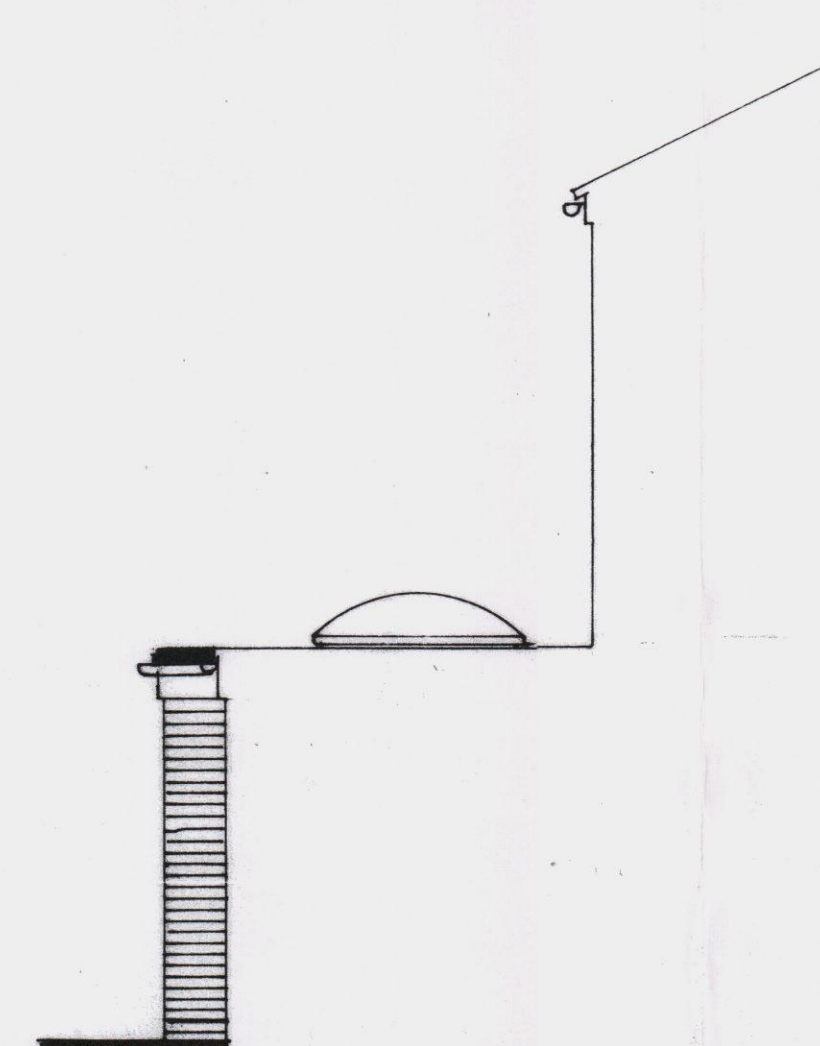


proposed side

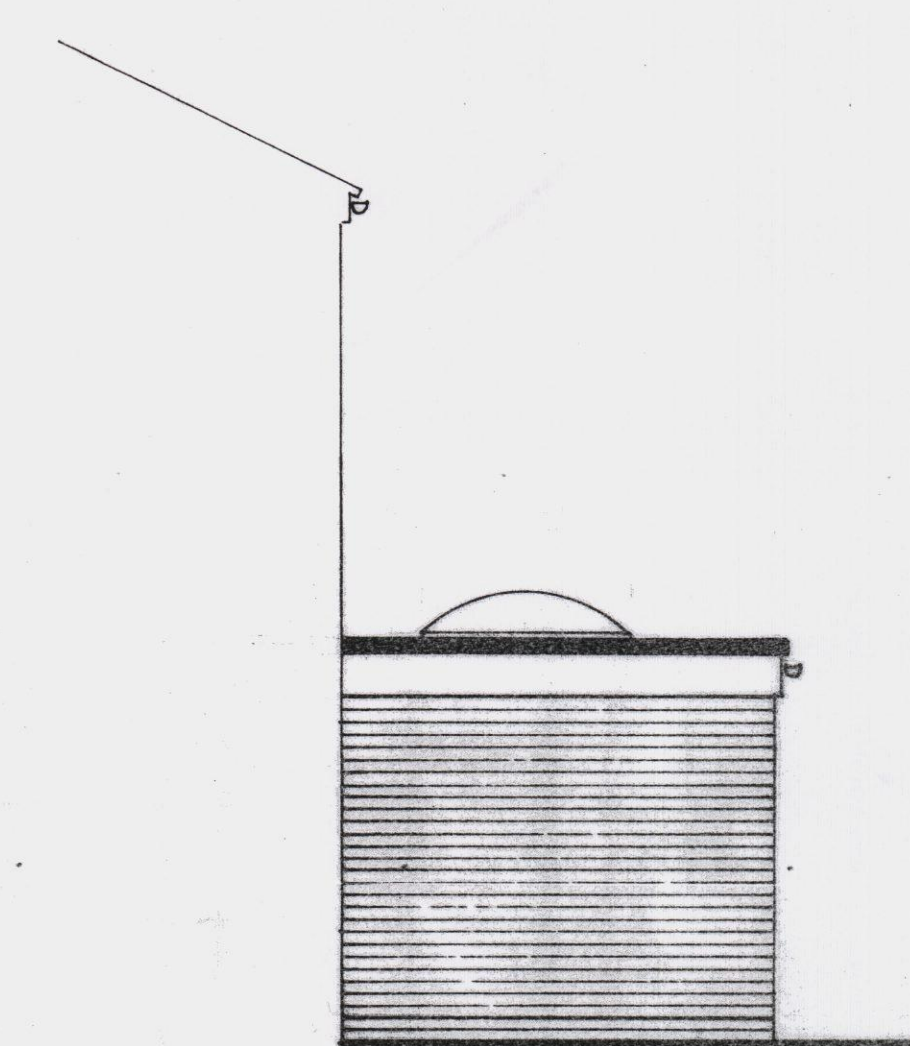


proposed side

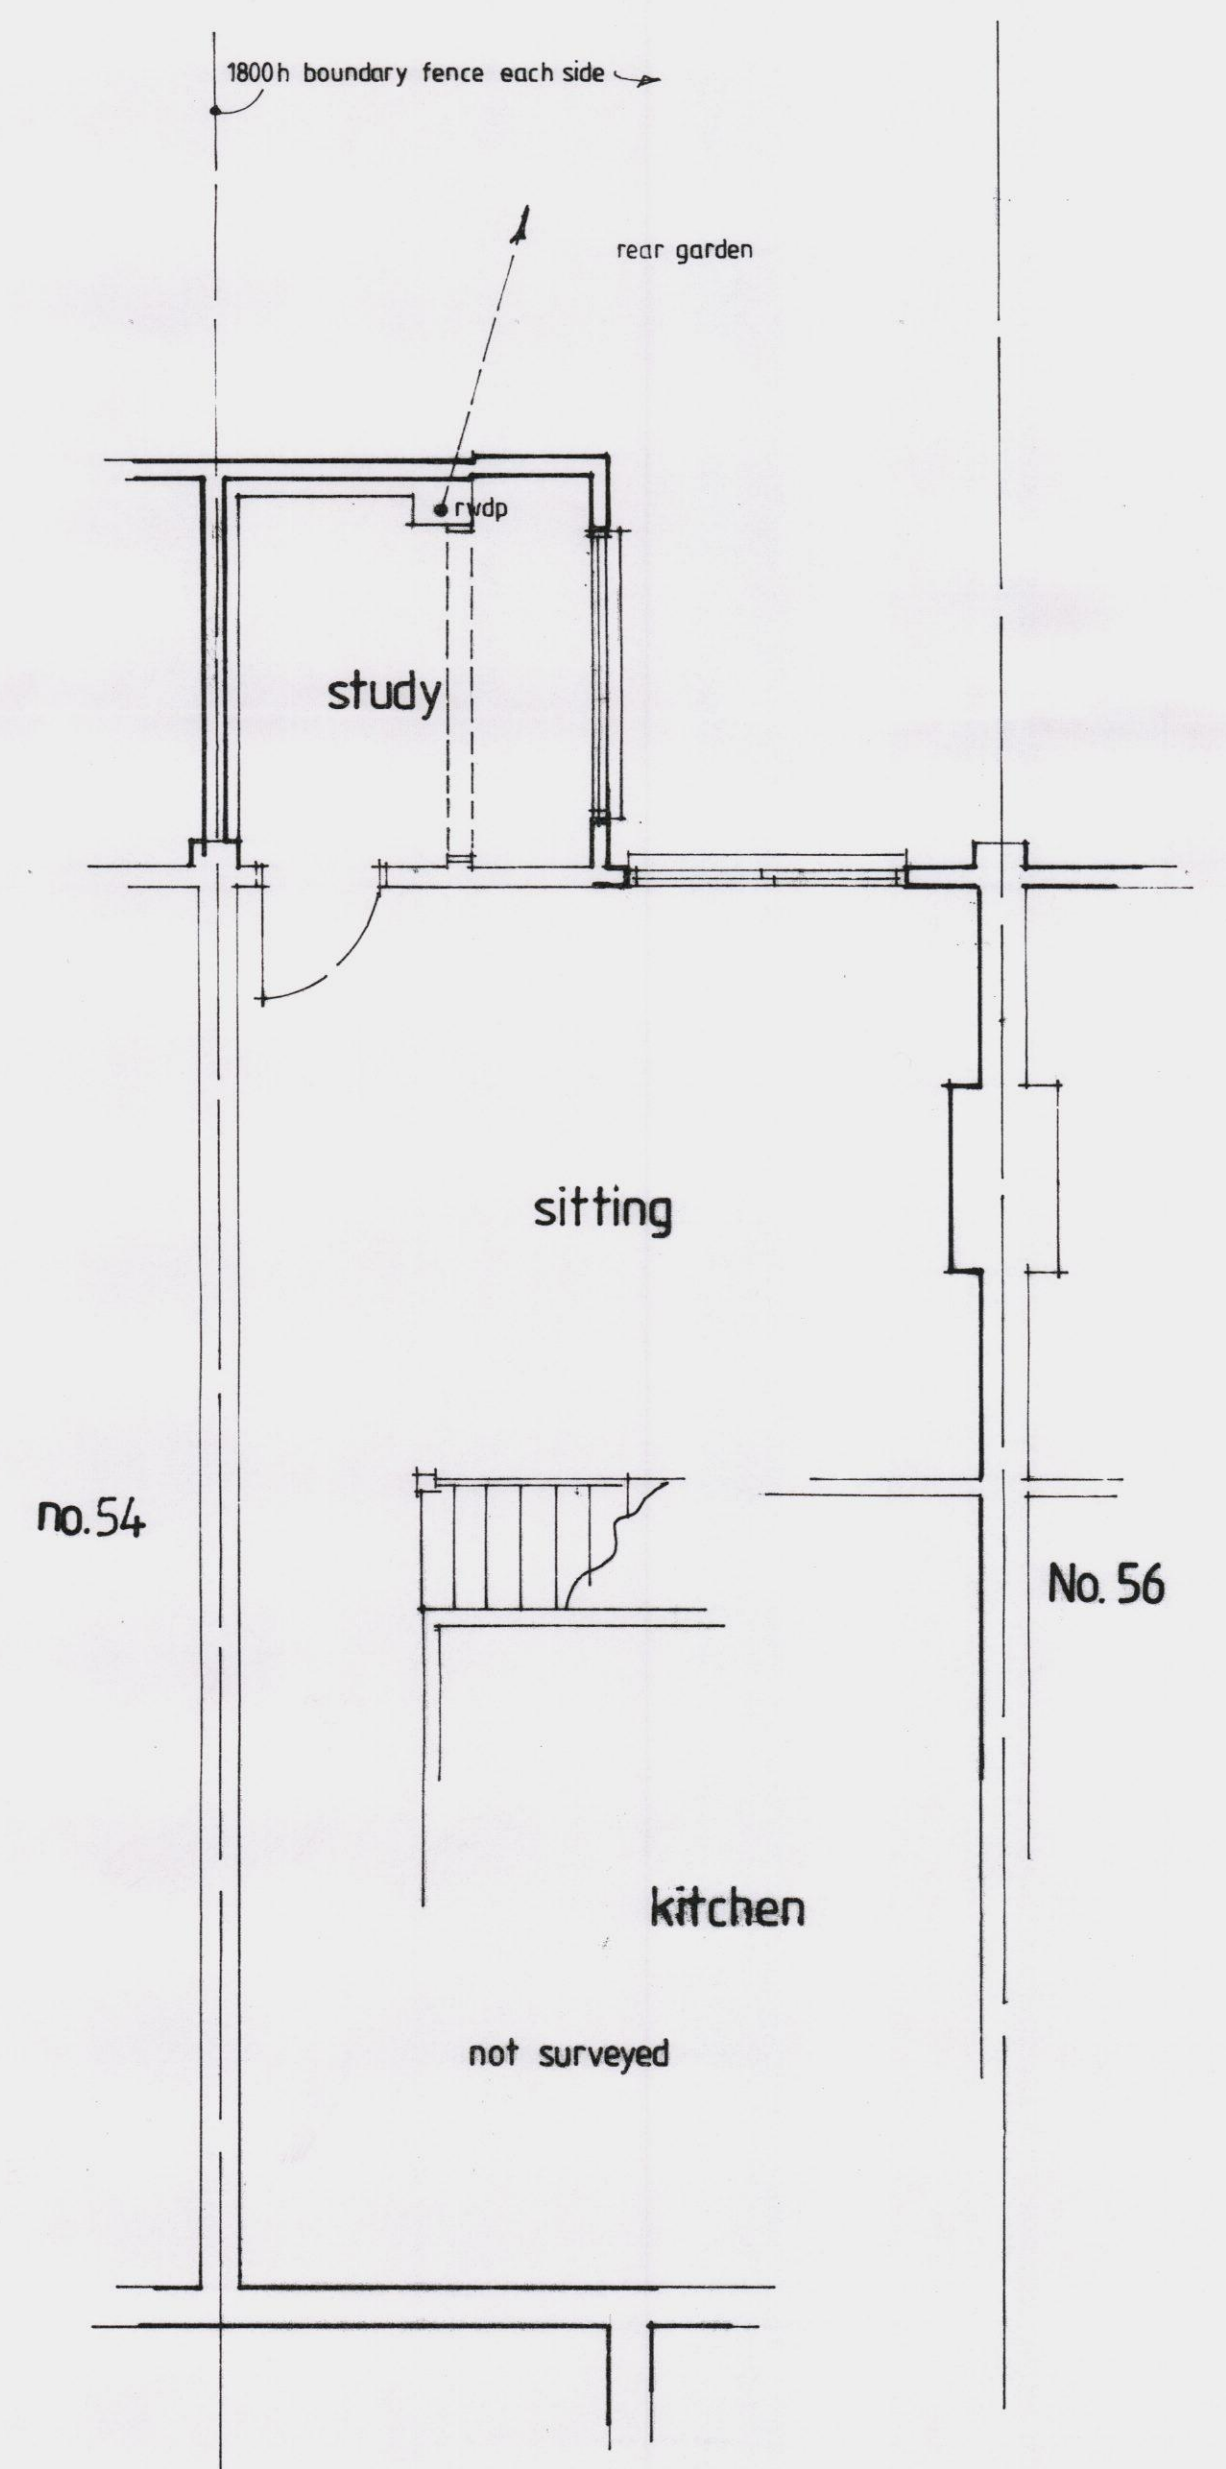


ex. ground floor

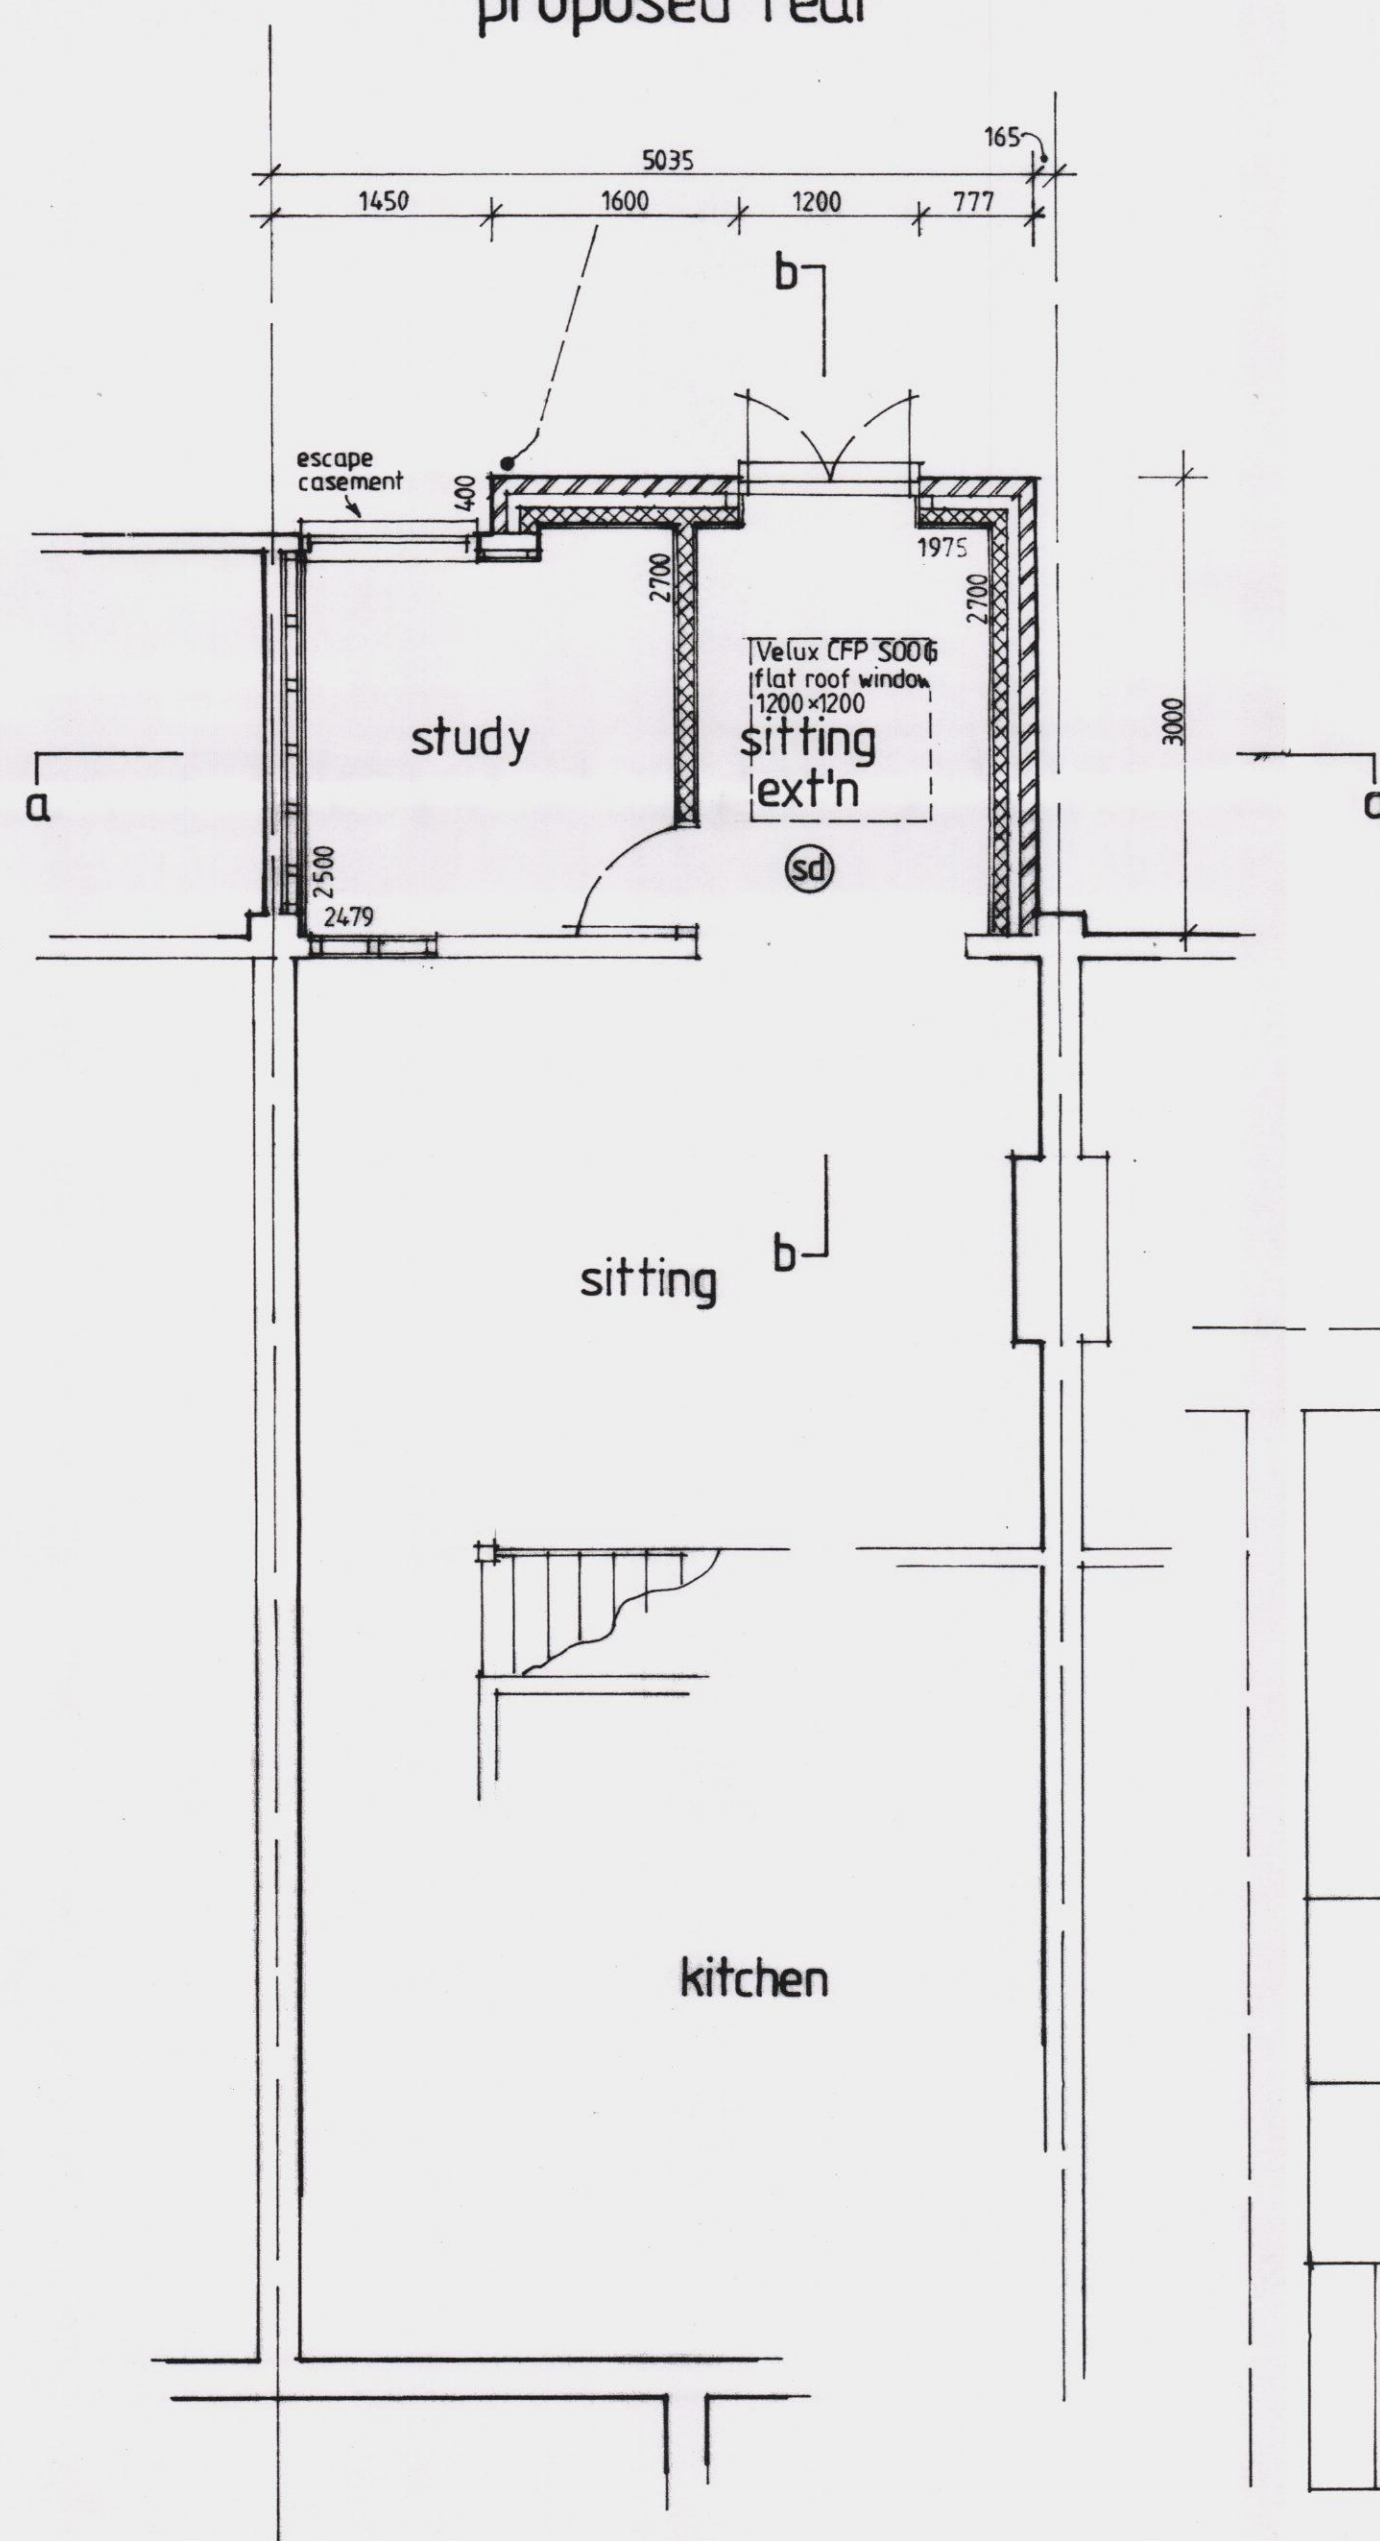


proposed ground floor

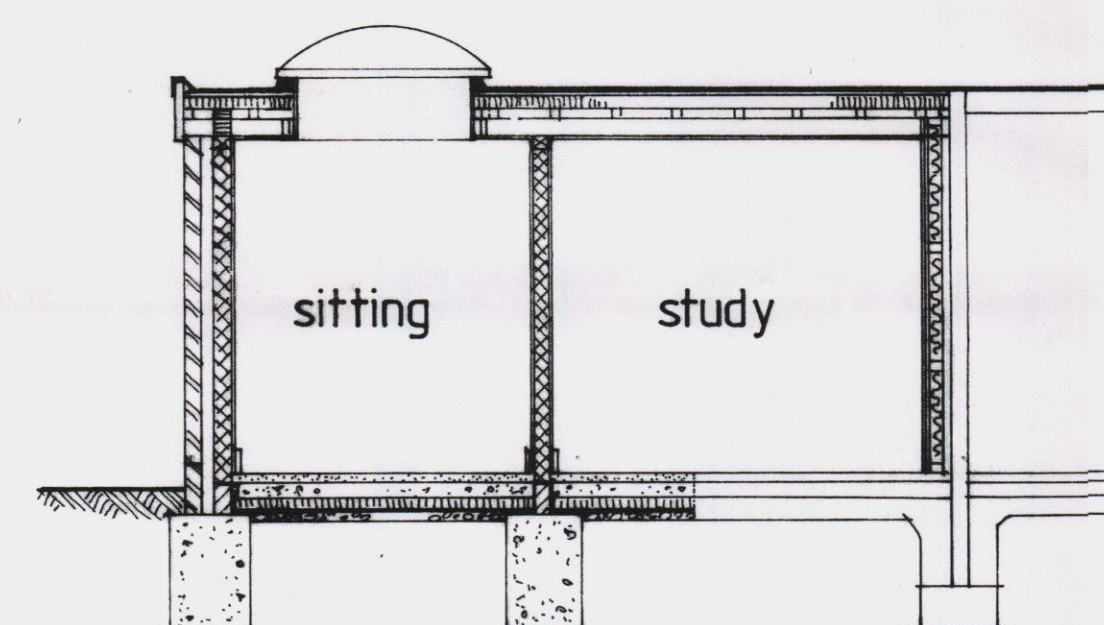


section aa

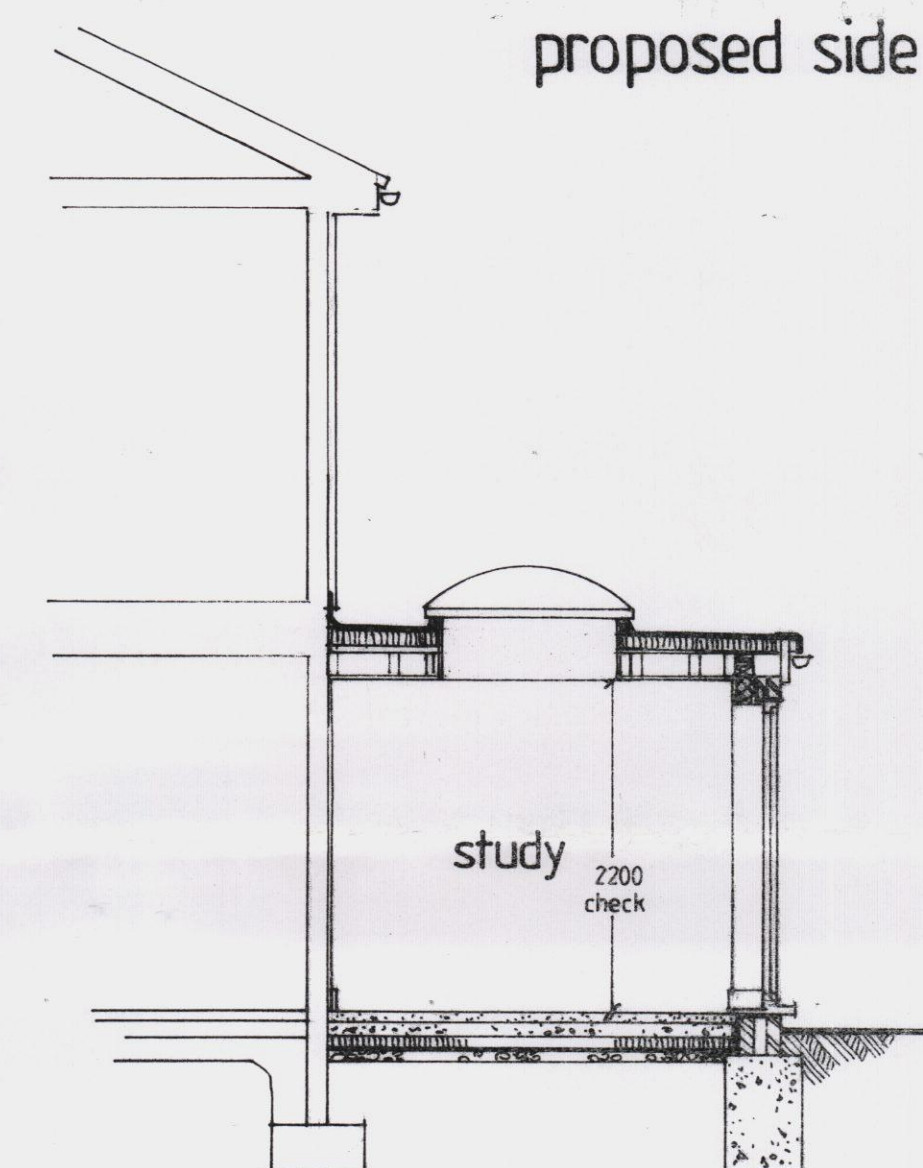

section bb

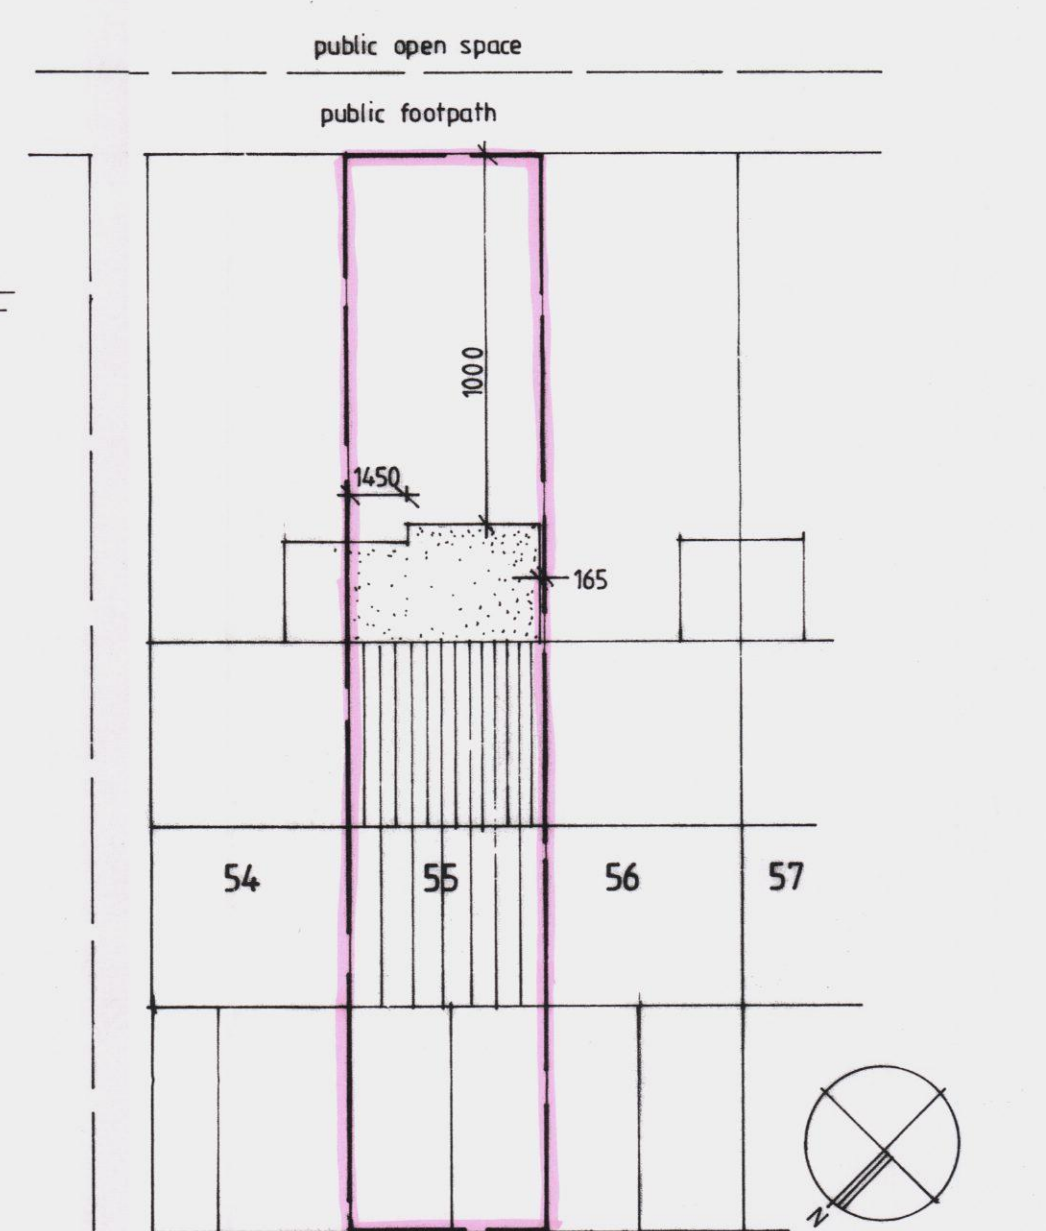

site plan 1/200

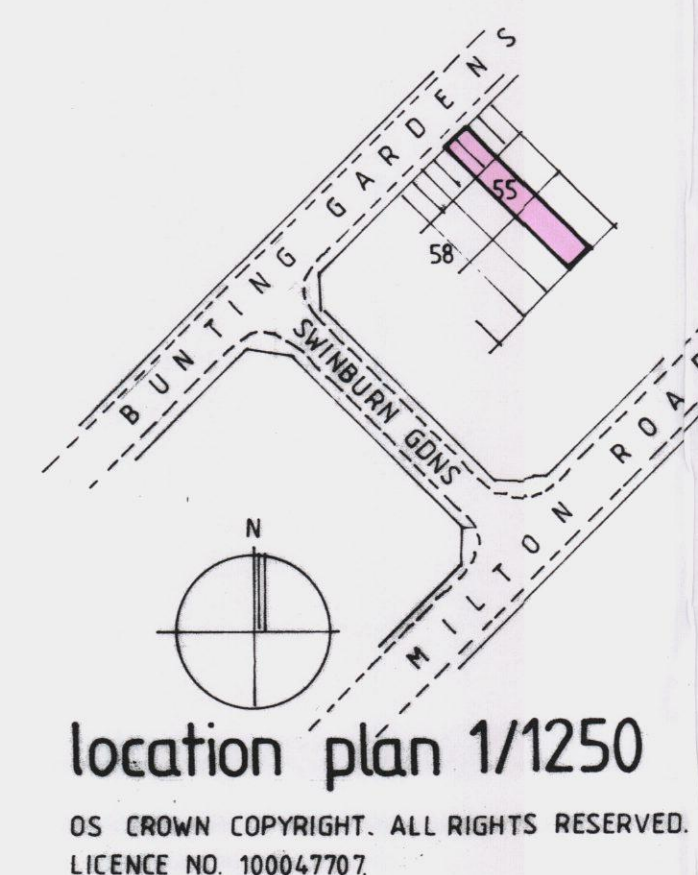

PROPOSED SINGLE STOREY REAR ADDITION,
No. 55 BUNTING GARDENS,
COWPLAIN, PO8 9UW,
FOR MR & MRS K CRANSTONE.

Scale: 1/50.

Drwg. no. 12/10.

June 2012.

