
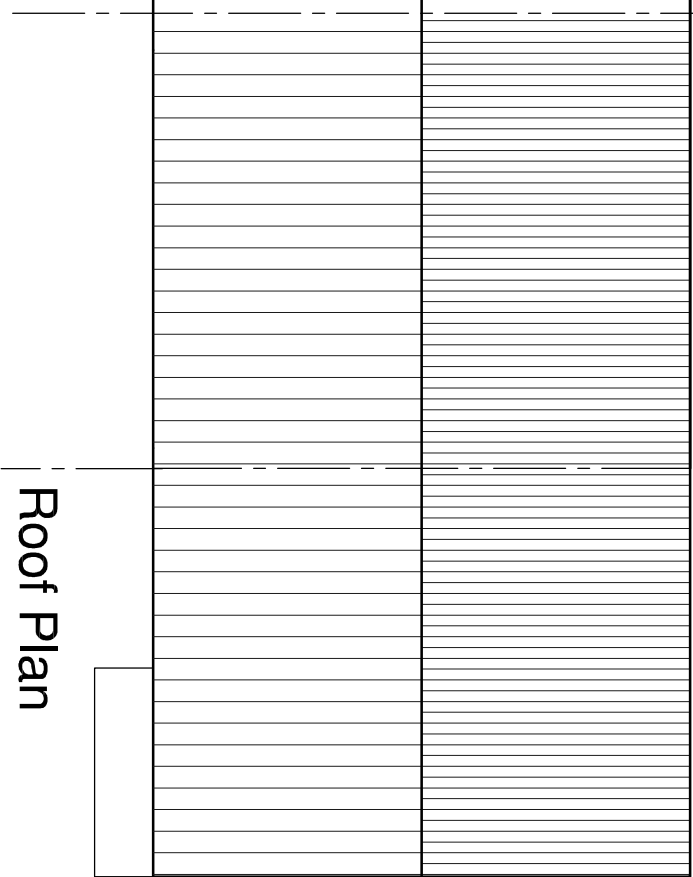
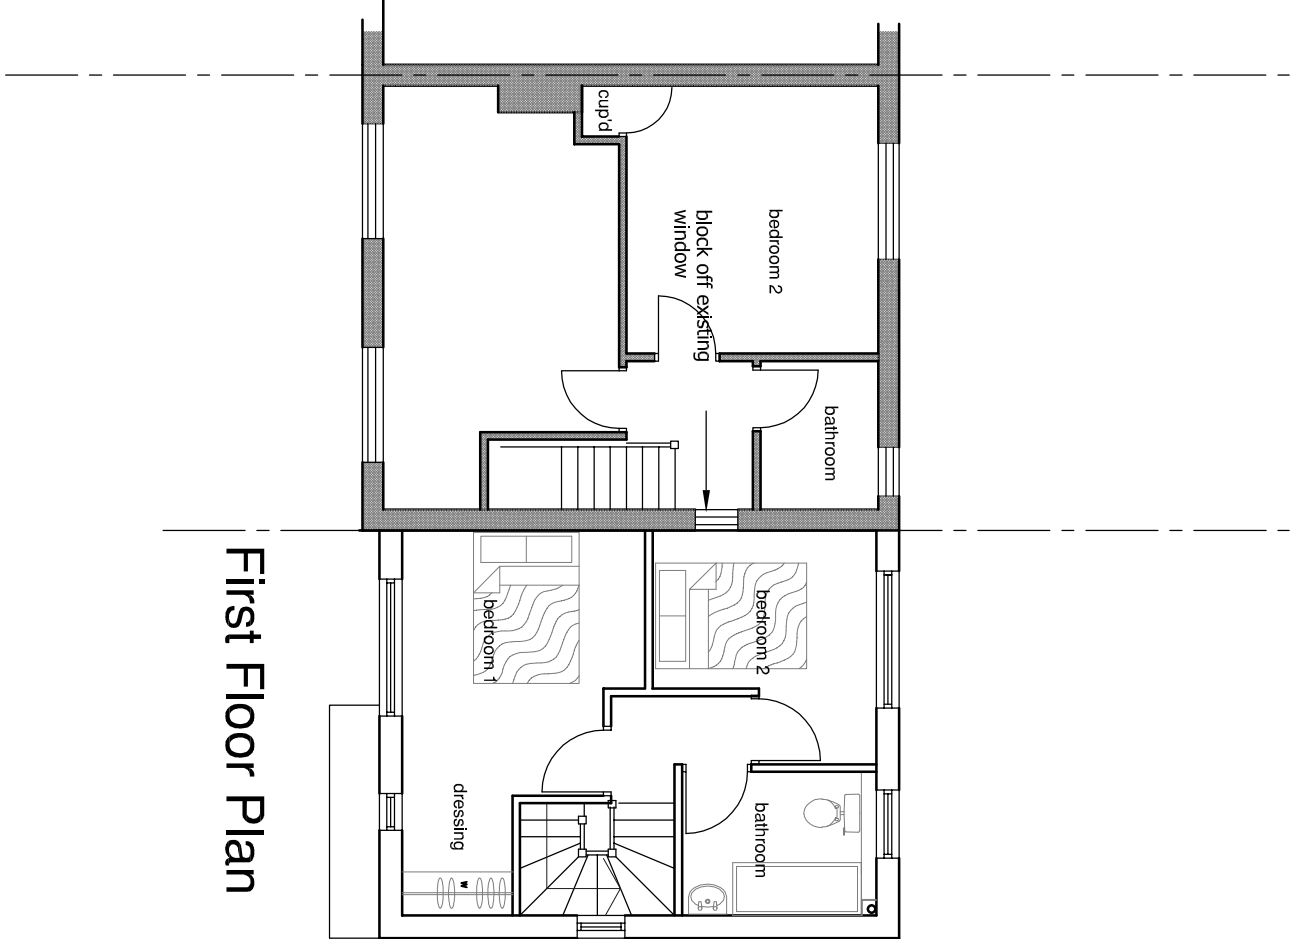
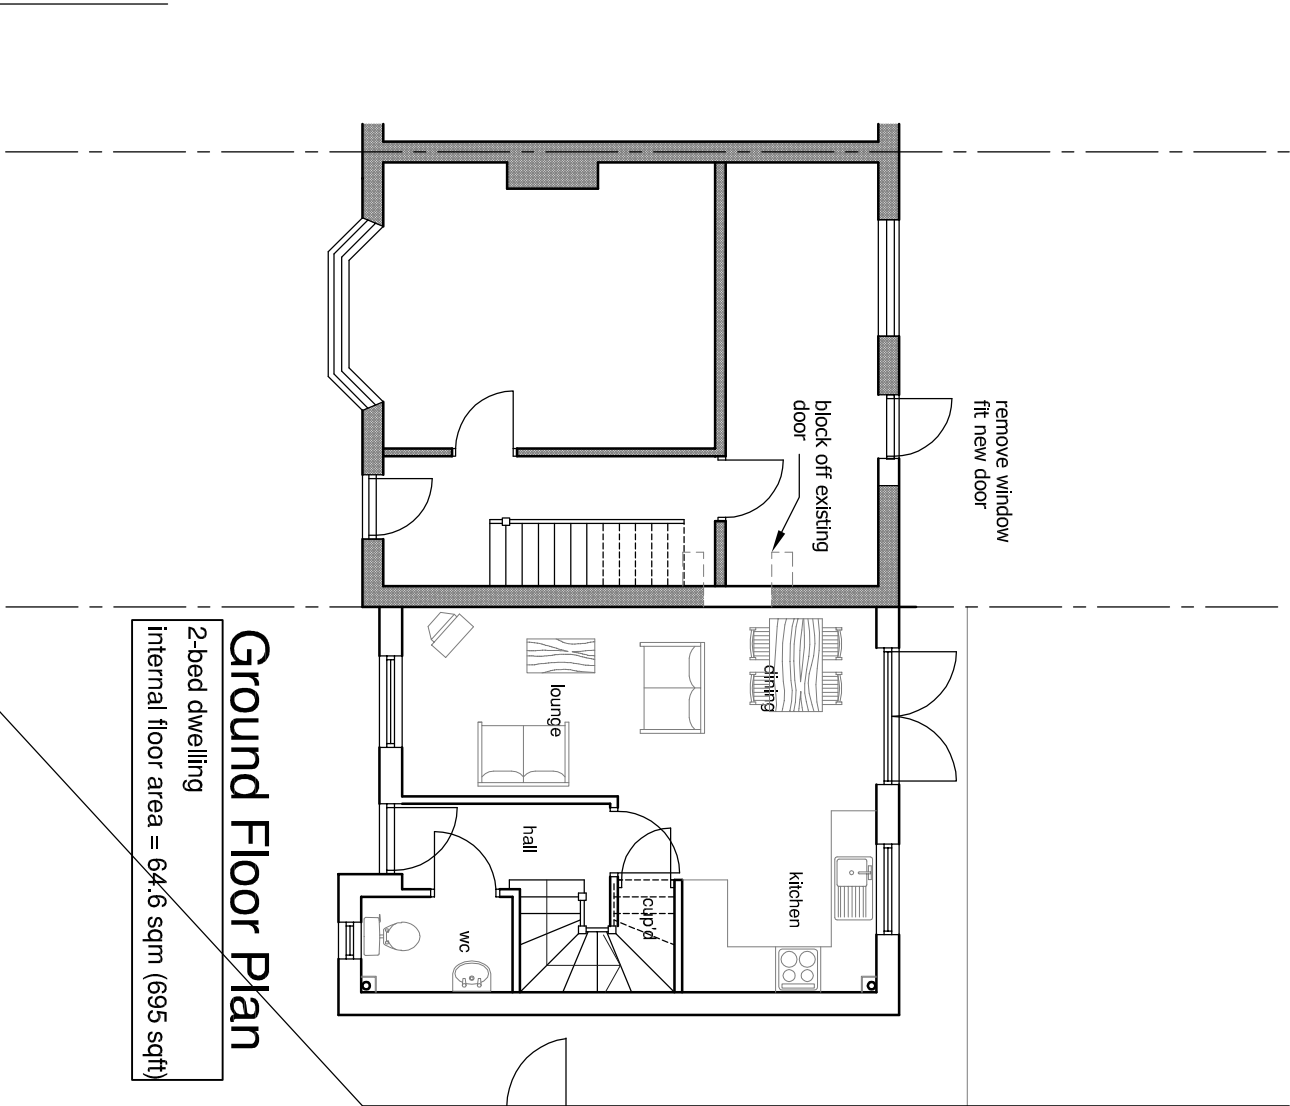
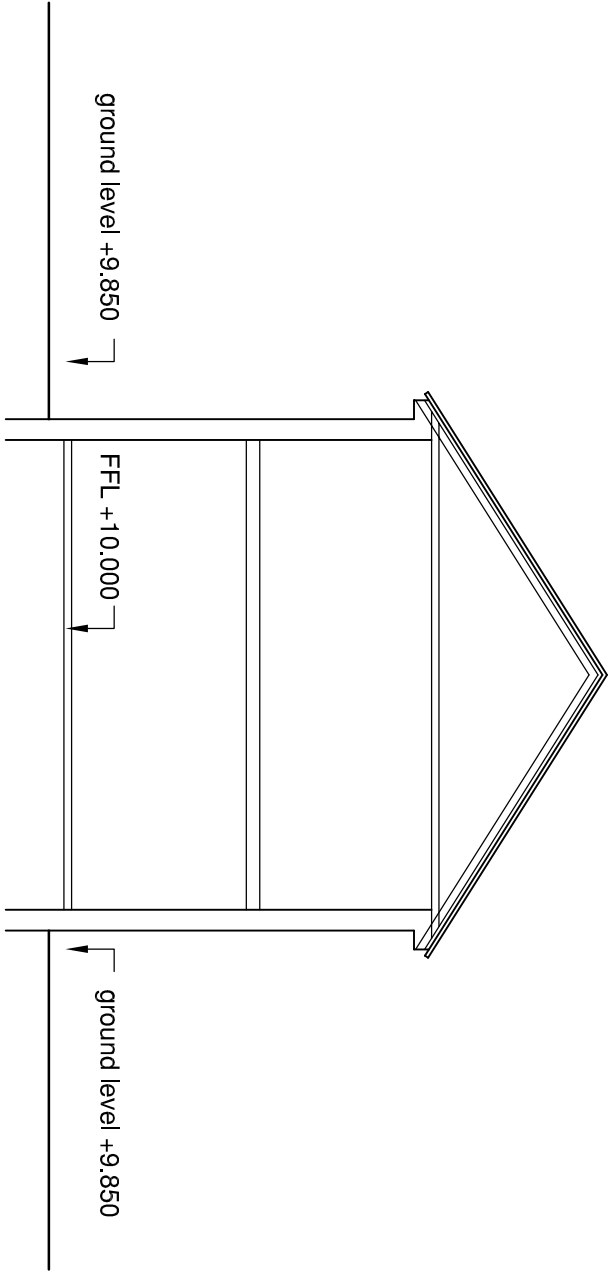


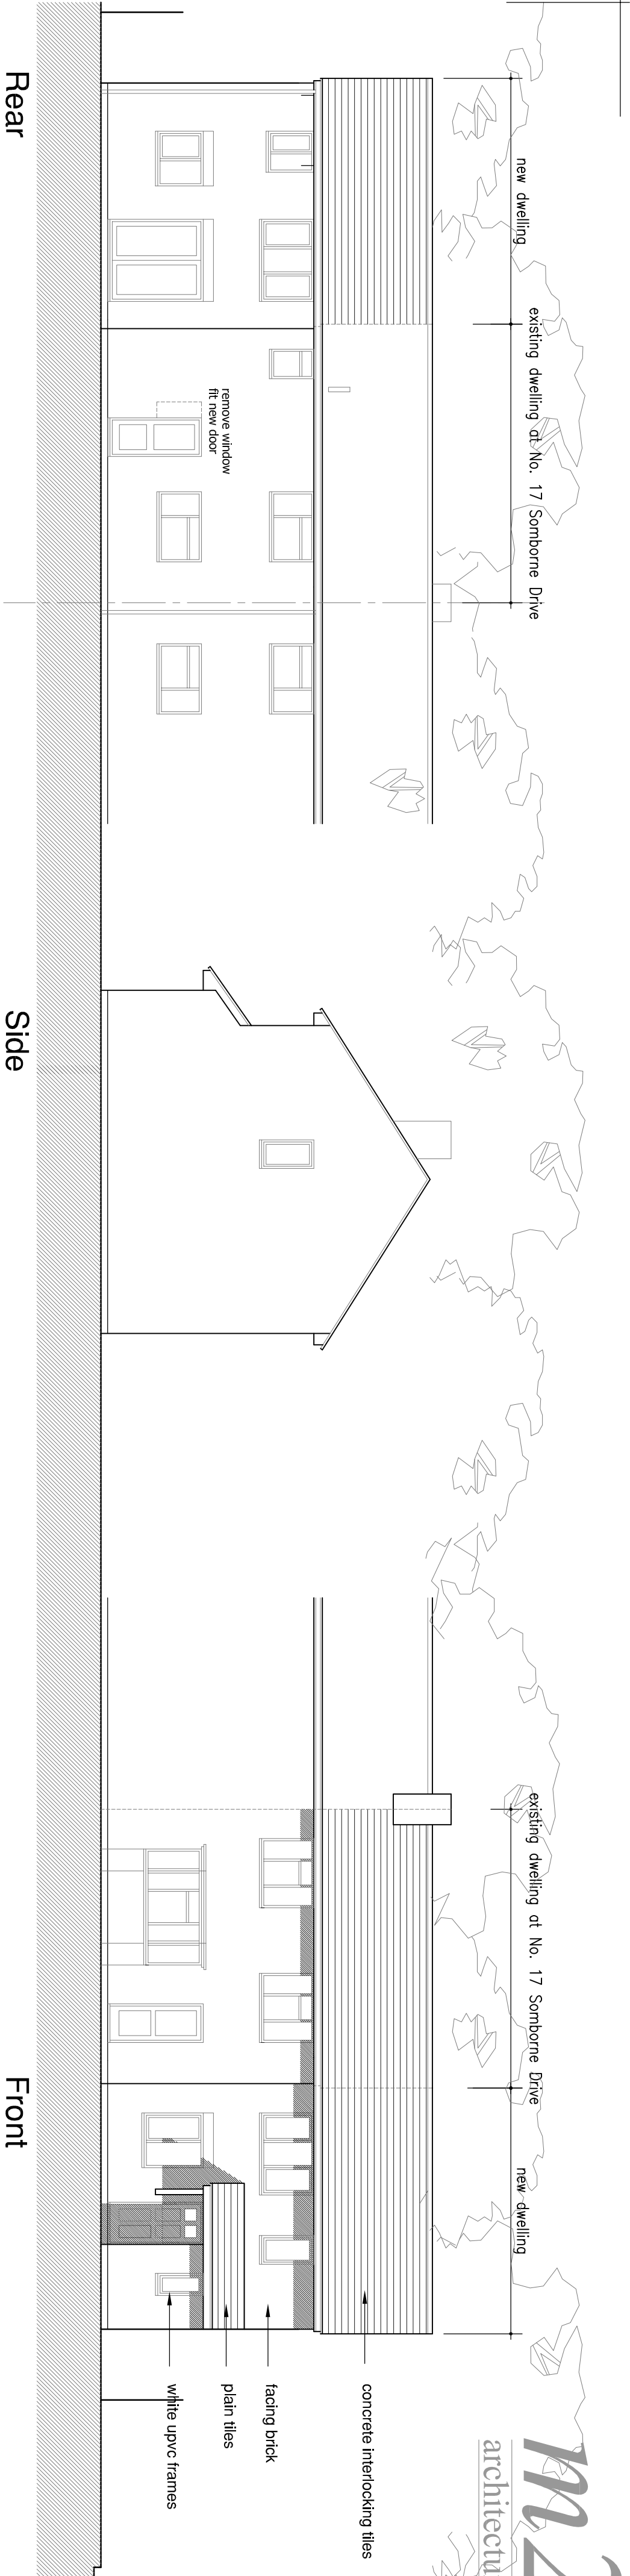

A	Rear door added to elevation	mm 10.05.12	CLK / Date
-	Original Issue		
Rev		Dwn / Date	CLK / Date

This drawing is copyright and must not be disclosed to third parties without permission

Scaled dimensions are not to be used for construction

4 Queensgate
Queens Road
Fareham
Hampshire
PO16 0NW

Tel: 01329 288911
Fax: 01329 221913
E-mail: admin@m2architecture.com

PROJECT

**Proposed New Dwelling on Land Adjacent
17 Somborne Drive
Havant**

CLIENT

G Hughes

DRAWING TITLE

Proposed Plans, Elevations

PROJECT NO. 10022
DRAWING NO. 100
REV. A
SCALE 1:100