
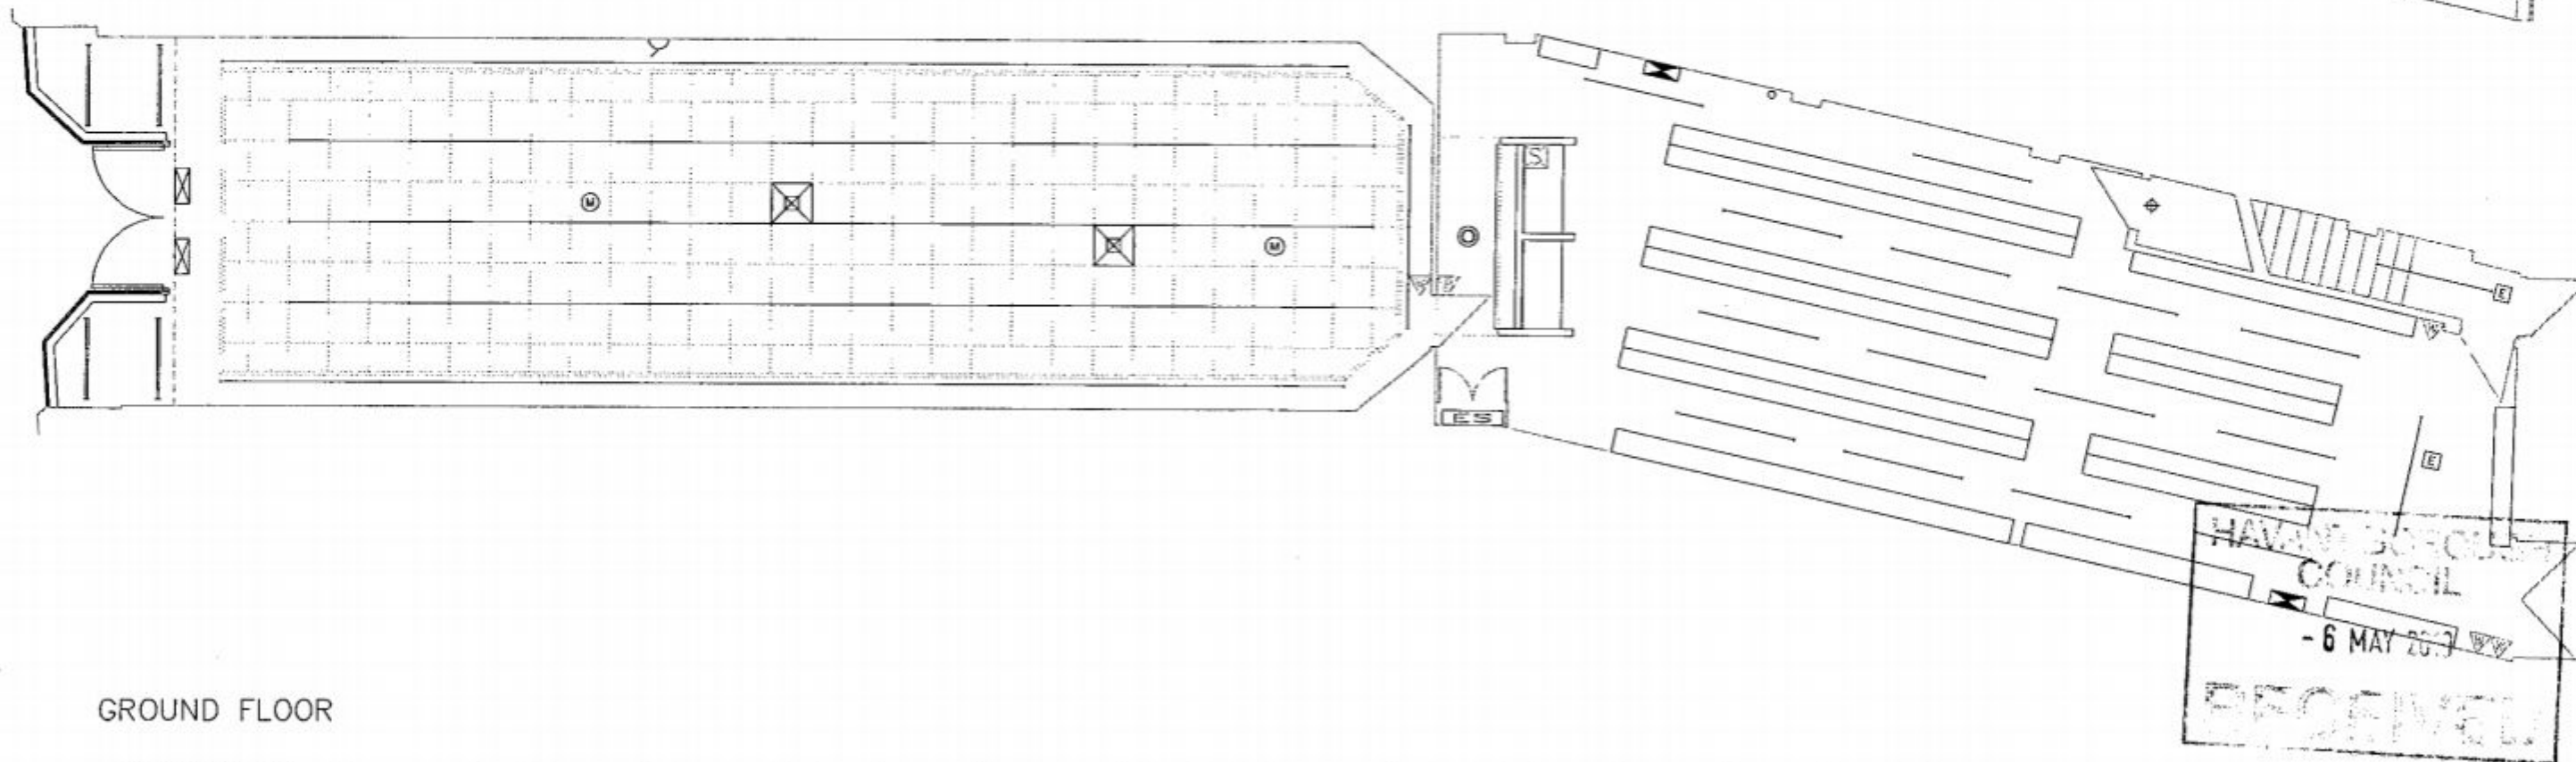


PERMIT

FIRST FLOOR

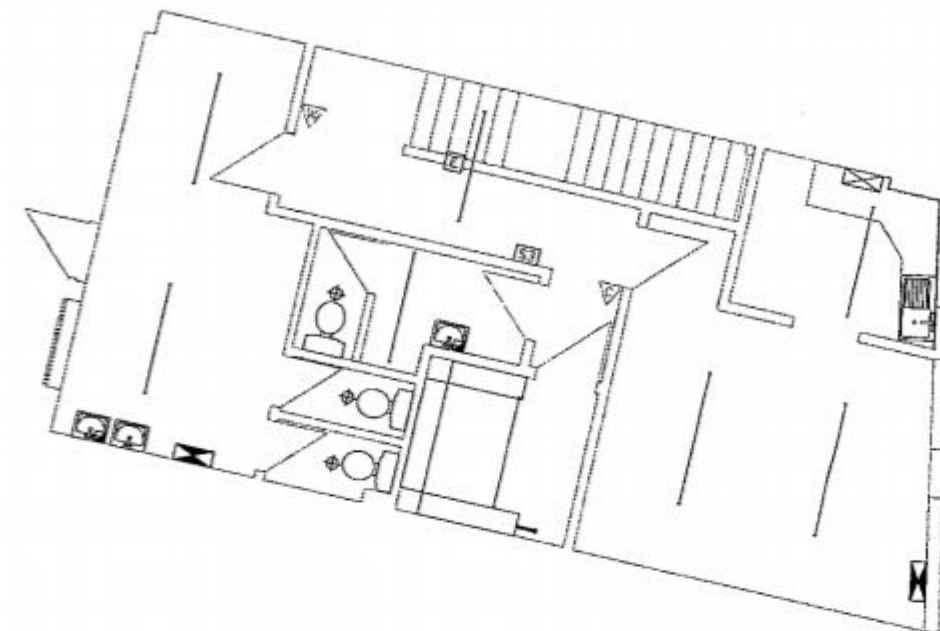

GROUND FLOOR

Shoe Zone

Shoe Zone Ltd,
Haramead Business Centre,
Humberstone Road, Leicester, LE1 2LH

Tel : 0116 222 3000
Fax : 0116 222 3001
www.shoezone.net

REVISIONS

ADDRESS

290 LONDON ROAD
WATERLOOVILLE
HANTS
PO7 7DS

BRANCH

WATERLOOVILLE 1631

TITLE

EXISTING PLANS

PAPER	DRAWING NUMBER	DATE	REV
A3	10/1631/001	03.03.10	-
SCALE	DRAWN BY	CHECKED & APPROVED BY	
1:100	JF		