DO NOT SCALE FROM THIS DRAWING
ALL DIMENSIONS ARE TO BE CHECKED ON SITE

PERMIT

Text height refers to the hei
logo. Refer to drawing D201 for text size proportions

Individual pushed through letters formed from 3mm Opal 040 and Yellow 2252
50mm returns and 3mm Opal 050 and Yellow 2252 Perspex faces

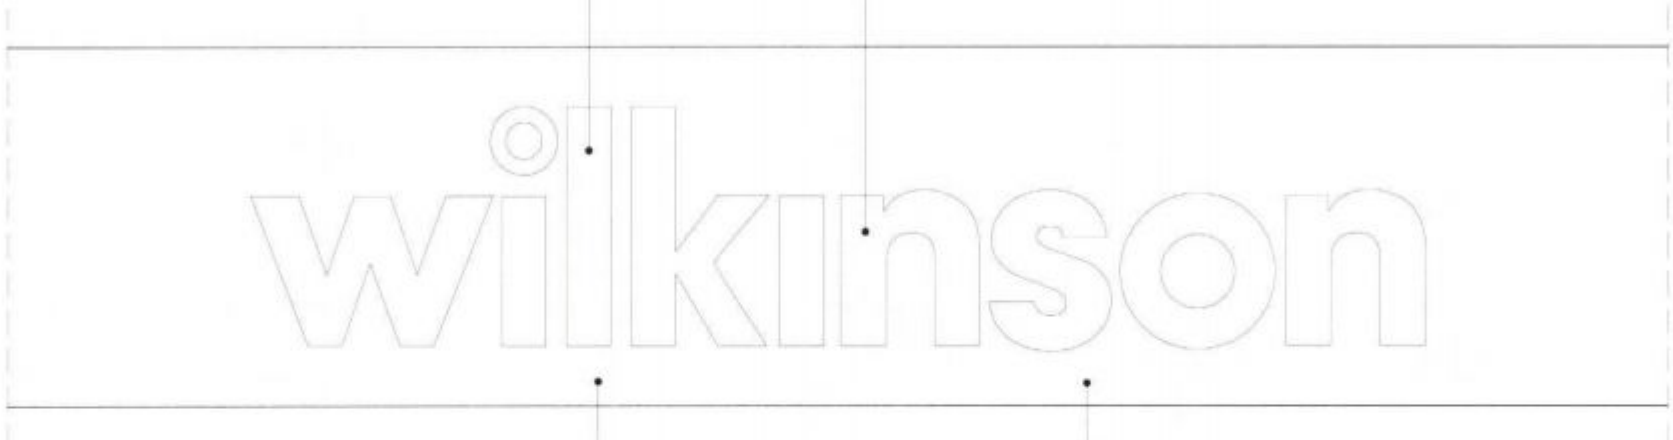

2-3mm aluminium face panels with 125mm returns
sprayed to match RAL 3003 60% gloss

Slimline ED Backbox sprayed to match RAL 3003
(60% gloss) externally and gloss white internally



Slimline ED Backbox sprayed to match RAL 3003
(60% gloss) externally and gloss white internally

Text to be backed up with 3mm Opal 040
and 3mm Yellow 2252 Perspex

Sign to be internally illuminated with T5 tubes and
electronic ballasts within unit

Individual pushed through letters formed from 3mm
Opal 040 and Yellow 2252 50mm returns and 3mm
Opal 050 and Yellow 2252 Perspex faces

2-3mm aluminium face panels with 125mm returns
sprayed to match RAL 3003 60% gloss

HAVANT BOROUGH COUNCIL
DEVELOPMENT CONTROL
16 JUN 2011
RECEIVED

REV	DATE	DESCRIPTION
-	-	-

WILKINSON STANDARD DETAILS

TITLE: Logo and Fascia
DWG: D200 REV: -
SCALE: 1:20 @ A4 DATE: 10/2008 DRAWN: CGI

wilkinson