


HOUSE ADJACENT TO
NO. 1 LEIGH COTTAGES, HAVANT
GEORGE: 1:100
JAN 12
DETAILED NO. 2169/01A
© ANTHONY PEARCE, ARCHITECT, 2012

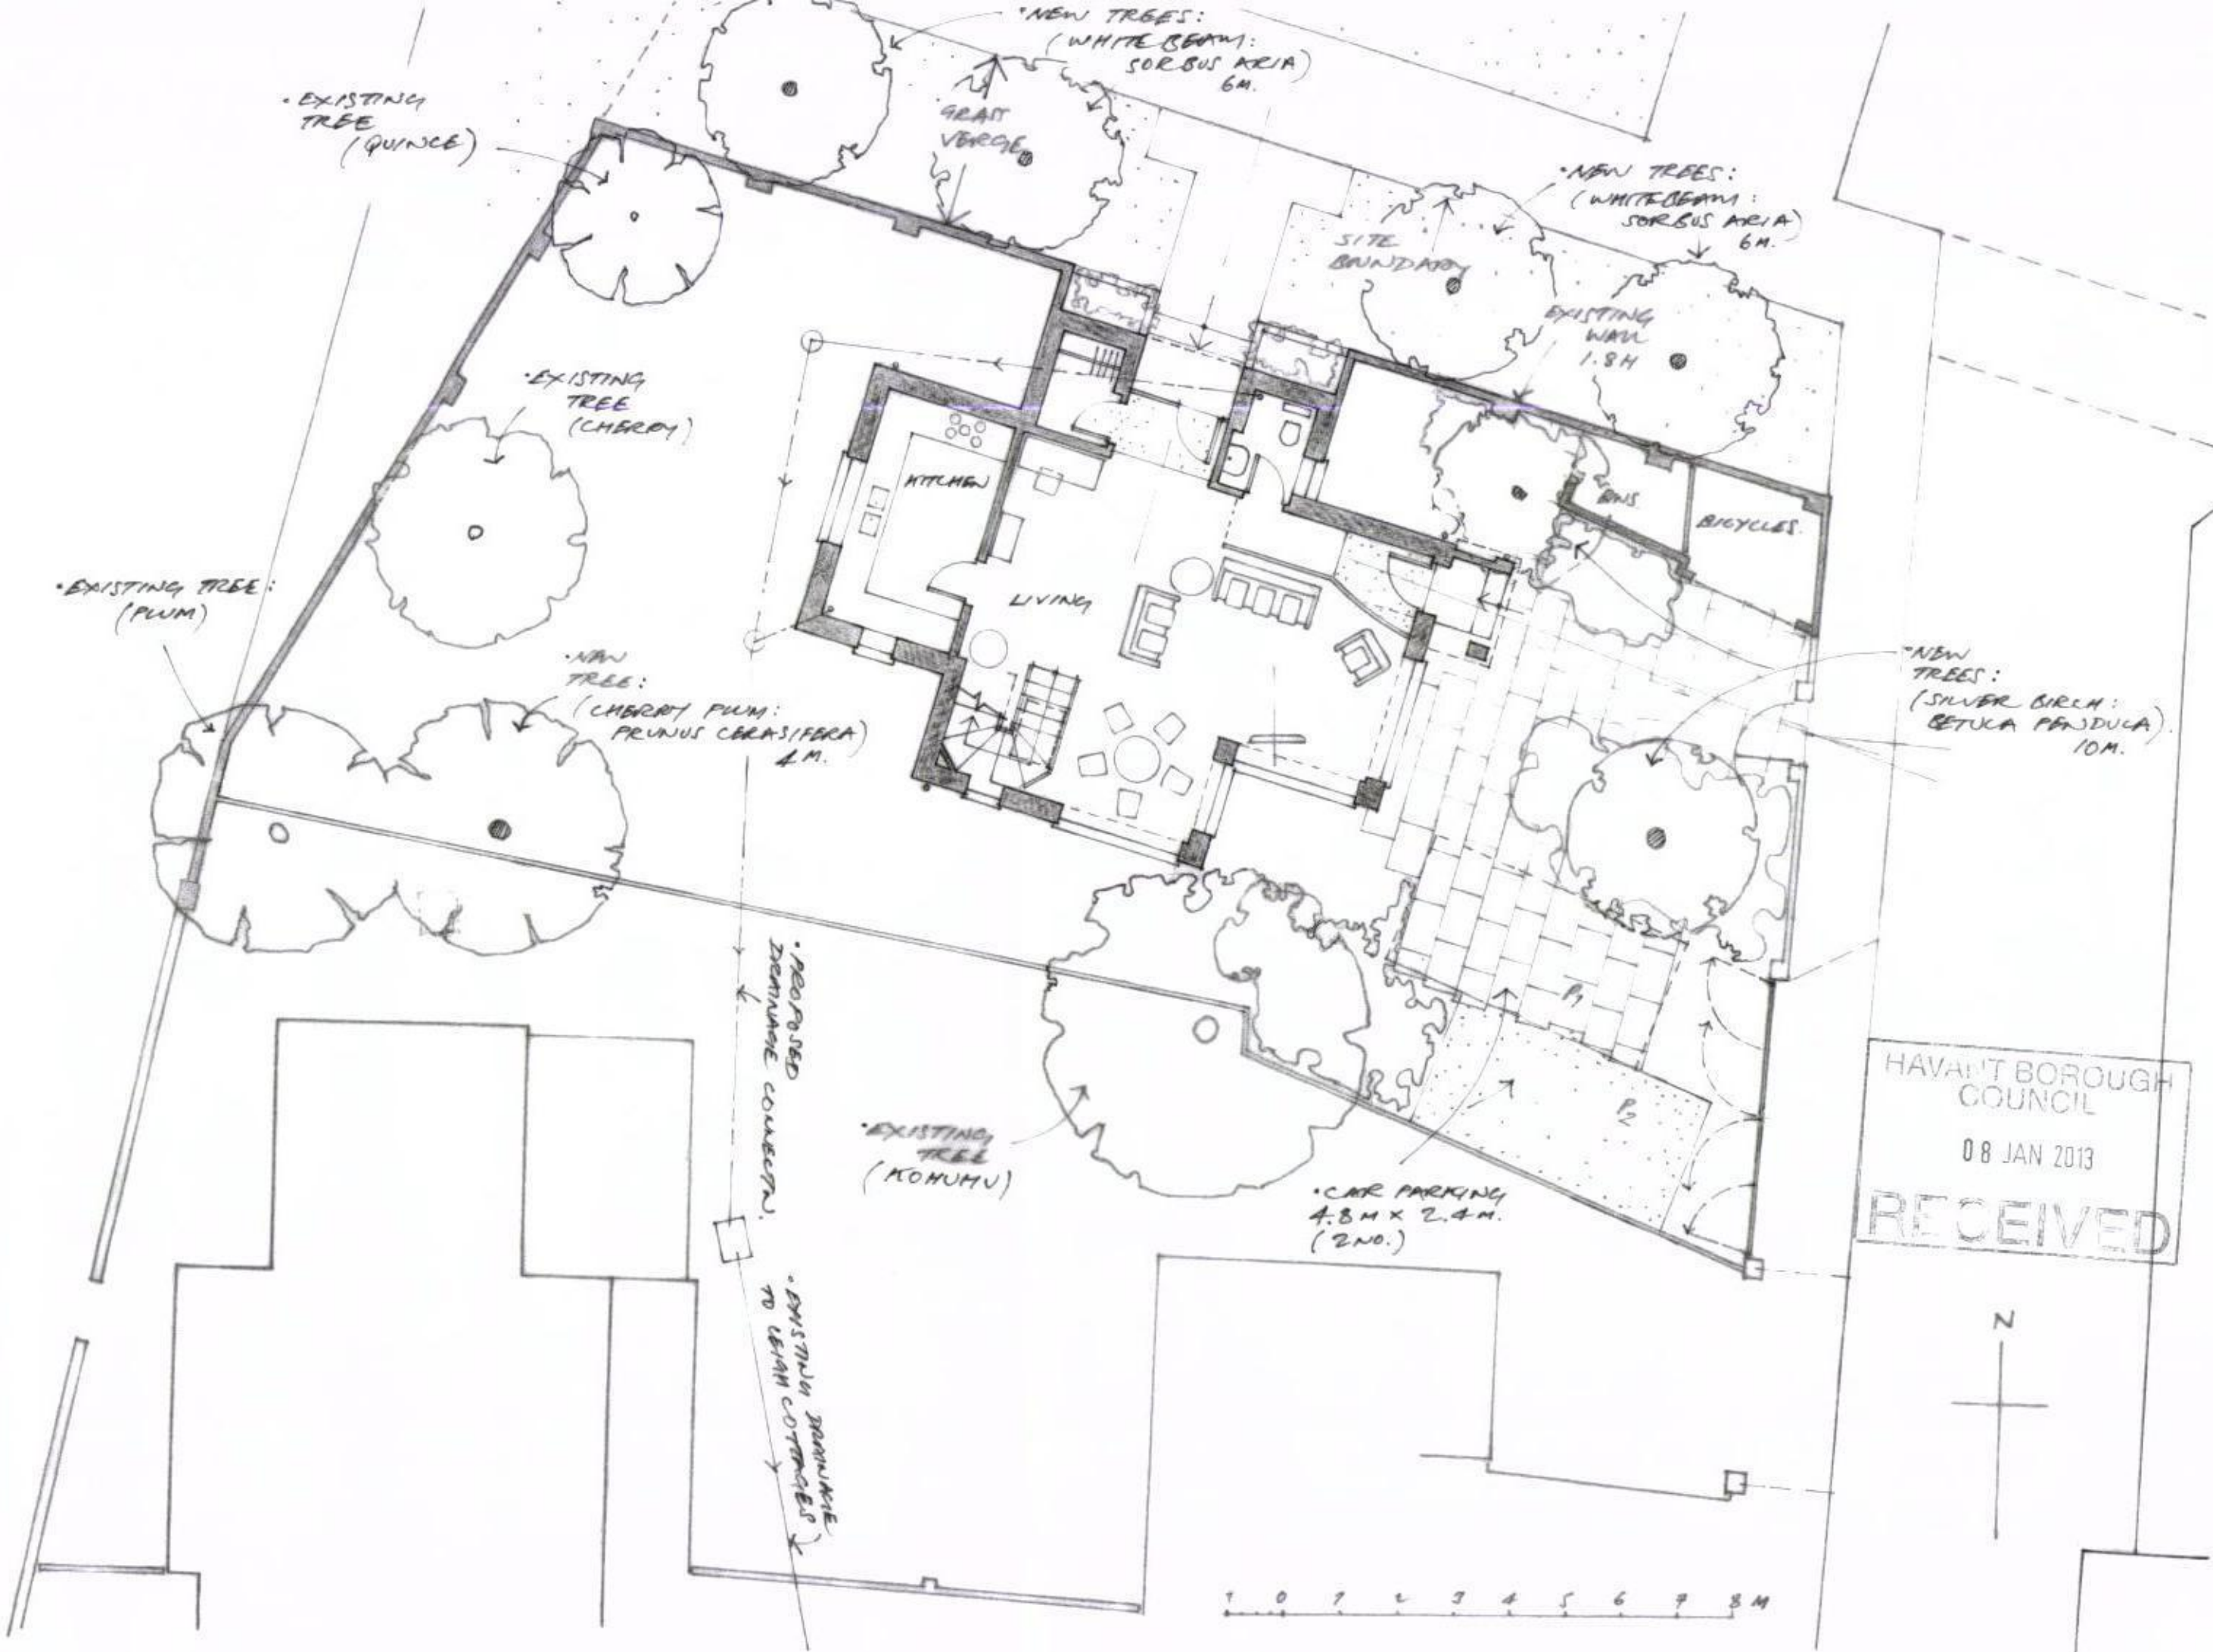

HAVANT BOROUGH COUNCIL
08 JAN 2013
RECEIVED